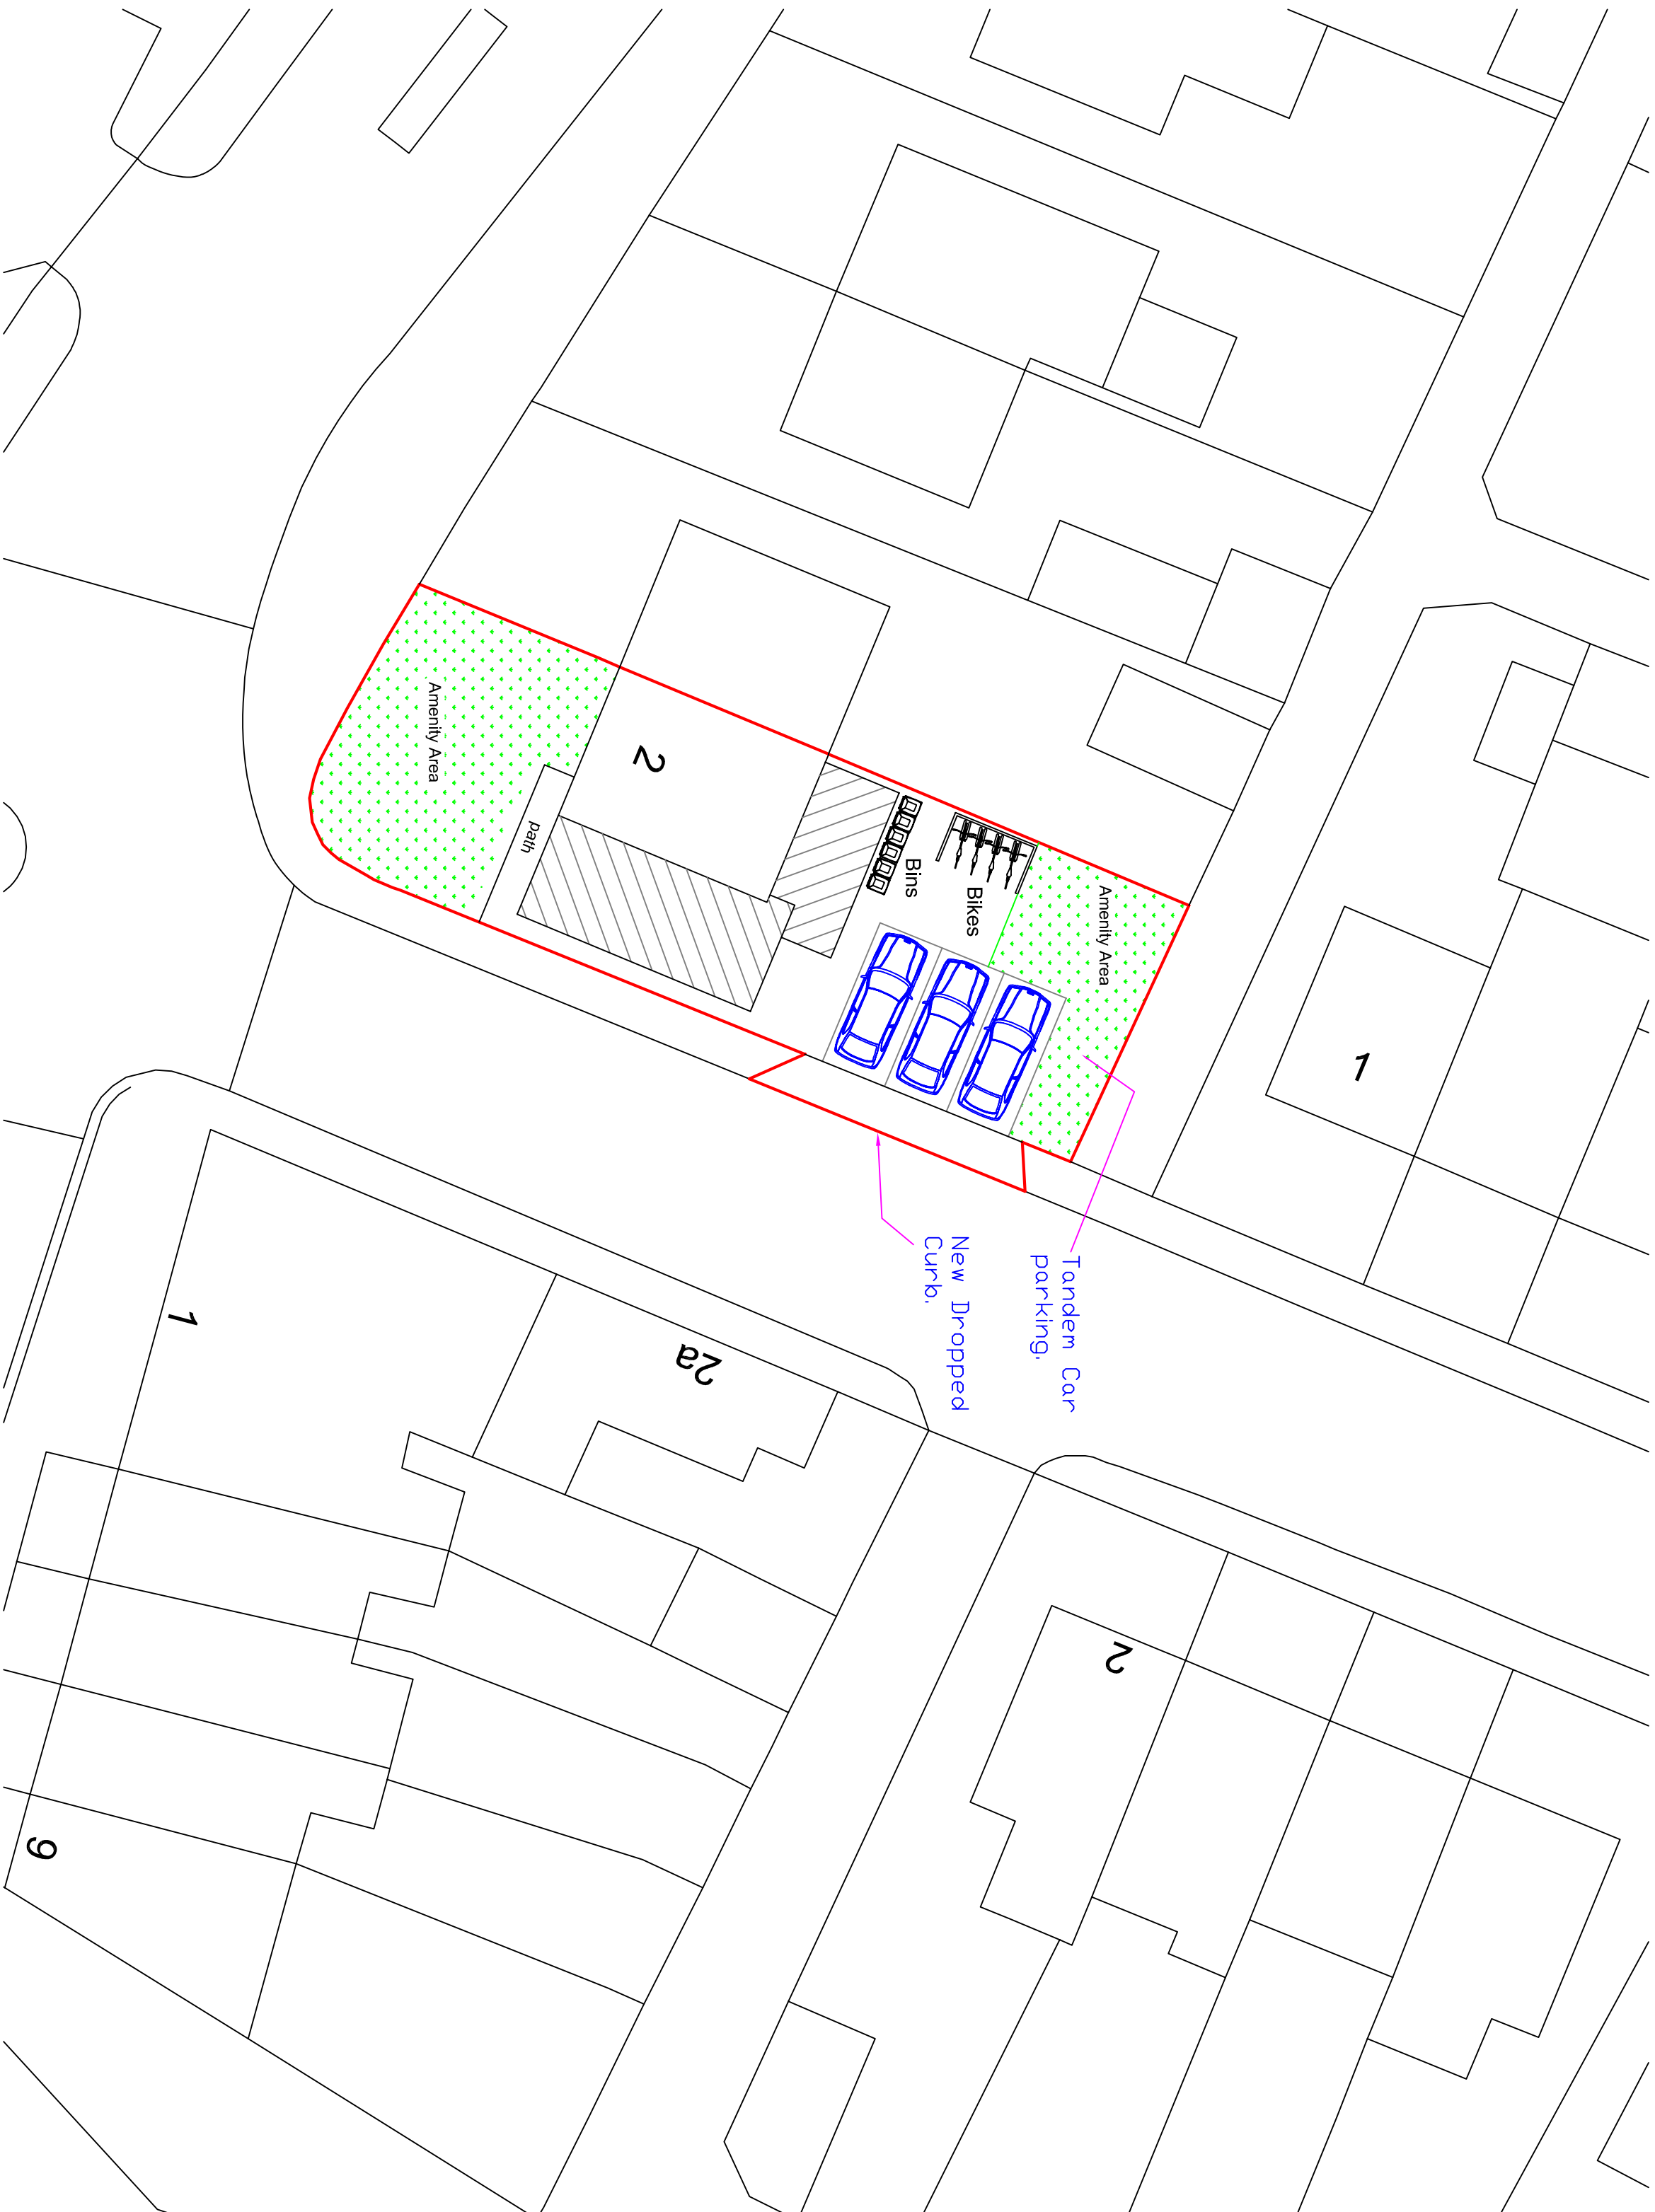


DO NOT SCALE
THIS DRAWING IS COPYRIGHT ©

NOTES	
A	BLOCK OF 3 APARTMENTS WAS A HOUSE OF MULTIPLE OCCUPATION.
REVISION	
	30
	10
	22

— D E S I G N —

88, Loscoe-Denby Lane
Loscoe, Heanor
Derbyshire
DE75 7RX

TEL : 07771 675788

E-MAIL: godesignplanning@aol.com

CLIENT
Dave, Dave & Dave Ltd

PROJECT
**2, Houghton Road
Thurnscoe, Rotherham
S63 0JT**

TITLE
**Proposed 2 Storey
Extension to Side &
to Rear of House, to
Create 3 Apartments.**

Site Plan

DRAWN BY
G. O'Shea

CHECKED BY
A2

SCALE
1:200

DATE
09/09/22

DWG No.
026-06

REV
A