



EAST ELEVATION

EXISTING

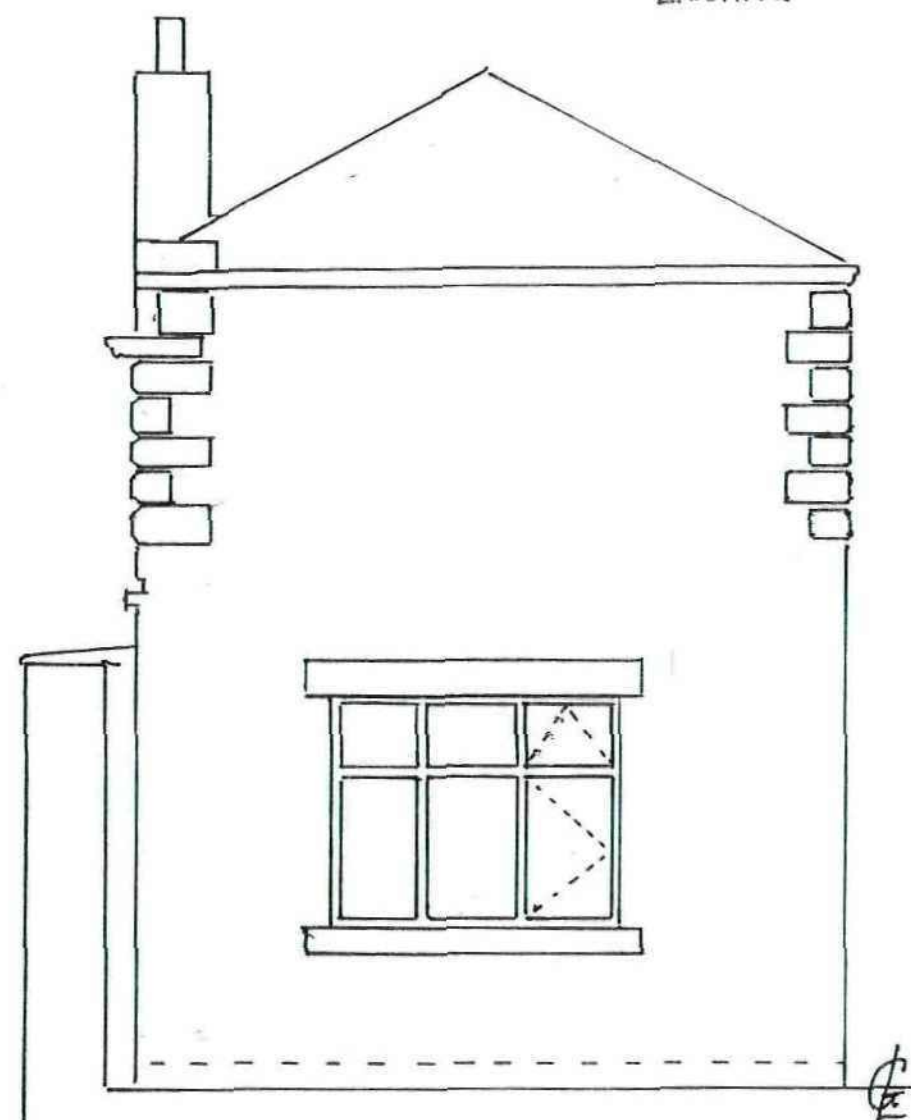

PROPOSED

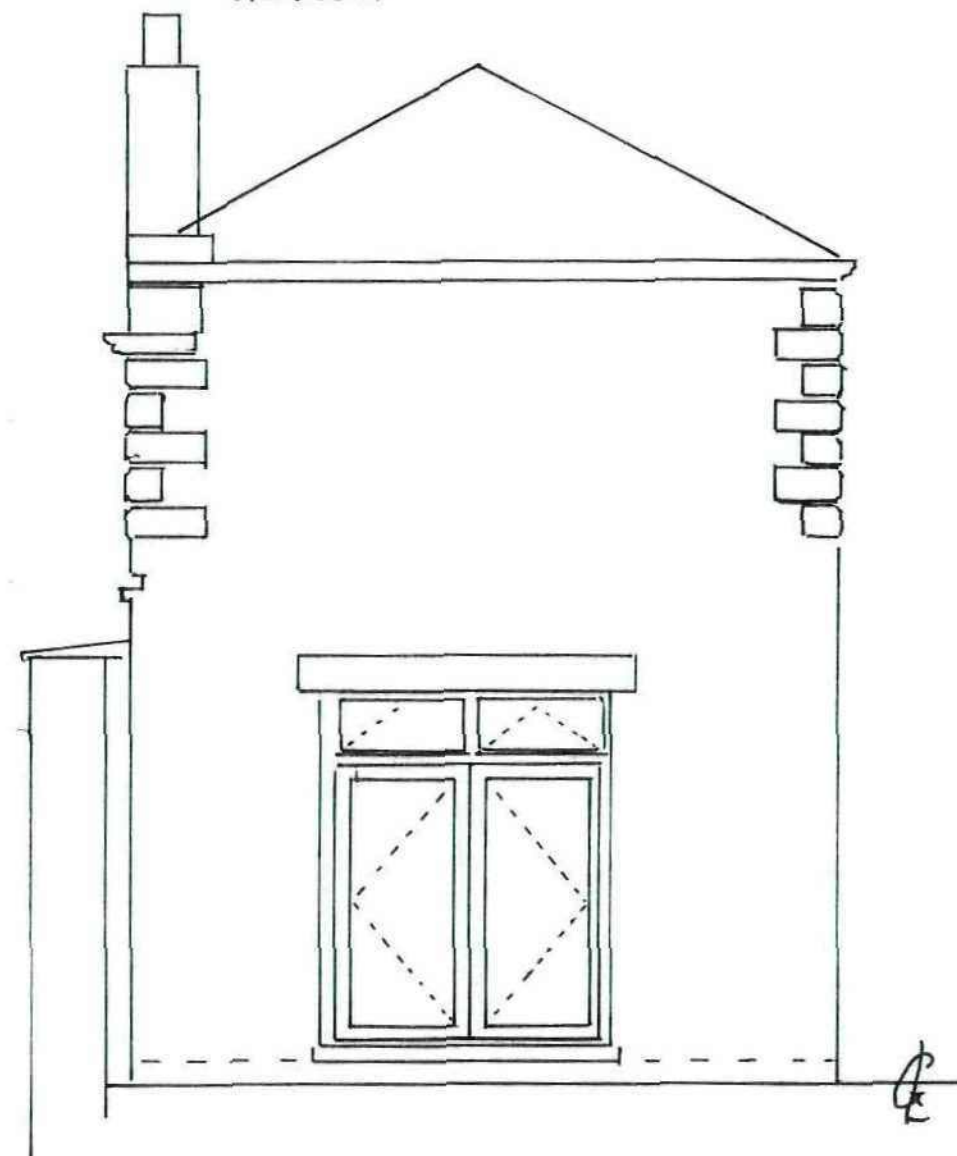


NORTH ELEVATION


EXISTING



PROPOSED

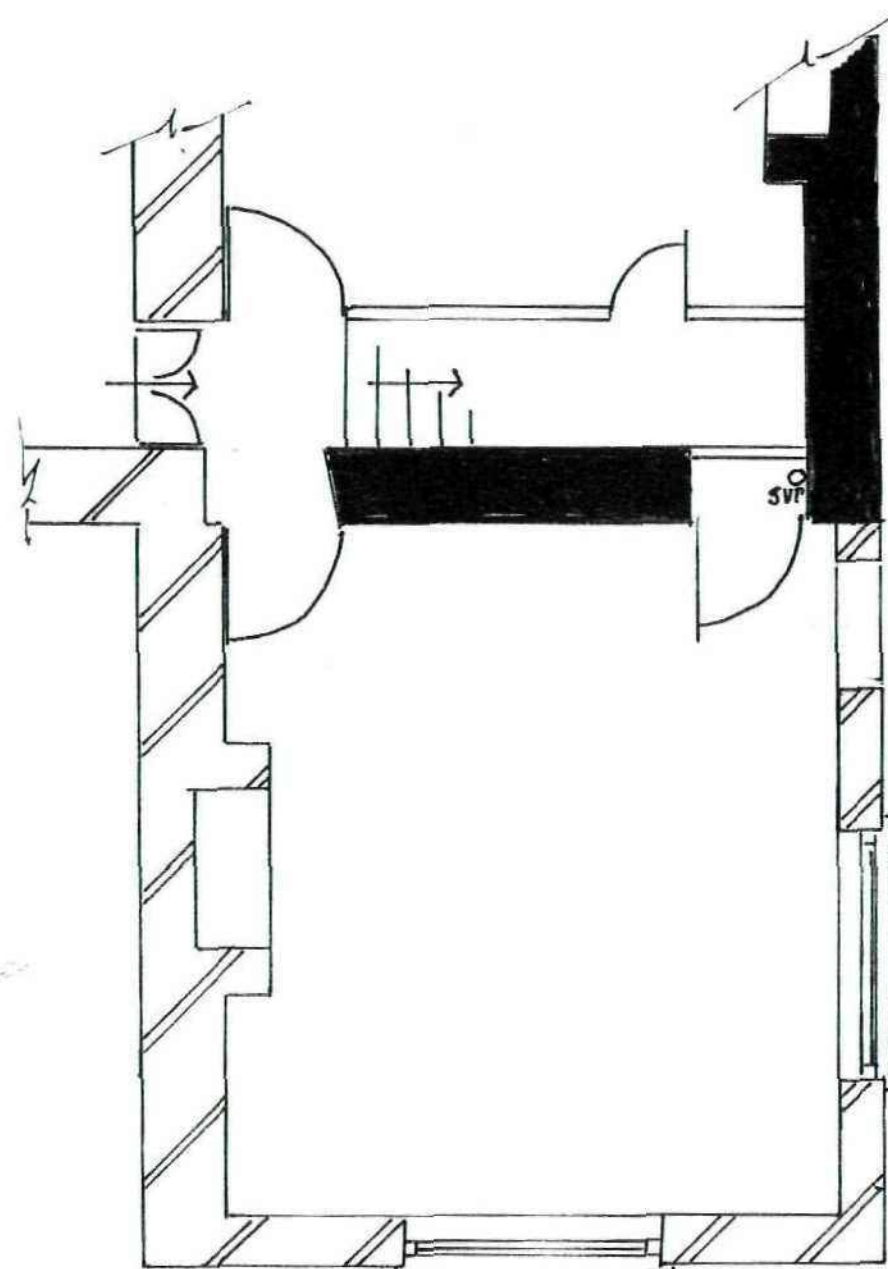


EAST WING GF EXISTING

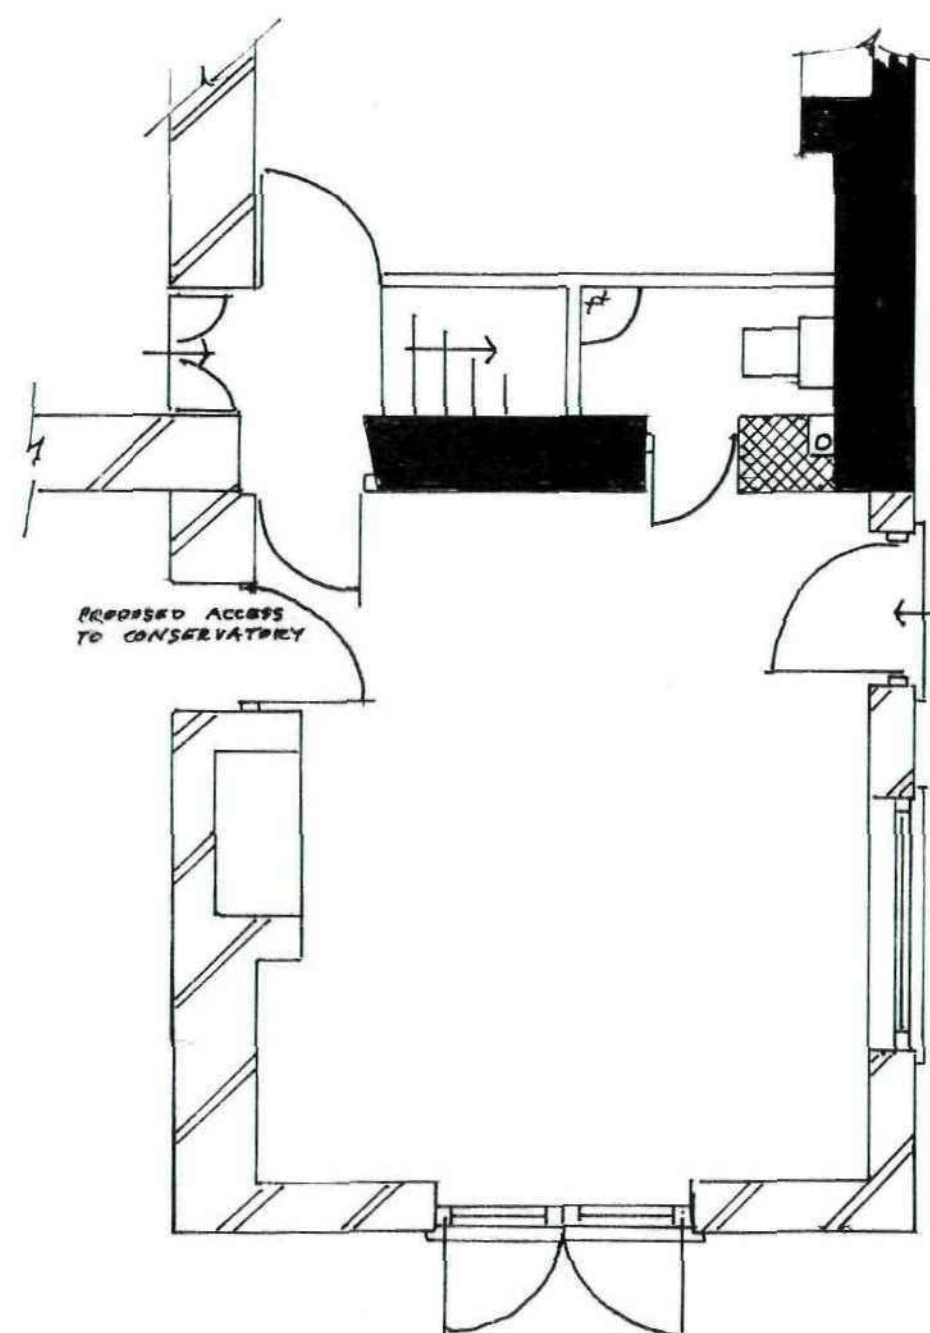

EAST WING GF PROPOSED

BLOCK PLAN

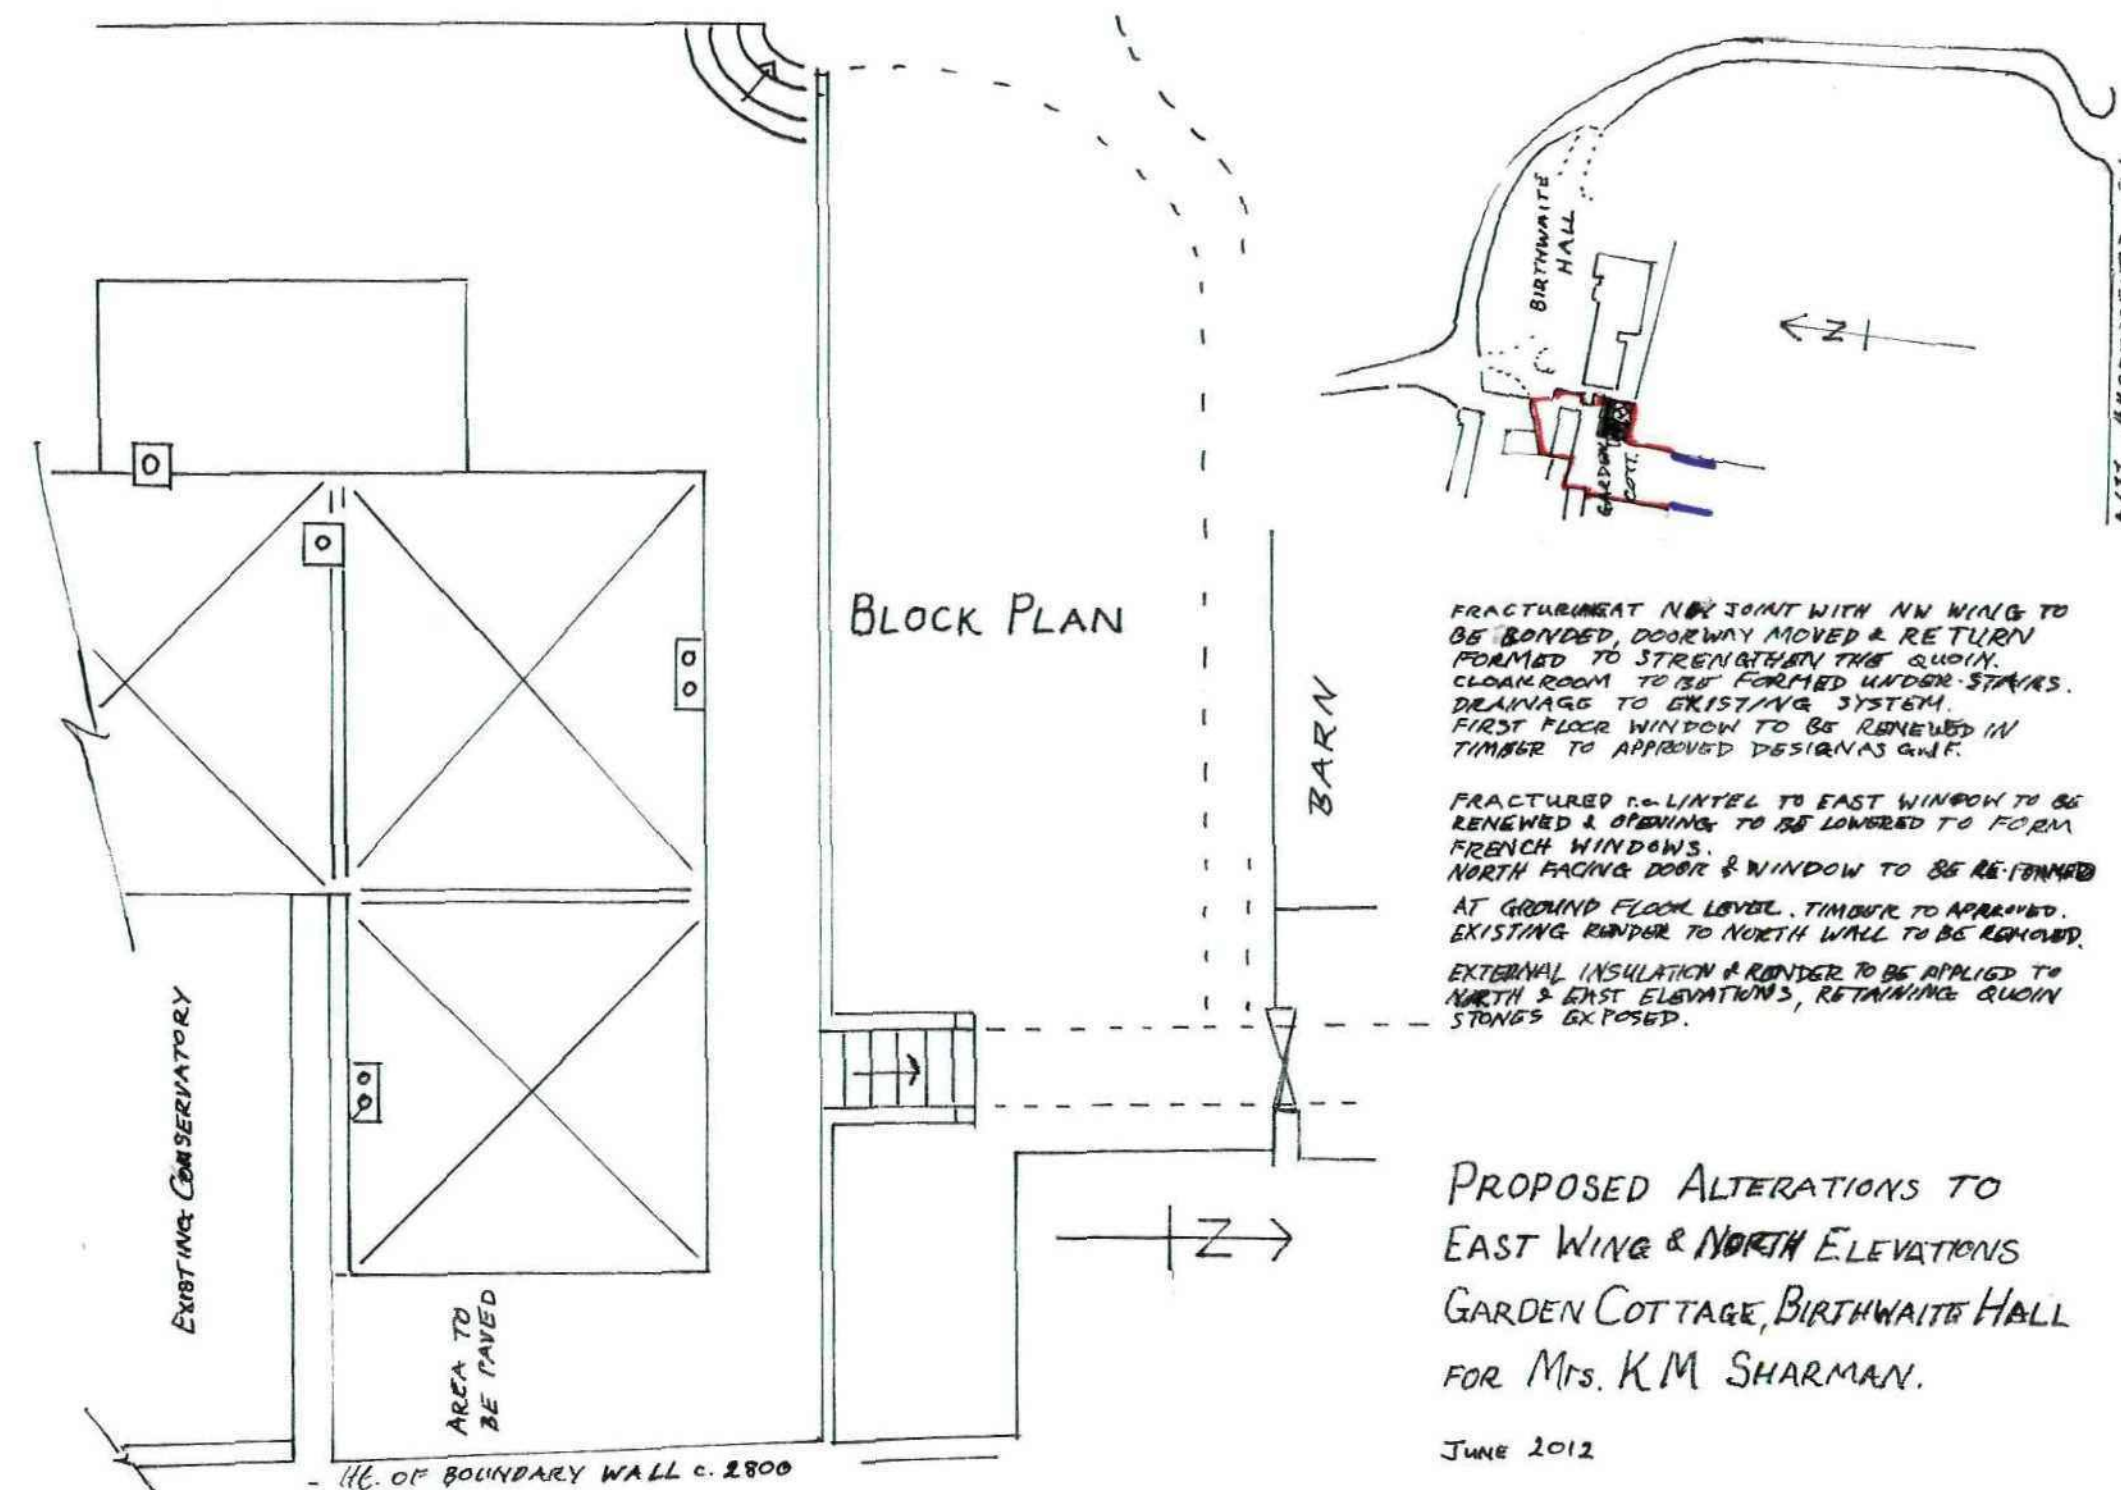

FRACTURE AT JOINT WITH NW WING TO BE BONDED, DOORWAY MOVED & RETURN FORMED TO STRENGTHEN THE QUOIN. CLEAN ROOM TO BE FORMED UNDER STAIRS. DRAINAGE TO EXISTING SYSTEM. FIRST FLOOR WINDOW TO BE RENEWED IN TIMBER TO APPROVED DESIGN AS GNF.

FRACTURED SILL/LINTEL TO EAST WINDOW TO BE RENEWED & OPENING TO BE LOWERED TO FORM FRENCH WINDOWS. NORTH FACING DOOR & WINDOW TO BE RE-FINISHED AT GROUND FLOOR LEVEL. TIMBER TO APPROVED. EXISTING RENDER TO NORTH WALL TO BE REMOVED. EXTERNAL INSULATION & RENDER TO BE APPLIED TO NORTH & EAST ELEVATIONS, RETAINING QUOIN STONES EXPOSED.

PROPOSED ALTERATIONS TO EAST WING & NORTH ELEVATIONS GARDEN COTTAGE, BIRTHWAITE HALL FOR MRS. K.M. SHARMAN.

JUNE 2012

SCALE 1:50 1:100