





15 Medway Close  
Barugh Green  
Barnsley  
S75 1NY

07762656187  
steven@drawit.biz  
www.drawit.biz

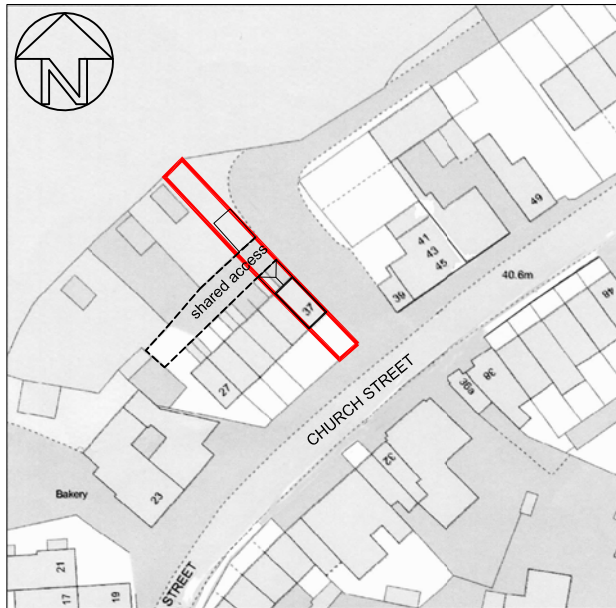


SITE LOCATION PLAN

Scale: 1:1250

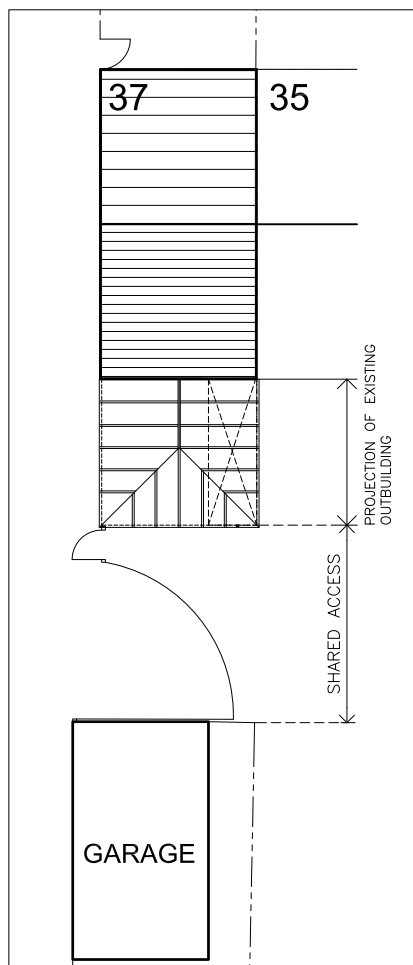

BLOW UP OF SHARED ACCESS

Scale: 1:200

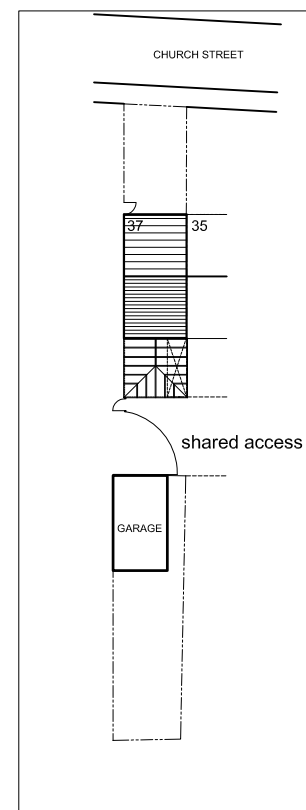

SITE PLAN

Scale: 1:500

## PLANNING

|      |            |                 |     |
|------|------------|-----------------|-----|
| A    | 04/07/2012 | Site Plan added | SH  |
| Rev: | Date:      | Description:    | By: |

CLIENT:  
Mrs. S. Barnes

PROJECT: Proposed Conservatory

DWG OF:  
Site Location Plan

SITE ADDRESS: 37 Church Street, Darton  
Barnsley S75 5HF

|                     |                  |                     |
|---------------------|------------------|---------------------|
| Drawn by:<br>SH     | Scale:<br>1:1250 | Date:<br>28/06/2012 |
| Dwg No:<br>1209_101 | rev<br>A         |                     |

A4 Sheet

© Copyright Draw it 2010