



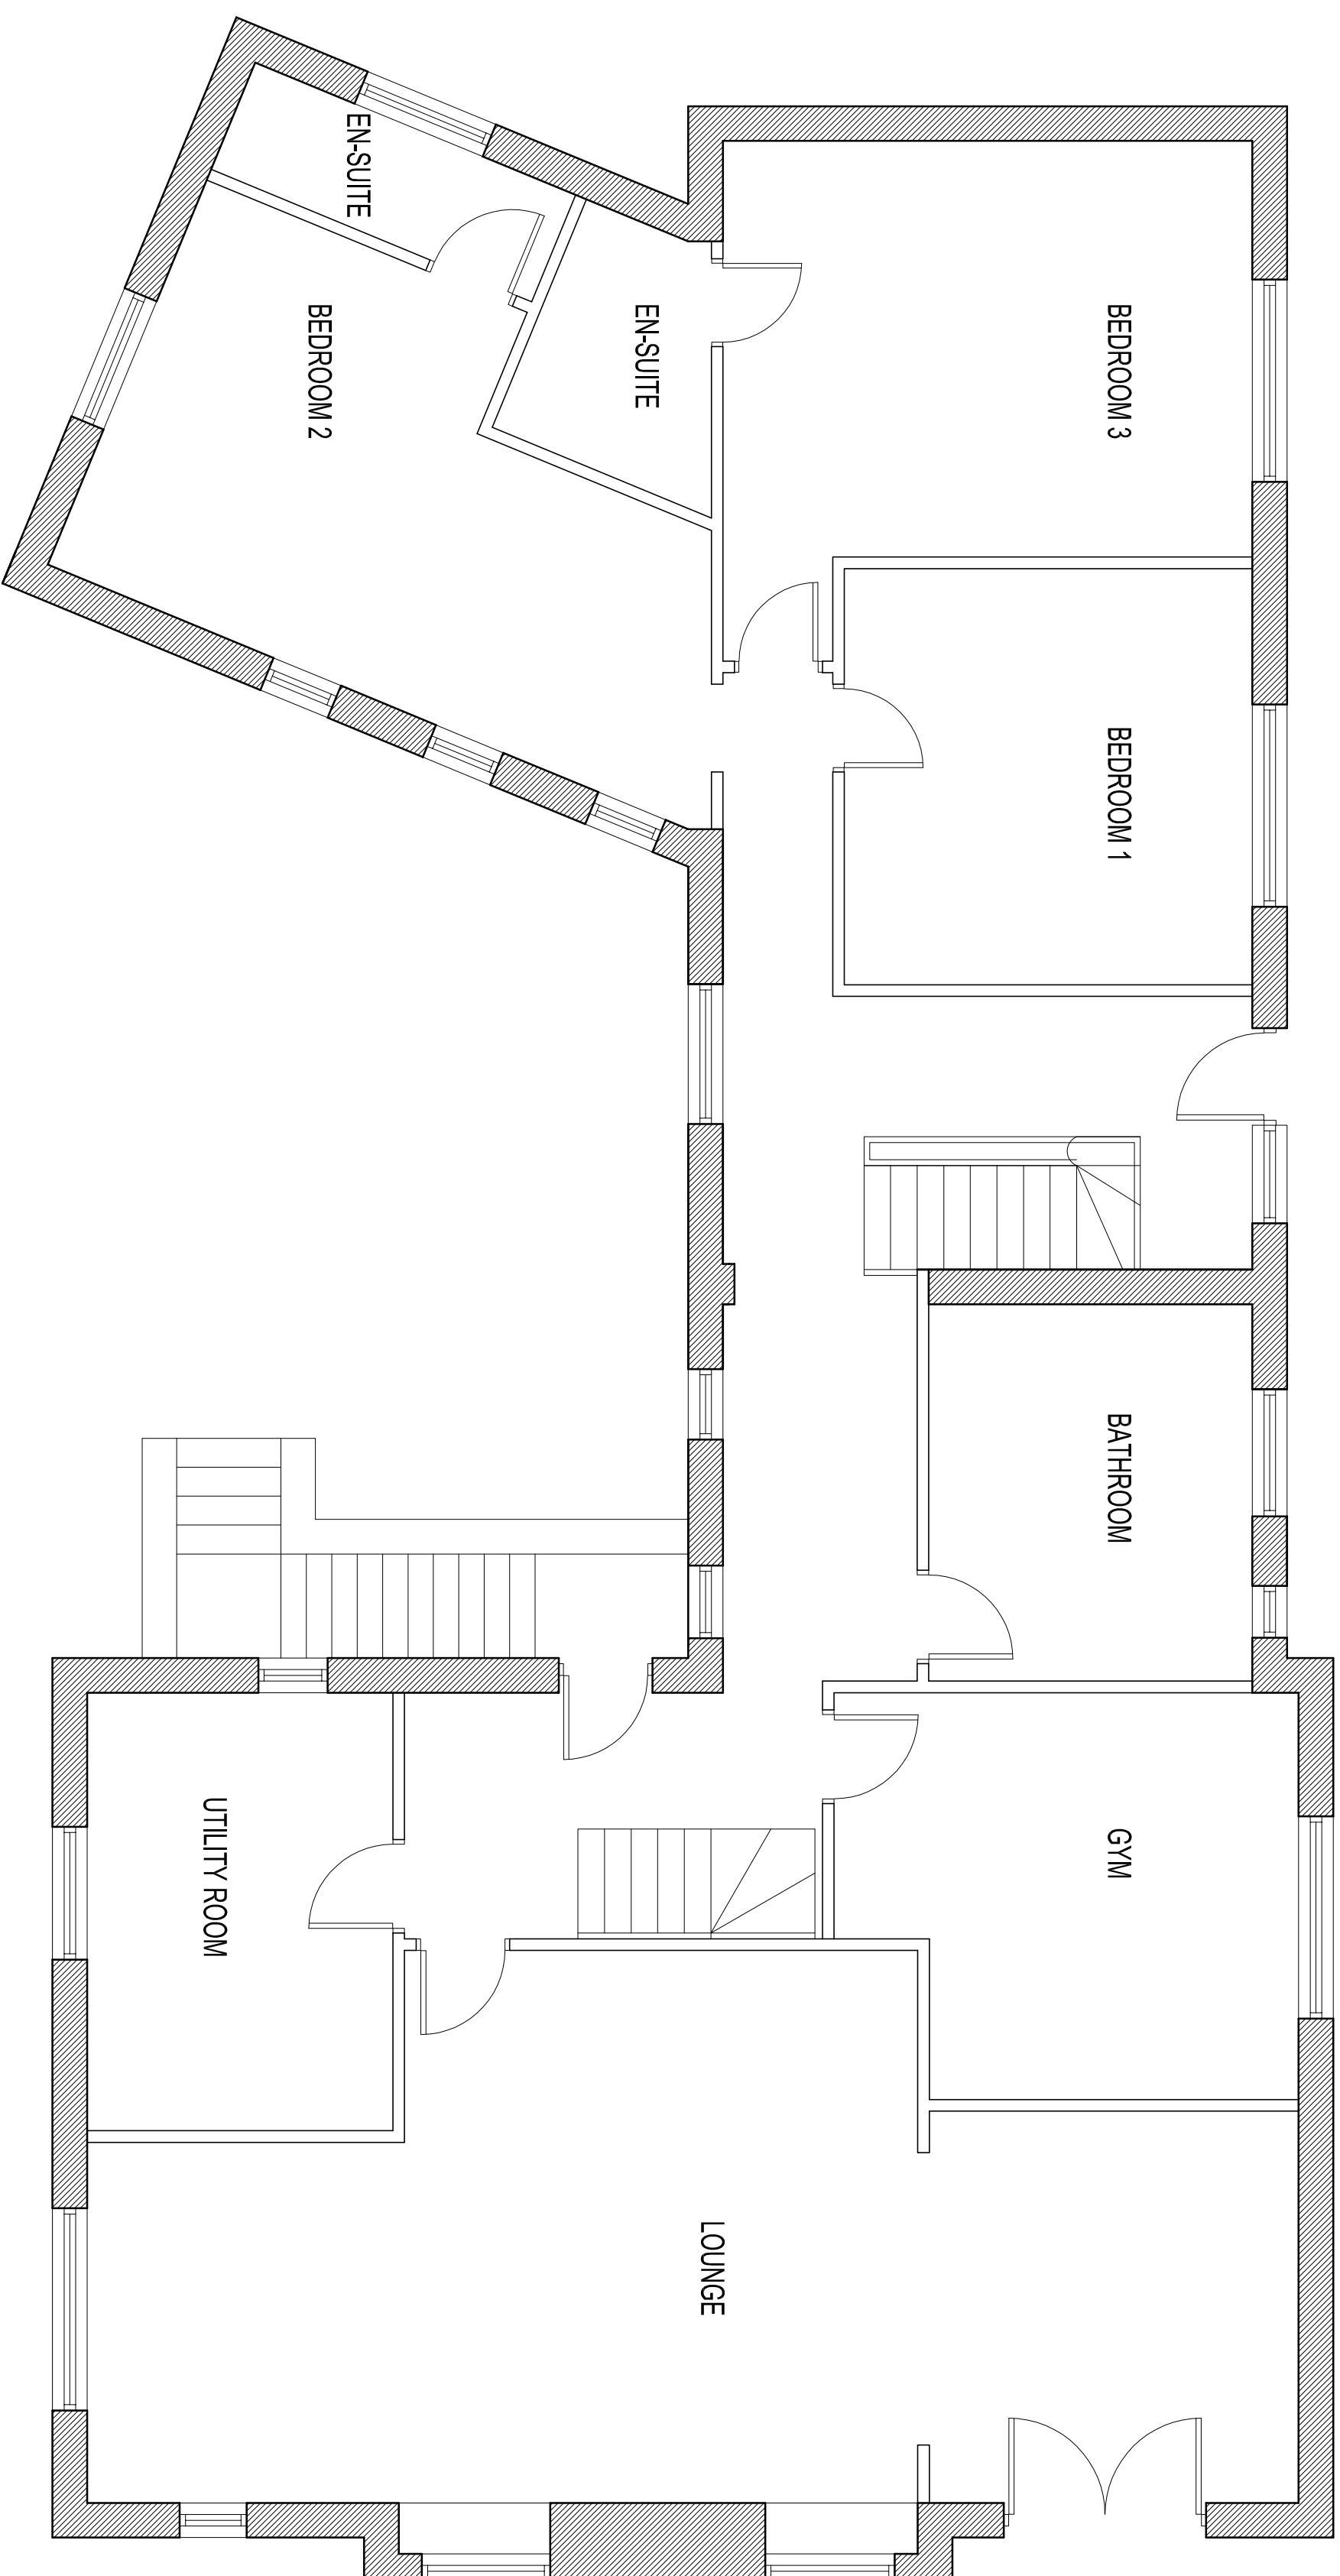


FIRST FLOOR PLAN

SCALE 1:50

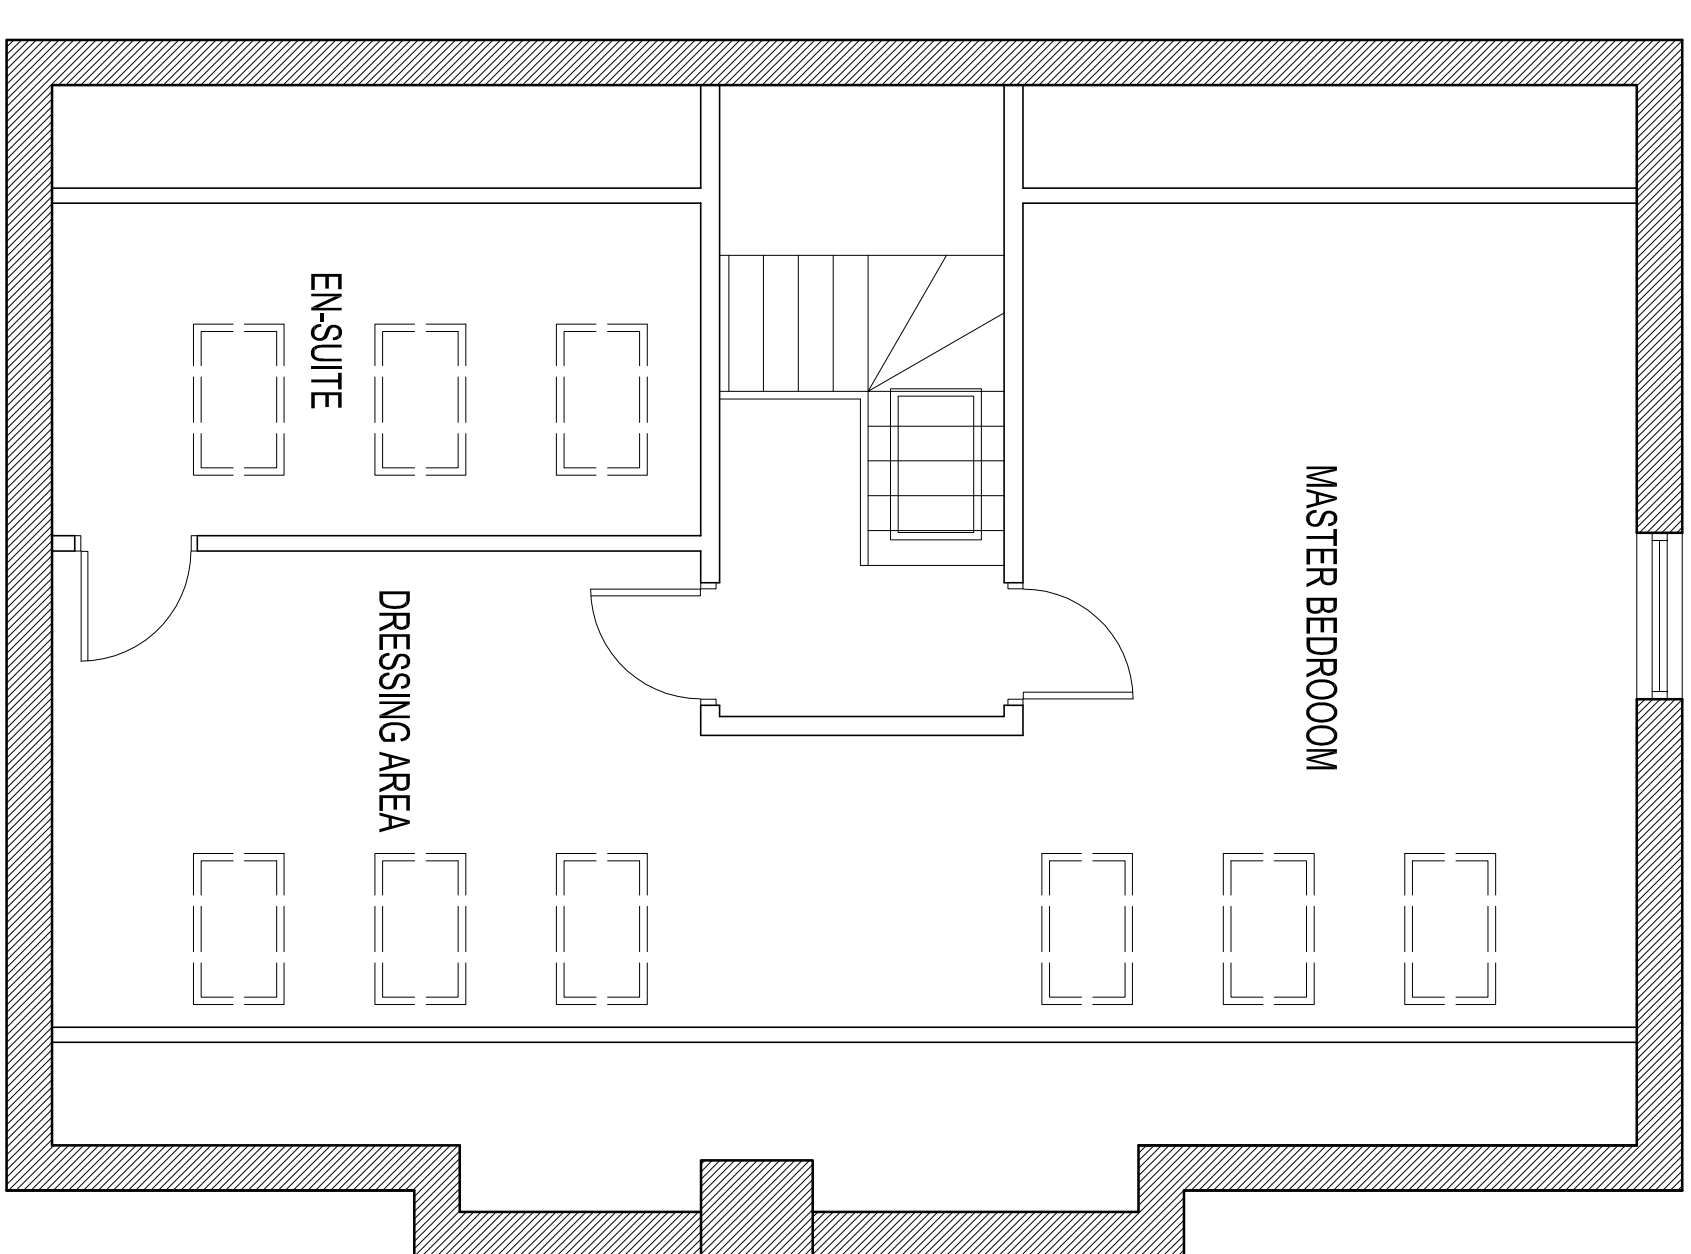


SECOND FLOOR PLAN

SCALE 1:50

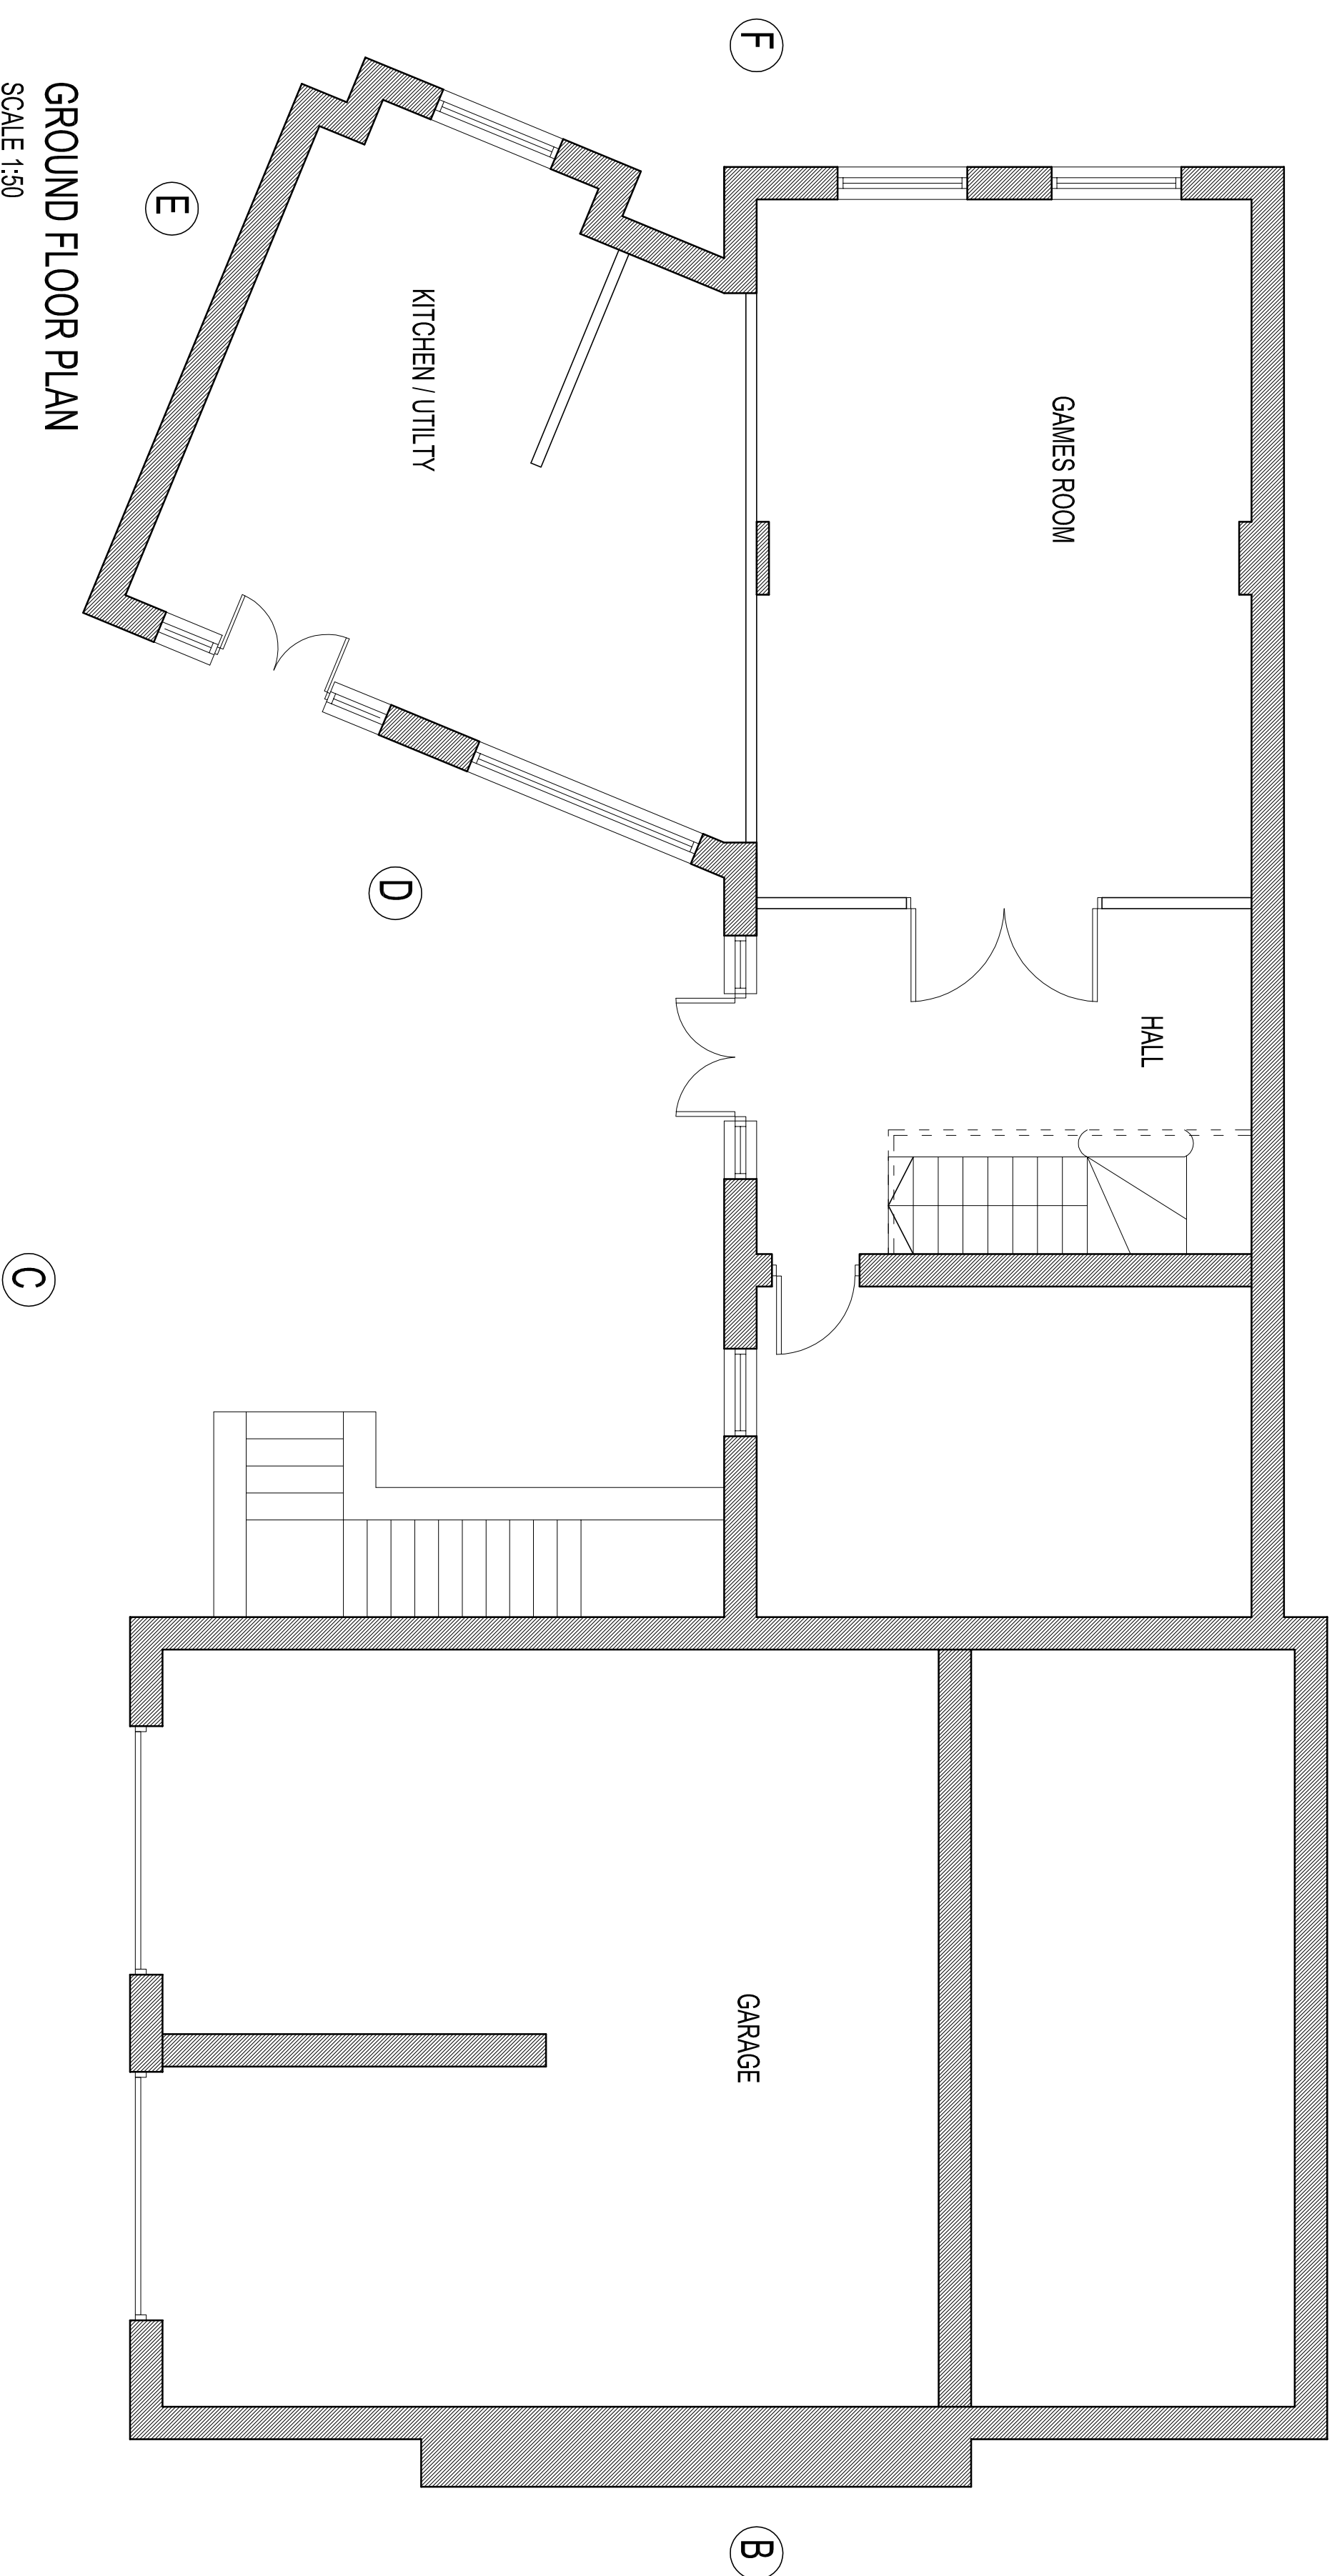


GROUND FLOOR PLAN

SCALE 1:50

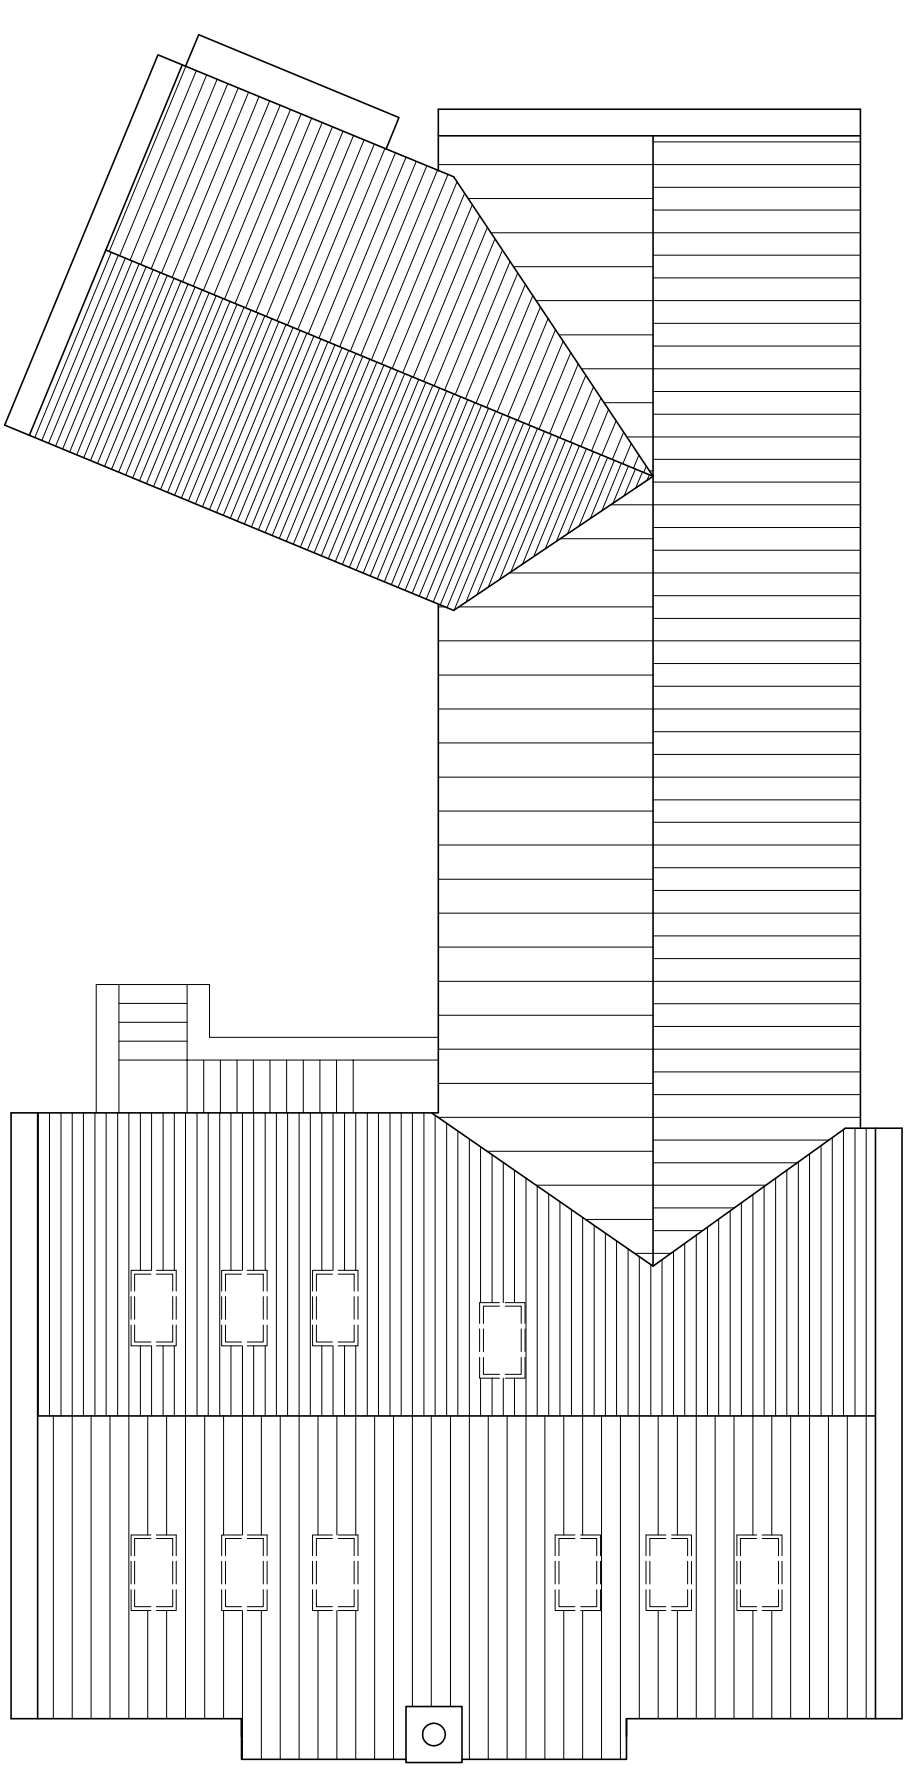

ROOF PLAN

SCALE 1:100

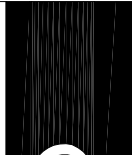			
Coda Studios Ltd 70-71 Cornish Place, Cornish Street, Sheffield, S6 3AF tel: 0114 2796003 e: information@coda studios.co.uk			
Mr Clayton		Client	
The Millstone, Trydale		Job	
Existing Plans		Title	
DRAWN	CHECKED	DATE	SCALE
AGH	-	06/2014	AS ISSUED
REVISION	DRAWING STATUS	DRAWING NUMBER	AS SHOWN
-	-	2263-002	

© COPYRIGHT EXISTS ON THE DESIGN AND INFORMATION SHOWN ON THIS DRAWING. The Contractor must verify all dimensions on site before making shop drawings or commencing work of any kind. No dimensions to be scaled from this drawing. Architect to be notified of any discrepancies in dimensions immediately.