

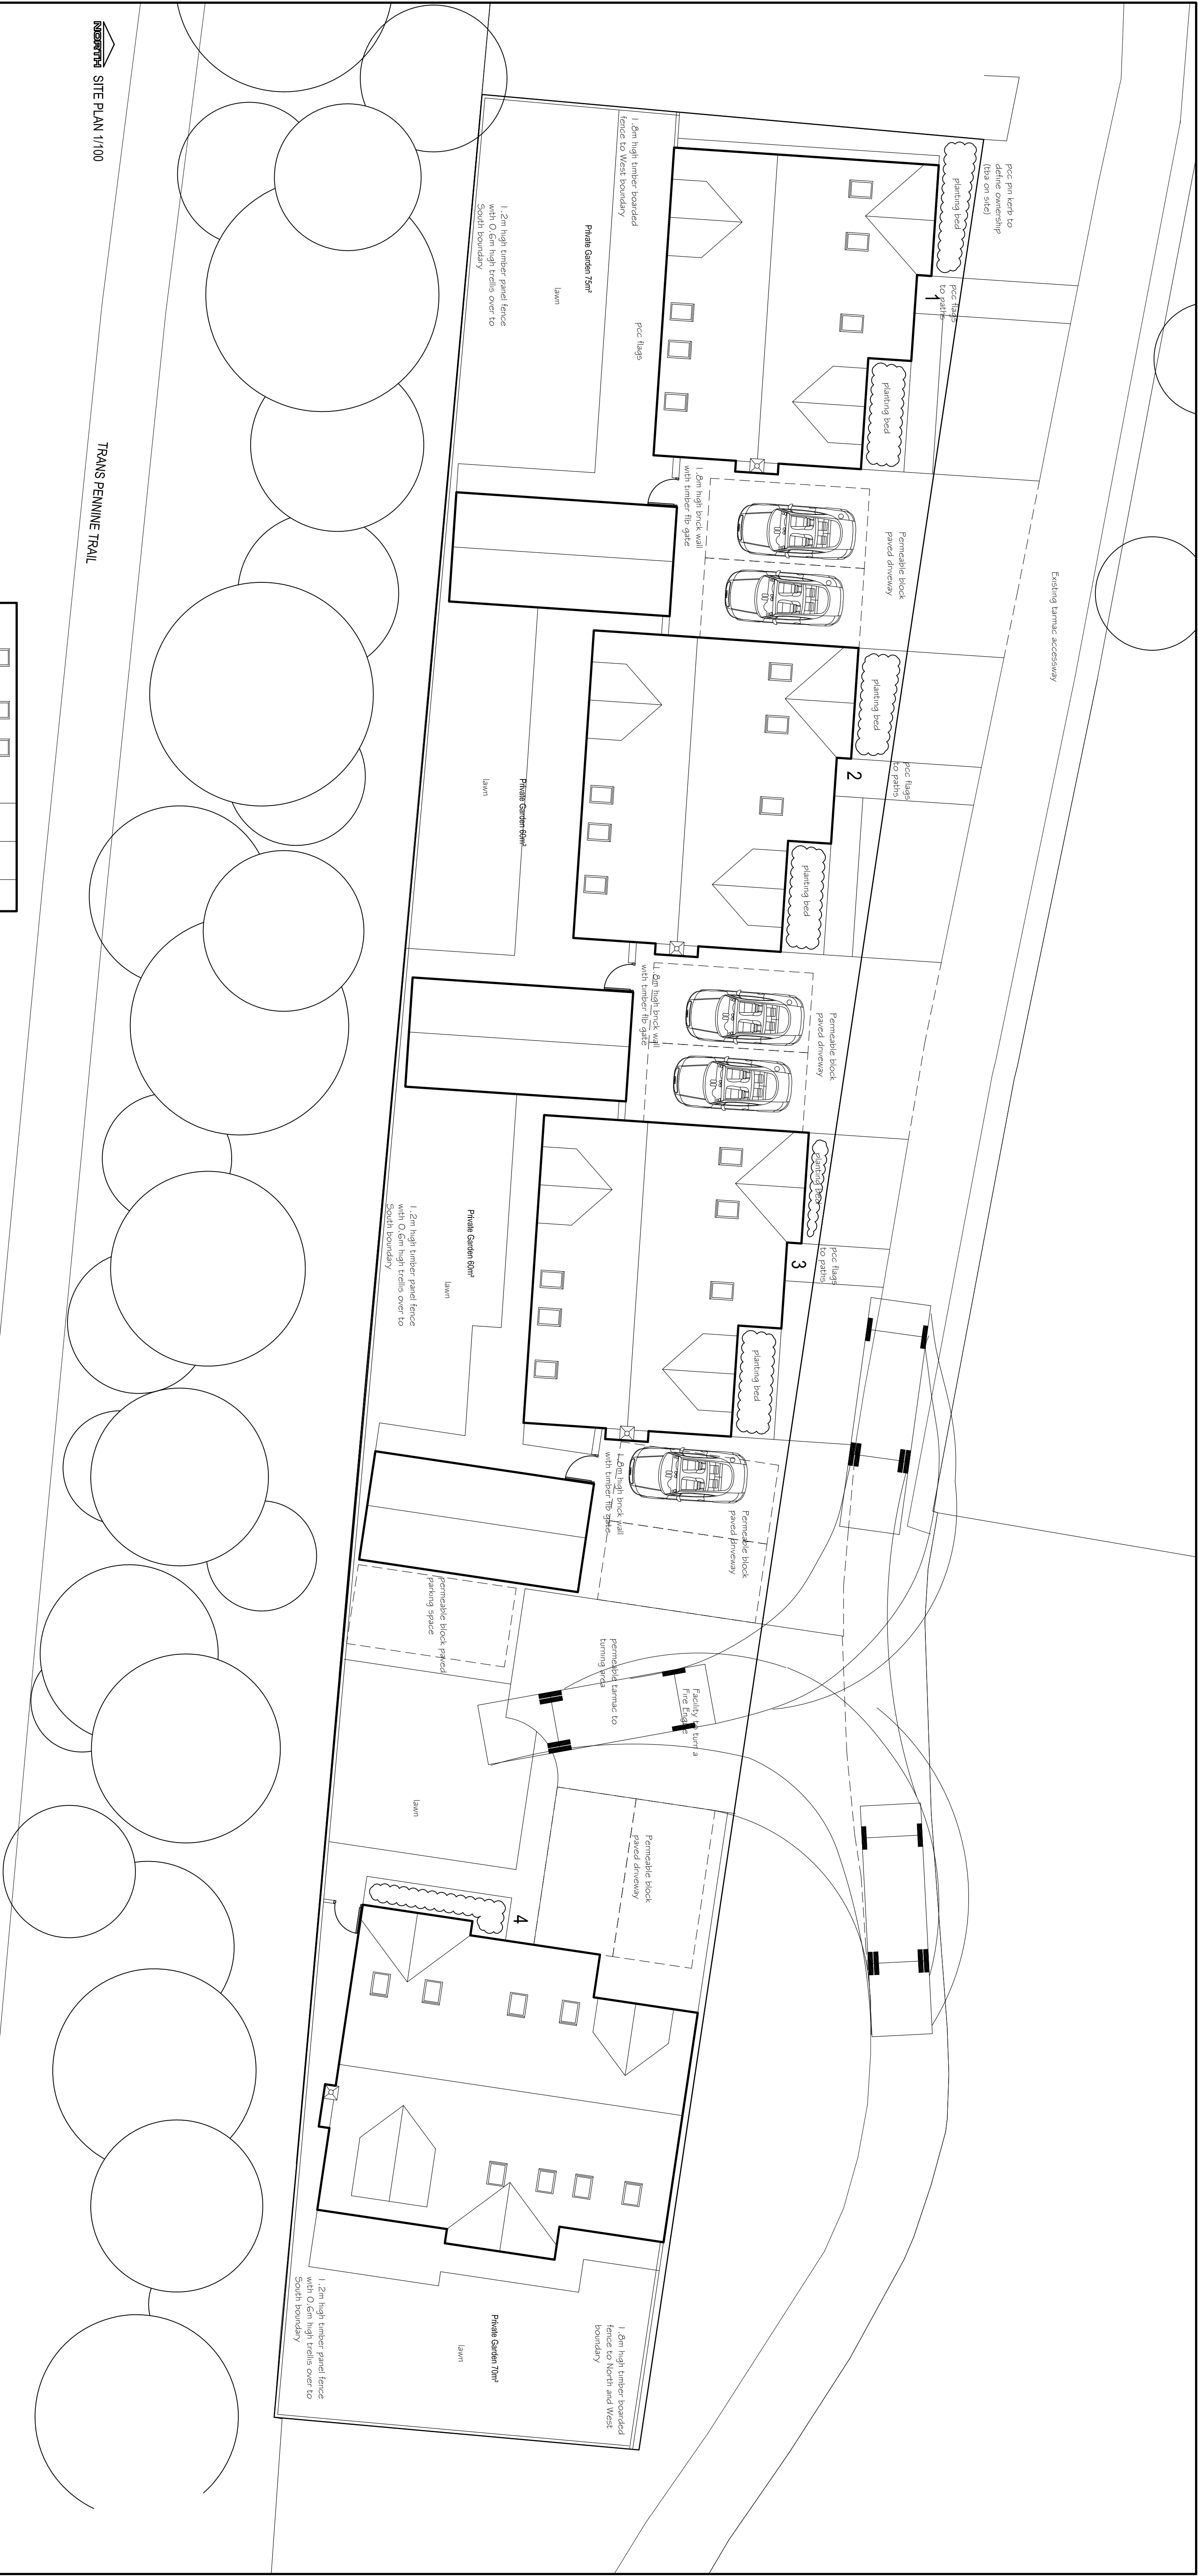
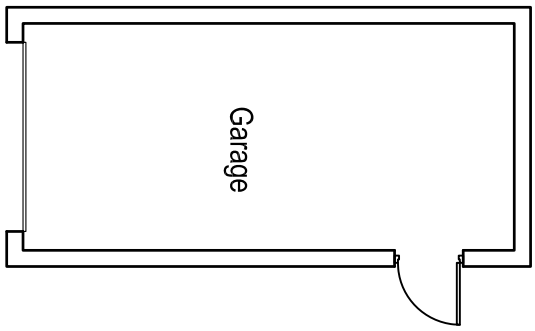
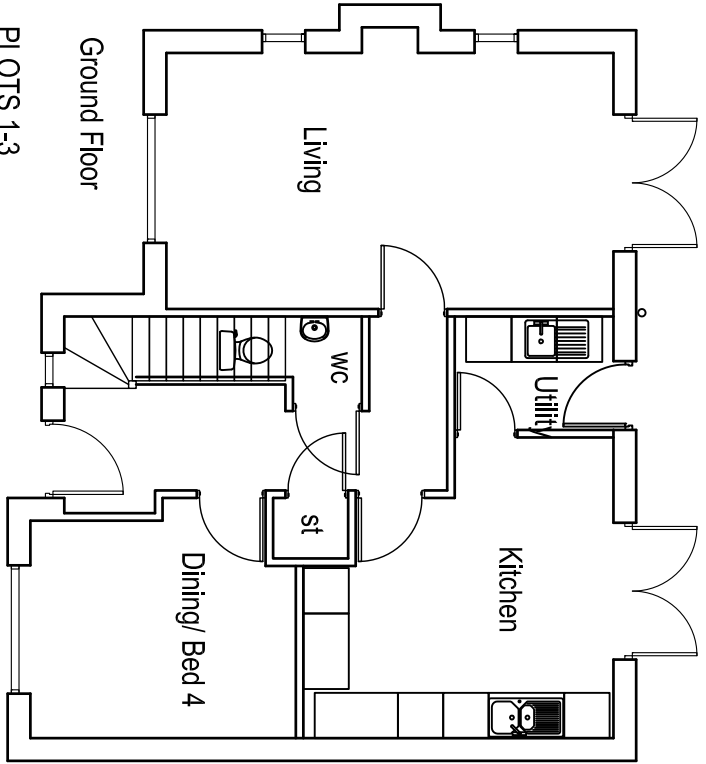
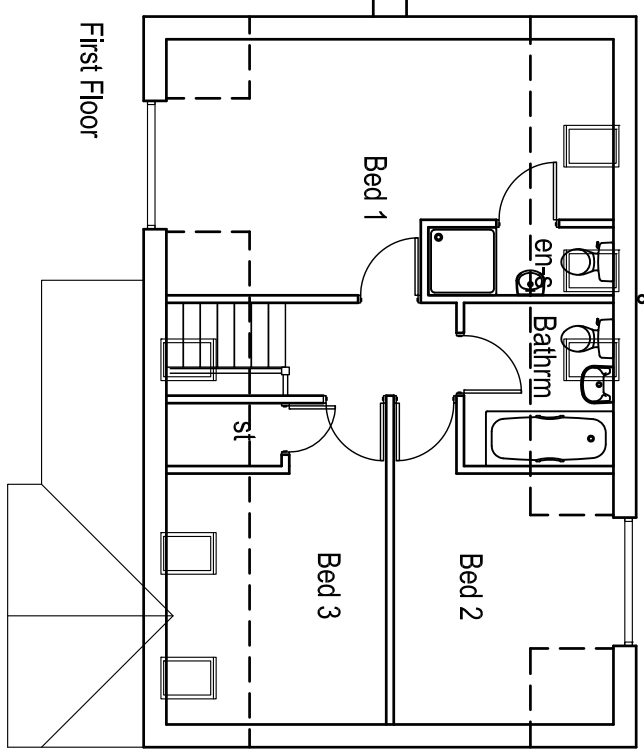


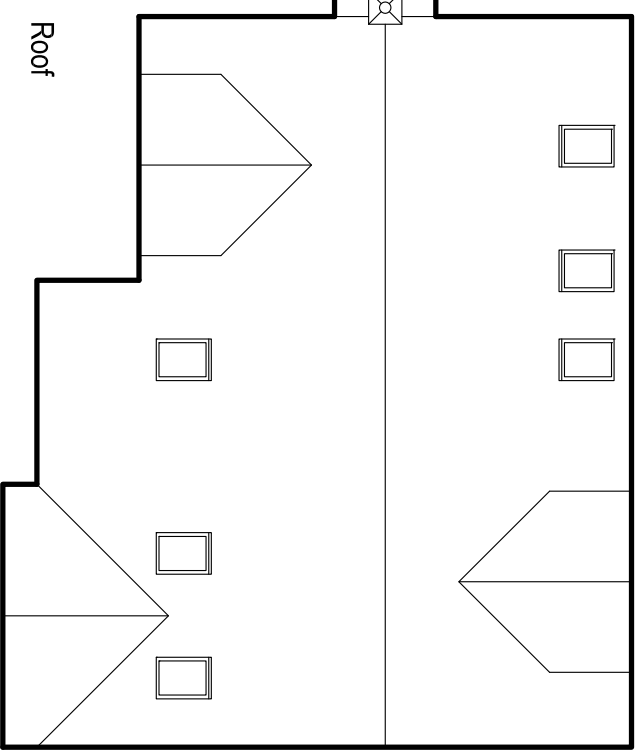


 SITE PLAN 1/100


TRANS PENNINE TRAIL

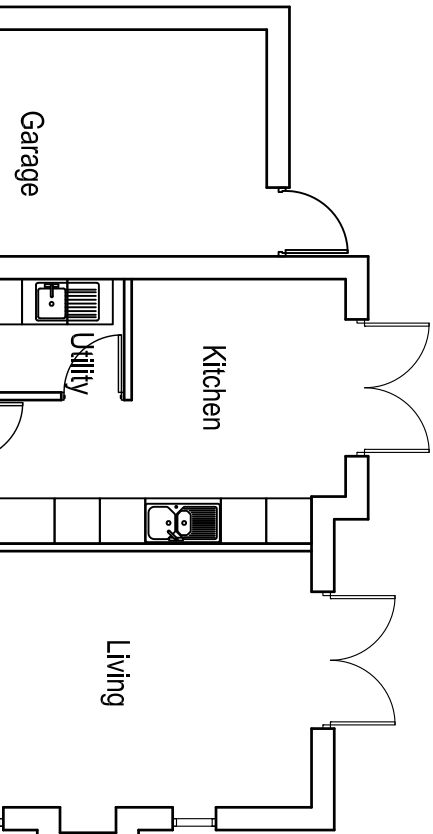

Ground Floor
PLOT 4

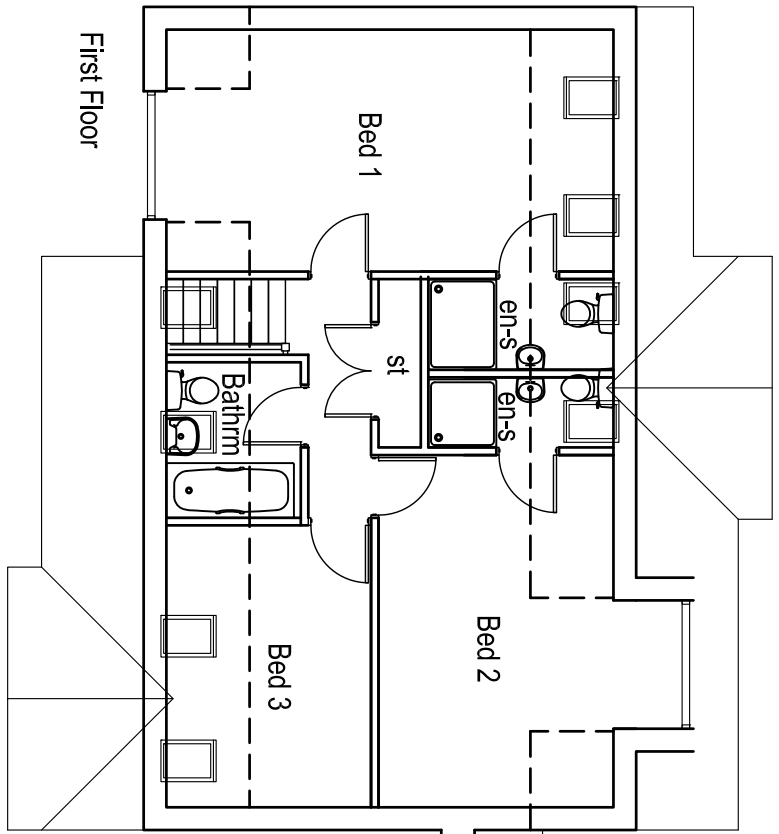

First Floor

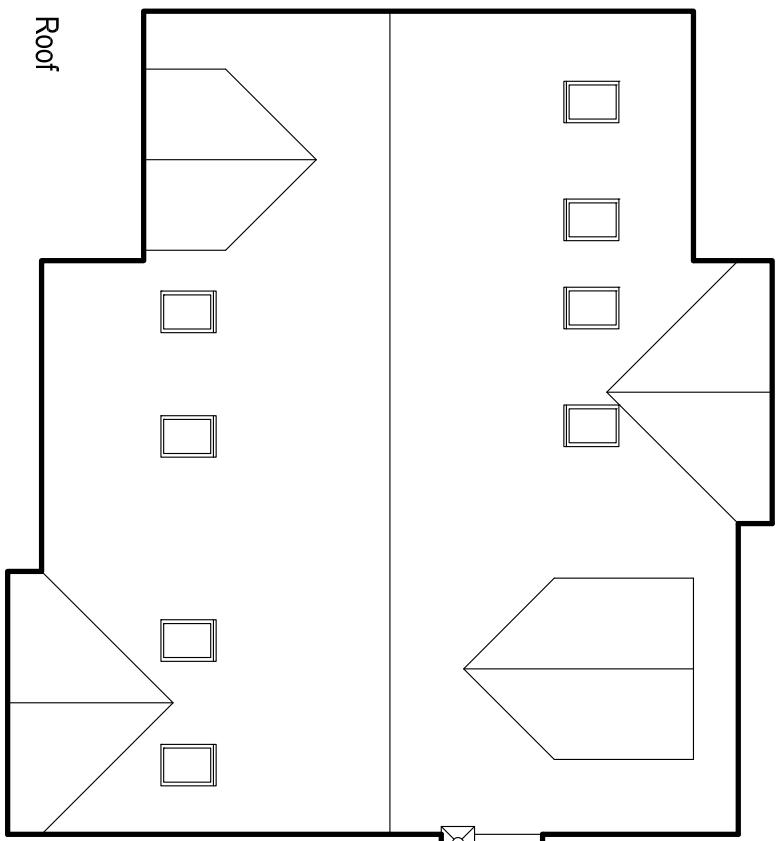

Roof

Client
Martin Benson and Maria Firth

Project
RESIDENTIAL DEVELOPMENT
EDMUNDS ROAD
BARNSELEY

Drawing
SITE AND FLOOR PLANS

windle cook architects

927 Chesterfield Road, Sheffield S9 0SS tel: 0114 235 9910

Drawn By	MC	Date	APRIL 2015	Scale	1/100
Checked By		Drawing No.	15-185-C02	Rev.	

