


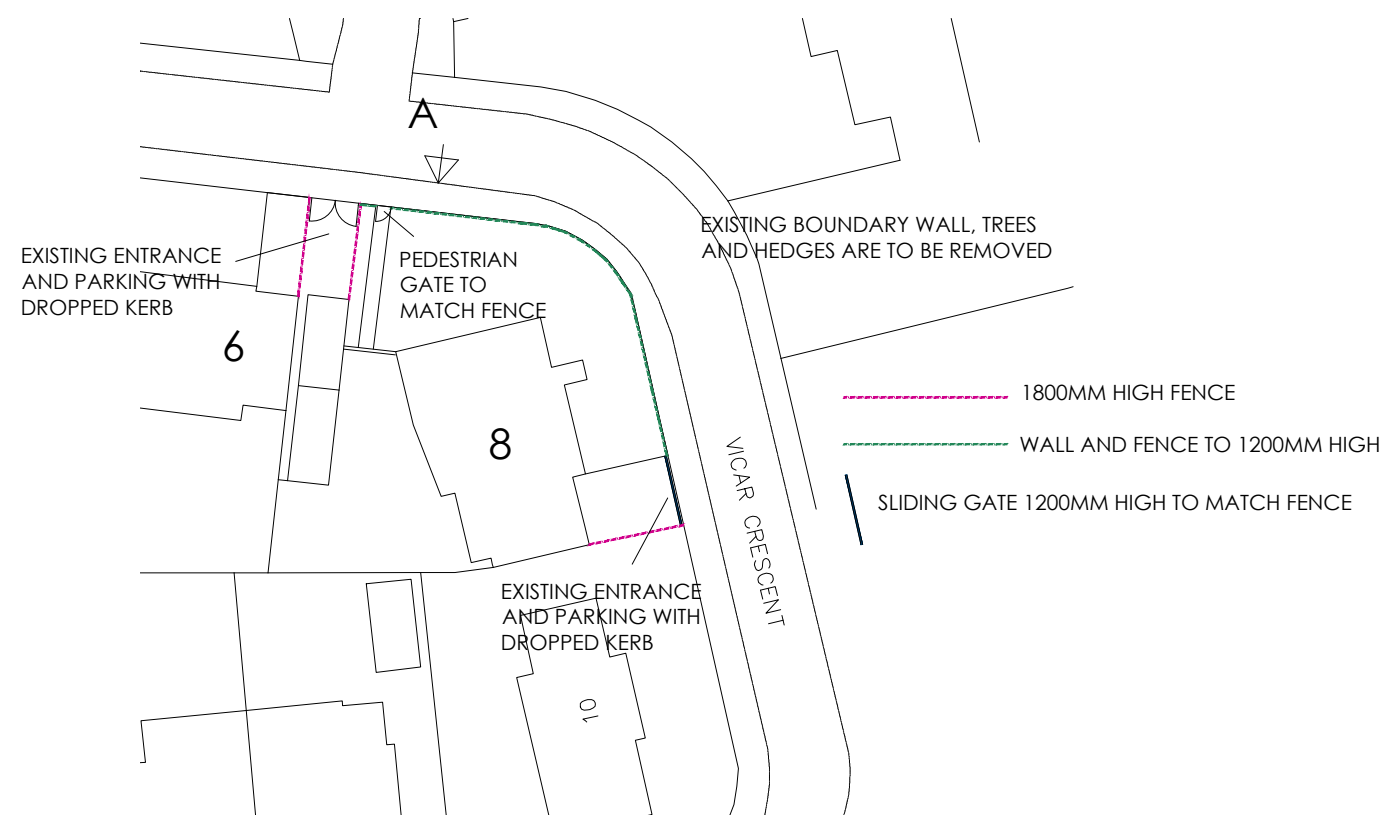


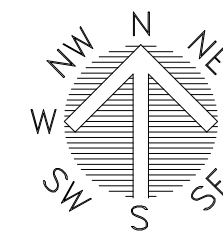

SITE PLAN
SCALE 1:500

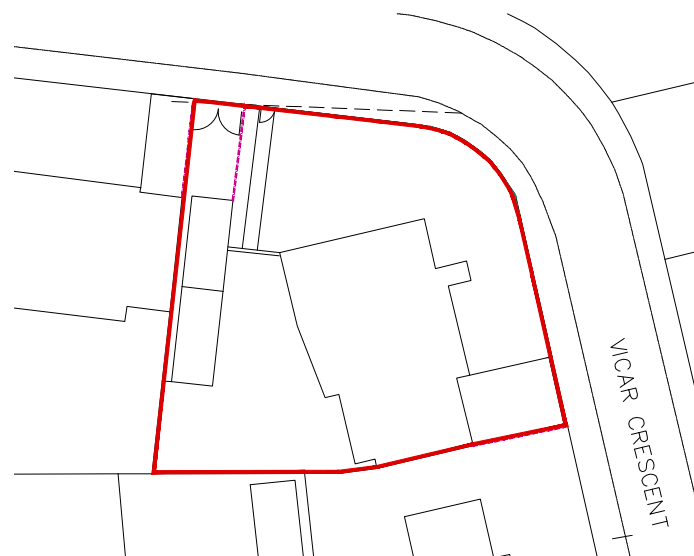

SITE PLAN
SCALE 1:500

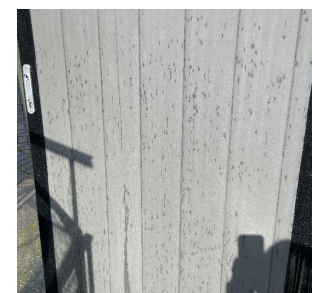


FENCE PROPOSAL

LIGHT GREY COMPOSITE PANELS IN
BLACK FRAME. (DARK GREY SPOTTING
ON PICTURE CAUSED BY RAIN DROPS)



LOCATION PLAN
SCALE 1:1250

TOP OF WALL AND FENCE TO BE STEPPED TO
SUIT SITE CONTOURS

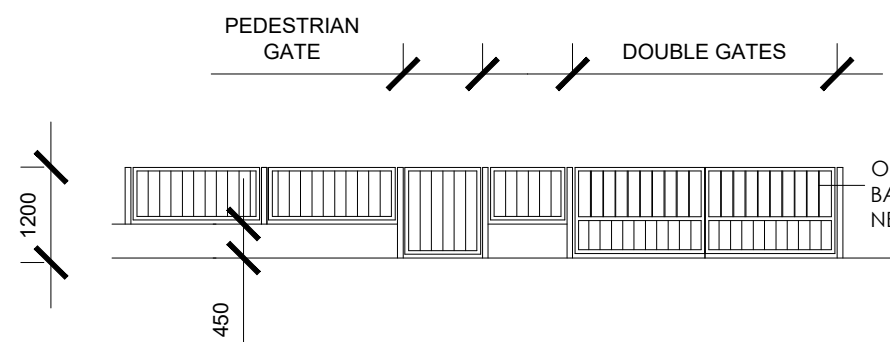

VIEW FROM A
SCALE 1:100

OPEN SECTION WITH VERTICAL
BARS ONLY- TO IMPROVE VISIBILITY.
NEW SLIDING GATE SIMILAR.

 White Agus PARTNERSHIP			OFFICE ONE, 34 VICTORIA ROAD, BARNSELY. S70 2BU			Phone: 01226 208482		
ARCHITECTURAL SERVICES						Email: info@whiteaguspartnership.co.uk Web: www.whiteaguspartnership.co.uk		
Project. PROPOSED FENCE 8 VICAR CRESCENT, DARFIELD, BARNSELY S73 9LB					Client. MR ANTHONY FOSTER			
Drawing Title. PLANS AND ELEVATIONS					Date. MAY 2021		Scale. 1:500 & 1:100 @ A	
					Ref. 21-051		Dwg. No. 01	
Date	Suffix	Description			Date	Suffix	Description	
14-09-21	A	FENCE REVISED						