


Do not scale from this drawing.
The contractor is to check all dimensions on site and report any discrepancies to MHA.
© 2020 Michael Hyde and Associates. All rights reserved. This drawing has been produced for Mr & Mrs. Evans for Mystery Wood Barn and is not intended for use by any other person or any other purpose.
MHA Architects is a trading name of Michael Hyde and Associates, a limited company registered in England and Wales under company number 1178091 whose registered office is at Suite 18 Origin, 70 Spring Gardens, Manchester, M2 2BQ.

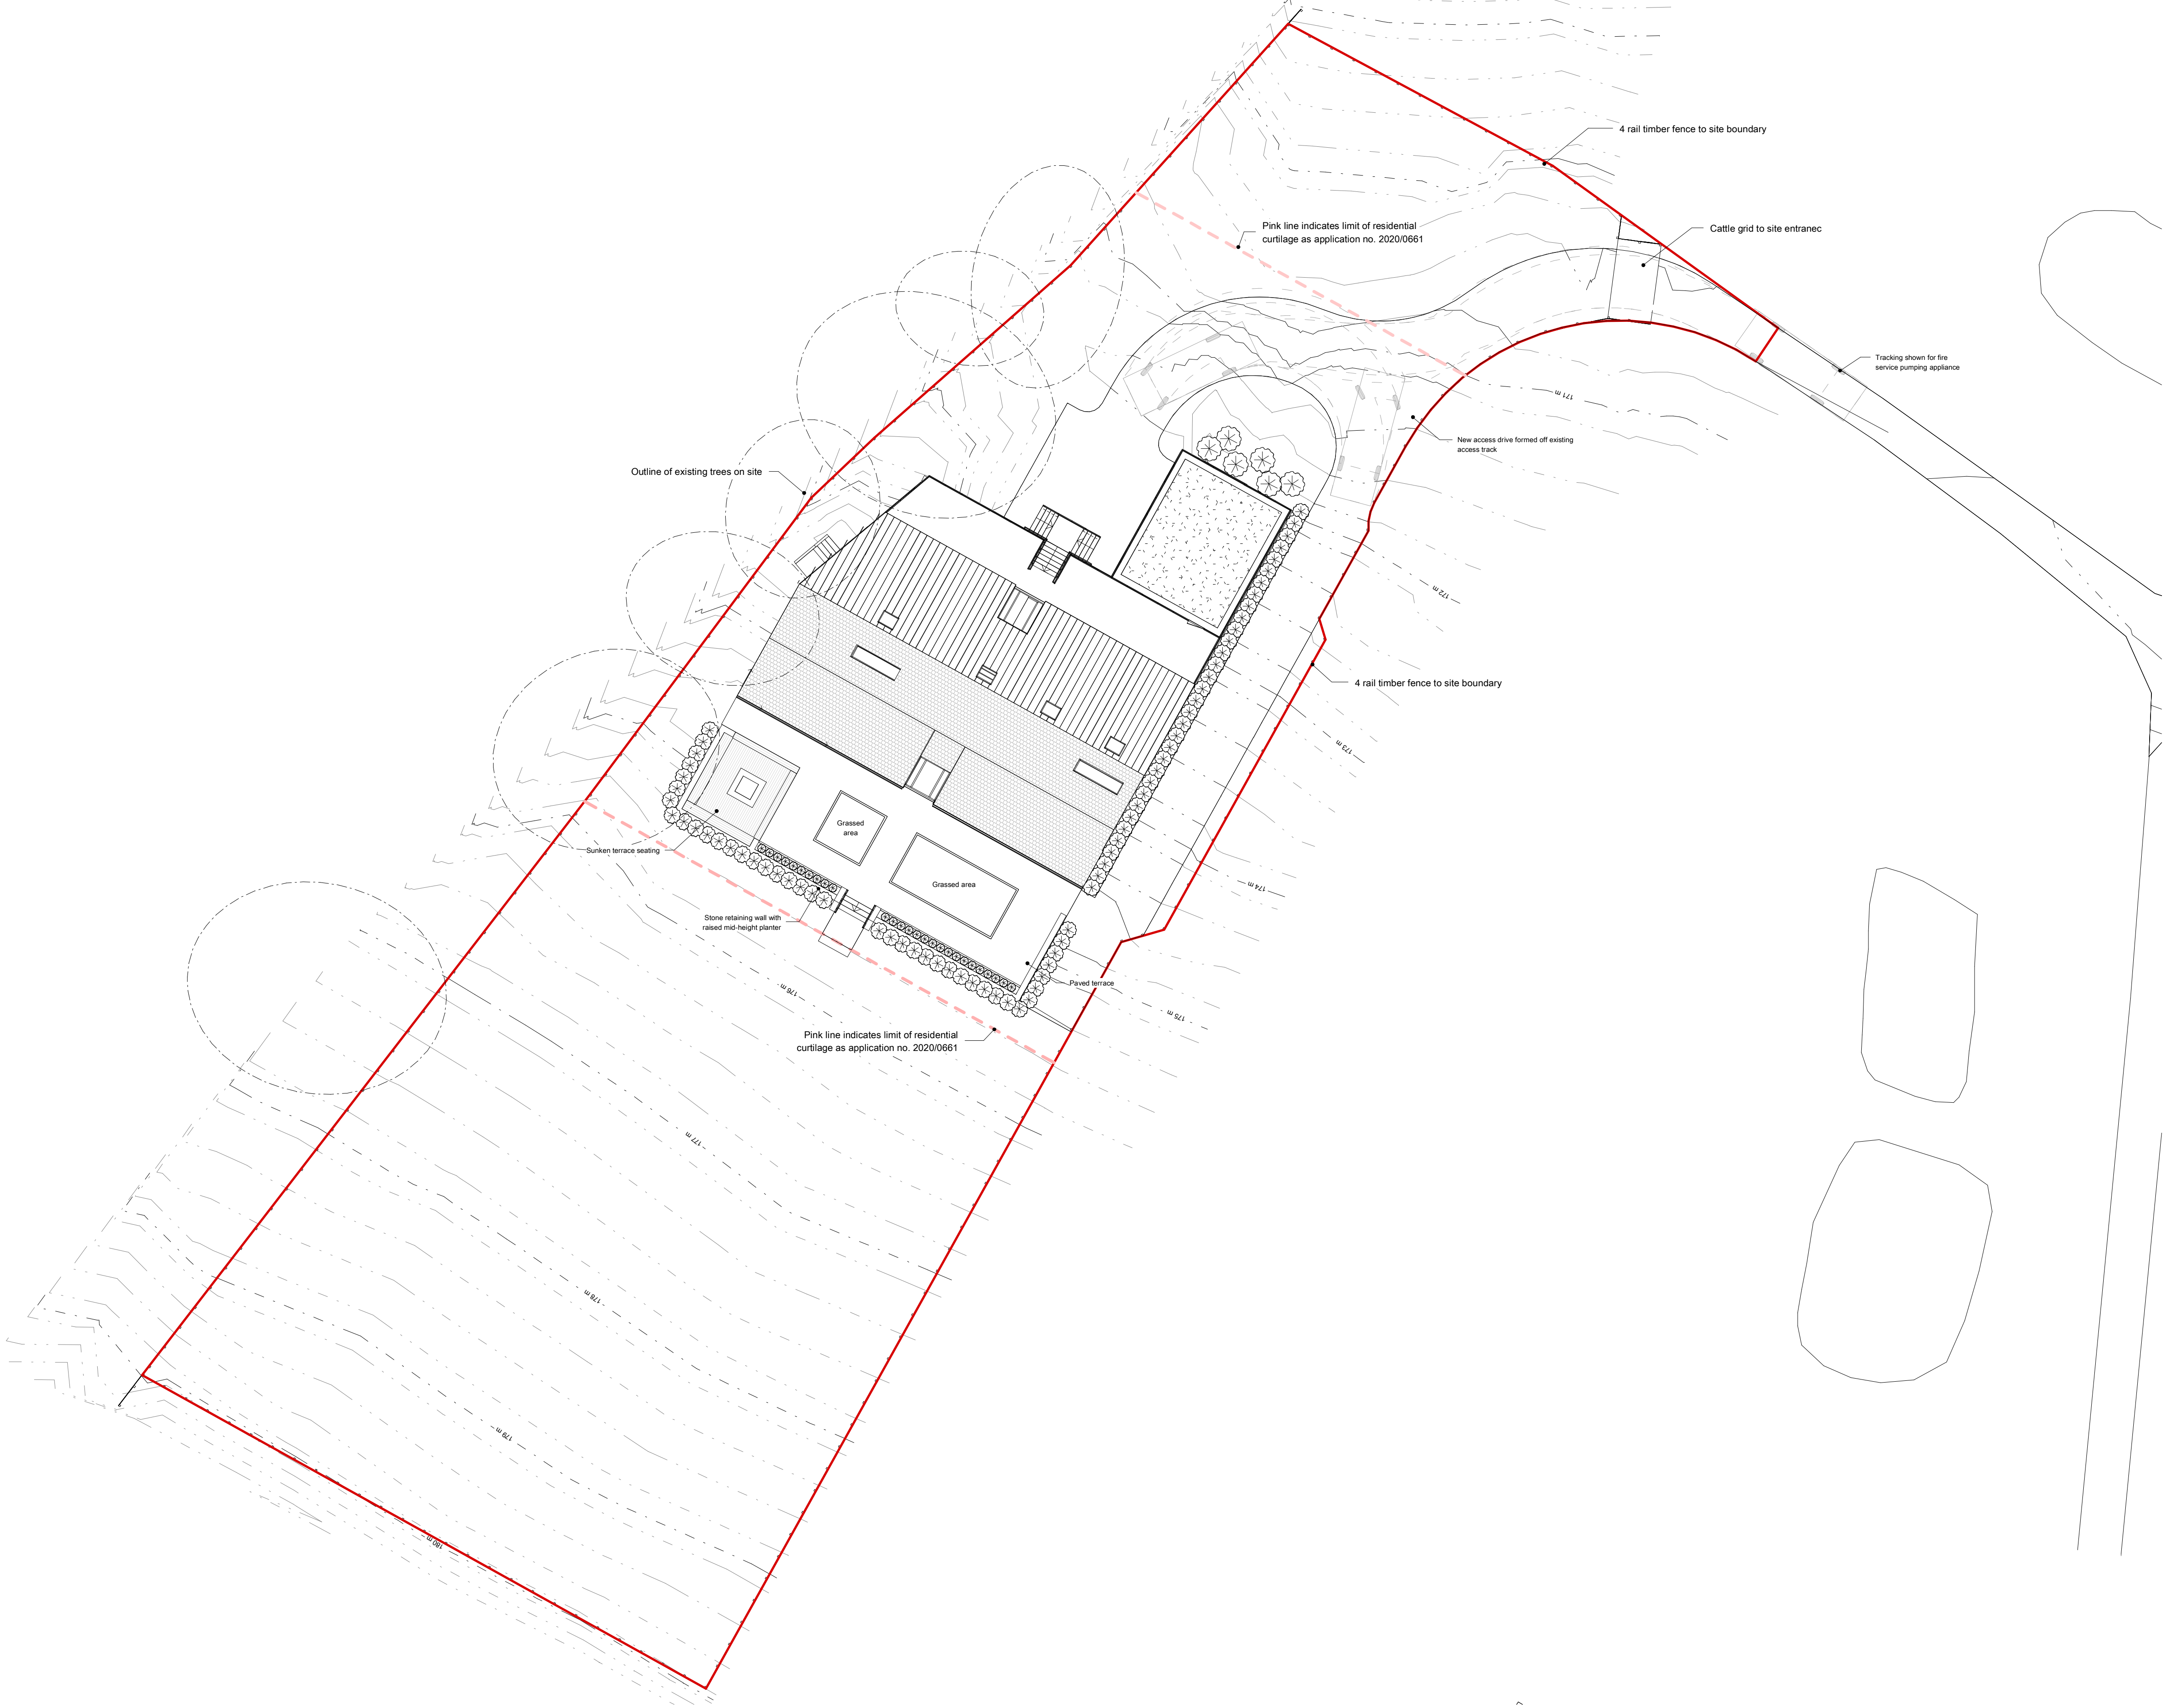

P3	2020-08-20	Phase 2 planning application pack	GW	CY
P2	2020-08-18	Issued for client approval ahead of planning application	GW	CY
P1	2020-08-05	Revised terrace option for discussion	GW	CY
REV	DATE	DESCRIPTION	DRN	CHK

CLIENT
Mr & Mrs. Evans

PROJECT TITLE
Mystery Wood Barn
Hoylandswaine

TITLE
Proposed Site Plan (Phase 2)

SUITABILITY
Suitable For Information

DRAWN / CHECKED	INITIAL ISSUE DATE	SCALE
GW / CY	Aug 2020	1 : 200 @ A1

Project	Originator	Volume	Level	Type	Role	Number	Status	Revision
3EV1	- MHA	- SA	- ZZ	- DR	- A	- 01005	- S2	- P3