


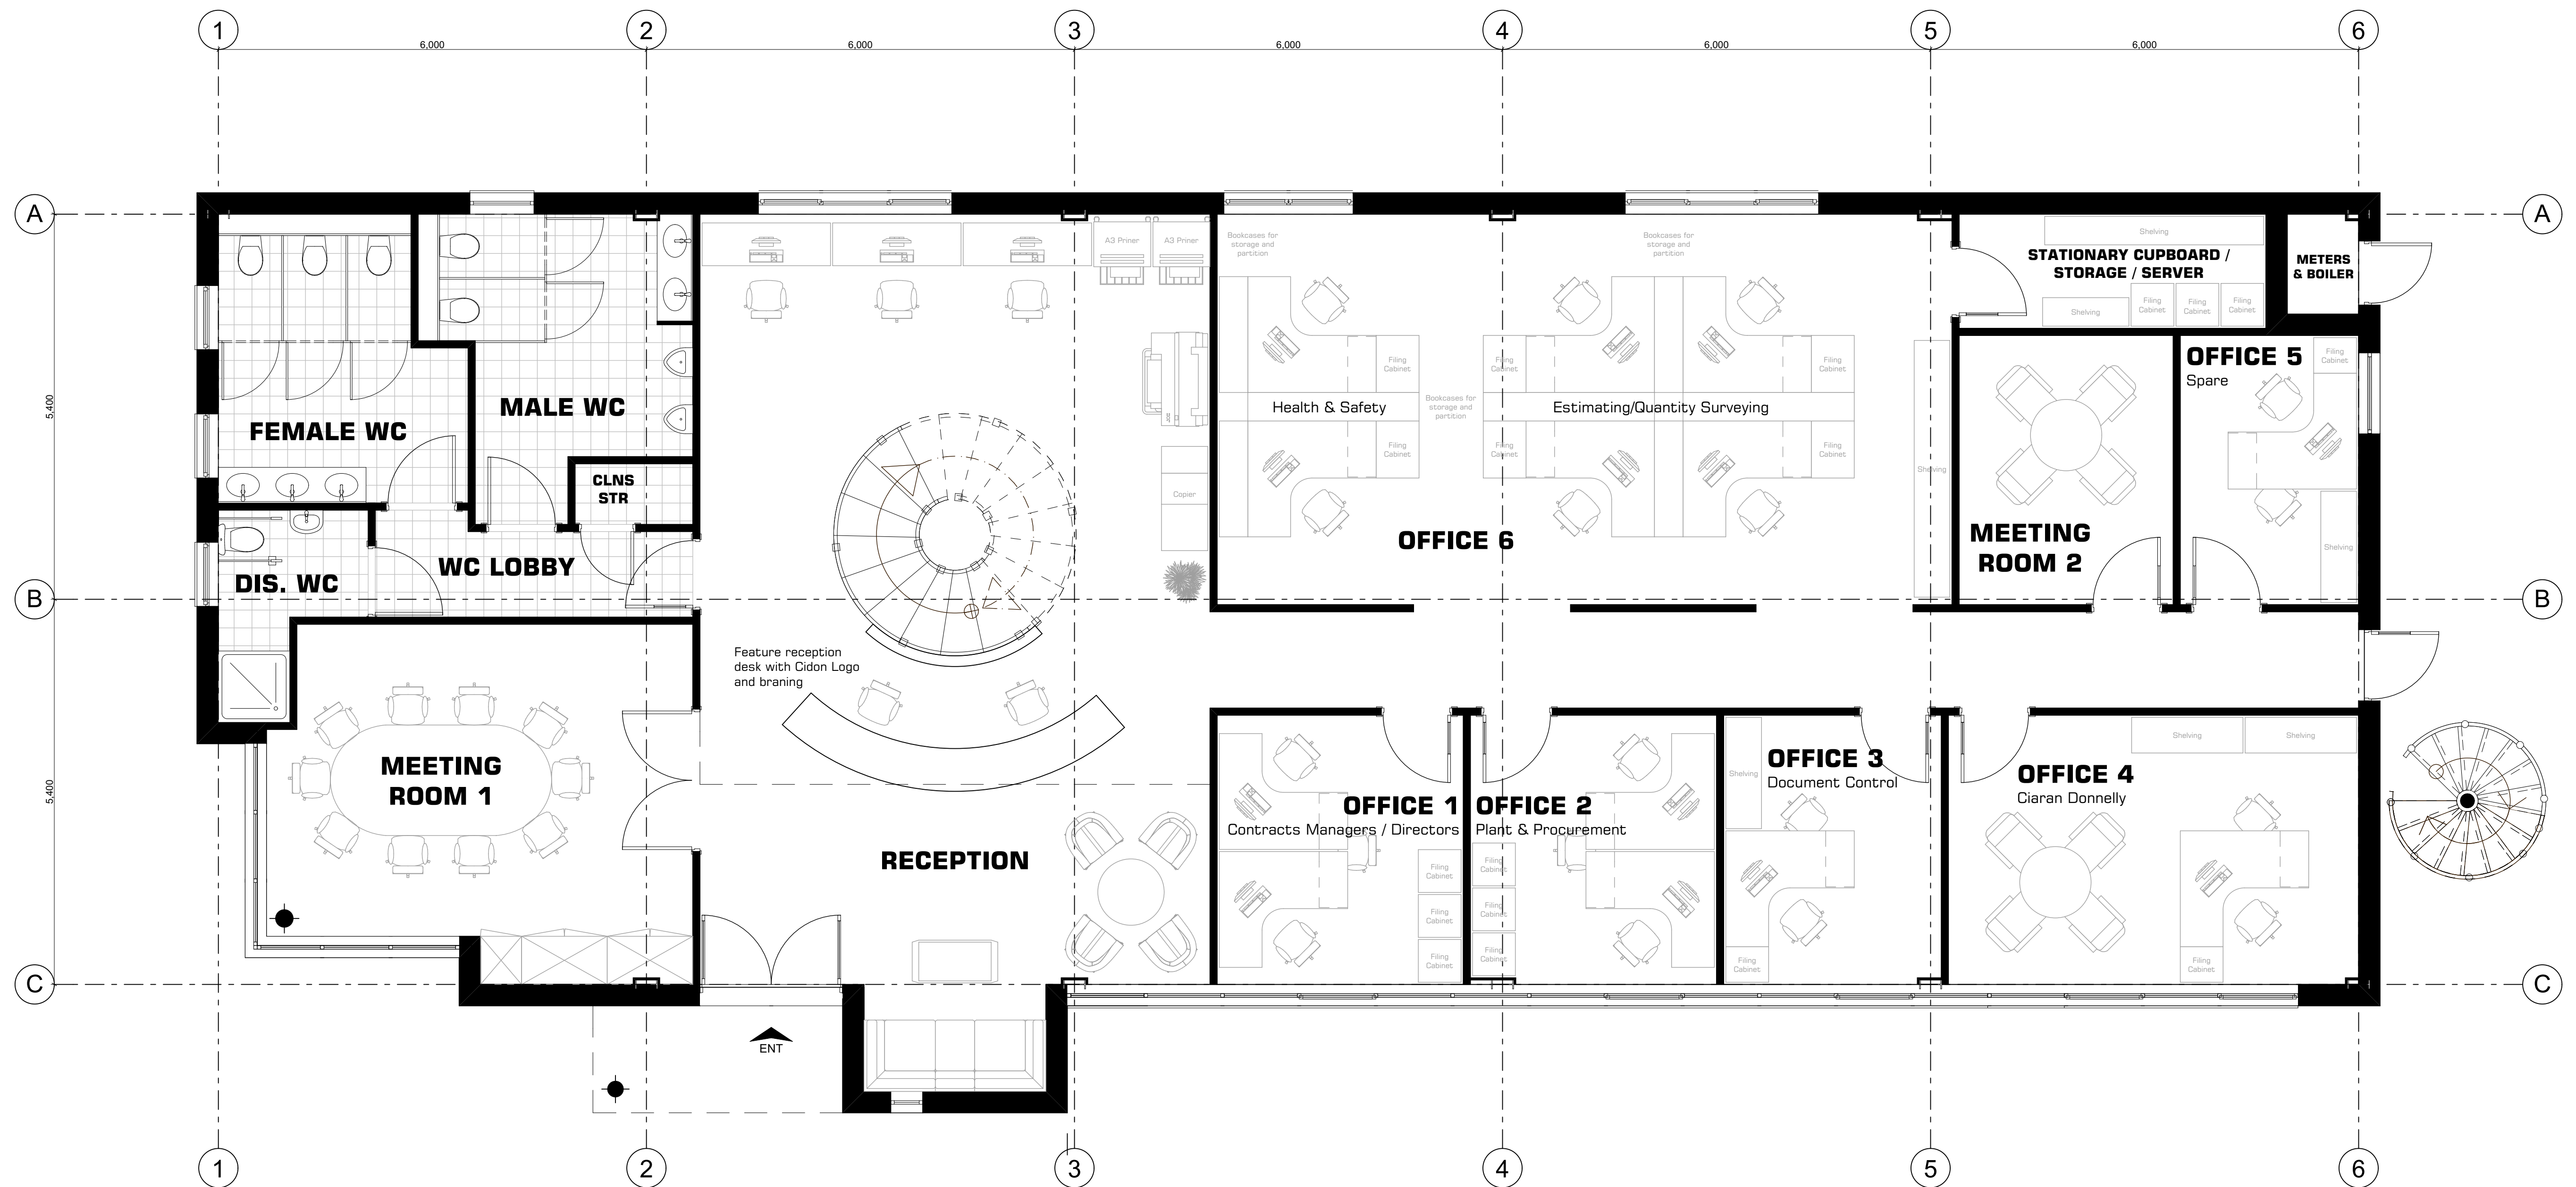

GROUND FLOOR PLAN



Architecture | Master Planning | Visualisation | Interior Design

SLA Design LLP
The Link Building
244A St. Andrews Road
Sheffield
South Yorkshire
S11 9AL

www.SLAdesign.co.uk
E-mail: enquiries@SLAdesign.co.uk
Tel: (+44) 0114 2595603 Fax: (+44) 0114 2362918

SLA Design LLP
Reg. No. 03380779 Registered in England and Wales
Reg. Office: 39-43 Bridge Street, Swinton, M20 7BQ, South Yorkshire S64 8AP

Client:



Revision :

Date :

Project Title:

Cidon Construction Head Office, Mason Way, Platts Common Industrial Estate, Barnsley, South Yorkshire S74 9TG

Drawing Title:

GROUND FLOOR PLAN

Project No:

13/028

Drawing No:

003

Revision:

Date:

21.10.13

Drawn by:

BSL

Scale:

1:50@A1

Drawing Status :

PLANNING

SLA DESIGN:
- All rights reserved by SLA DESIGN
- No part of this publication may be reproduced, stored in any retrieval system or transmitted in any form or by any means without the prior permission of SLA DESIGN

Do not scale off drawing
All dimensions to be checked on site