



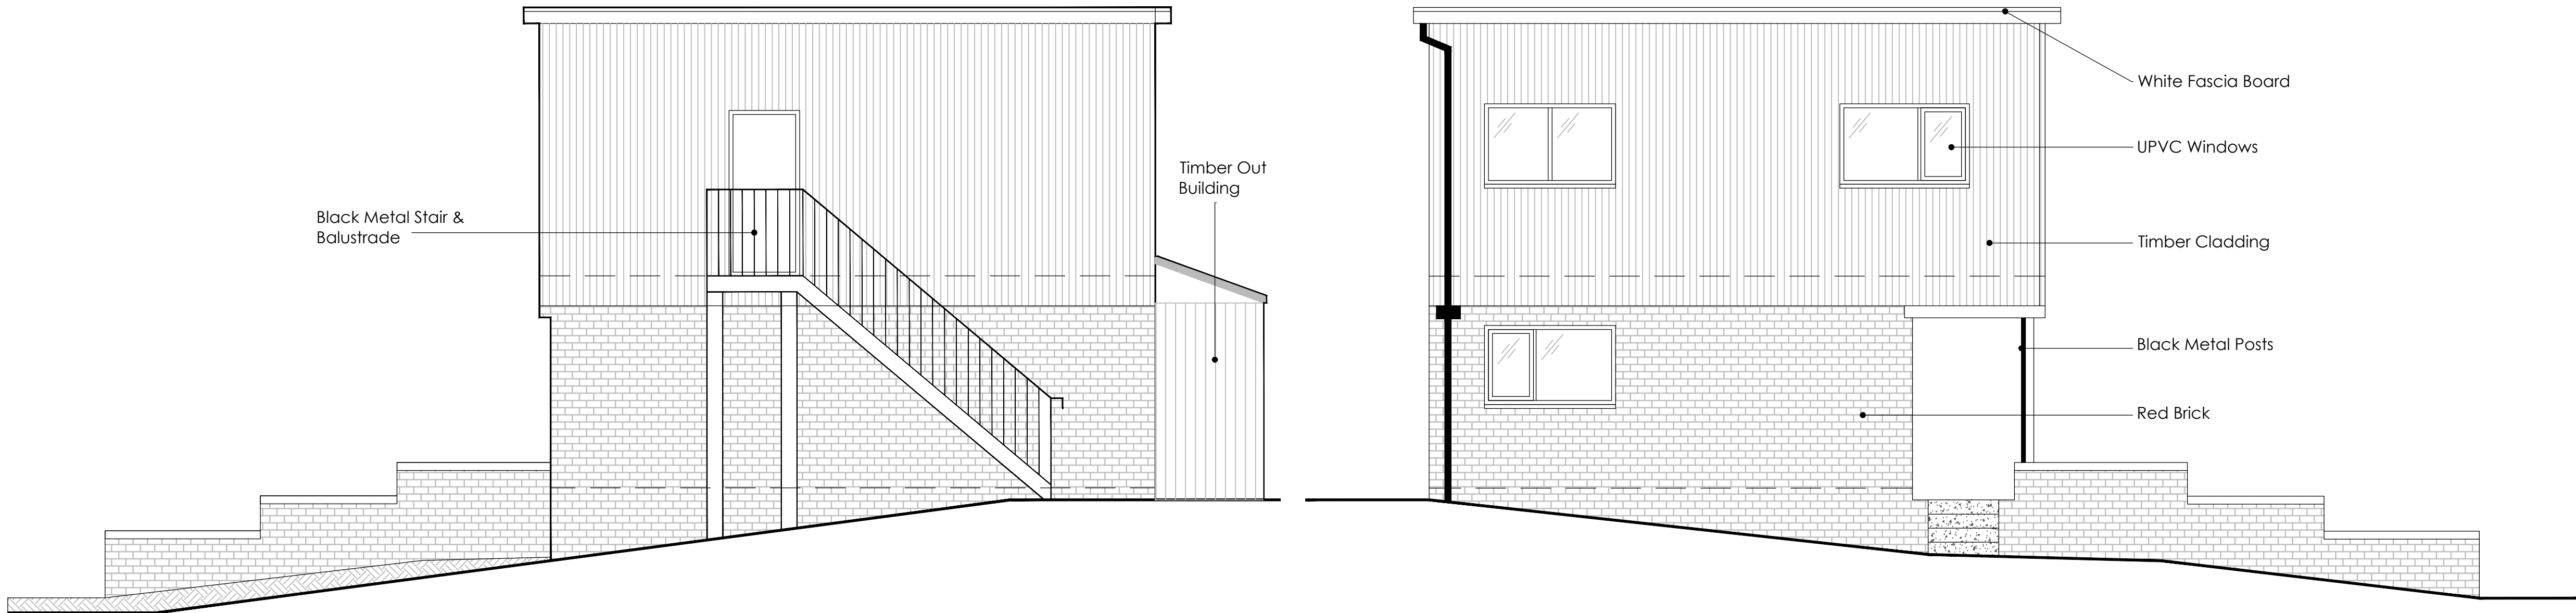


LHS ELEVATION as Existing
scale 1:50 @ A1


RHS ELEVATION as Existing
scale 1:50 @ A1

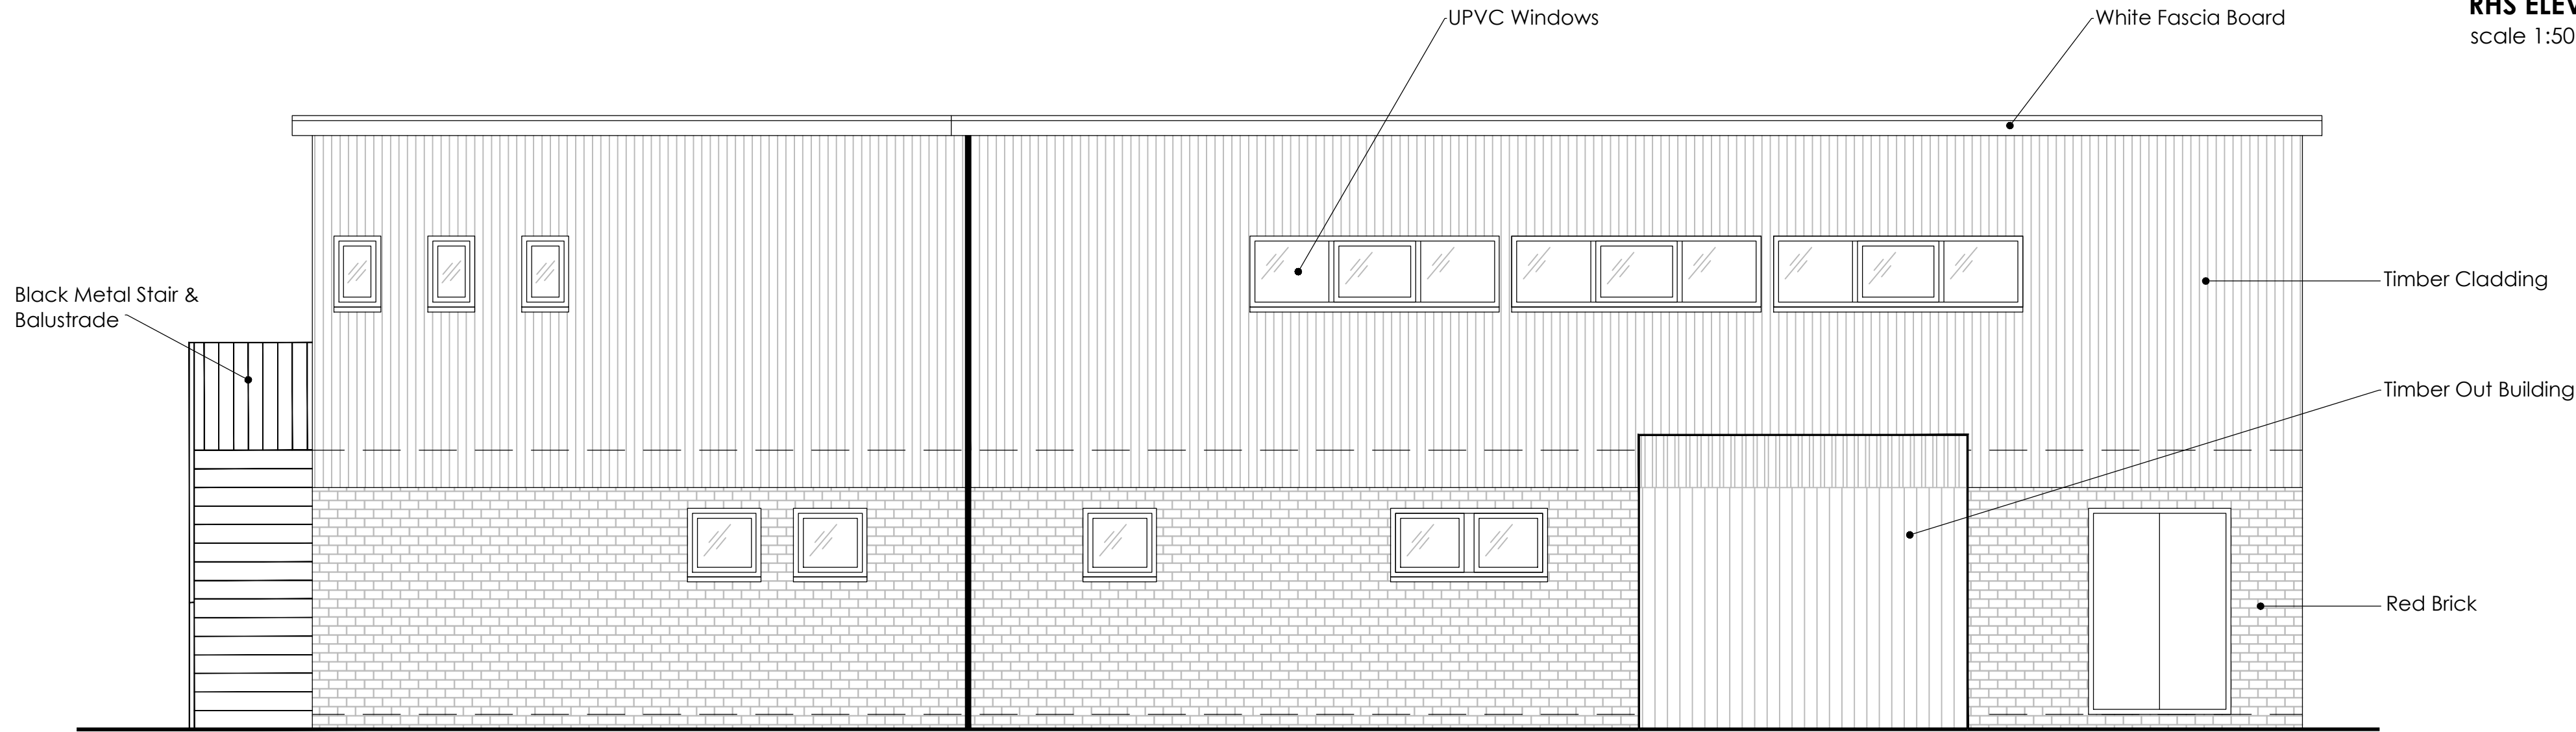

FRONT ELEVATION as Existing
scale 1:50 @ A1

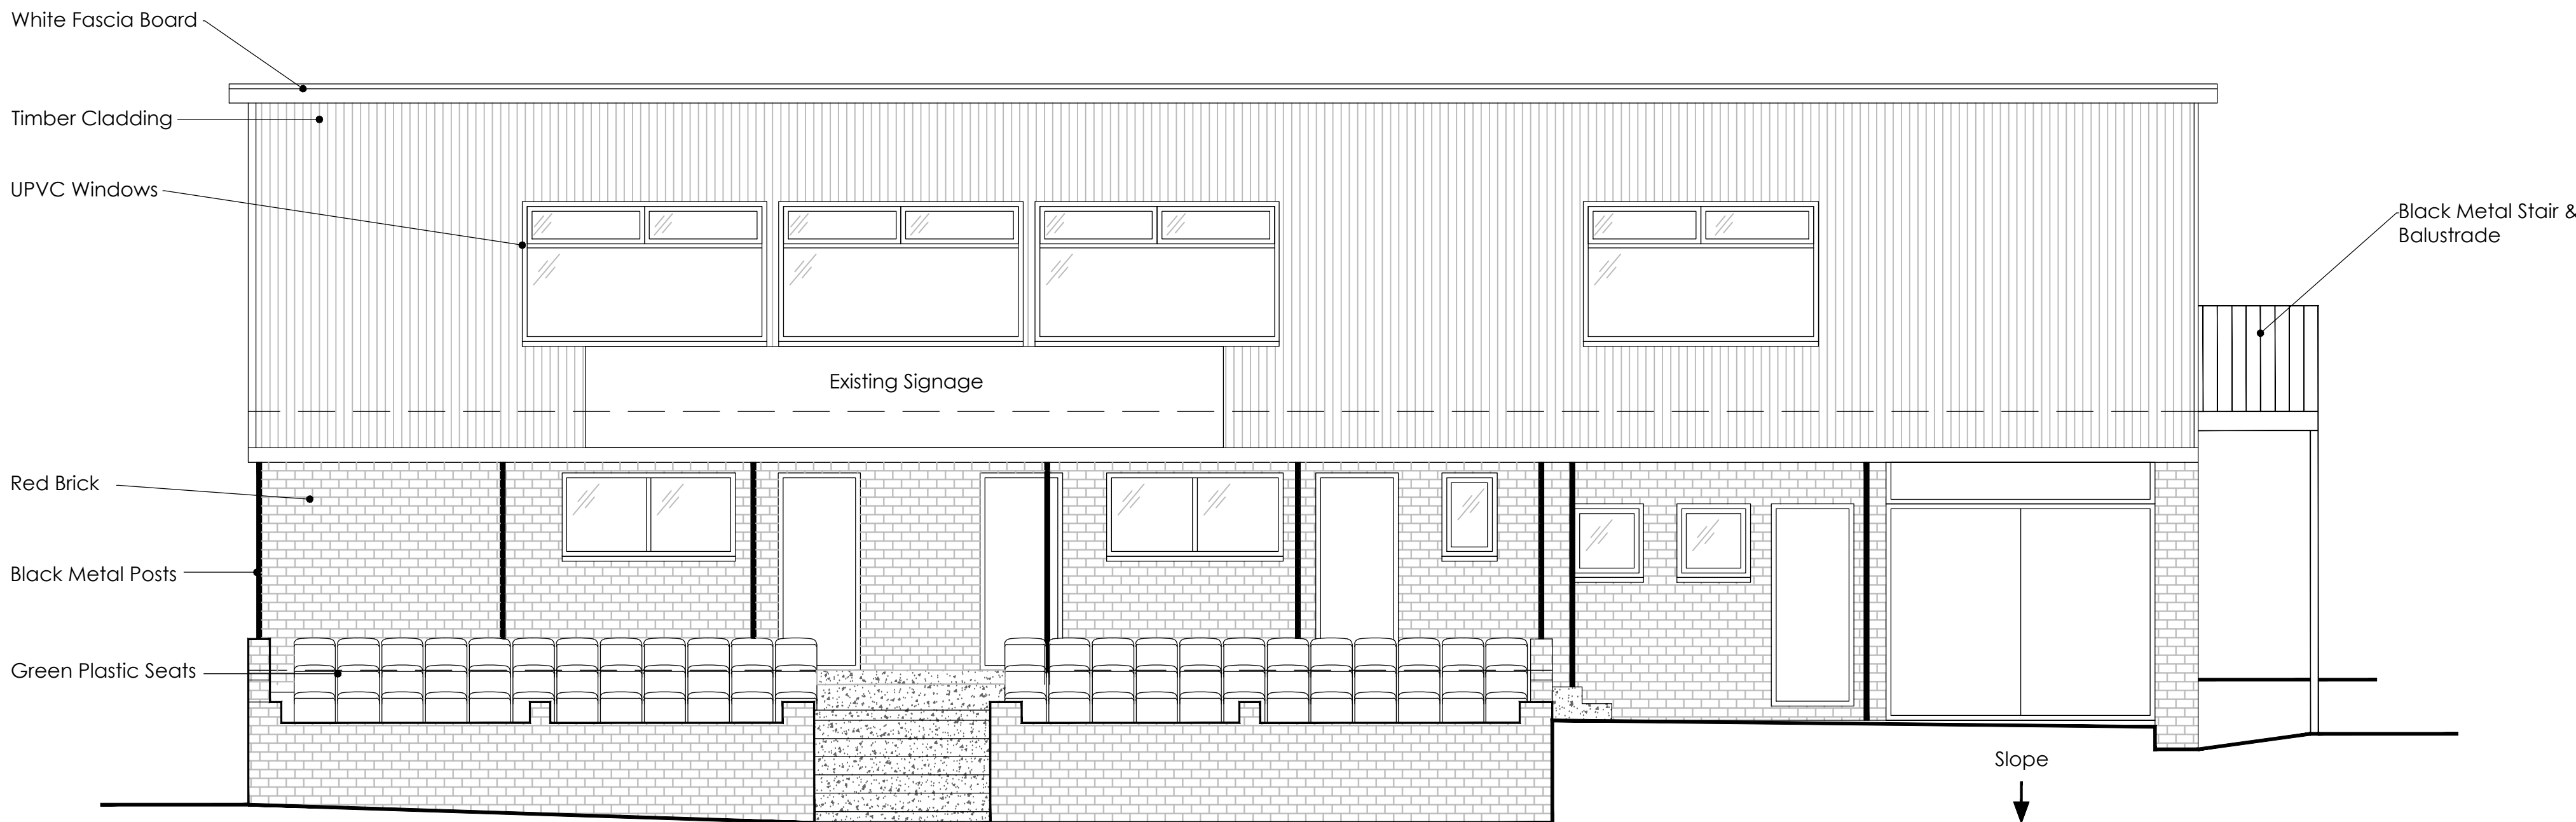

REAR ELEVATION as Existing
scale 1:50 @ A1

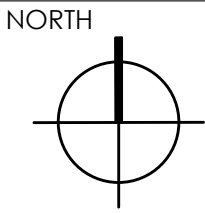

NOTES:
This drawing is produced for use in this project only and may not be used for any other purpose. We accept no liability for the use of this drawing other than the purpose for which it was intended in connection with this project as recorded on the title block. Purpose for issue and the status color.
This drawing may not be reproduced in any form without prior written agreement.
Do not scale from the drawing, use written dimensions only.

SCALE



REV	DESCRIPTION	DATE	REVISED	CHECKED
-	-	-	-	-

Planning

CLIENT
Elsecar Cricket Club.

PROJECT
**Balcony Construction Works @
Elsecar Cricket Club, Armroyd Lane.**

TITLE
**Elevations
as Existing**

SCALE 1:50 @ A1	DATE 30/03/2021	DRAWN AF	CHECKED DD
--------------------	--------------------	-------------	---------------

FILE / DRAWING NAME	UNIQUE NR	REV CODE
PROJECT NR WACBLD	(00)002	-