



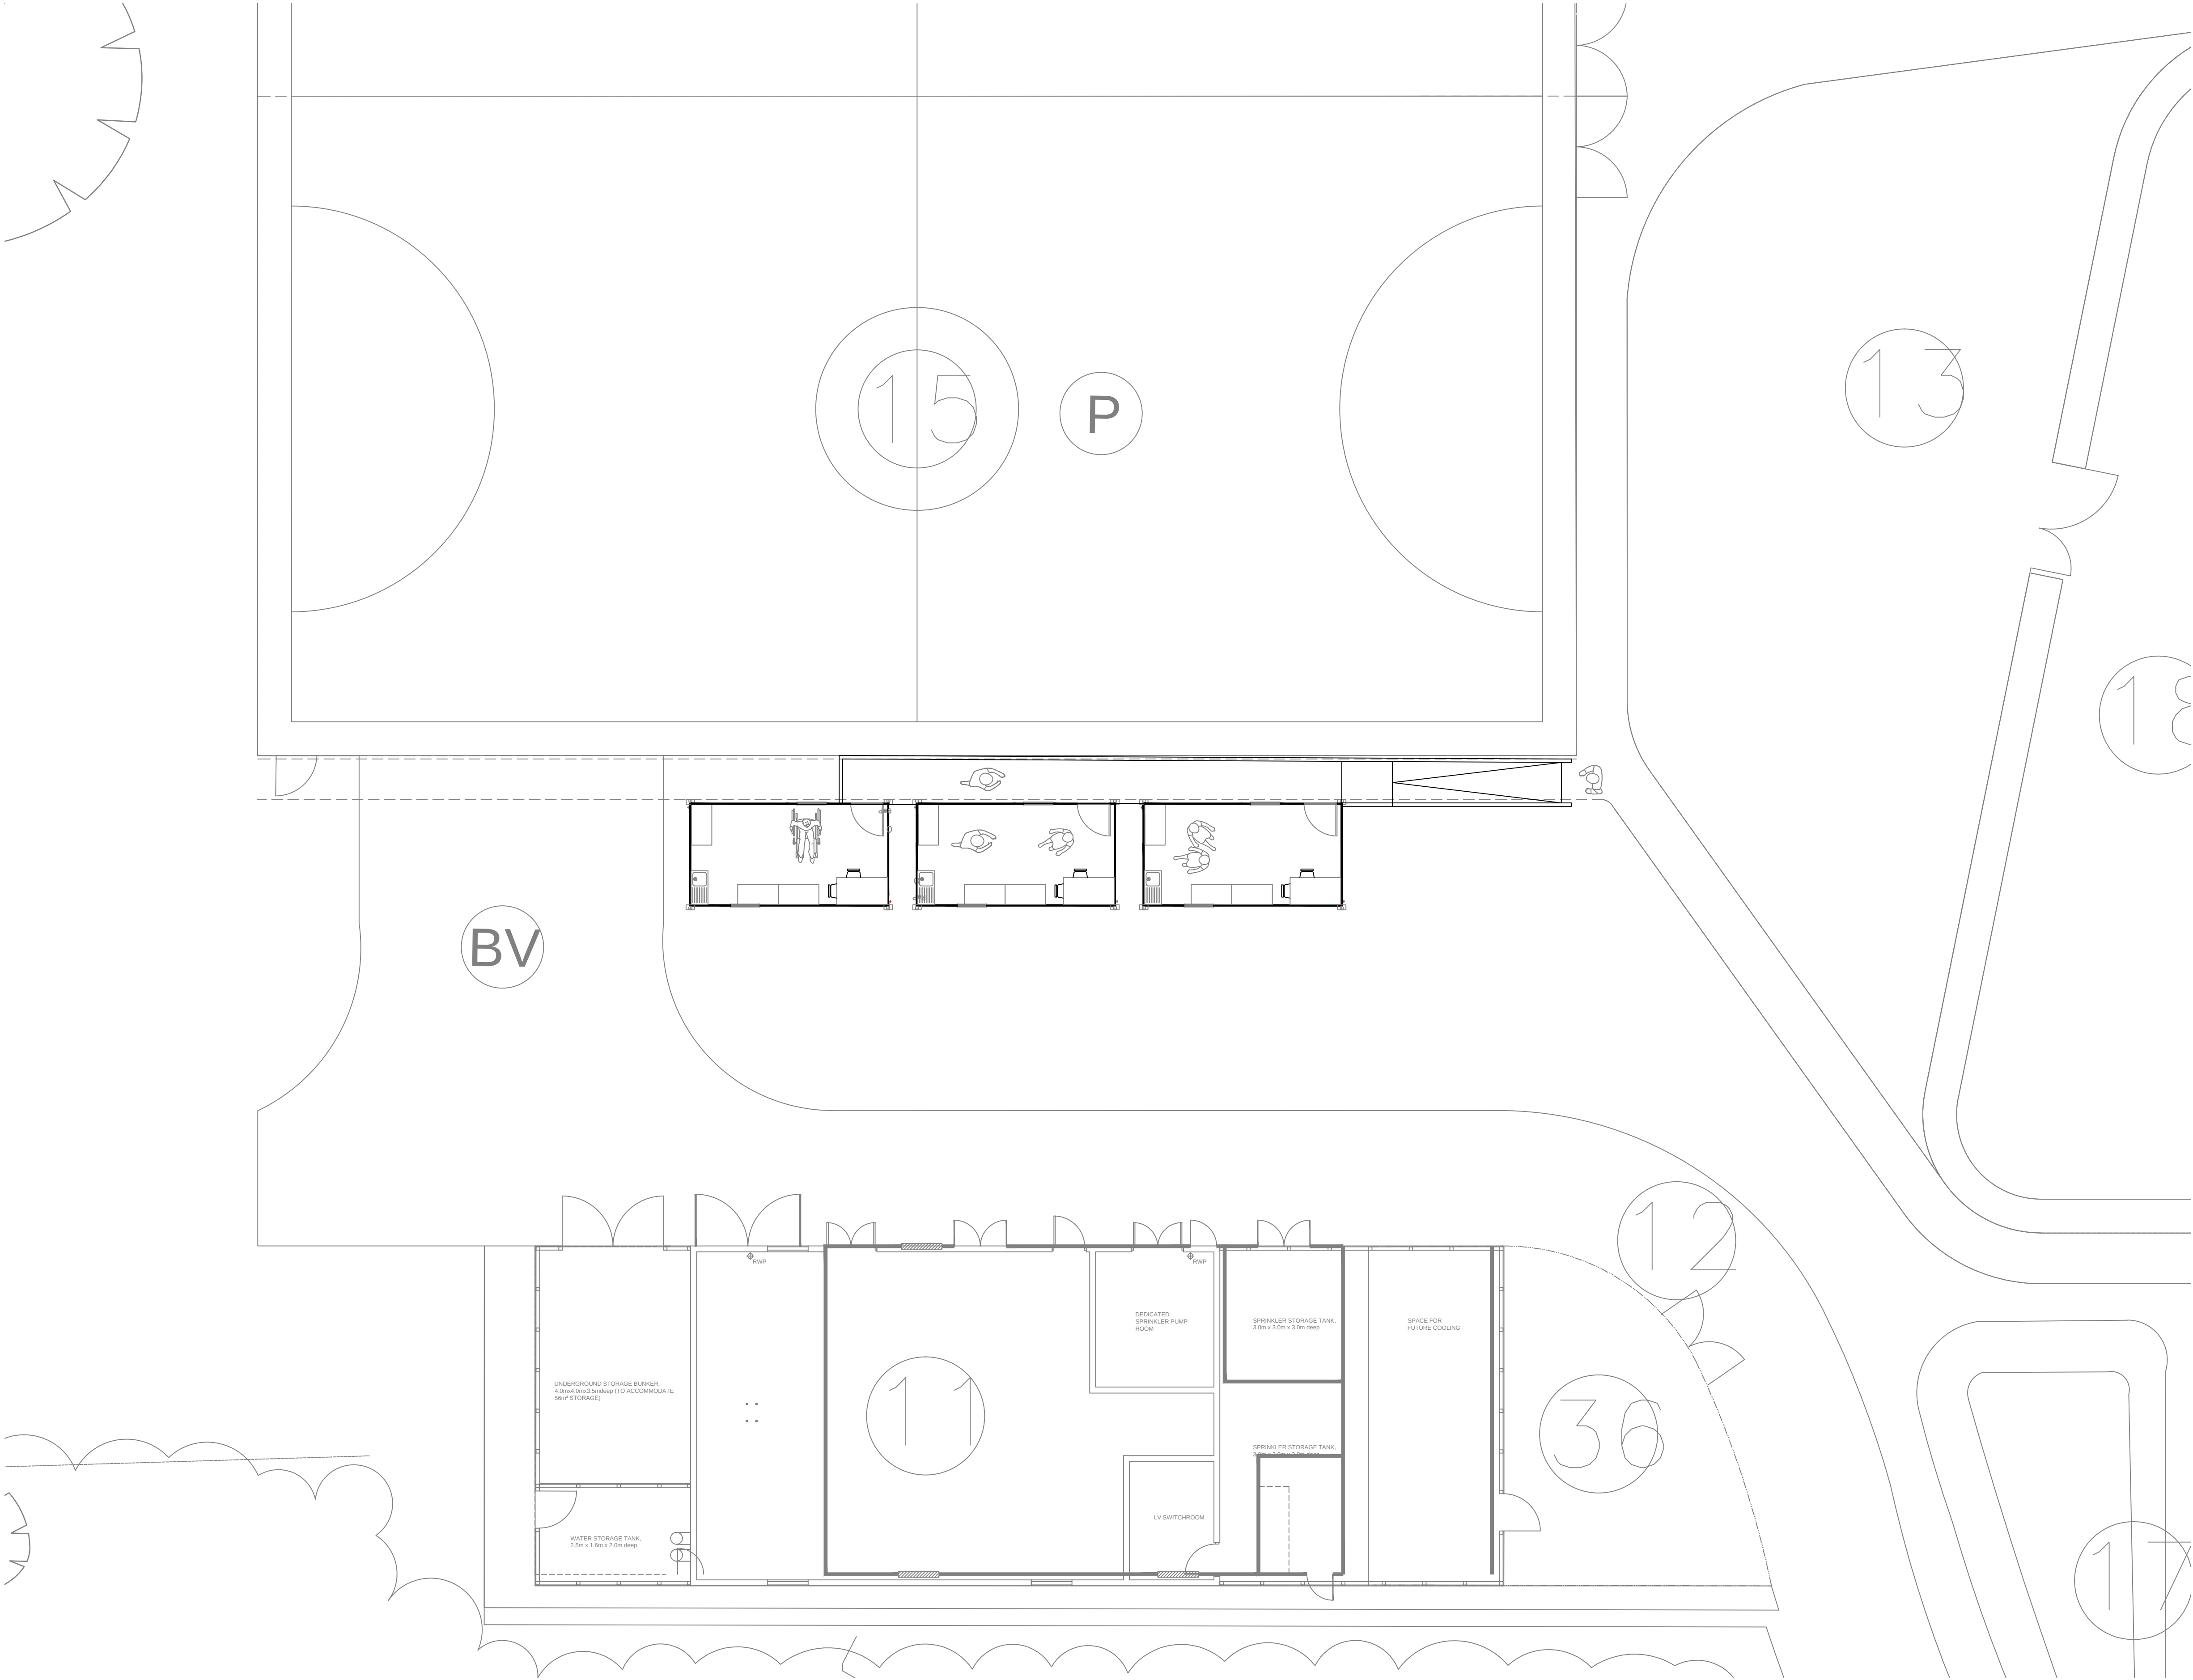

RESPONSIBILITY IS NOT ACCEPTED FOR OTHERS SCALING DIRECTLY FROM THIS DRAWING. DO NOT SCALE FROM THIS DRAWING. USE WRITTEN DIMENSIONS ONLY.

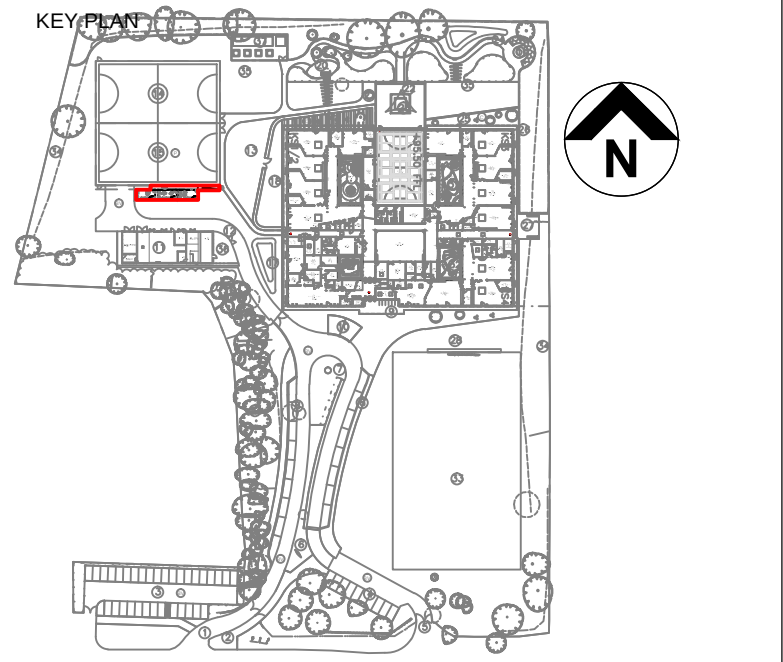

THIS DRAWING IS PRODUCED FOR USE IN THIS PROJECT ONLY AND MAY NOT BE USED FOR ANY OTHER PURPOSE. NPS PROPERTY CONSULTANTS LTD ACCEPT NO LIABILITY FOR THE USE OF THIS DRAWING OTHER THAN THE PURPOSE FOR WHICH IT WAS INTENDED IN CONNECTION WITH THIS PROJECT AS RECORDED IN THE 'PURPOSE FOR ISSUE' AND 'FILE STATUS CODE'.

THIS DRAWING MAY NOT BE REPRODUCED IN ANY FORM WITHOUT PRIOR WRITTEN AGREEMENT OF NPS PROPERTY CONSULTANTS LTD.

© CROWN COPYRIGHT AND DATABASE RIGHTS 2018 ORDNANCE SURVEY LICENCE NUMBER 100022264

Notes:

Issued for Planning approval						
P1	LS	12/03/18	SE	12/08/18	LS	12/03/18

COMMENT

REV	DRAWN	DATE	CHECKED	DATE	APPROVED	DATE
-----	-------	------	---------	------	----------	------

NPS Barnsley Ltd
Gateway Plaza, Sackville St, Barnsley, South Yorkshire, S70 2RD,
Tel: 01226 774605, Email: barnsley@nps.co.uk, web:www.nps.co.uk

CLIENT
Barnsley Metropolitan Borough Council
Partnership and Shared Services

PROJECT
Springwell Academy Portacabin

TITLE
Proposed Site Plan

SCALES	DISCIPLINE	PROJECT NUMBER
1:100	ARCHITECT	18-1-1357

DRAWING NUMBER		REV CODE
NPS- DR- A-(00) -011		P1
STATUS CODE	PURPOSE OF ISSUE	DRAWN BY
S3	PLANNING APPROVAL	LS