




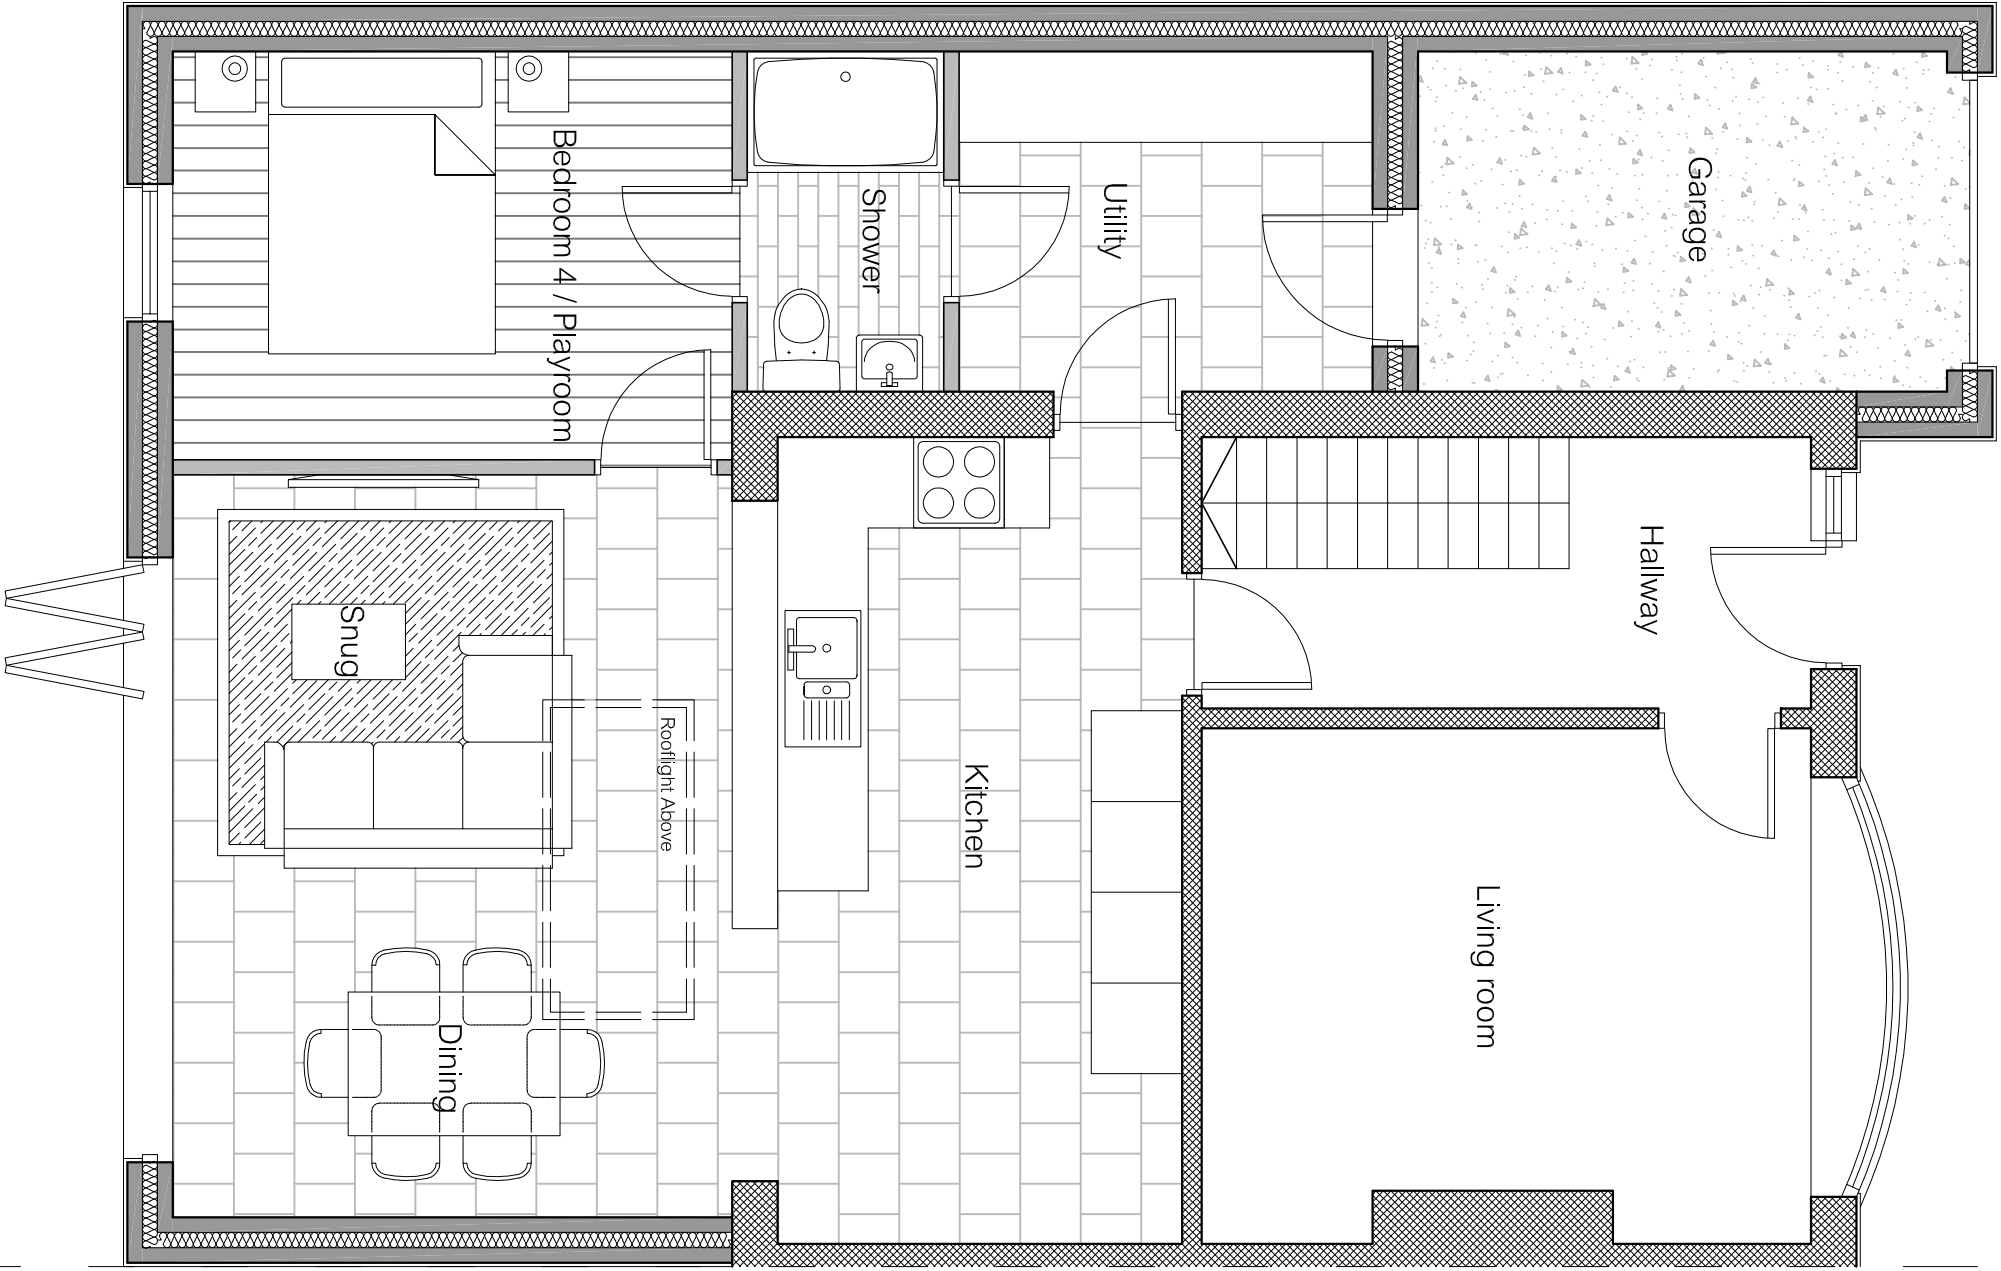


Proposed Ground Floor Plan
Scale 1:50

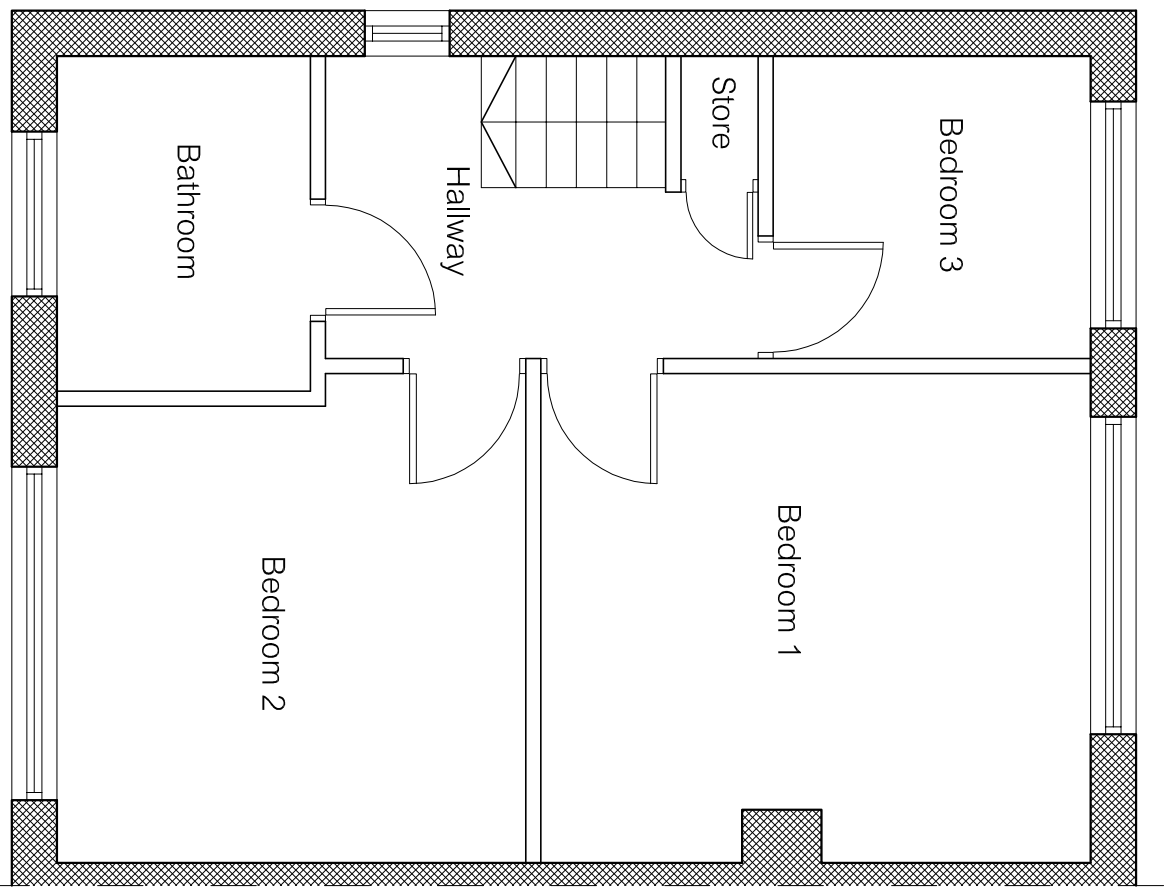


Existing First Floor Plan
Scale 1:50

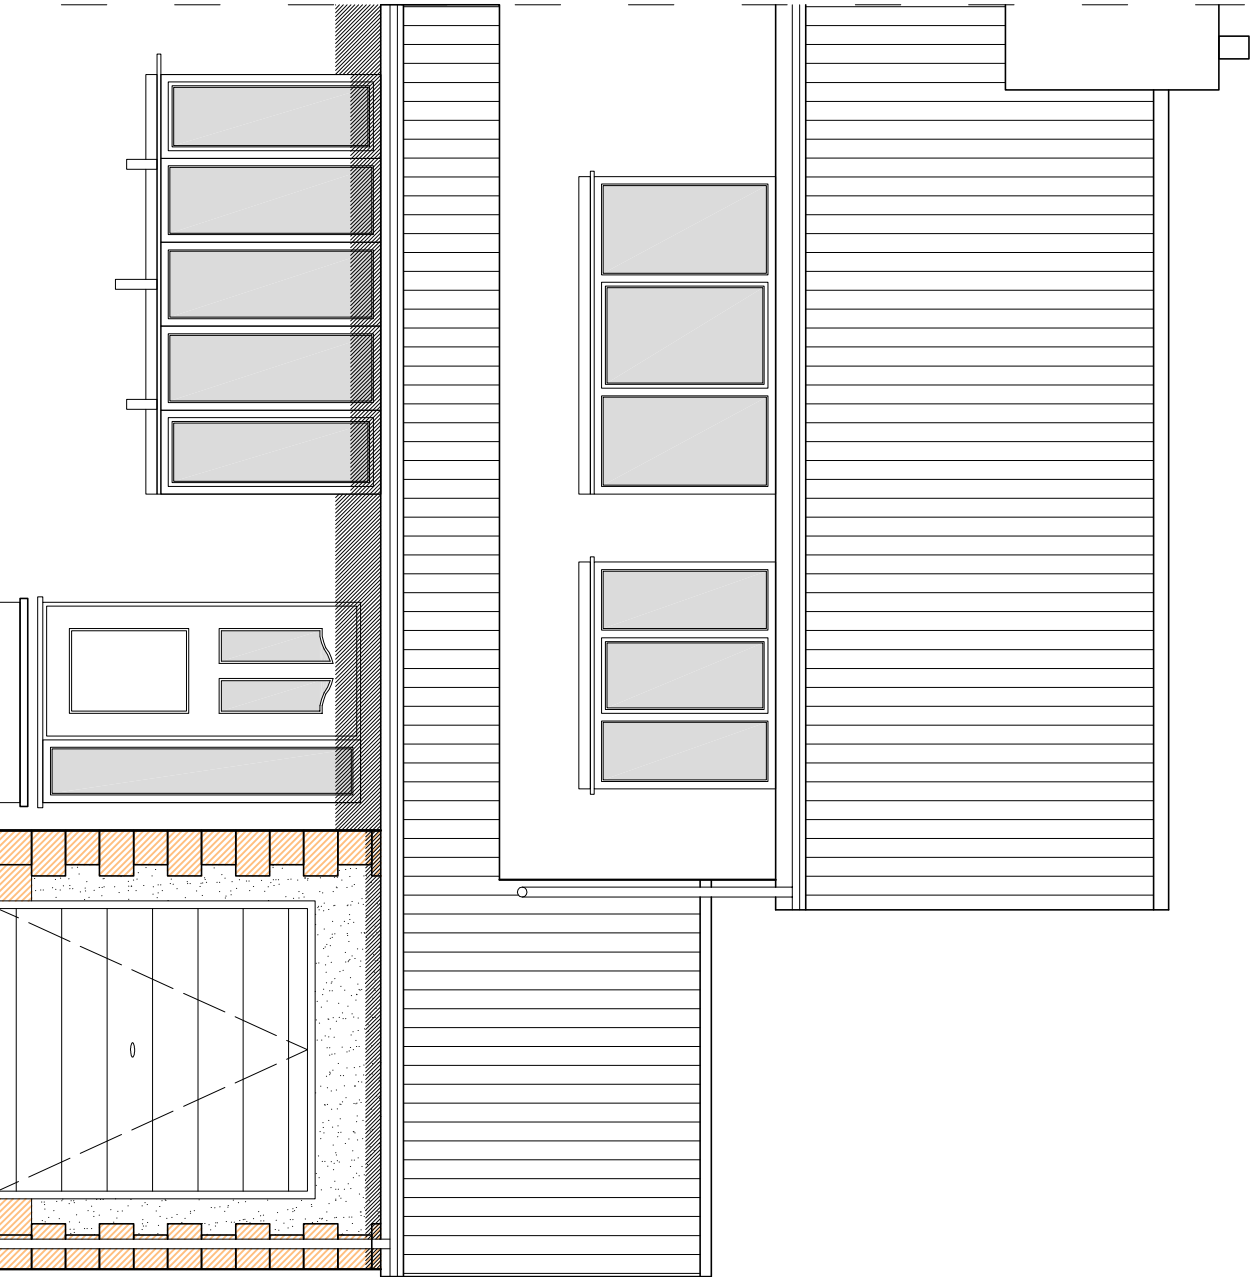


Proposed Front Elevation
Scale 1:50

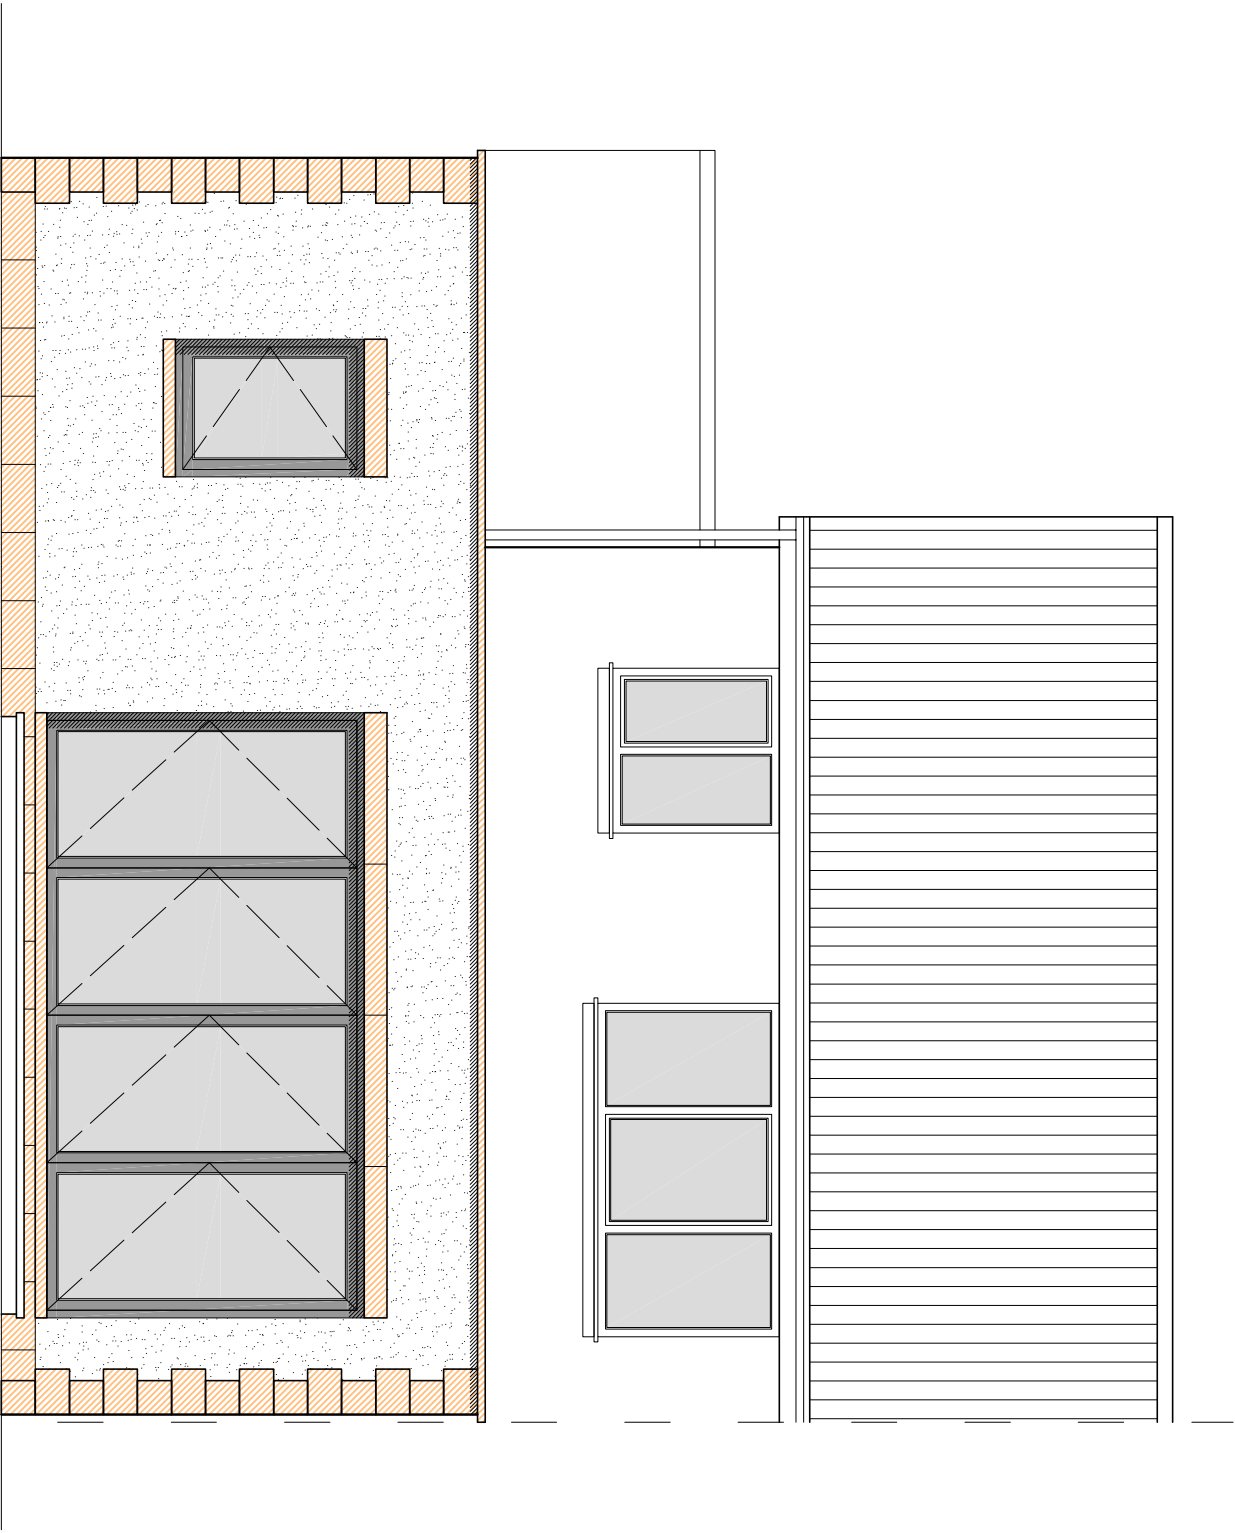

Proposed Rear Elevation
Scale 1:50

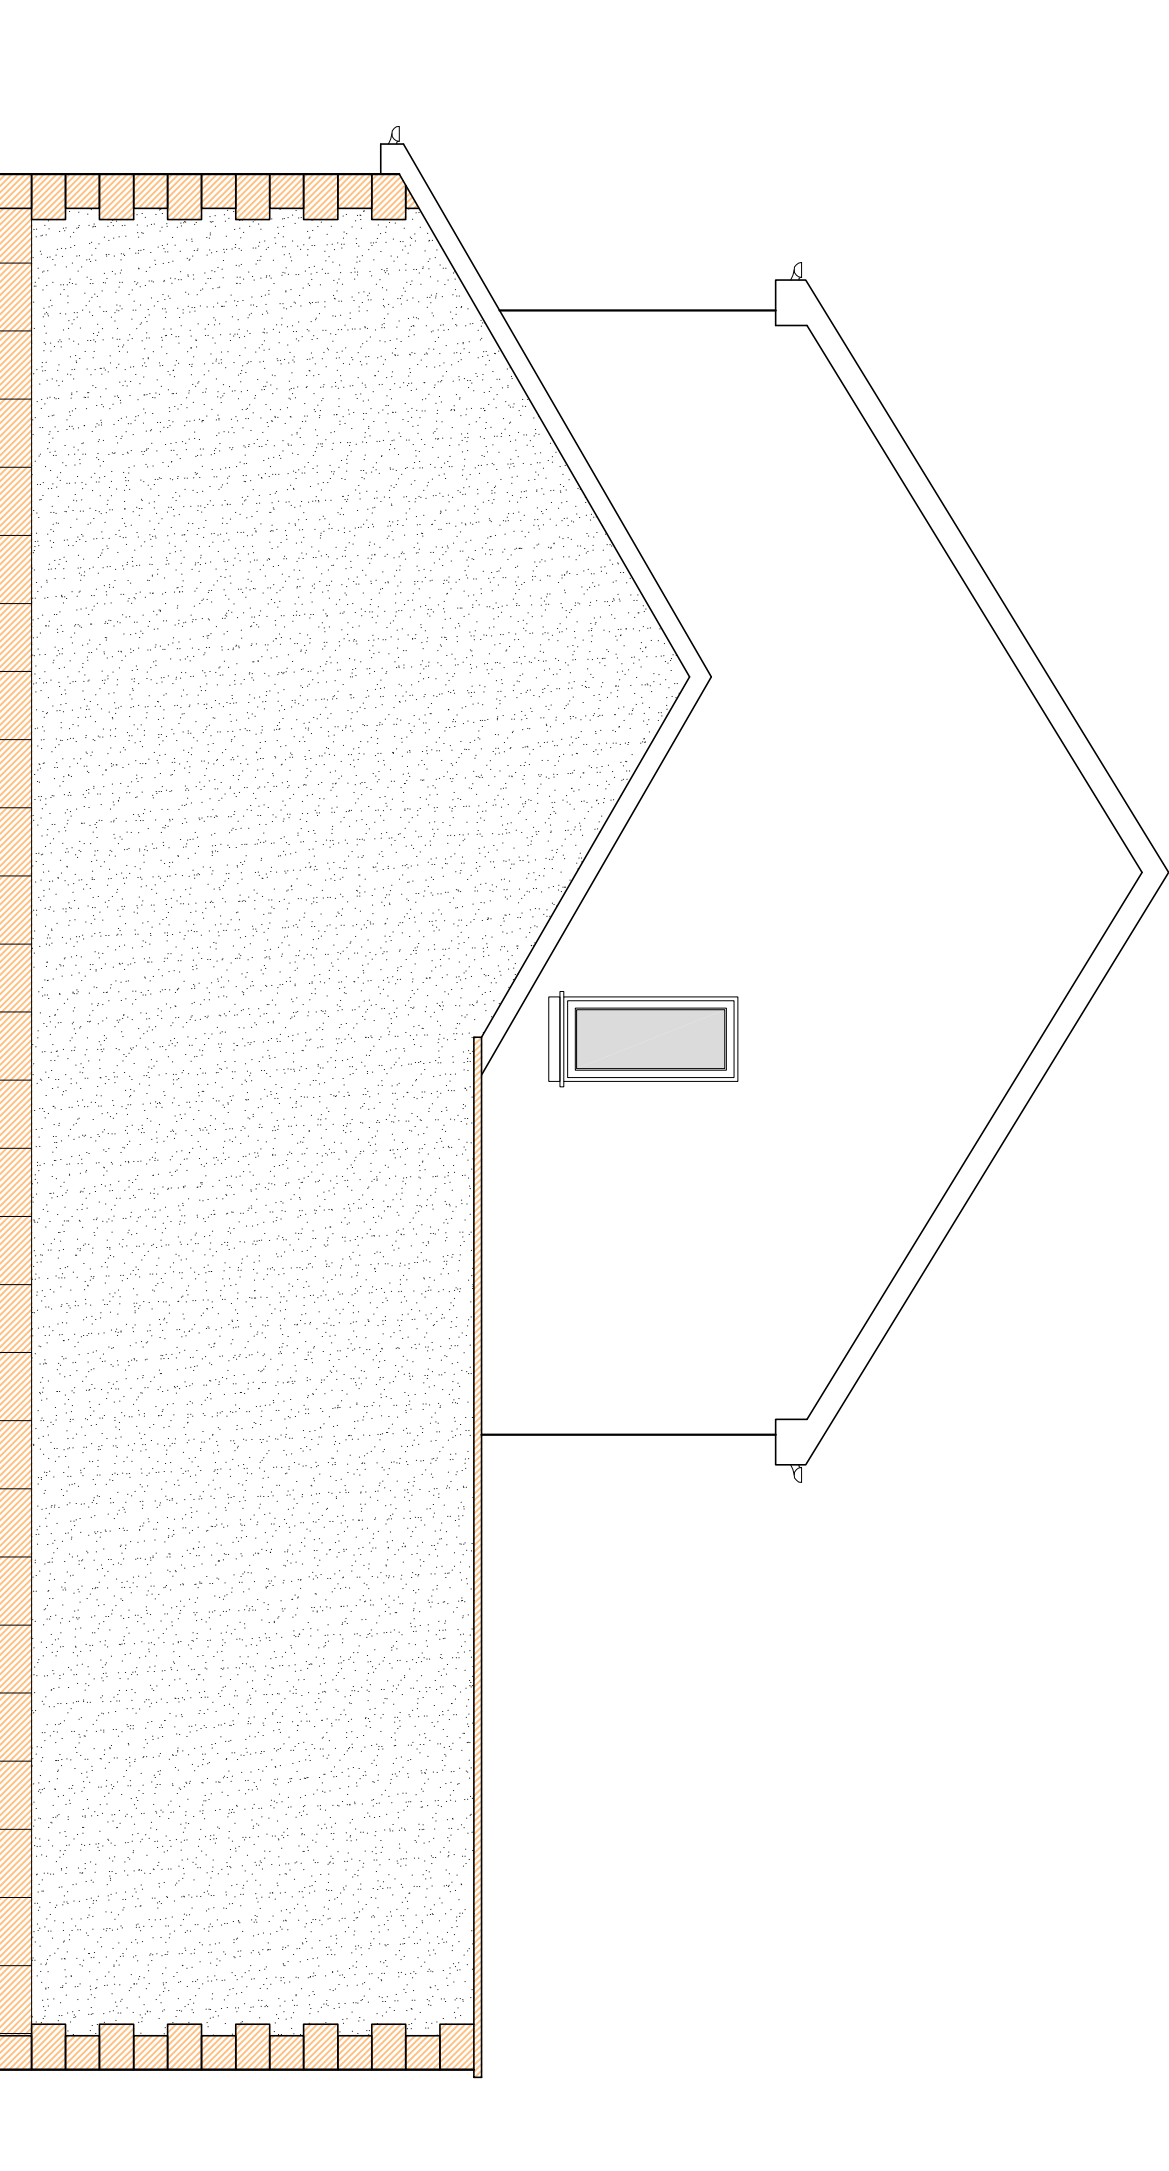

Proposed Side Elevation
Scale 1:50

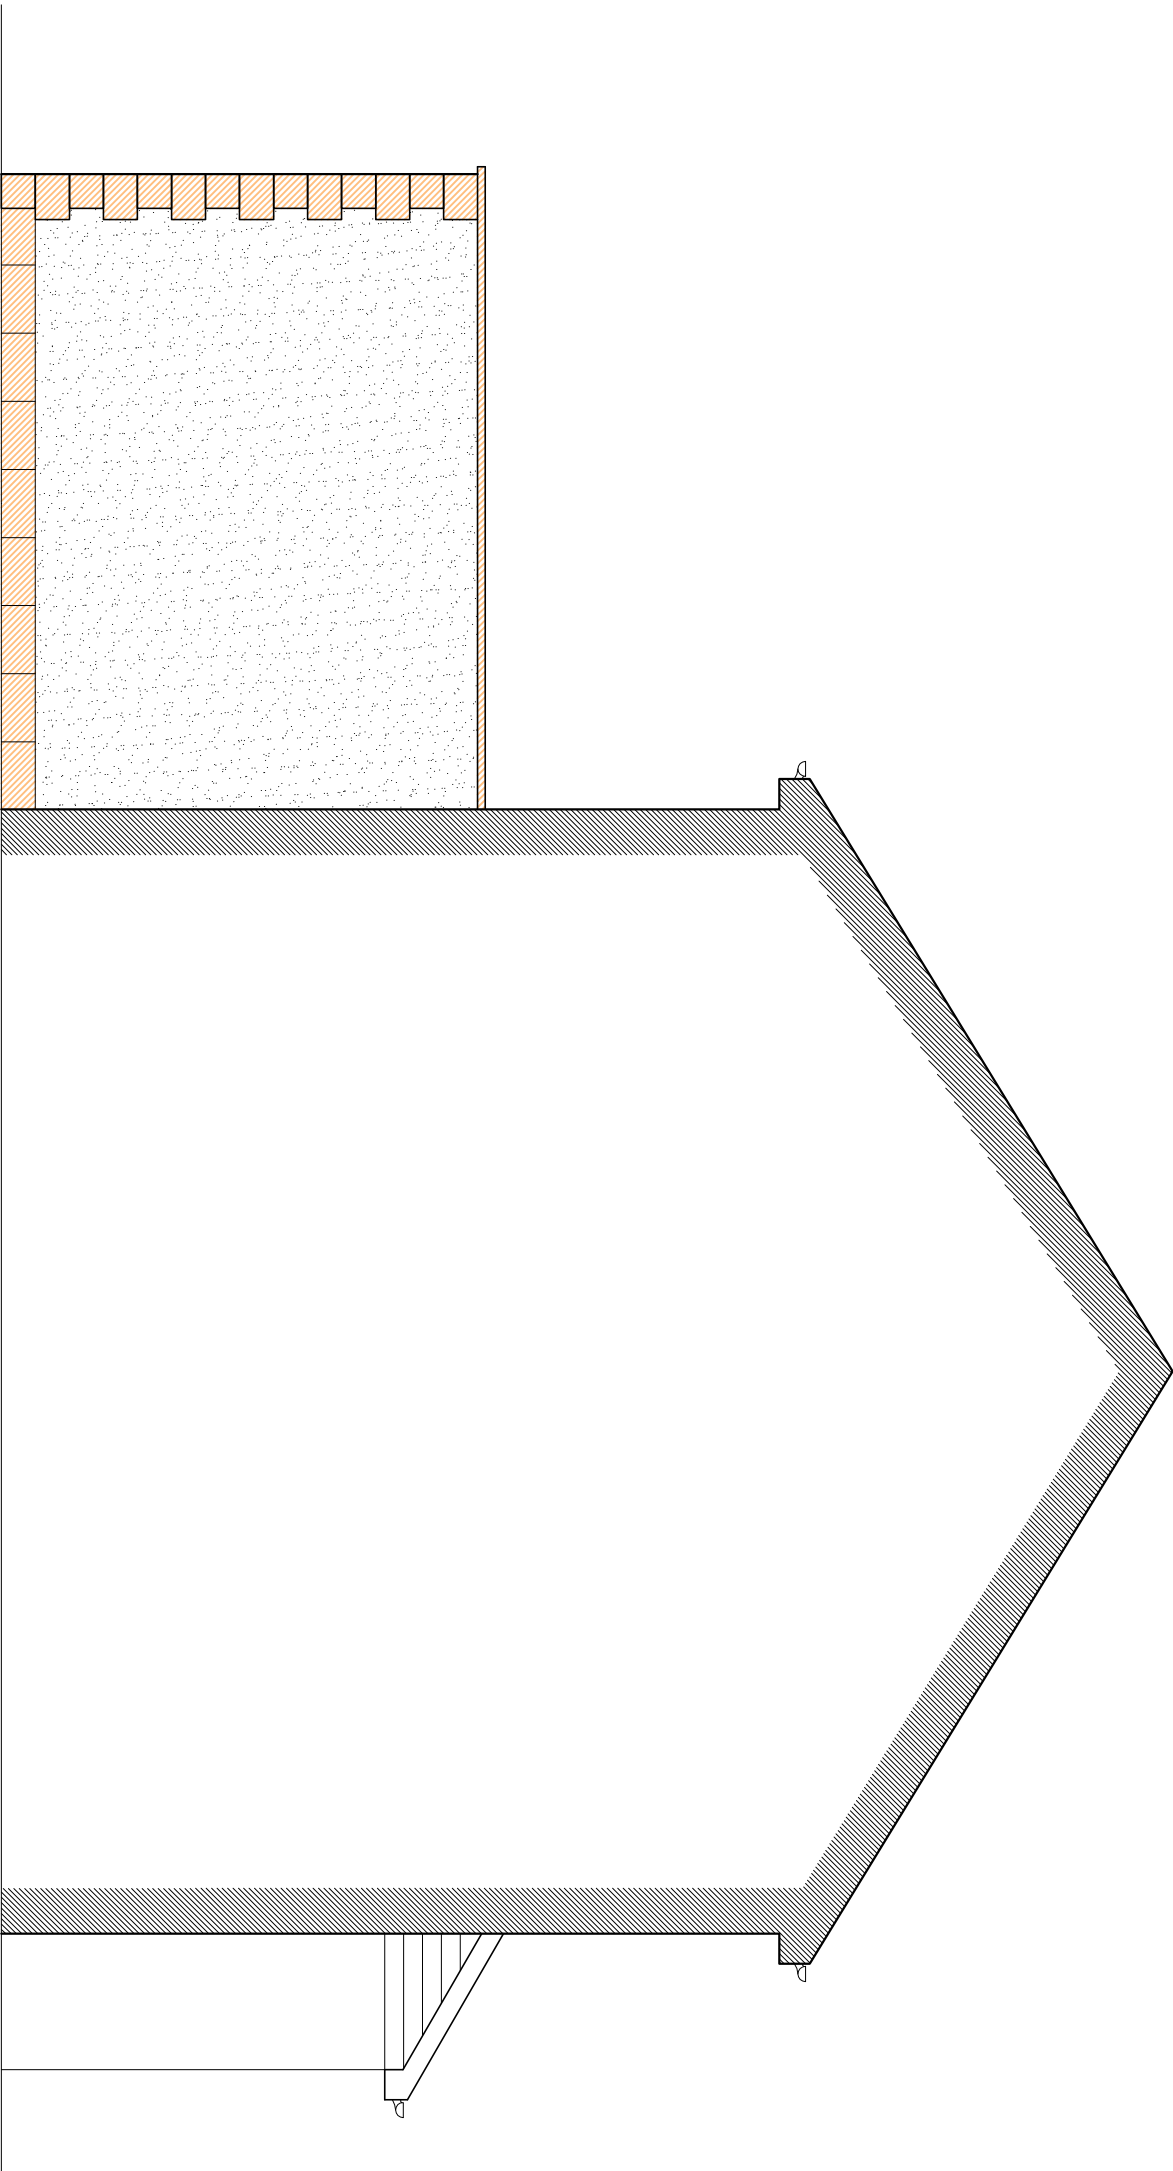

Proposed Side Elevation
Scale 1:50

JOB	Mr. Liam Winder 17 Roykliner Road Wombwell Barnsley S73 8DY
DATE	04-2016
DWG	243-002a
SCALE	AS SHOWN @ A1