

Notes:

PLANNING DRAWINGS - THIS DRAWING SHOULD NOT BE USED FOR ANY OTHER PURPOSES THAN THAT SPECIFIED HERE

COPYRIGHT - THIS DRAWING MAY NOT BE REPRODUCED OR MODIFIED IN WHOLE OR PART BY ANY PERSON OR ORGANISATION WITHOUT THE ARCHITECTS CONSENT. ISSUING COPIES TO THIRD PARTIES MAY NOT BE DONE WITHOUT THE ARCHITECTS CONSENT

Revision: --

Revision List:

0 5m

EXISTING MATERIALS
Walls - Red brick, some stone
Roof - Concrete interlocking tile
Dormers - stained timber cladding boards, GRP roof
Windows/ doors - White PVCu
Fascias / Soffits - White painted timber
Gutters & Pipes - Black PVCu


Project/ Client: 10 Worsdworth Av / Brook

Drawing Title: Elevations - Existing


Drawing Number: 2083/TP/004

Scale at A3: 1:100


Date: July 19

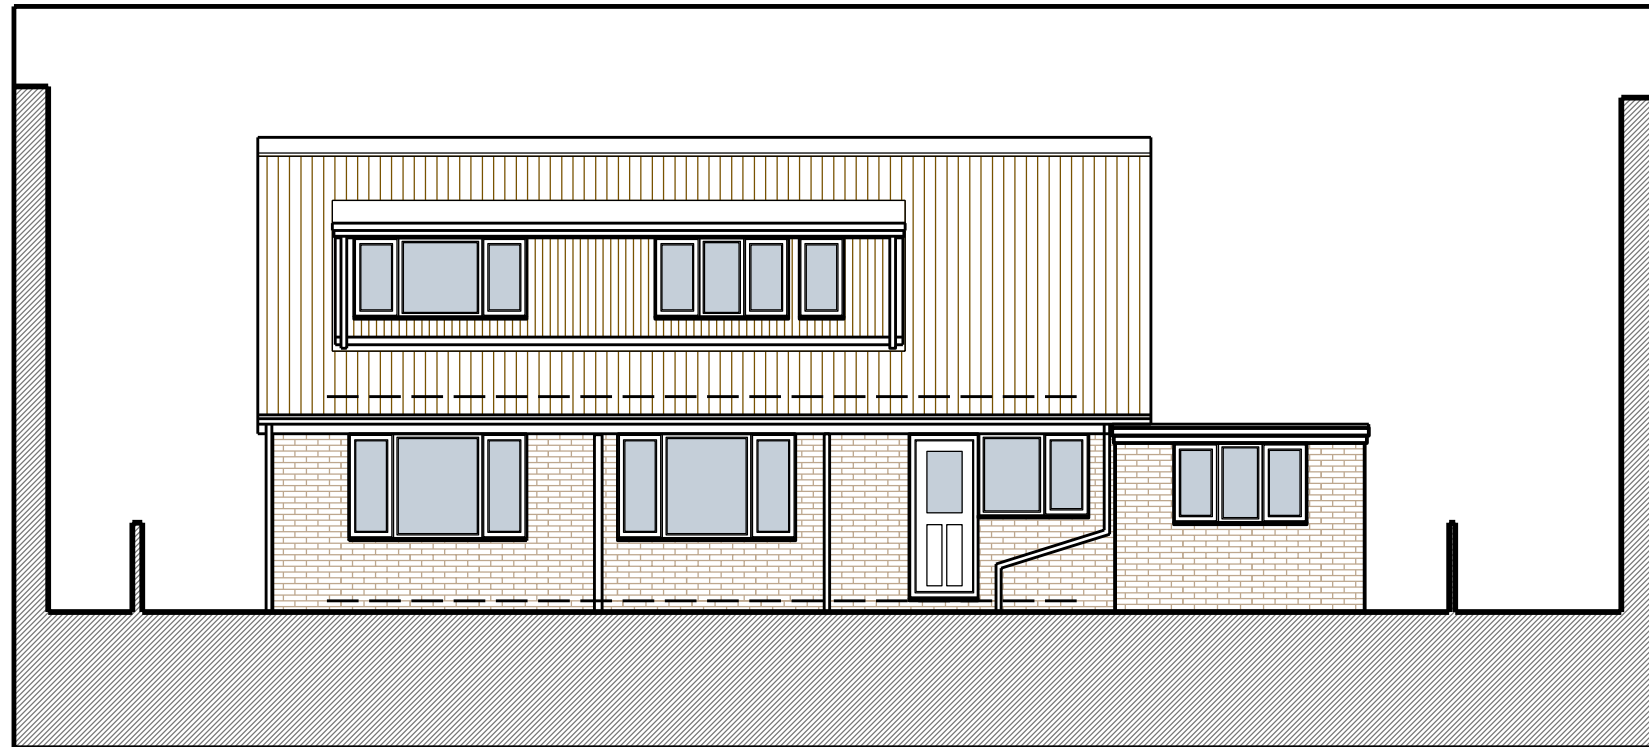


North Elevation - Existing

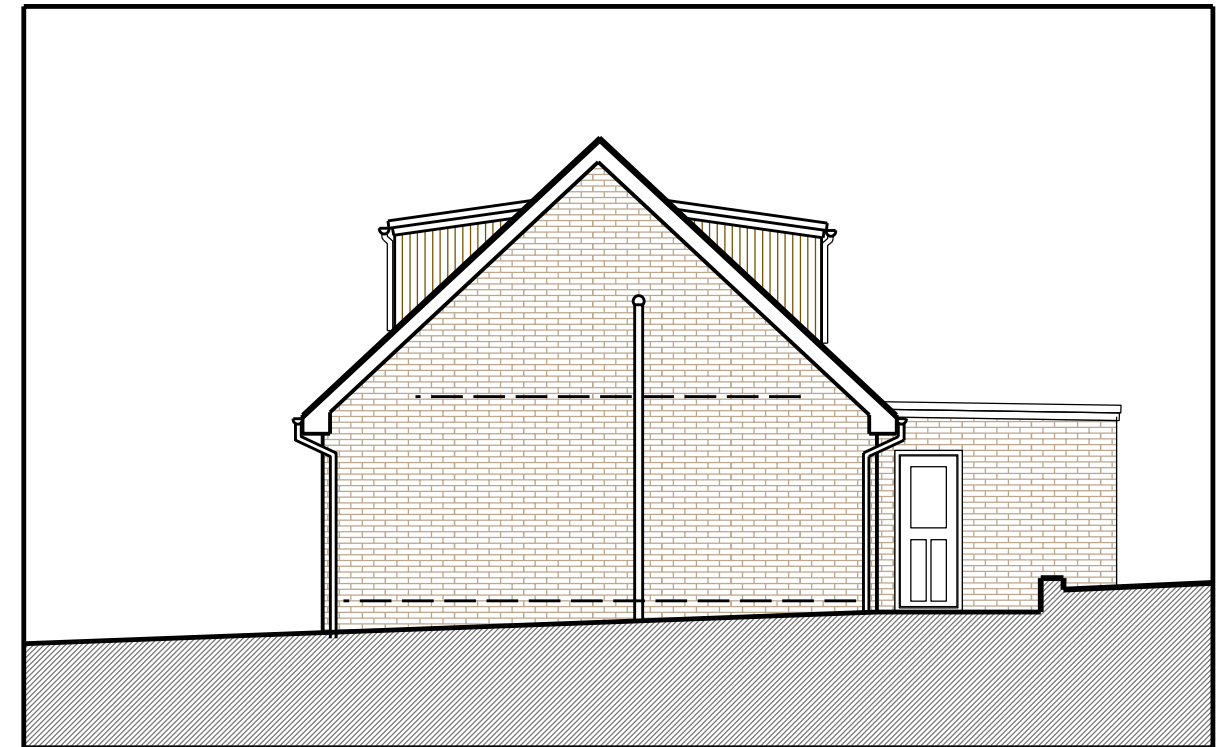

East Elevation - Existing

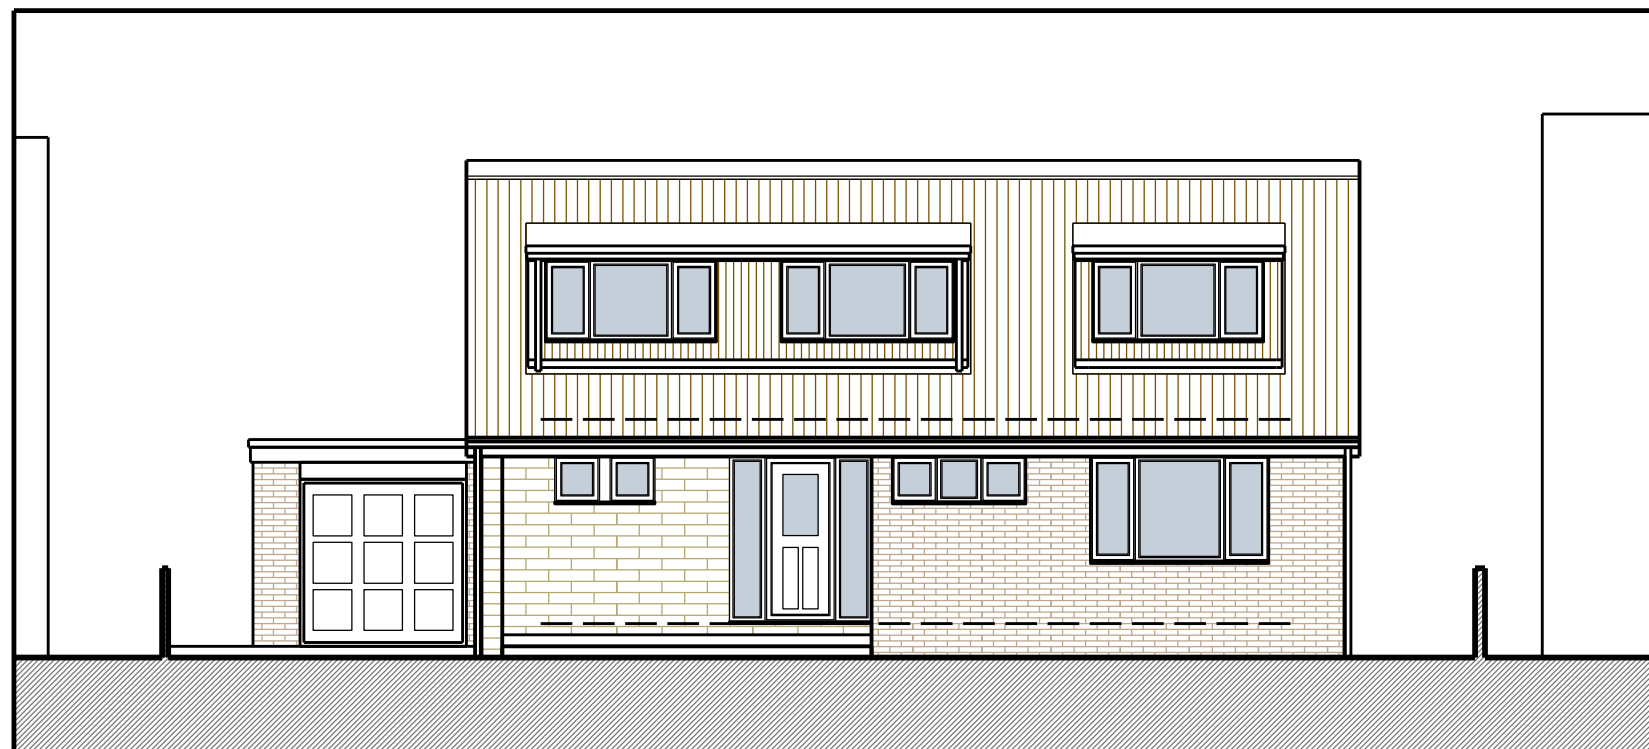

South Elevation - Existing

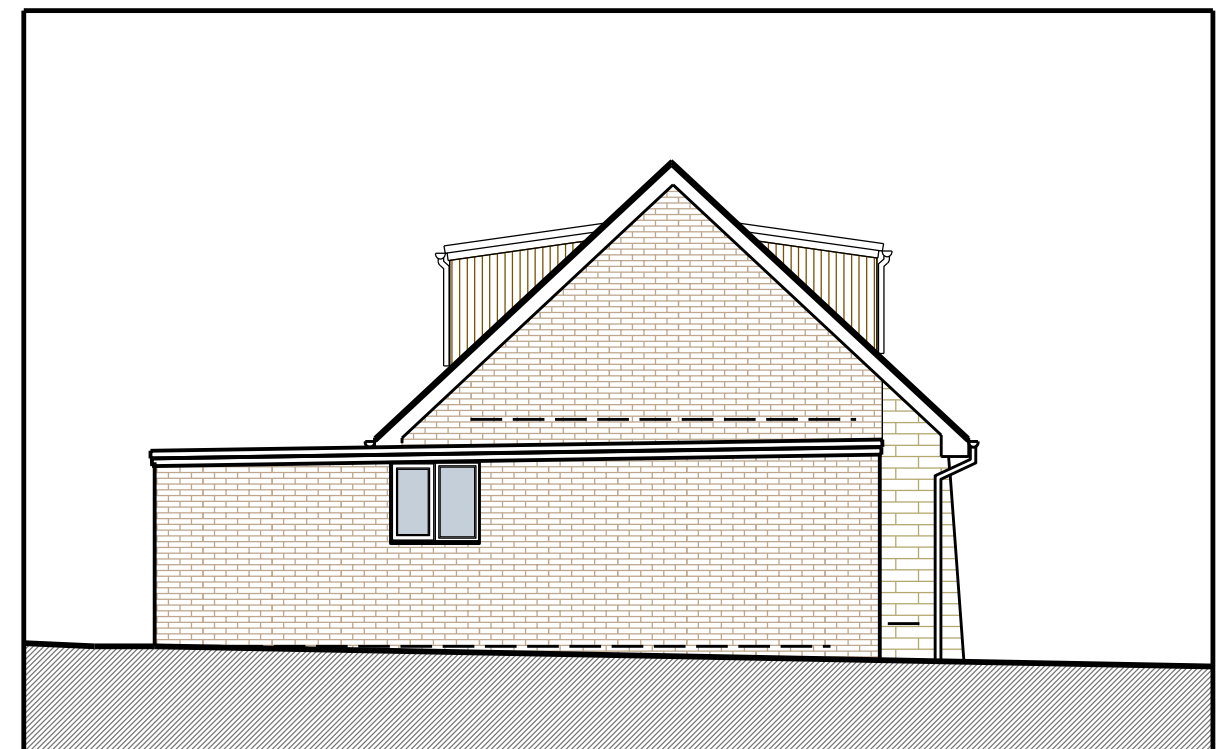

West Elevation - Existing