


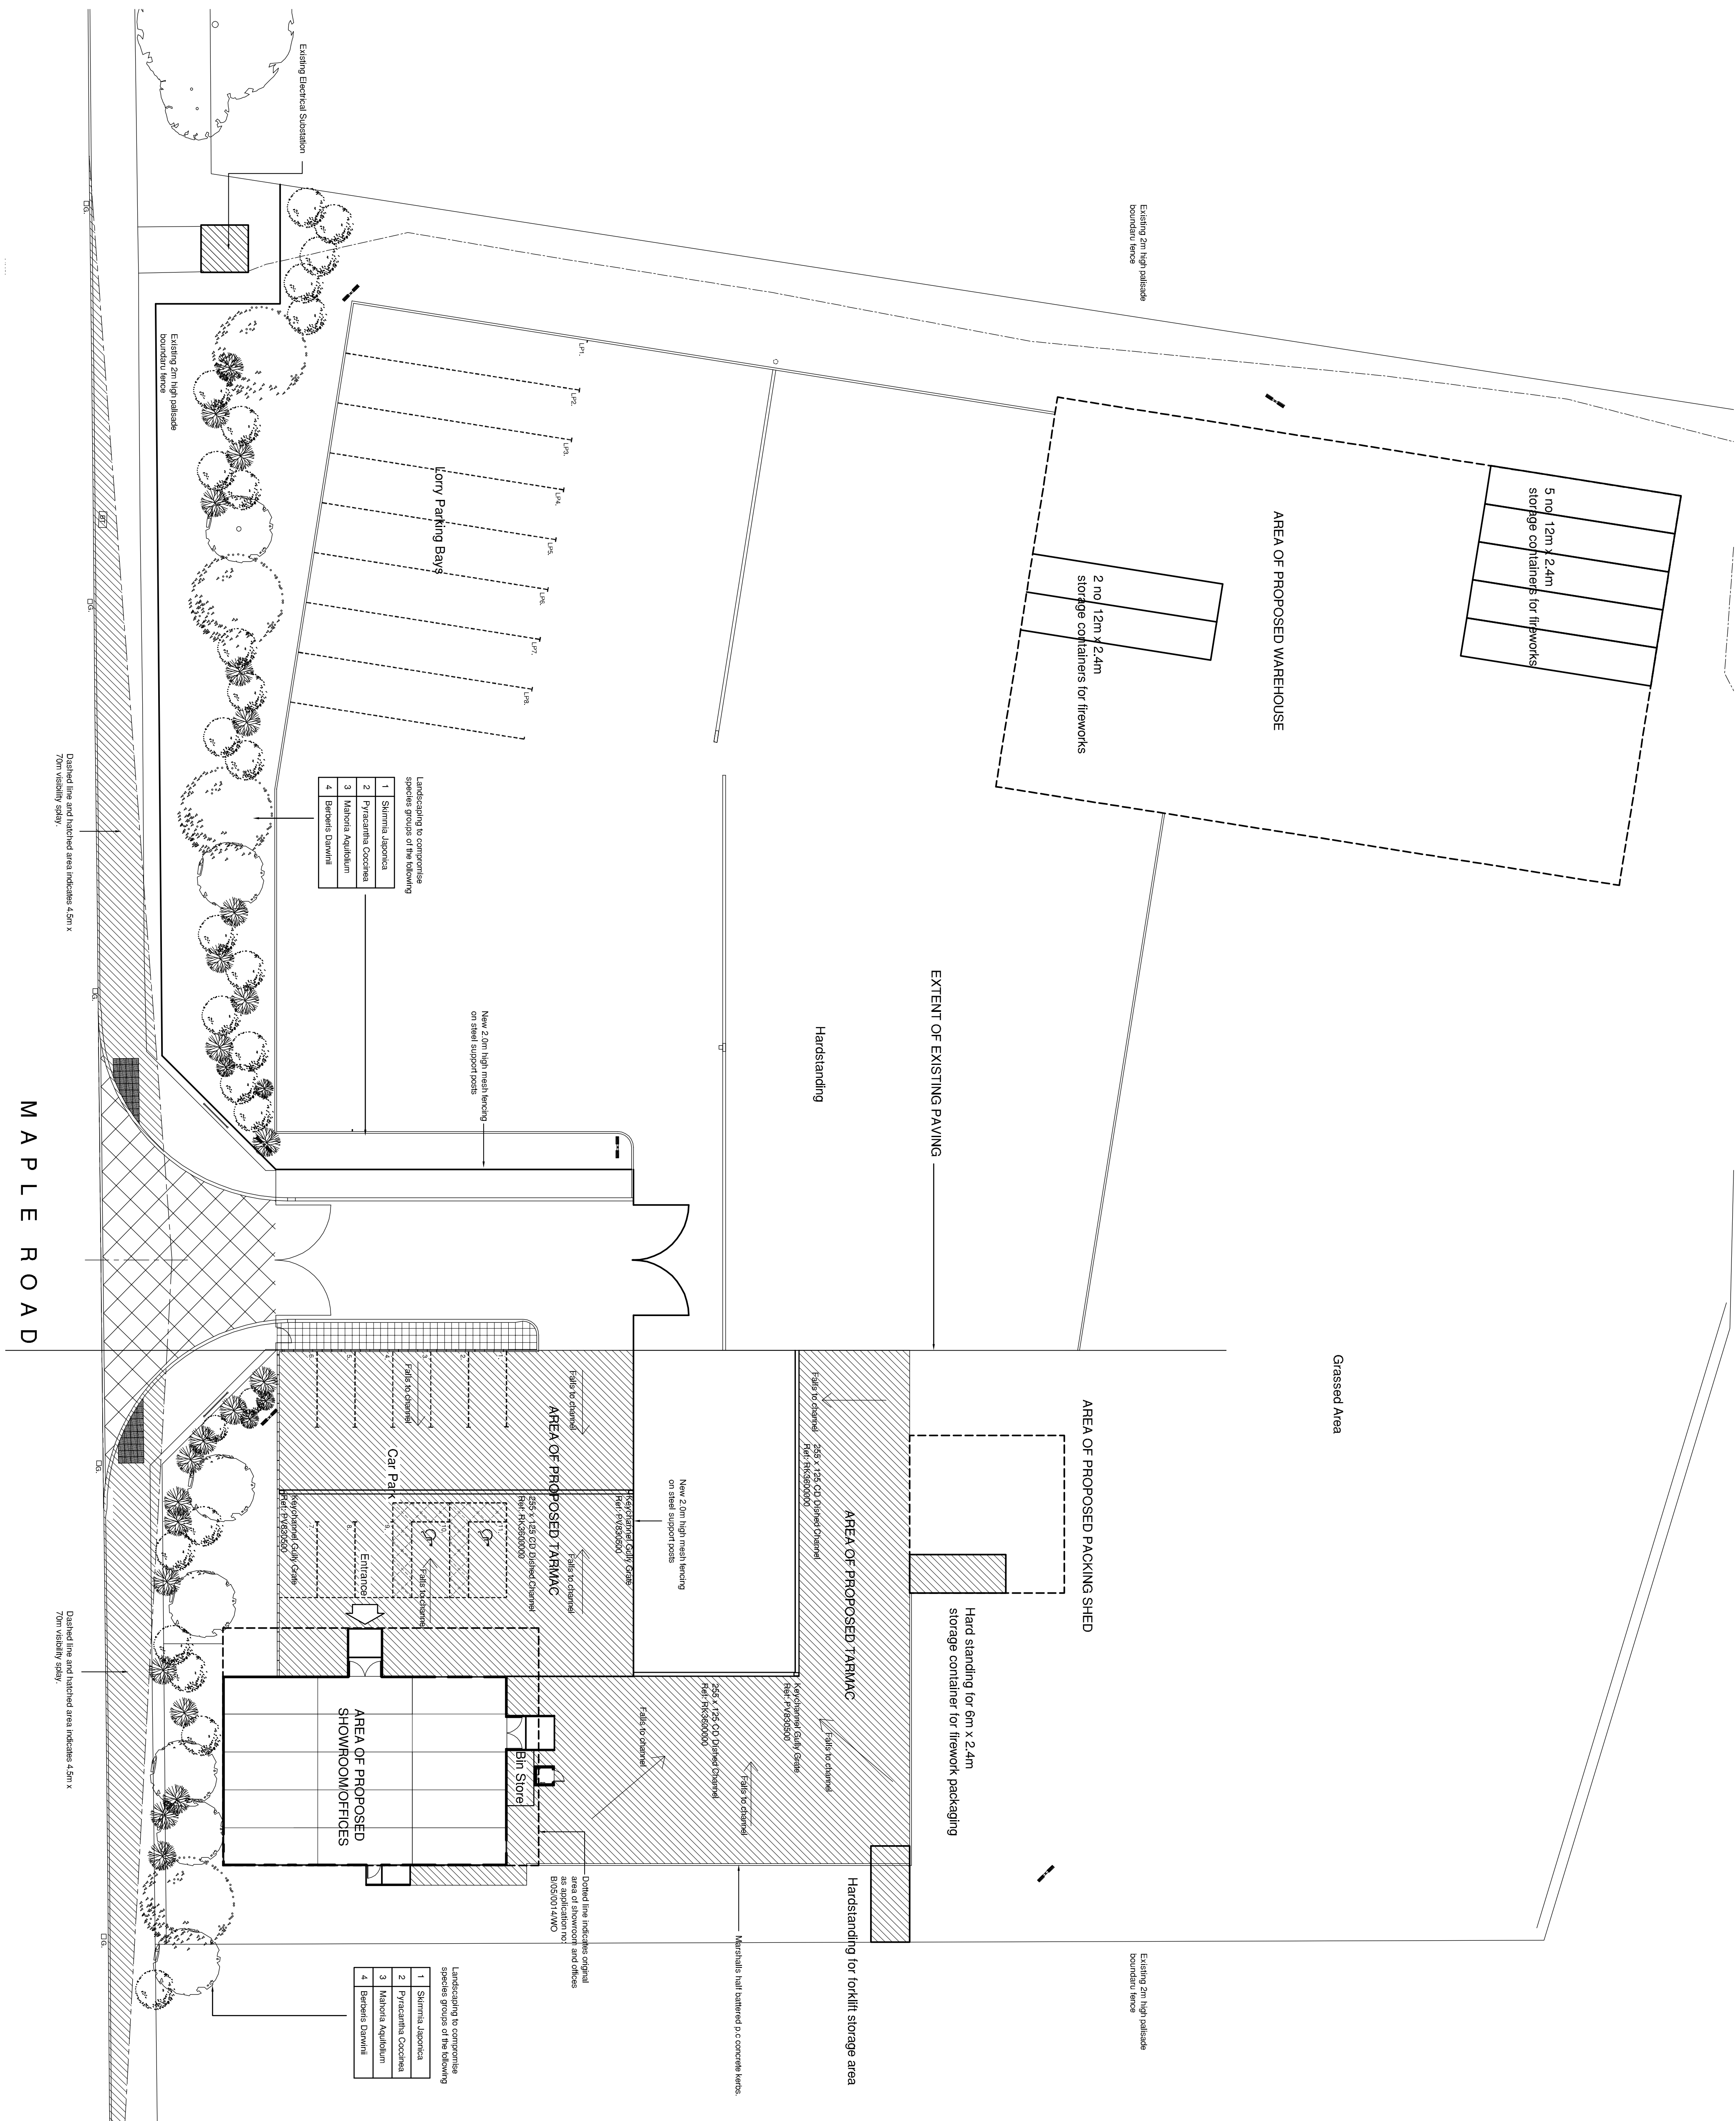

REF.	DESCRIPTION	BY	CHK	DATE
A	SHRUBBERY AND FOLIAGE (SEE SCHEDULE) ADDED TO CONCEAL STORED SHOWROOM OFFICE AREA	K.L.L.	RAL	06/06/08
B	ADDITION OF BAY STORE AND RE-NUMBERING OF PARKING SPACES	K.L.L.		9/06/08

all drawings and dimensions to be checked and any discrepancies to be reported to the Architect prior to the commencement of works or production of shop drawings. no dimensions to be scaled from drawing unless approved by Architect.

all work to be carried out in accordance with the Building Regulations and the requirements of the Local Authority.

REVISIONS

FIFTH PARTNERSHIP

ARCHITECTS • QUANTITY SURVEYORS • PROJECT
MANAGEMENT CONSULTANTS

12 REGENT STREET
BARNSTAPLE
DEVON EX32 0AQ

tel: 01286 206021
fax: 01286 240200

web: www.fifthpartnership.co.uk
e-mail: administrator@fifth.co.uk

JIMMY'S WHOLESALE FIREWORKS

PROJECT
PROPOSED DEVELOPMENT
MAPLE ROAD, TANKERSLEY
BARNESLEY

TEMPORARY ACCOMMODATION SITE PLAN

SCALES 1:200	DATE 07.05.08	DRAWN DG	CHECKED RAL
	DRG. No. 2179/604		
REV B			

