


Revision		Date	Drawn	Checked
	First Issue	20/09/2021	ACH	JH
A	Revised following design meeting	25/10/2021	ACH	
B	Revised ensuite, store and gutters following client conversation	03/11/2021	ACH	
C	Revised to label materials	14/12/2021	ACH	

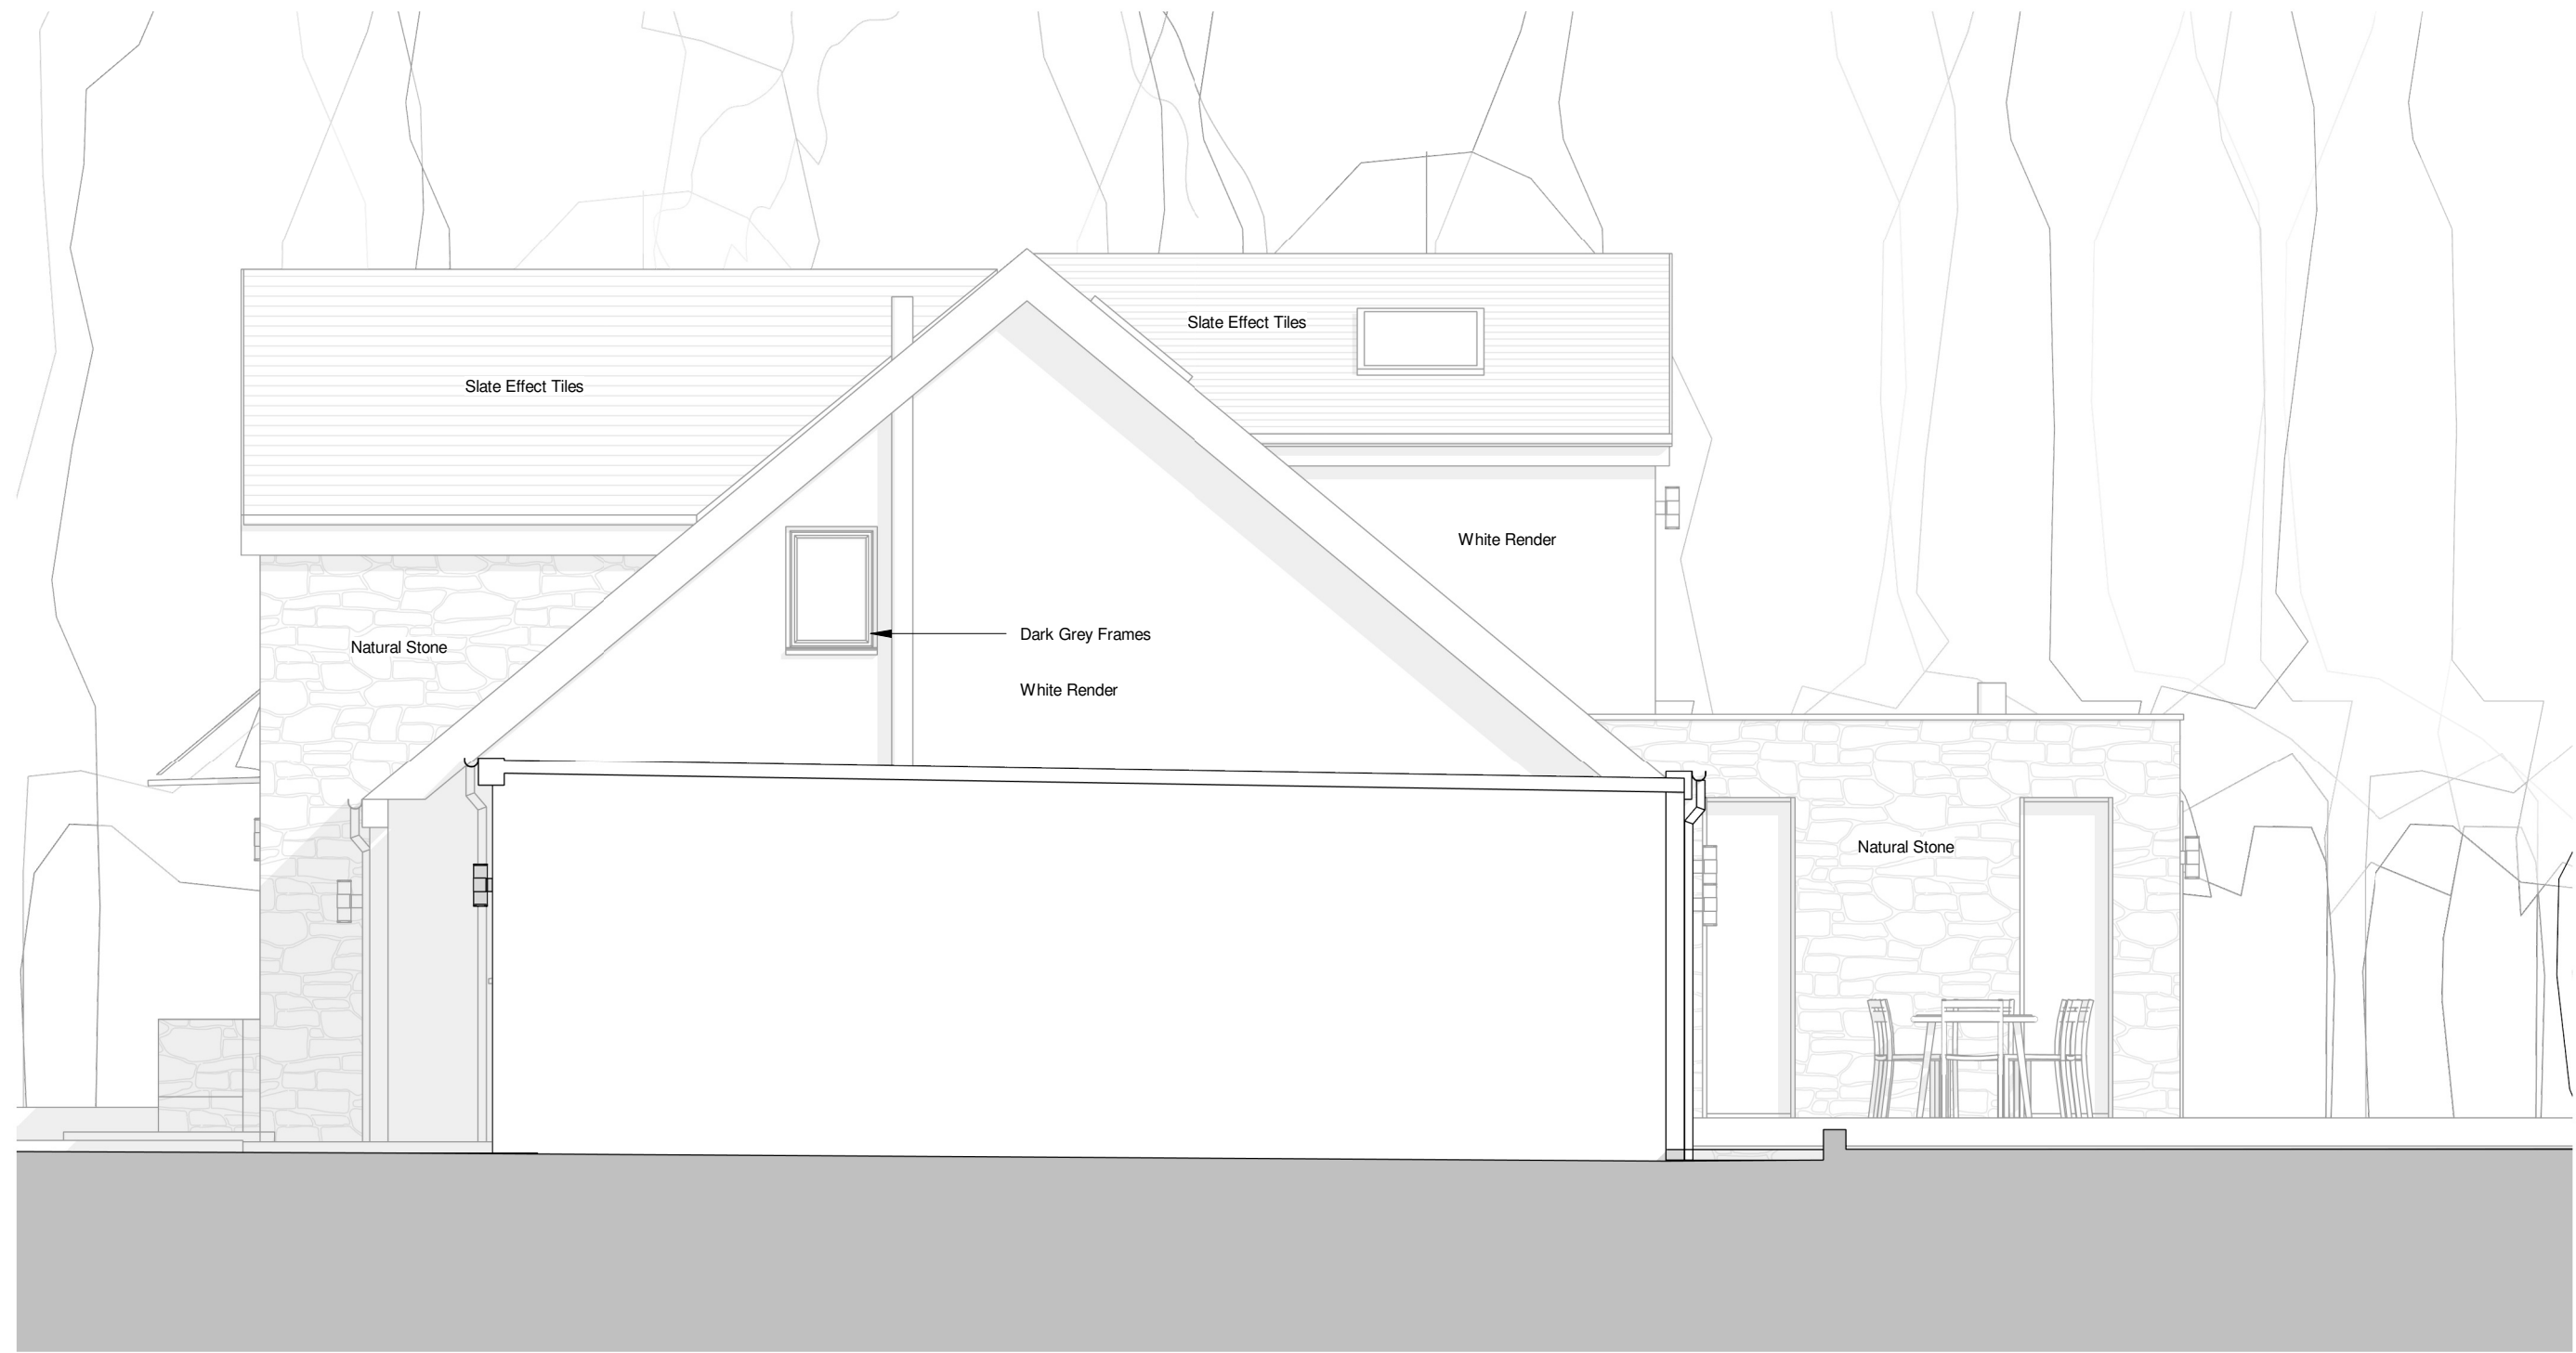

South Elevation
1 : 50



East Elevation
1 : 50



www.birchgrovearchitecture.com
amy.hirst@birchgrovearchitecture.com

	Drawn	Date	Scale	Revision
	ACH	20/09/2021	1 : 50 @ A1	C
Client	Mr & Mrs Keane			
Project	63 Deame Hall Road, Baurgh Green, S75 1LX			
Title	Concept 1 Elevations 1			
Dwg No.	21_22 - 08			

© COPYRIGHT EXISTS ON THE DESIGNS AND INFORMATION SHOWN ON THIS DRAWING.
The Contractor must verify all dimensions on site before making shop drawings or commencing work of any kind. No dimensions to be scaled from this drawing. Architect to be notified of any discrepancies in dimensions immediately.