


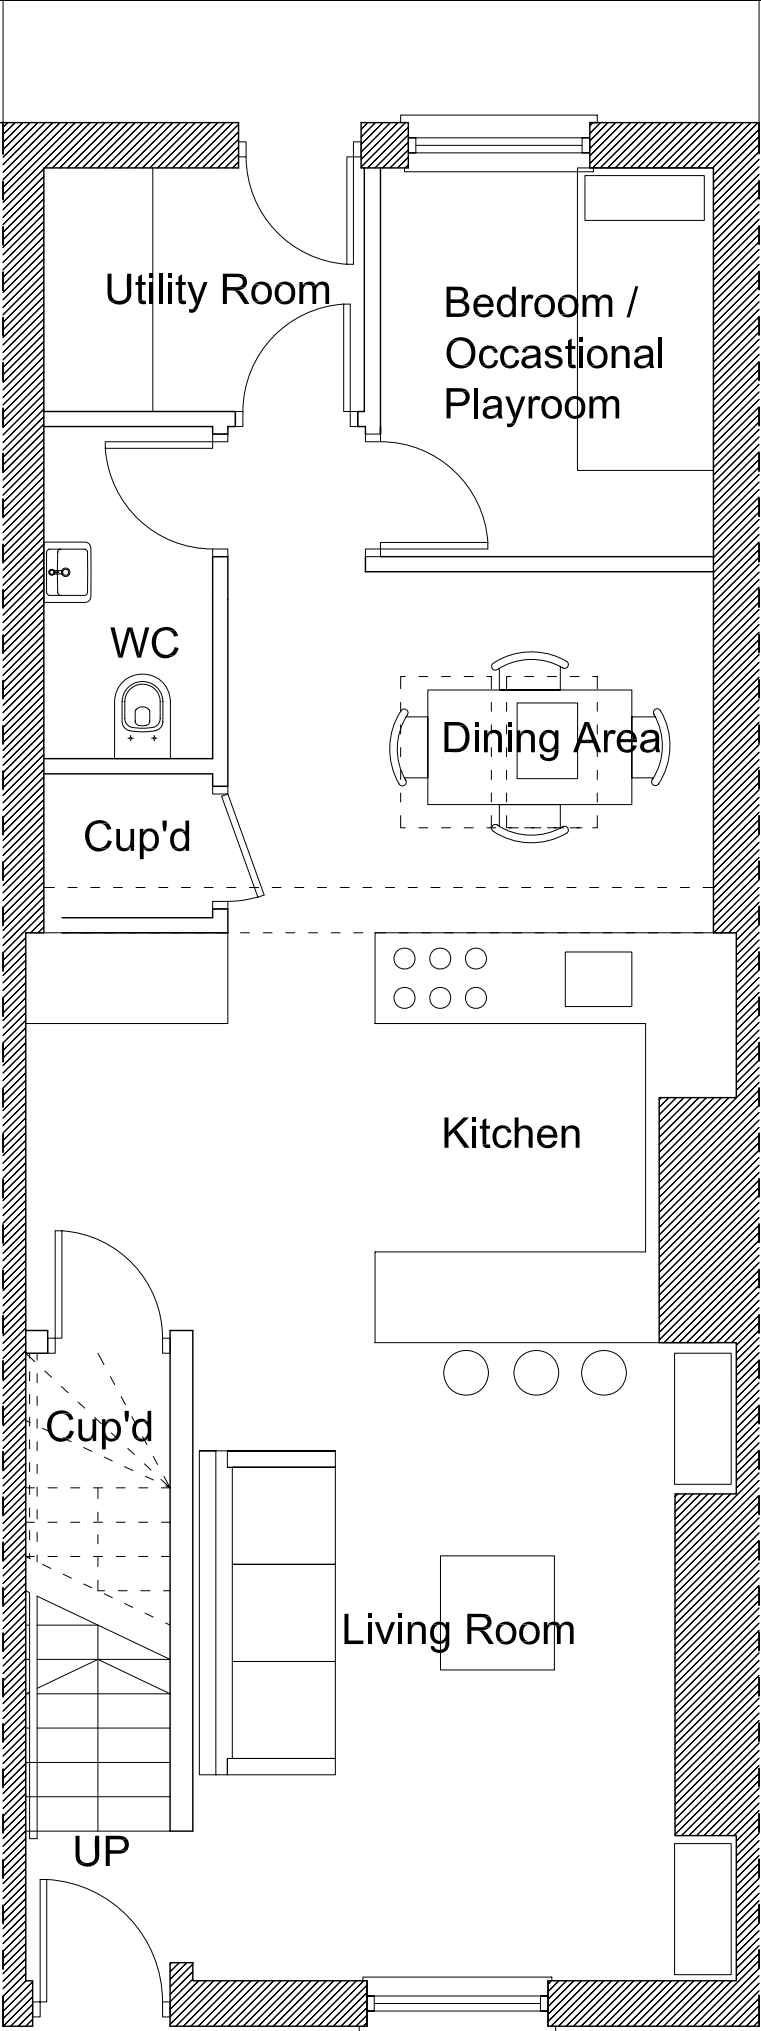

- notes
1. DO NOT SCALE FROM THIS DRAWING - USE FIGURED DIMENSIONS ONLY
 2. TO BE READ IN CONJUNCTION WITH ALL OTHER CONSULTANTS / SPECIALISTS DRAWINGS. REPORT ANY DISCREPANCIES BEFORE AFFECTED WORK COMMENCES
 3. ALL SETTING OUT DIMENSIONS TO BE CHECKED ON SITE BY CONTRACTOR BEFORE WORK COMMENCES

rev. description

Name	Mr J Oldroyd
project	-
drawing title	Proposed Ground Floor Plan
drawing number	JO-106
revision	-
drawing status	Planning
scale	1:50@A3
date	12.09.2011

Proposed Ground Floor