

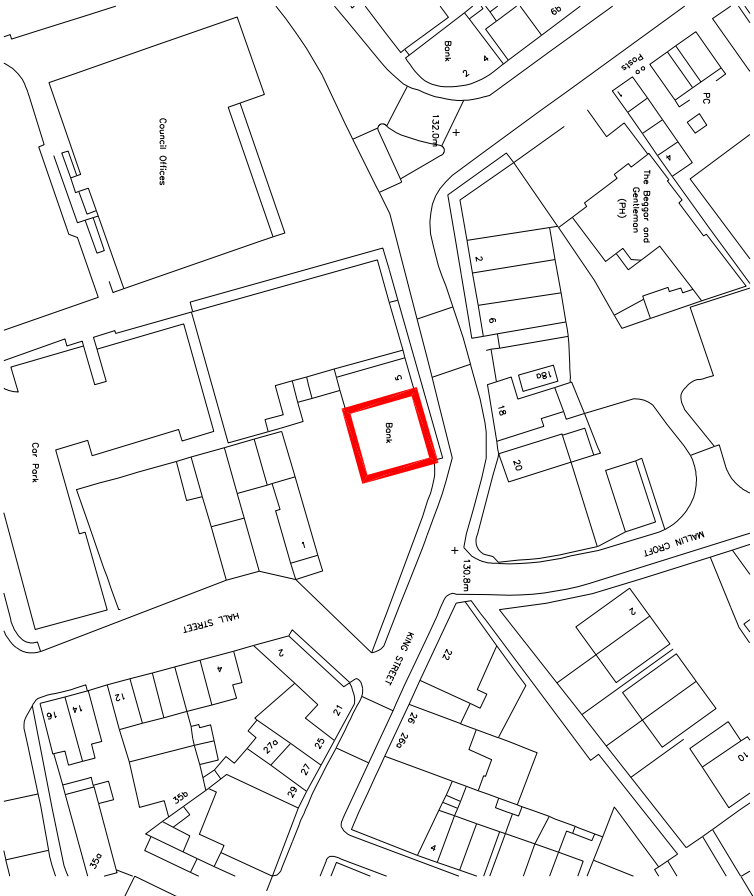


 

SITE PLAN
Scale 1:1250

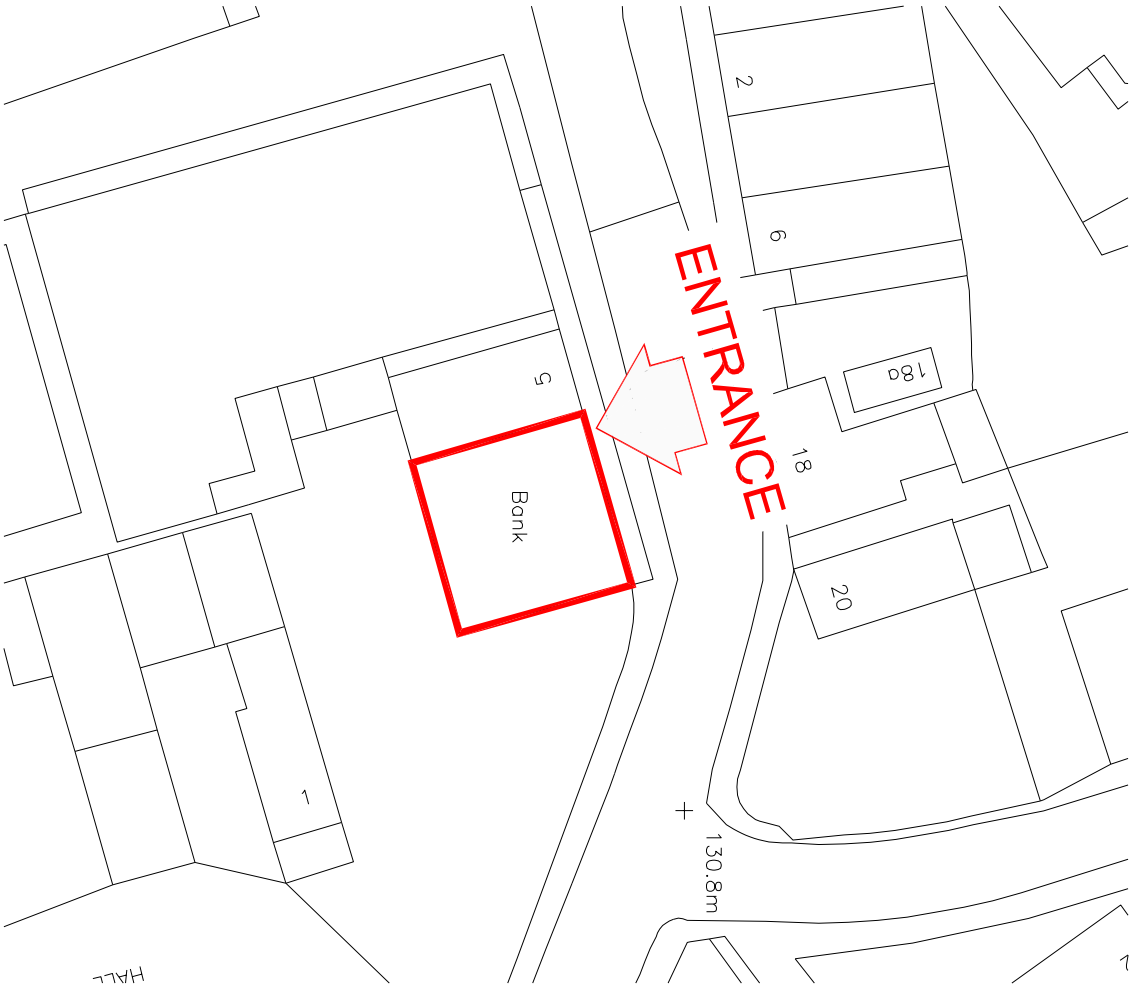


BLOCK PLAN
Scale 1: 500

CONSTRUCTION ISSUE

NOTE
This drawing has been prepared from historical information that cannot be guaranteed accurate. Responsibility is not accepted for errors made by others in scaling from this drawing. All construction information should be taken from figured dimensions only. All dimensions should be checked on site prior to the manufacture of any components

Listed Building	NO	Conservation Area	NO
-----------------	----	-------------------	----

DATE: REV: DRAWN: CHECKED: NOTES:

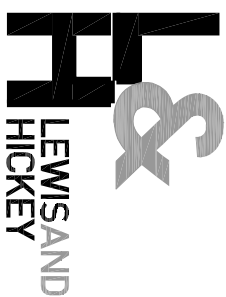

Architecture: Nottingham
Hozlemont House
11 Gregory Boulevard
Nottingham, NG7 6LB
Tel: 0115 962 9000
Fax: 0115 962 9001
Email: nottingham@lewishickey.com

Project

HOYLAND NETHER

7/9 KING STREET, HOYLAND NETHER
BARN斯LEY, SOUTH YORKSHIRE
S74 9JU
PIM No.12541



Drawing Title

SITE & BLOCK PLANS

REFRESH

Branch Sort Code	Branch ID	Supplier Project No	
20-04-50	04	N5825	
Scale	Drawn	Checked	Date
1:500/1250@A3	JH	DT	NOV '12
Dwg No	N5825 - 190	Revision	-
Barclays FM Project No.			