


Drawing No.	Rev No.
MSW001 -001	

DO NOT SCALE: Contractor to check all dimensions and report any omissions or errors

NOTES

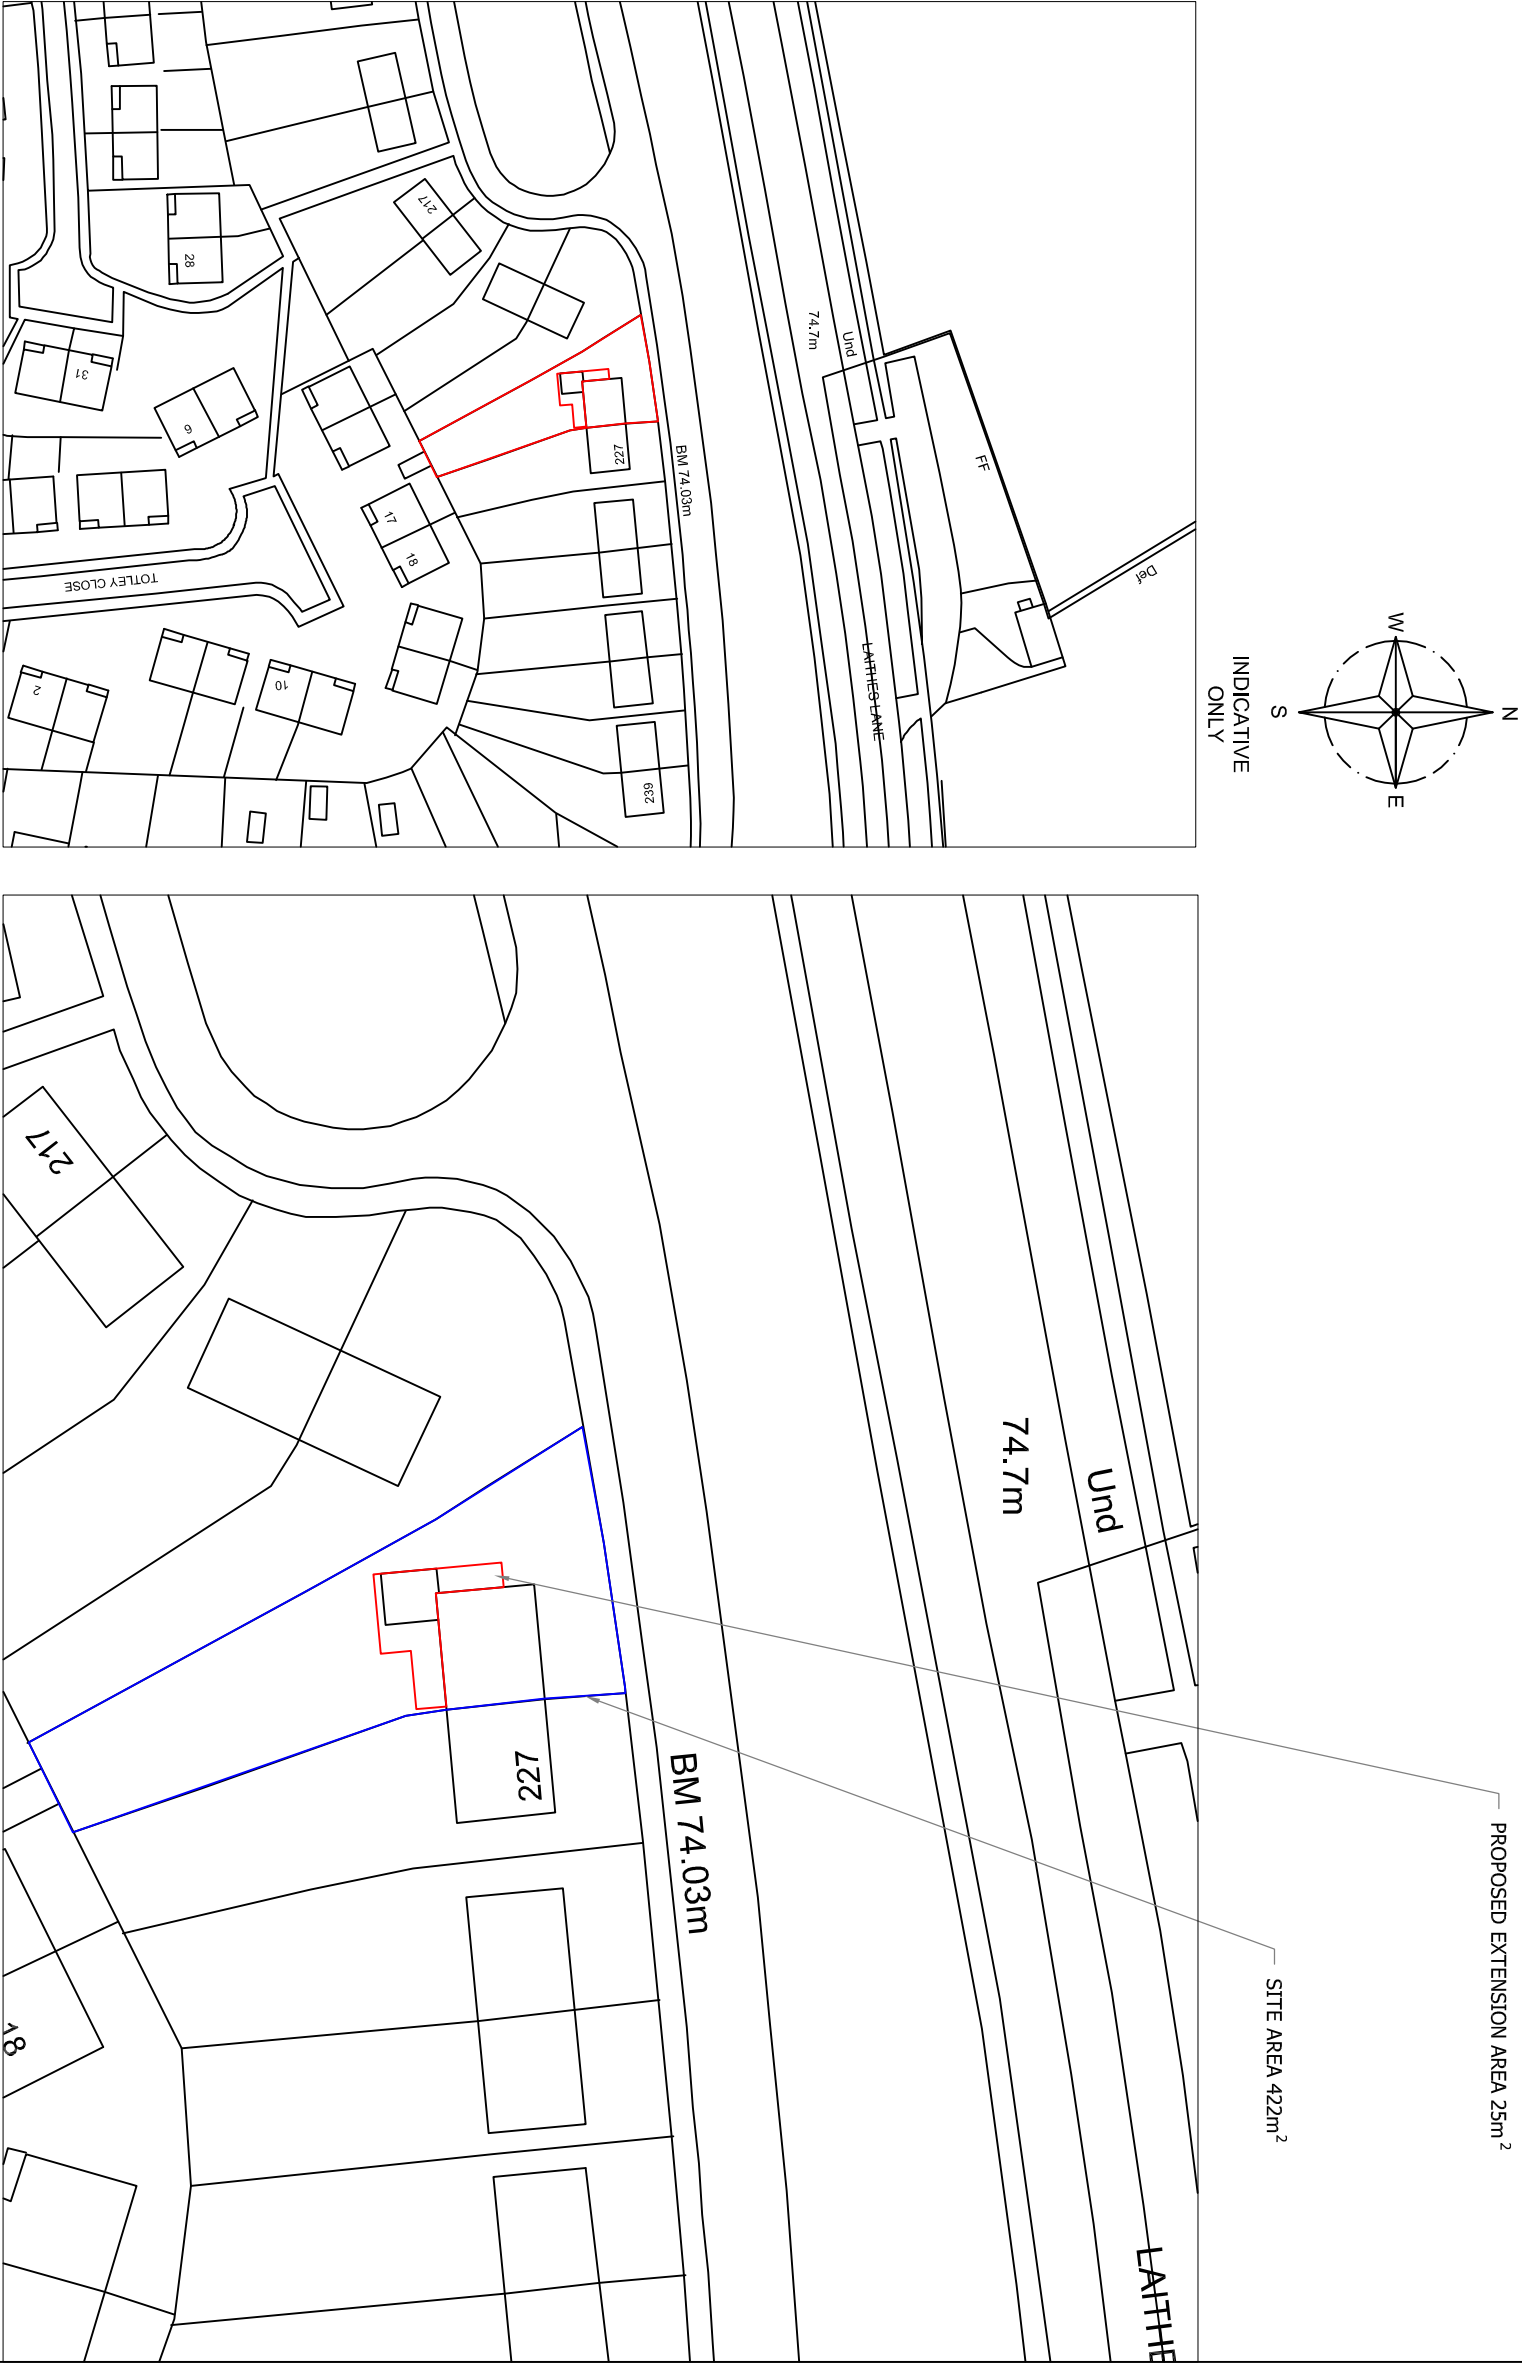

LOCATION PLAN
SCALE 1:1250 AT A3

SITE PLAN
SCALE 1:500 AT A3

Project Title: PROPOSED SINGLE STOREY REAR & SIDE EXTENSION			
Purpose of Issue: PLANNING			
Drawing Status FIRST ISSUE			
Scale at A3 AS SHOWN	Drawn By JRB	Date 19/05/2011	
Checked By SW	Approved By SW	Date 19/05/2011	Revision
Project No. MSW001	Drawing No. 001		-
APPROVAL ☒ INFORMATION ☐ TENDER ☐ CONTRACT ☐ CONSTRUCTION ☐			

Rev	Description	By	CHK	APP	Date
-----	-------------	----	-----	-----	------

JRB DESIGNS Ltd
1 Saville Road
Cudworth
Barnsley
S72 8LT
Tel: 01226 383542
Fax: 01226 380078
Mob: 07970 541192
Email: jrb@jrbdesigns.co.uk
This drawing is copyright. © Jrbdesigns Ltd.

Client
MR S WARRIS

Drawing Title
SITE PLANS

Address
**225 LAITHES LANE
ATHERSLEY SOUTH
BARNSELEY
S71 3AN**