




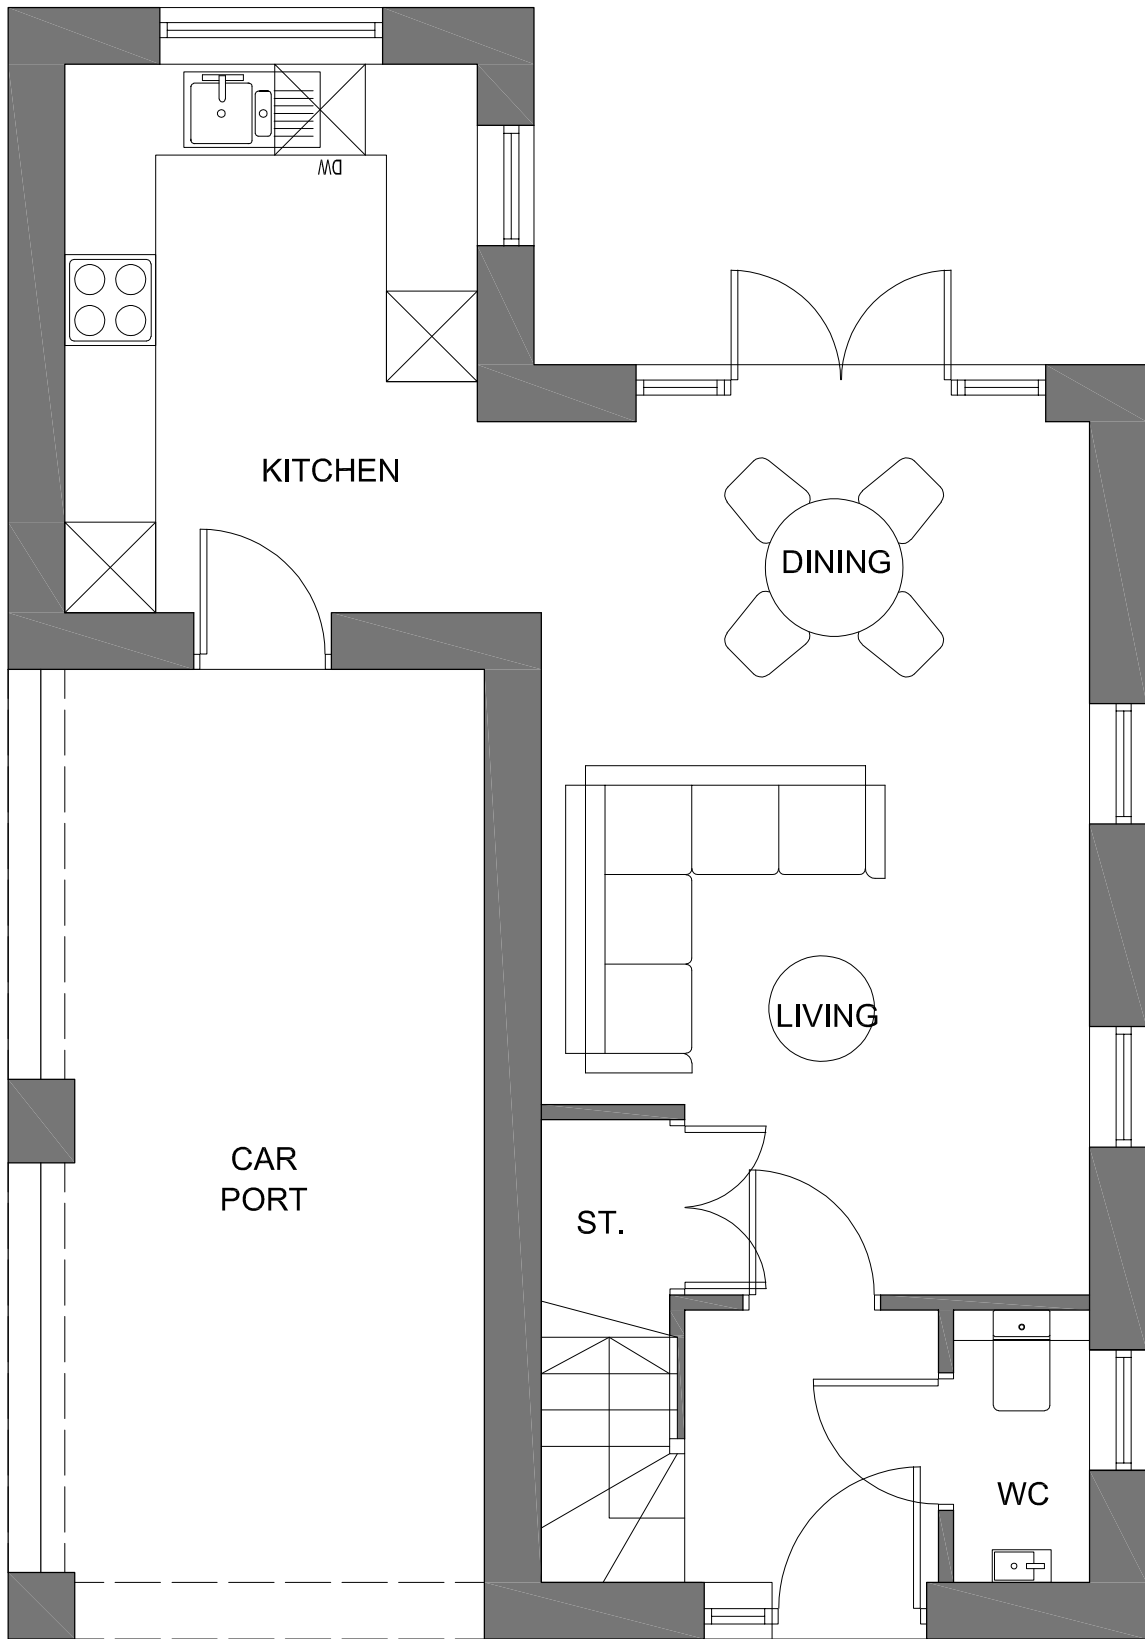

GROUND FLOOR PLAN
AREA 38.27qm
SCALE 1:50

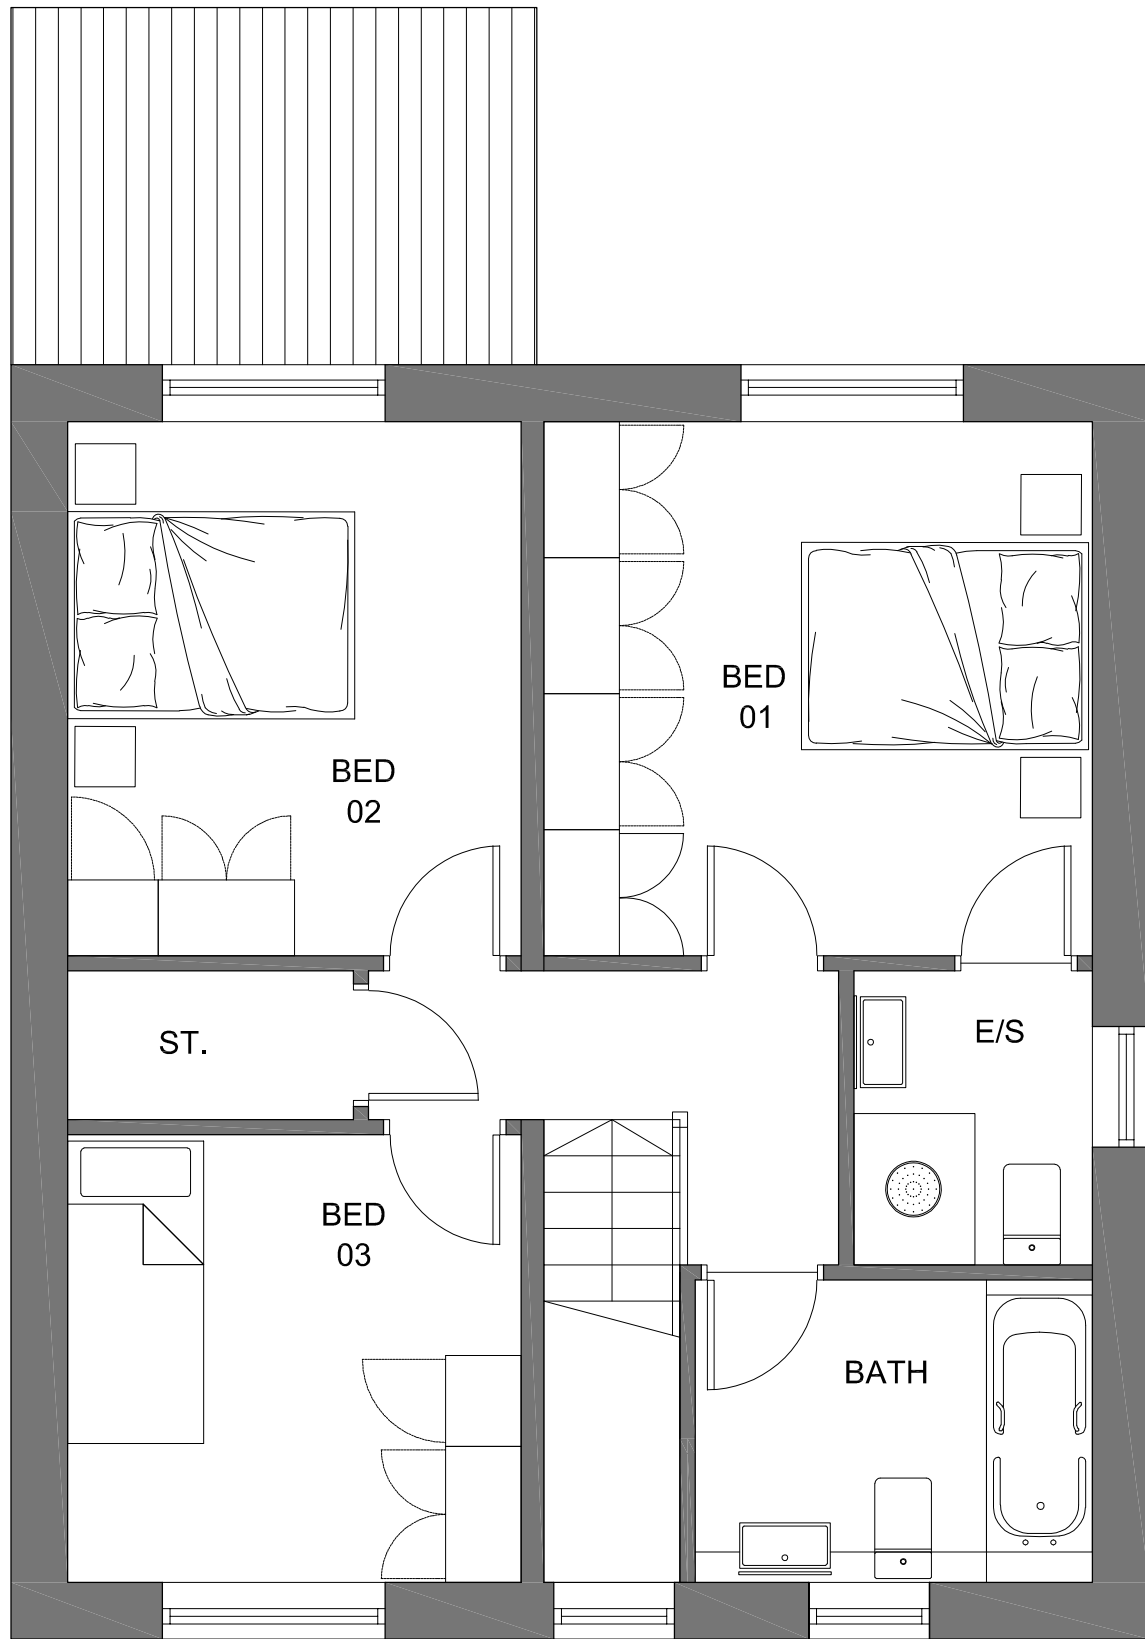

FIRST FLOOR PLAN
AREA 49.28sqm
SCALE 1:50

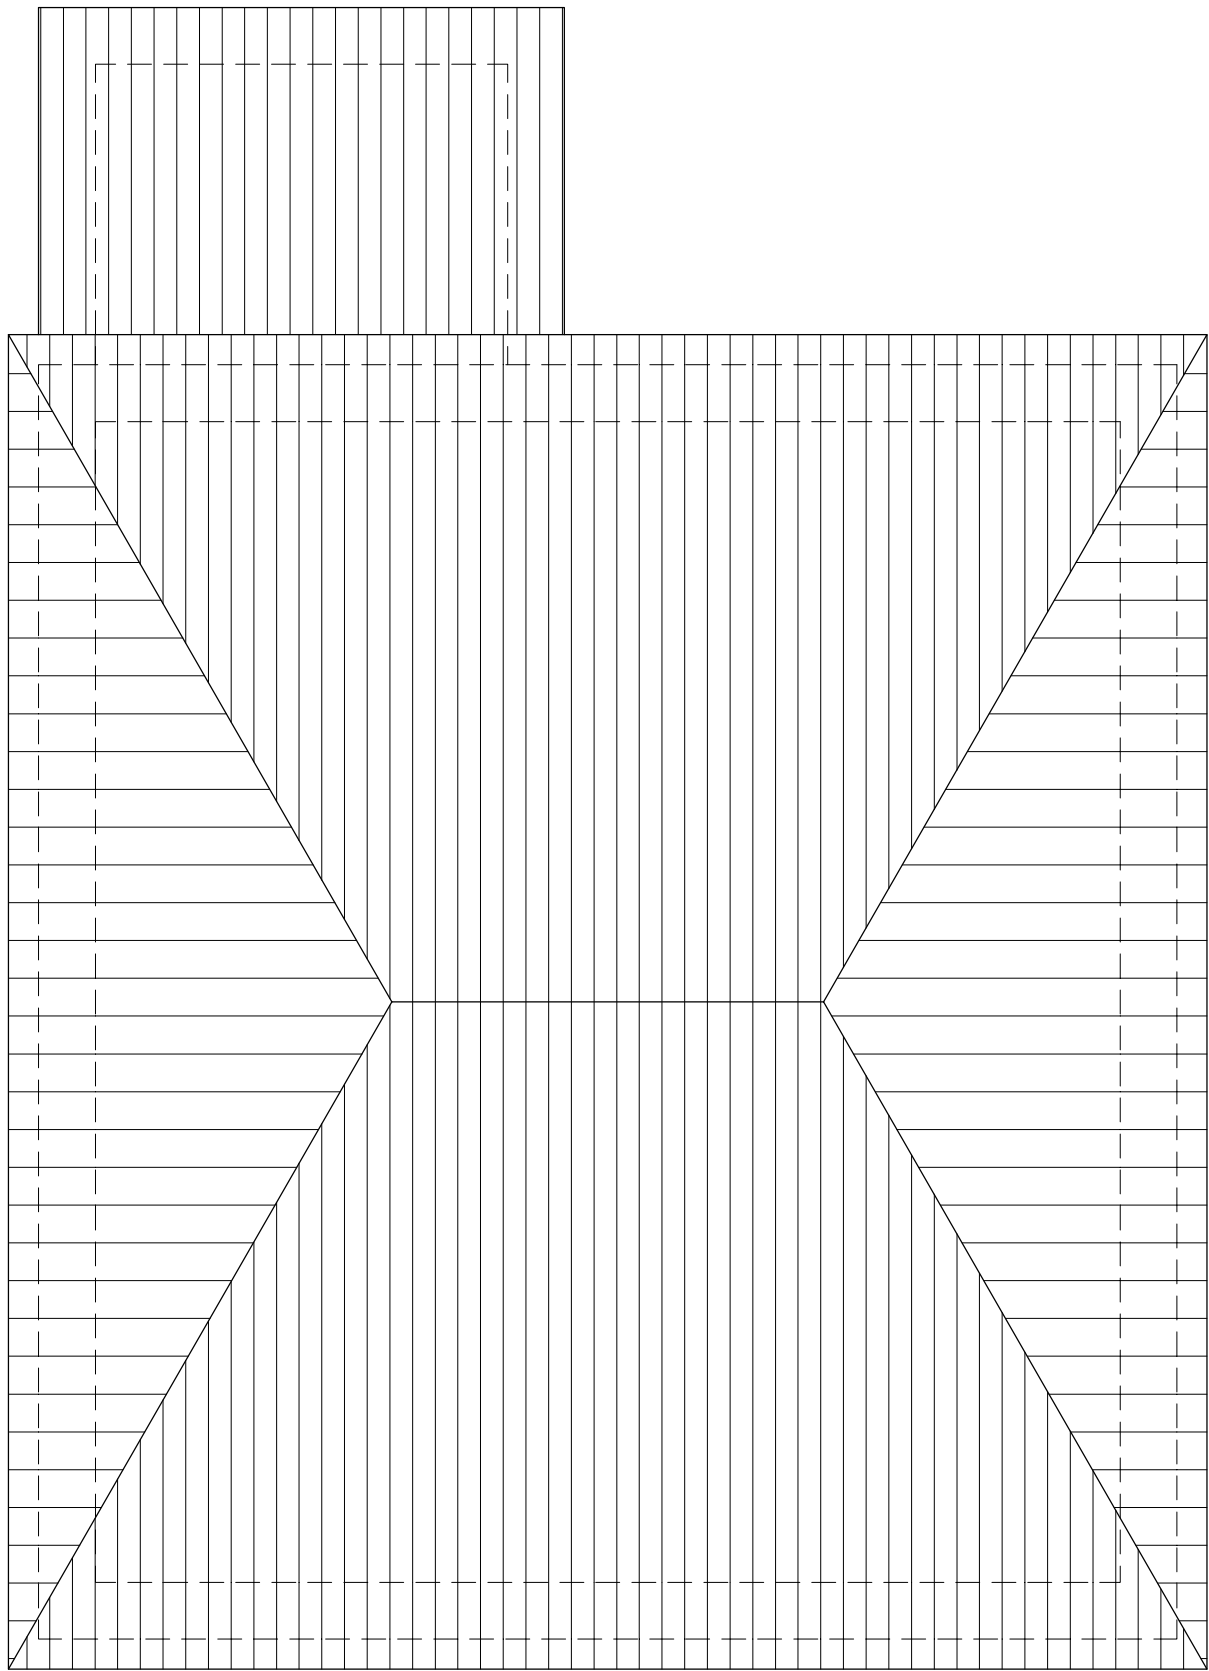

ROOF PLAN
AREA 87.55sqm
SCALE 1:50



SIDE ELEVATION
SCALE 1:100

FRONT ELEVATION
SCALE 1:100

REAR ELEVATION
SCALE 1:100

SIDE ELEVATION
SCALE 1:100

CODA
Bespoke

Coda Studios Ltd
70-71 Cornish Place, Cornish St, Sheffield, S6 3AF
t:0114 279 6003
e:information@codastudios.co.uk

Client

MSS Developments Ltd

Job

Overdale Avenue

Title

Proposed Plans and Elevations

Dwg. No.

2985-002

DRAWN

LC

CHECKED

AGH

DATE

DEC 20

SCALE

AS SHOWN
@A1

REVISION

A-

© COPYRIGHT EXISTS ON THE DESIGNS AND INFORMATION SHOWN
ON THIS DRAWING. The Contractor must verify all dimensions on site before
making shop drawings or commencing work of any kind. No dimensions to be
scaled from this drawing. Architect to be notified of any discrepancies in
dimensions immediately.