

Do not scale from this drawing. Architectural Drawings Ltd to be notified of any discrepancies in figures dimensions and between site conditions and drawings.

© This drawing and the works depicted within are the copyright of Architectural Drawings Ltd and for use on this site only. Written permission should be obtained from Architectural Drawings Ltd before reproduction in whole or part.

Before commencement of the works the contractor must check and verify all buildings and site dimensions and levels, all relevant sewer outfalls, invert levels and connection points.

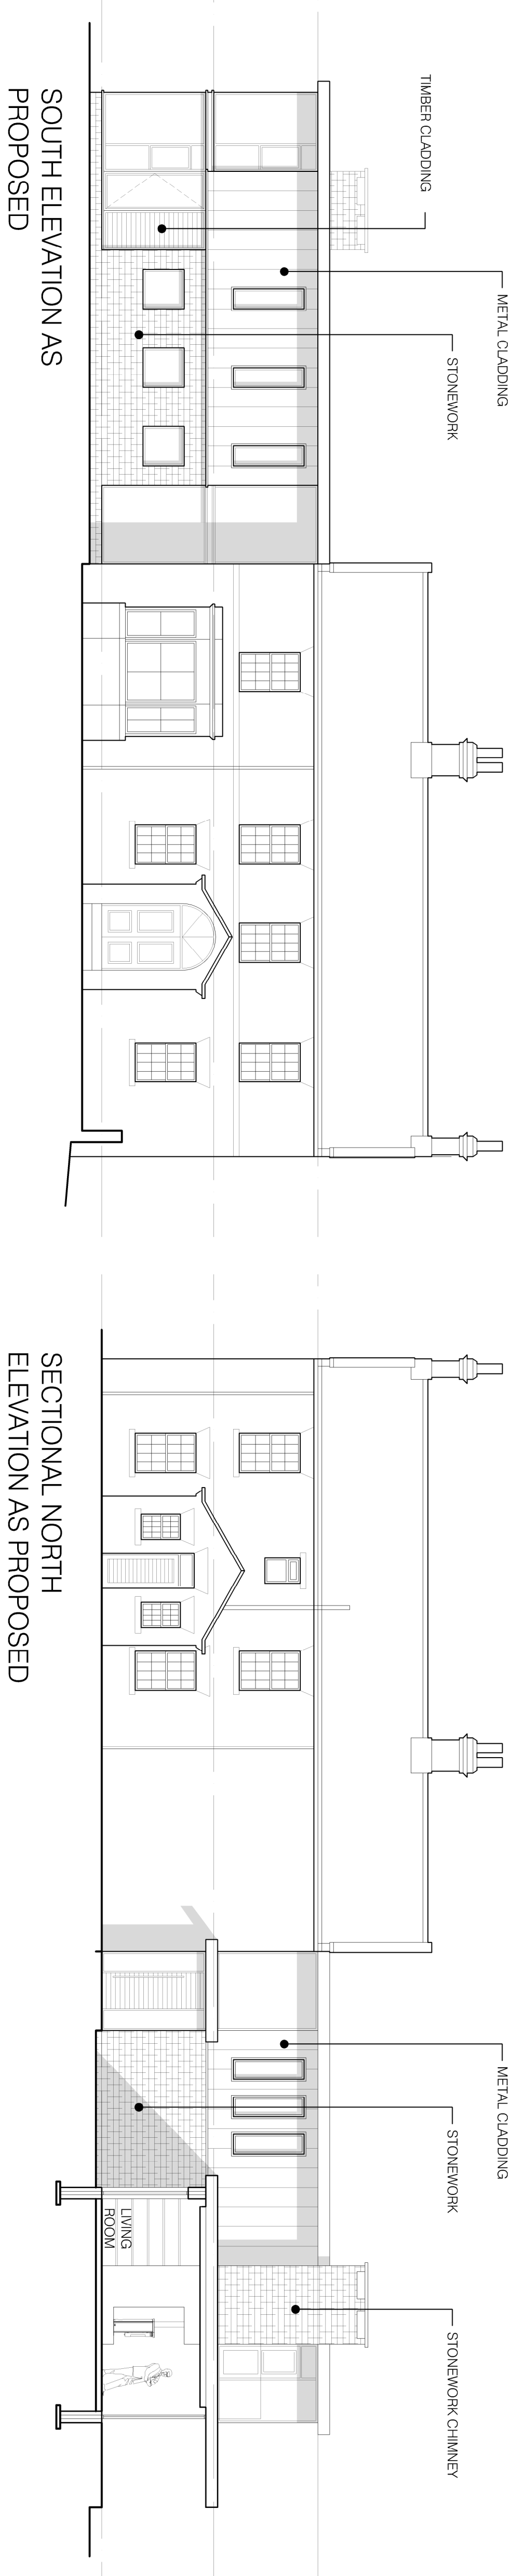
drawings.

Discrepancies must be reported to Architectural Drawings Ltd.

The contractor must satisfy himself with the adequacy of the site investigation information and should ensure that adequate foundations appropriate to the ground conditions are used for any part of the works.

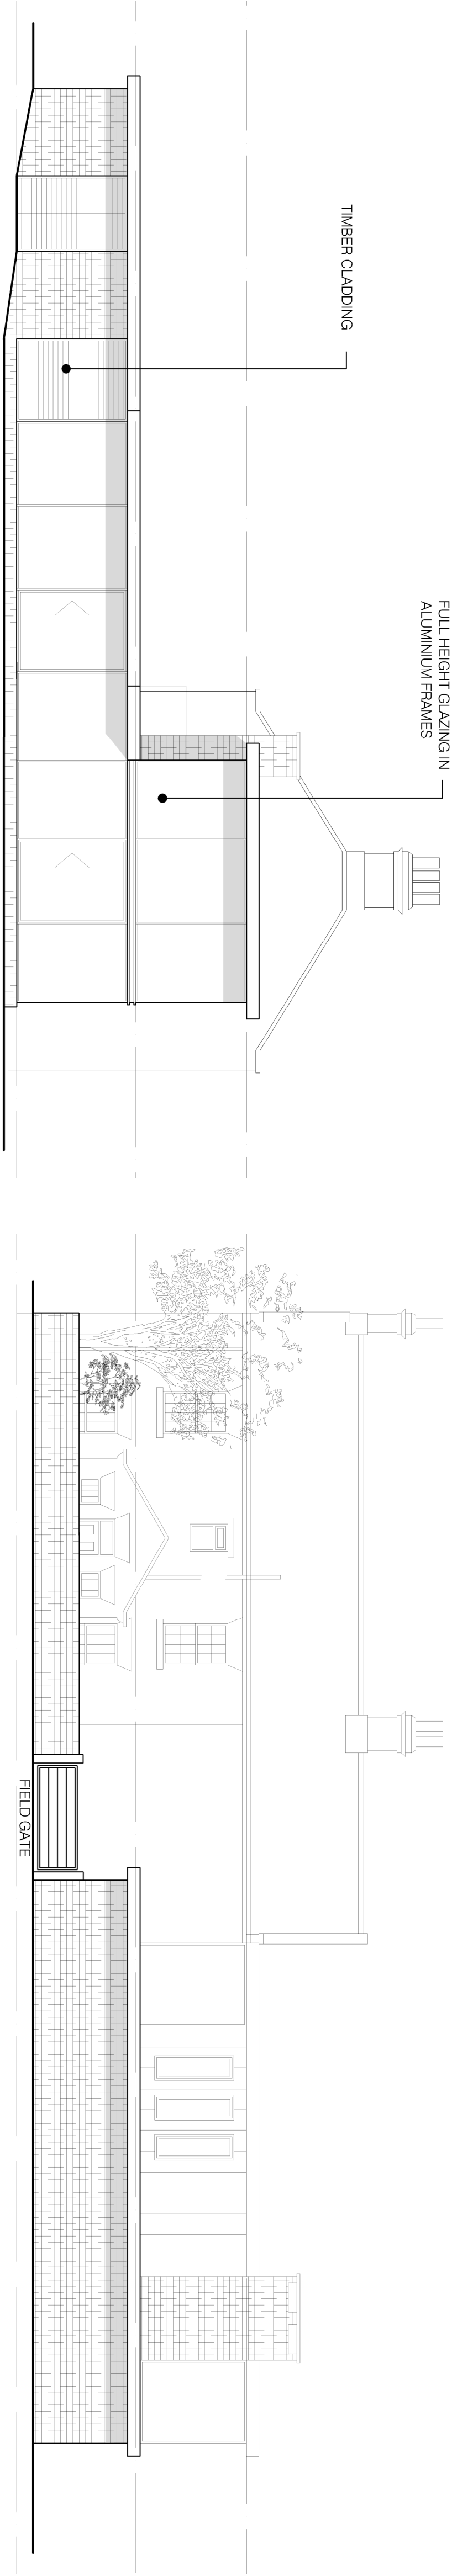
This drawing should not be relied upon to give information on ground conditions and foundations.

The Contractor is to carry out the work in compliance with the Building Regulations, relevant current British Standards

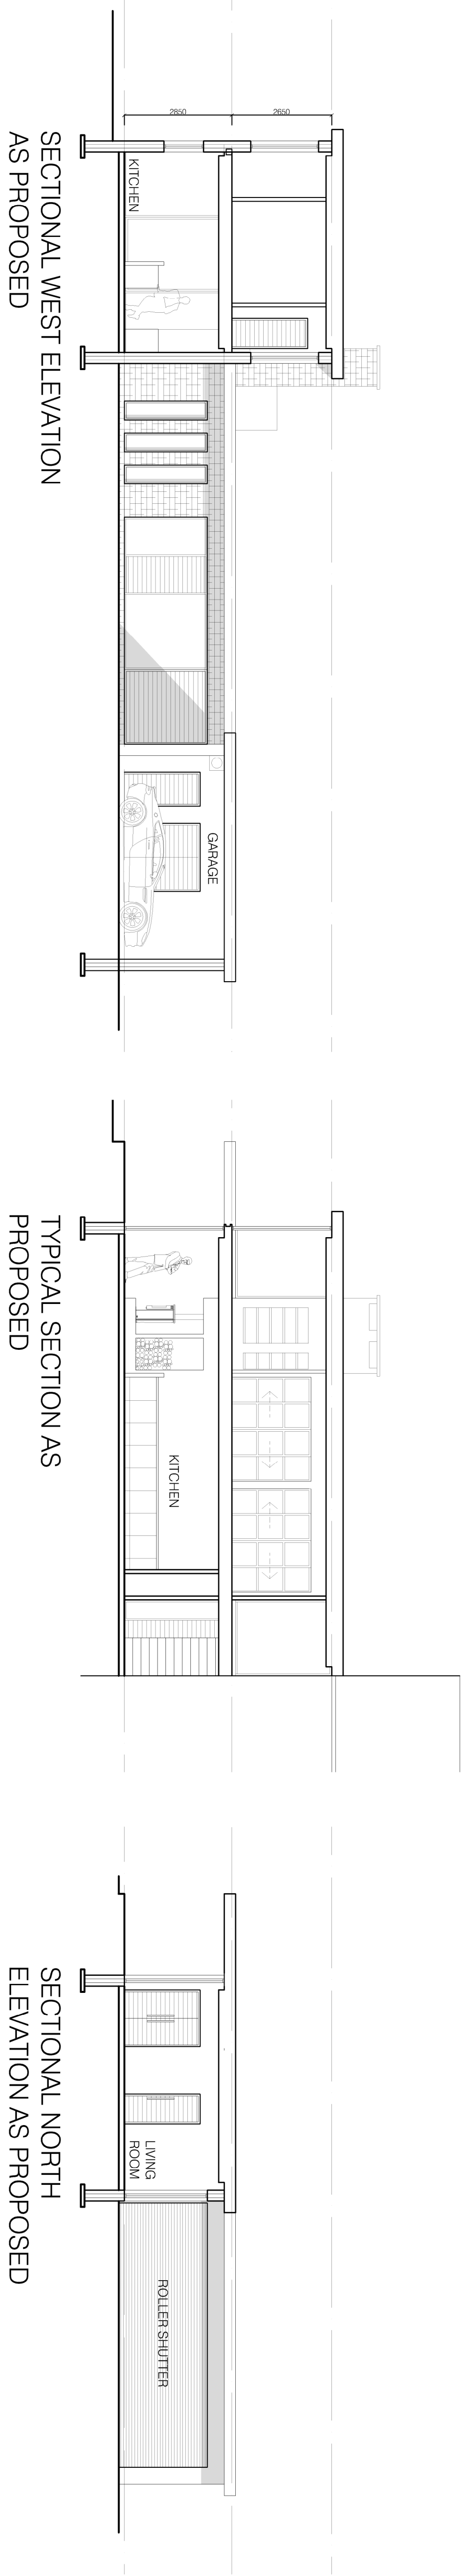


SOUTH ELEVATION AS
PROPOSED

SECTIONAL NORTH ELEVATION AS PROPOSED

EAST ELEVATION AS
PROPOSED

NORTH ELEVATION AS
PROPOSED

SECTIONAL WEST ELEVATION
AS PROPOSEDTYPICAL SECTION AS
PROPOSED

SECTIONAL NORTH ELEVATION AS PROPOSED

revisions

Design | Develop | Build

architectural**drawings**.
llc.

44 Park Road, Barnsley, S70 1YE

info@architecturaldrawingaid.co.uk

www.architecturaldrawingsltd.co.uk

REVISIONS

No.	Date
-----	------

CLIENT

STRAFFORD HOUSE
S75 3EG

PROPOSED EXTENSION PROPOSED ELEVATIONS & SECTIONS

DRAWING STATUS

INFORMATION

SCALE 1:100 @ A1

DATE **NOV 2016**

JOB NO.	DRAWING NUMBER	REV
---------	----------------	-----

738	03	▪
-----	----	---