




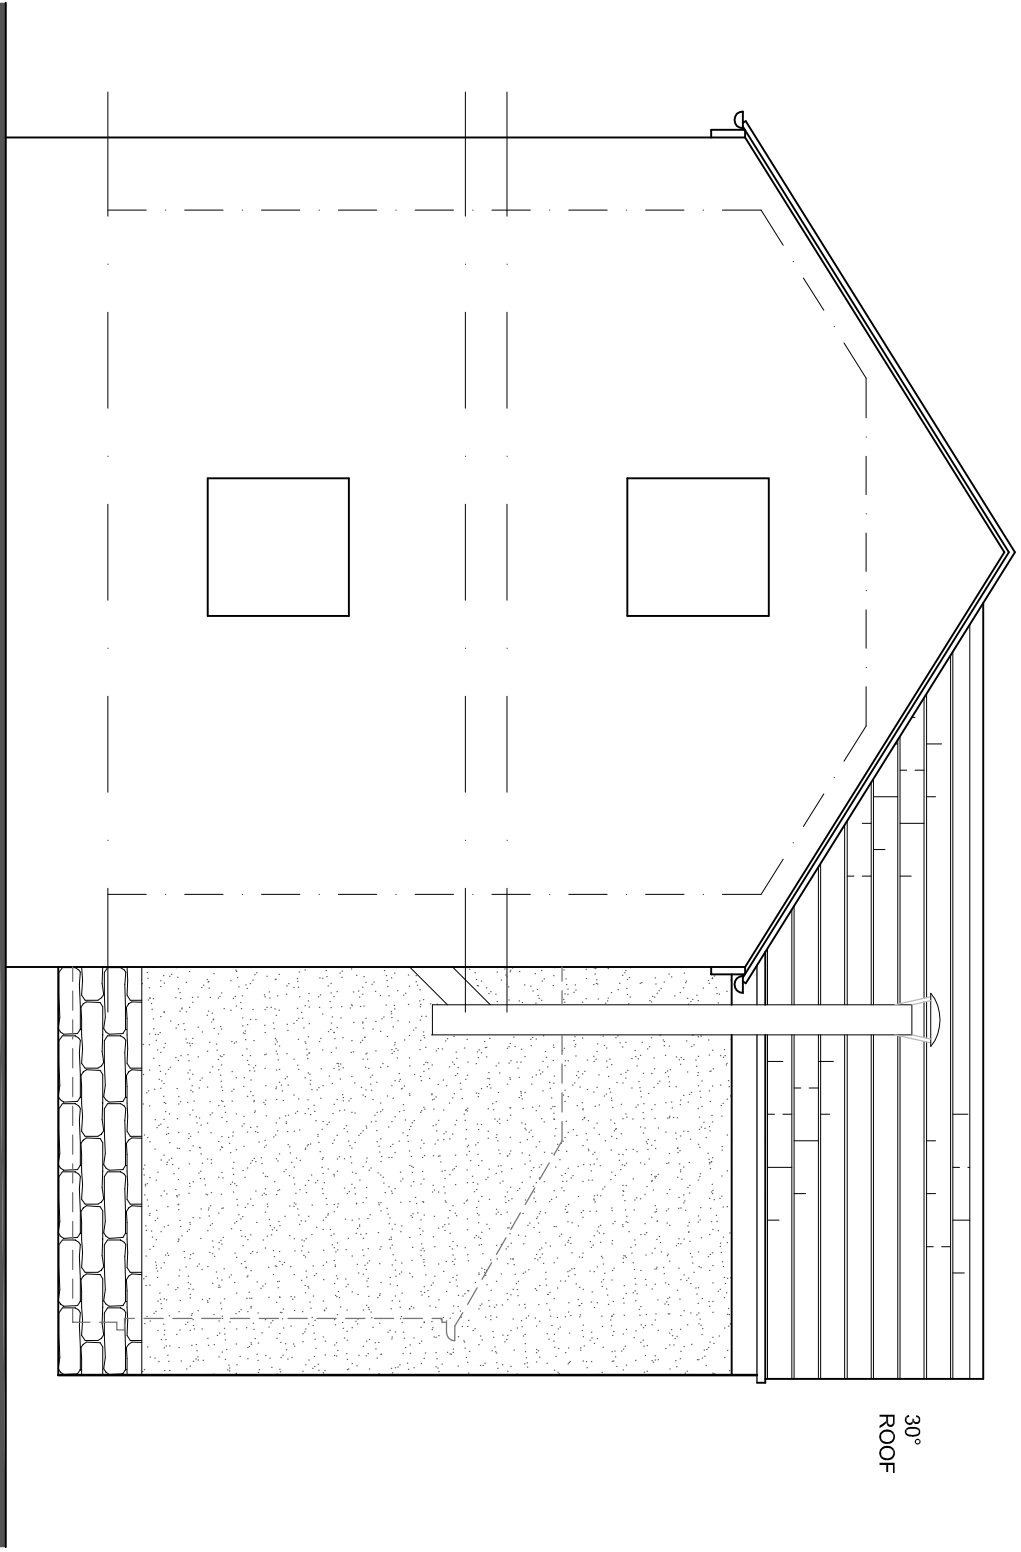


side elevation Scale: 1/50

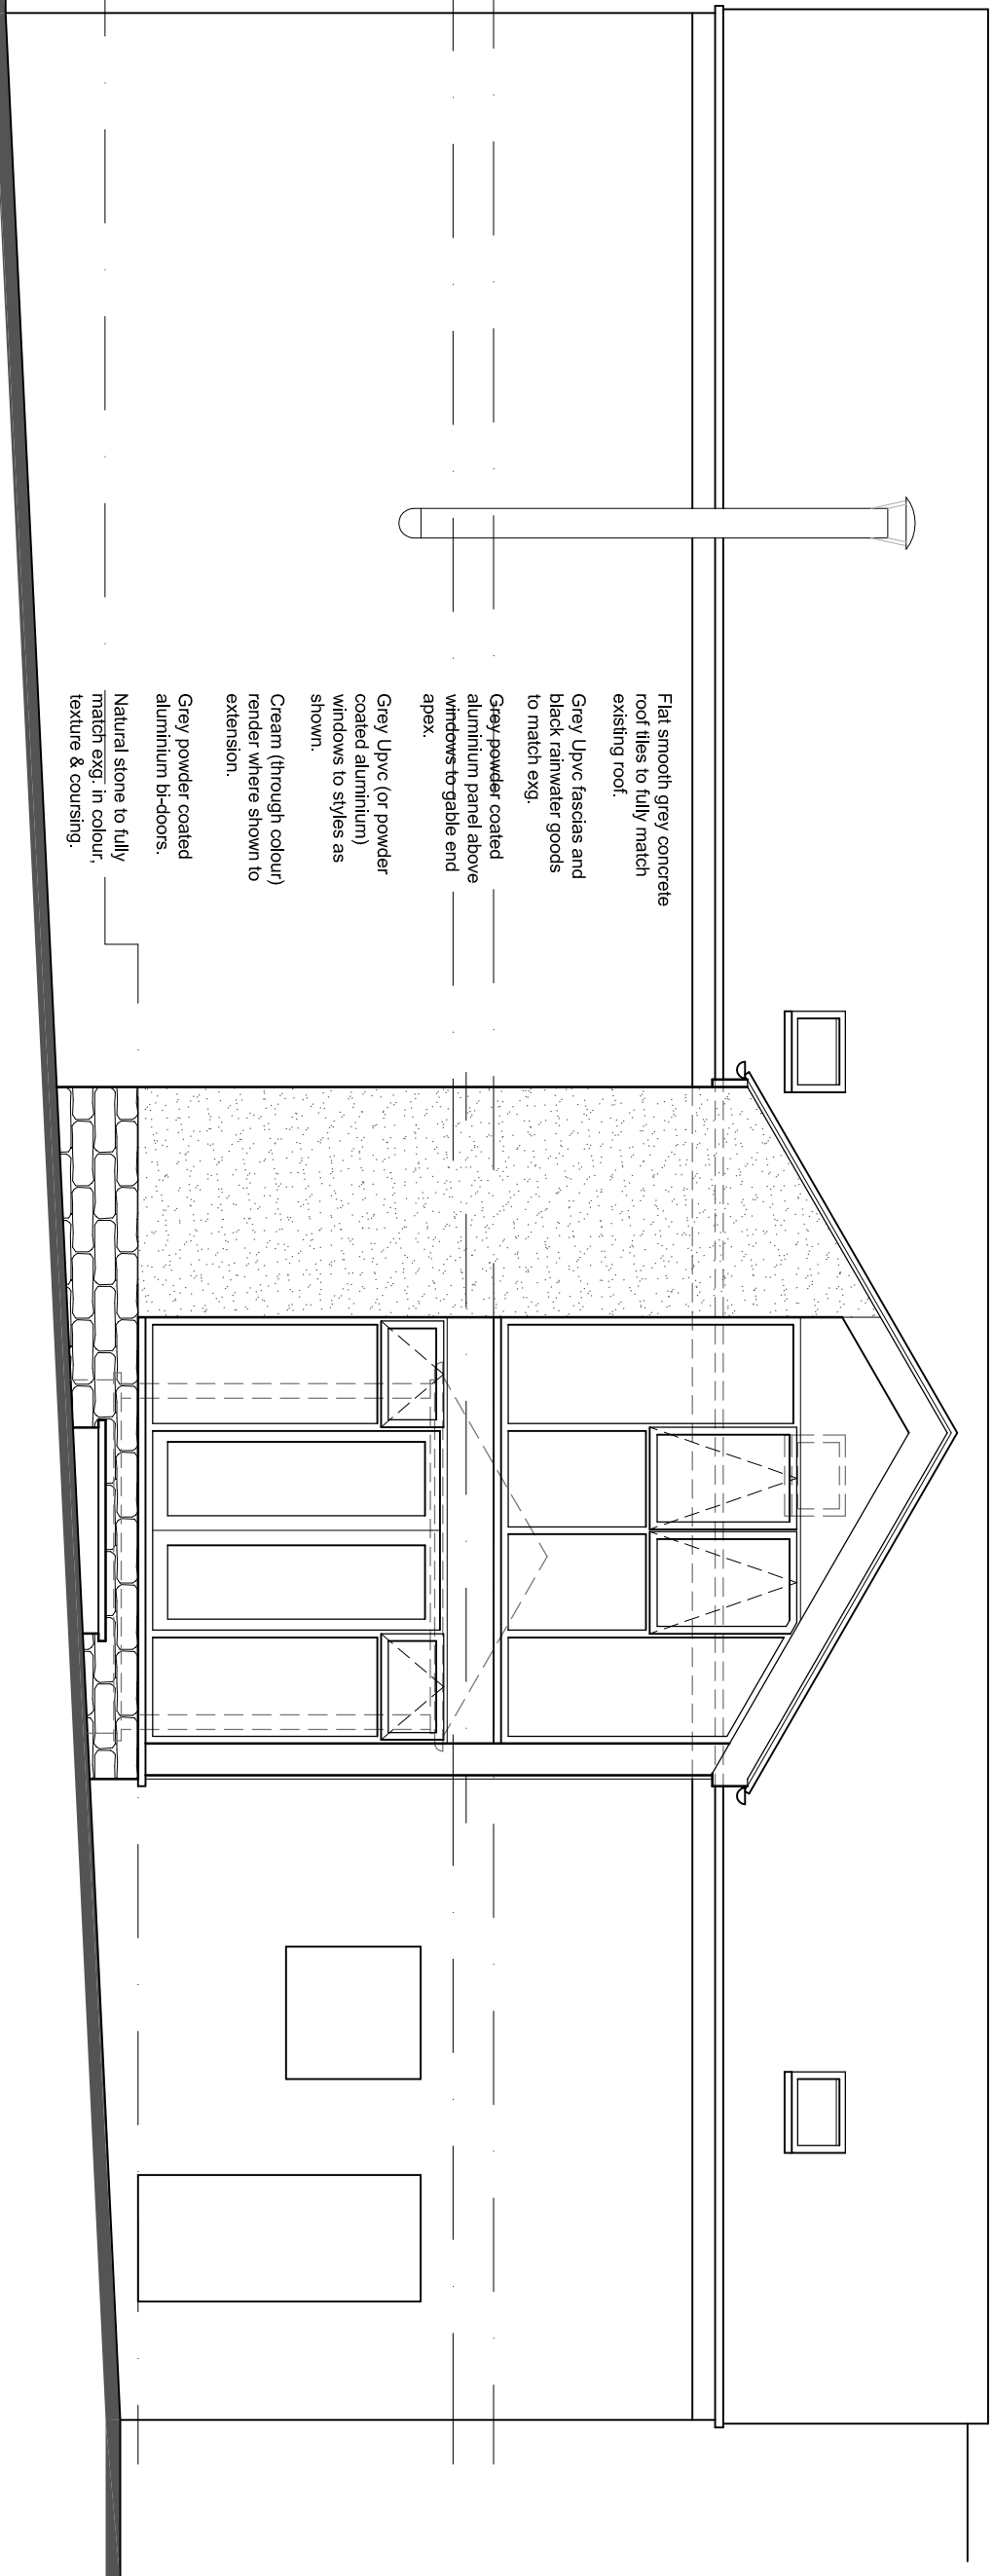


rear elevation Scale: 1/50

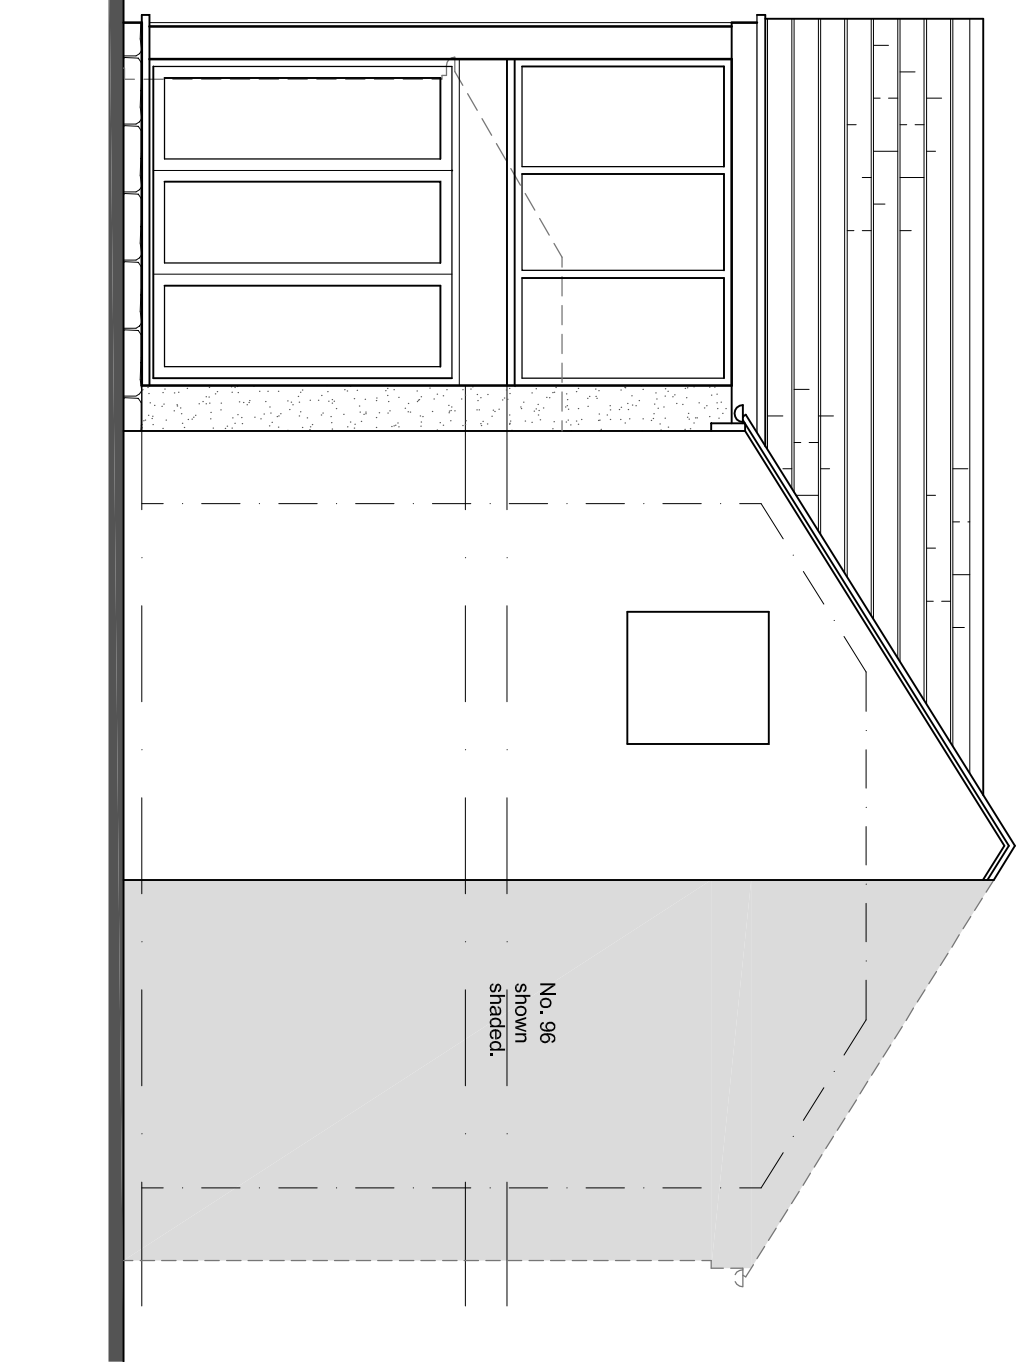

side elevation Scale: 1/50

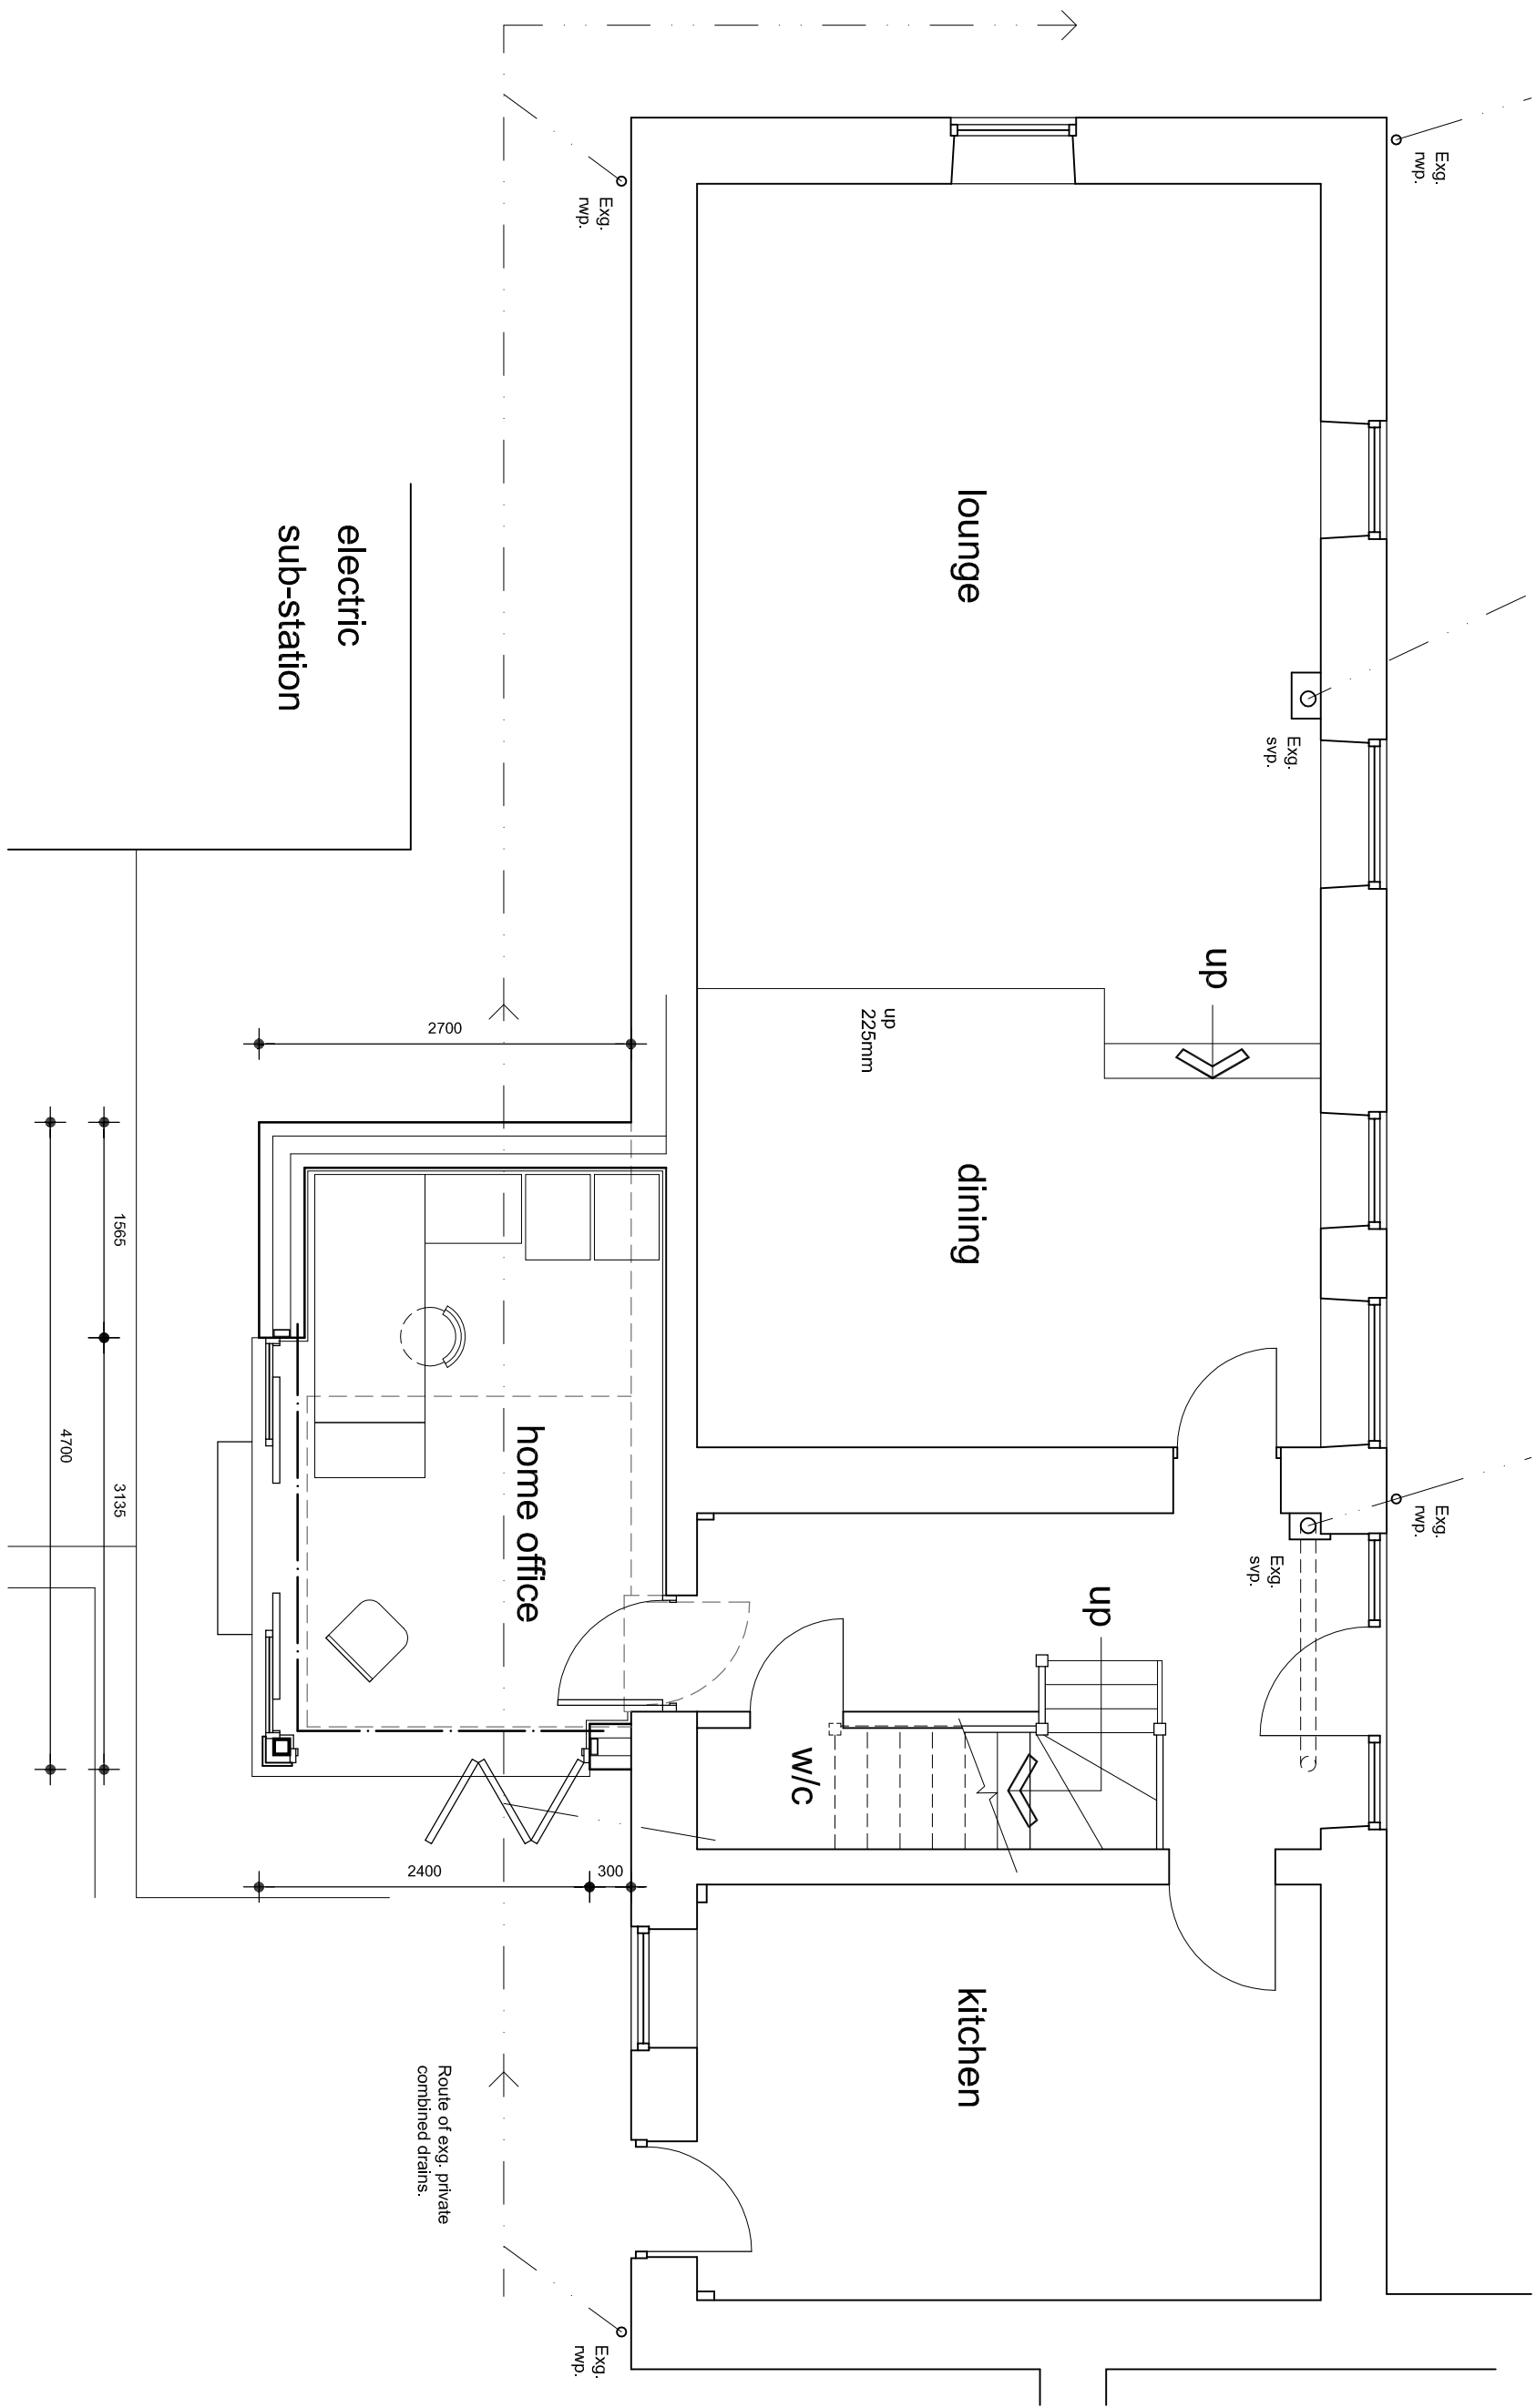

ground floor plan Scale: 1/50

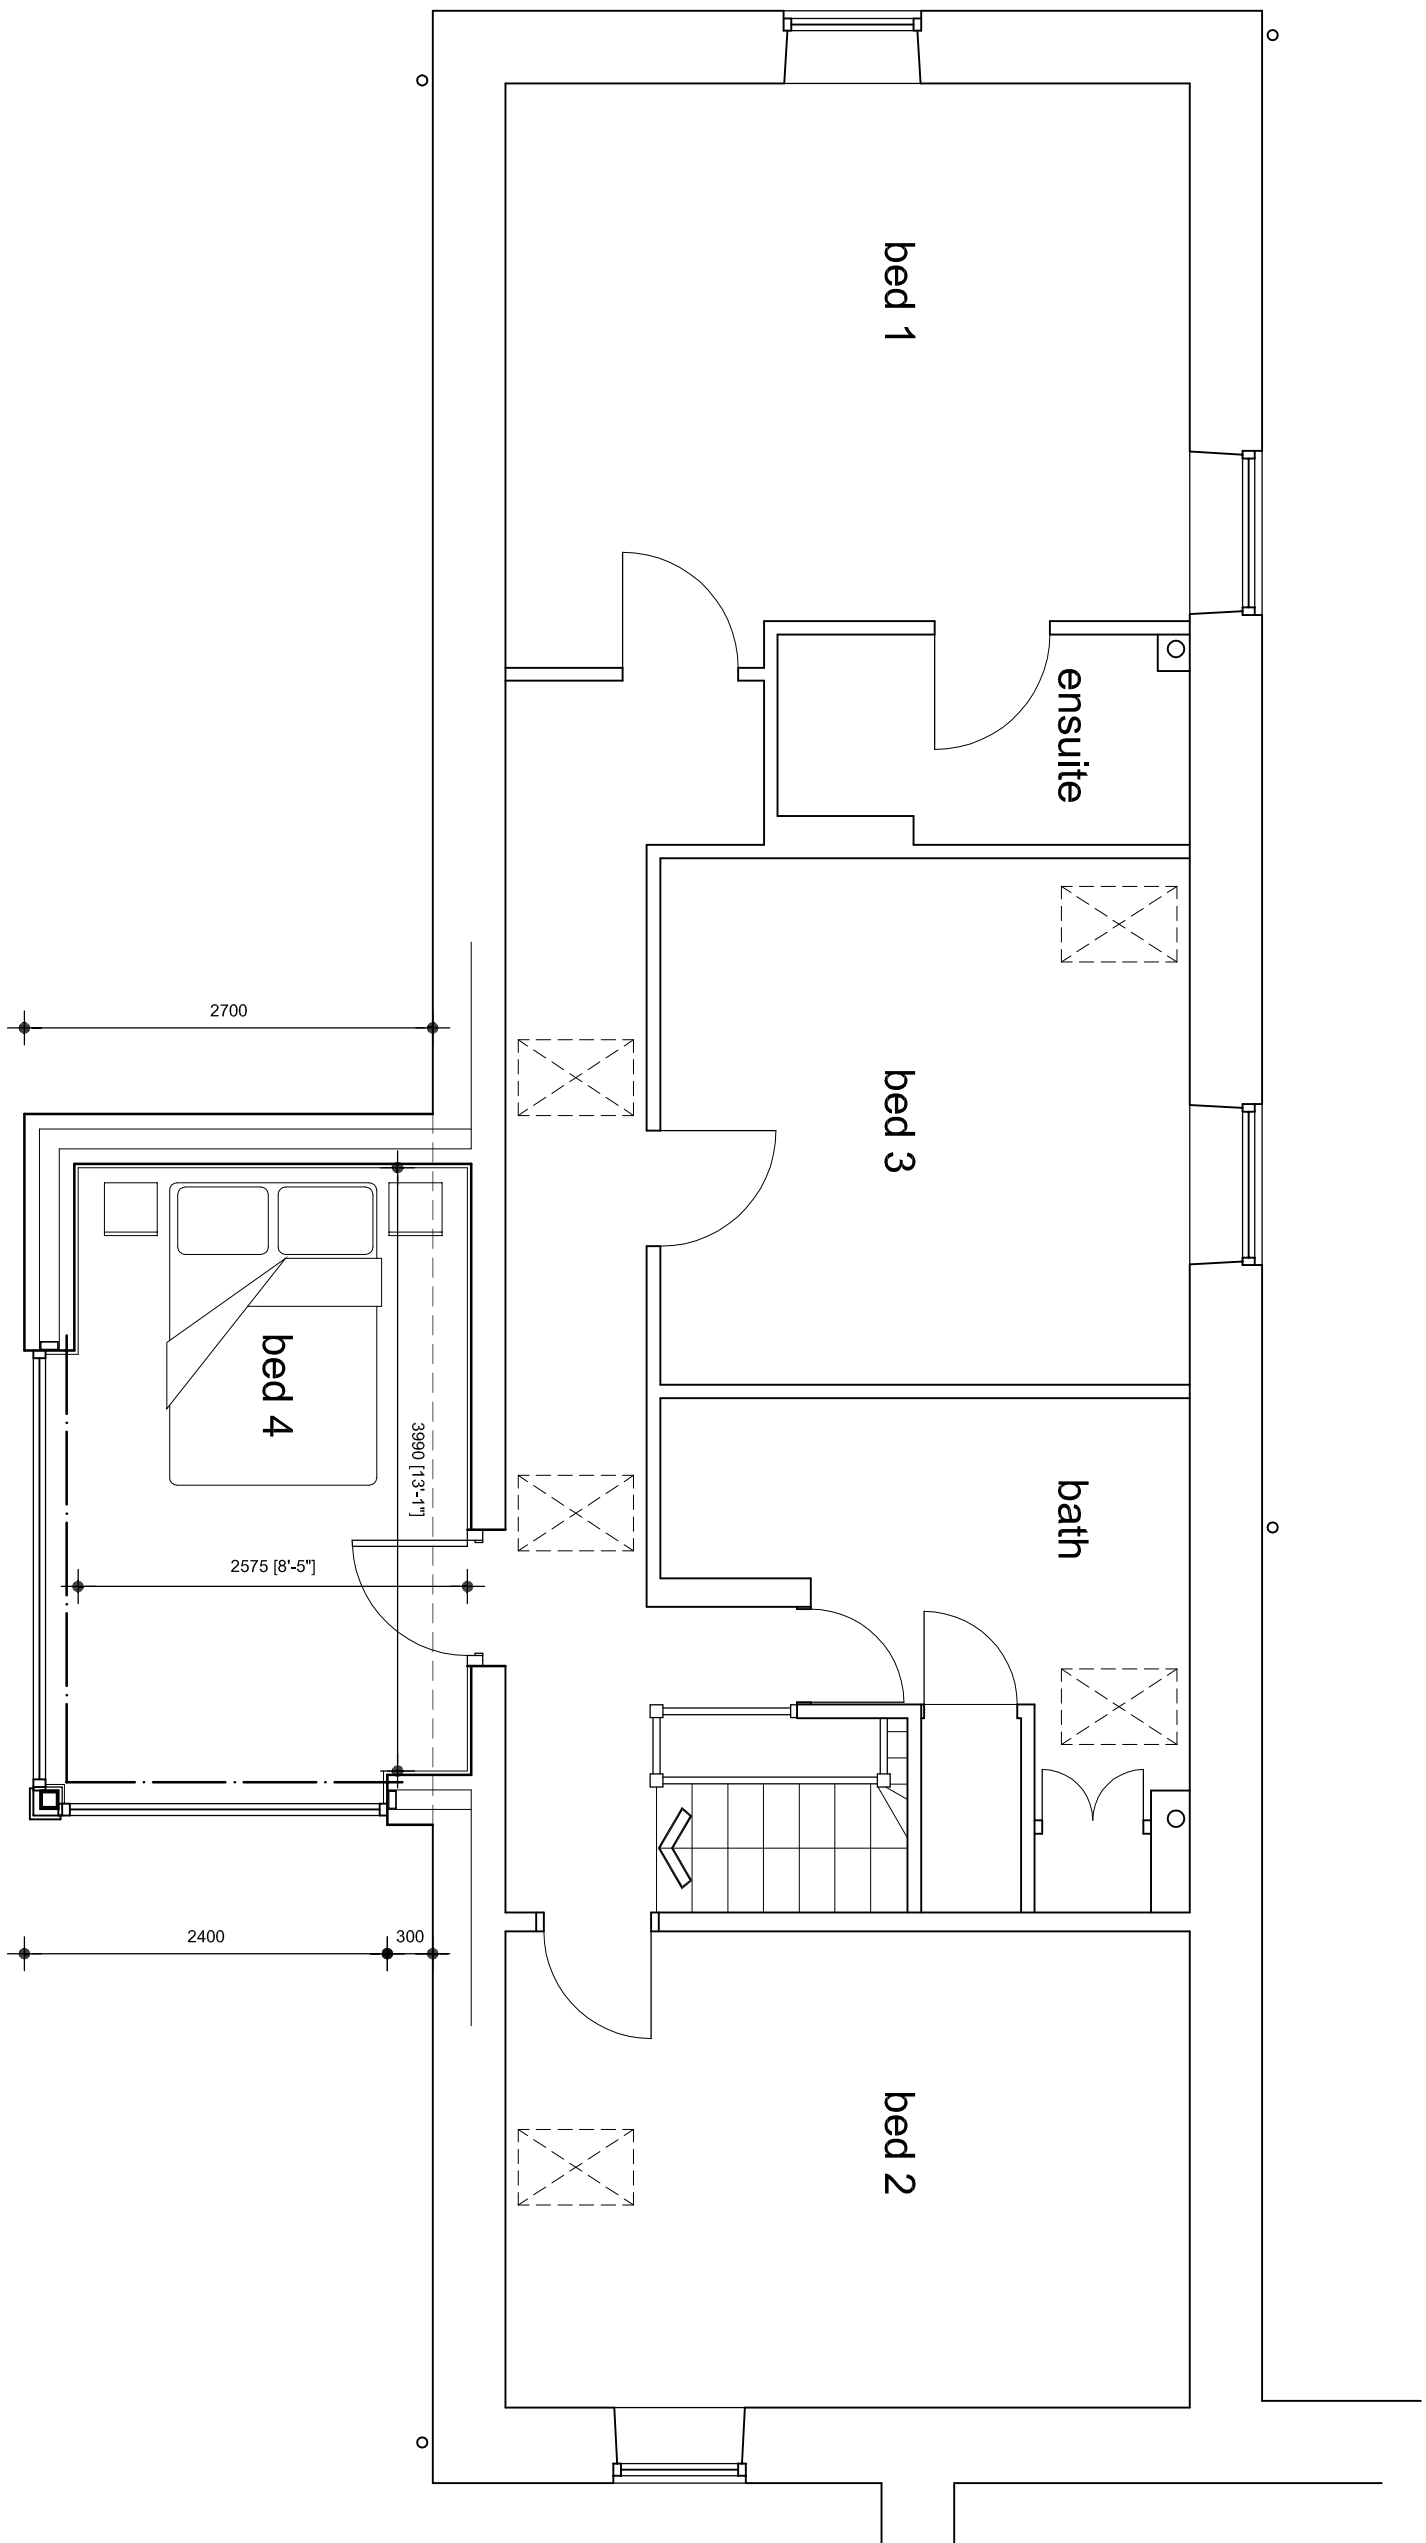

first floor plan Scale: 1/50

Rev. A By: TTB 15/06/2023
Descriptions of plans and elevations clarified.
REVISION
TITLE
PLANS AS PROPOSED

PROJECT
PROPOSED EXTENSION
AT
98 UPPER HOYLAND ROAD
HOYLAND
BARNISLEY
S74 9NL
FOR
MR D PERRY & MS H WINGFIELD
SCALE (A1)
DATE
1/50 JUN 2023 DRAWN
TTB

PROJECT NO
492
DRAWING NO
02
REVISION
A

Barber Design Limited
Tel: 0114 2460608
Mob: 0776 7072109
Email: todd@barberdesignltd.co.uk
21 Mountbatten Drive
Burncross
Sheffield
S35 1WF

© COPYRIGHT EXISTS ON THE DESIGNS AND INFORMATION SHOWN ON THIS DRAWING
All dimensions to be verified on site prior to commencing any work. DO NOT SCALE FROM DRAWING