



Drawing No.	Rev No.
MCK001 -001	

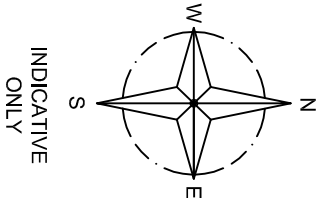

LOCATION PLAN
SCALE 1:1250 AT A3

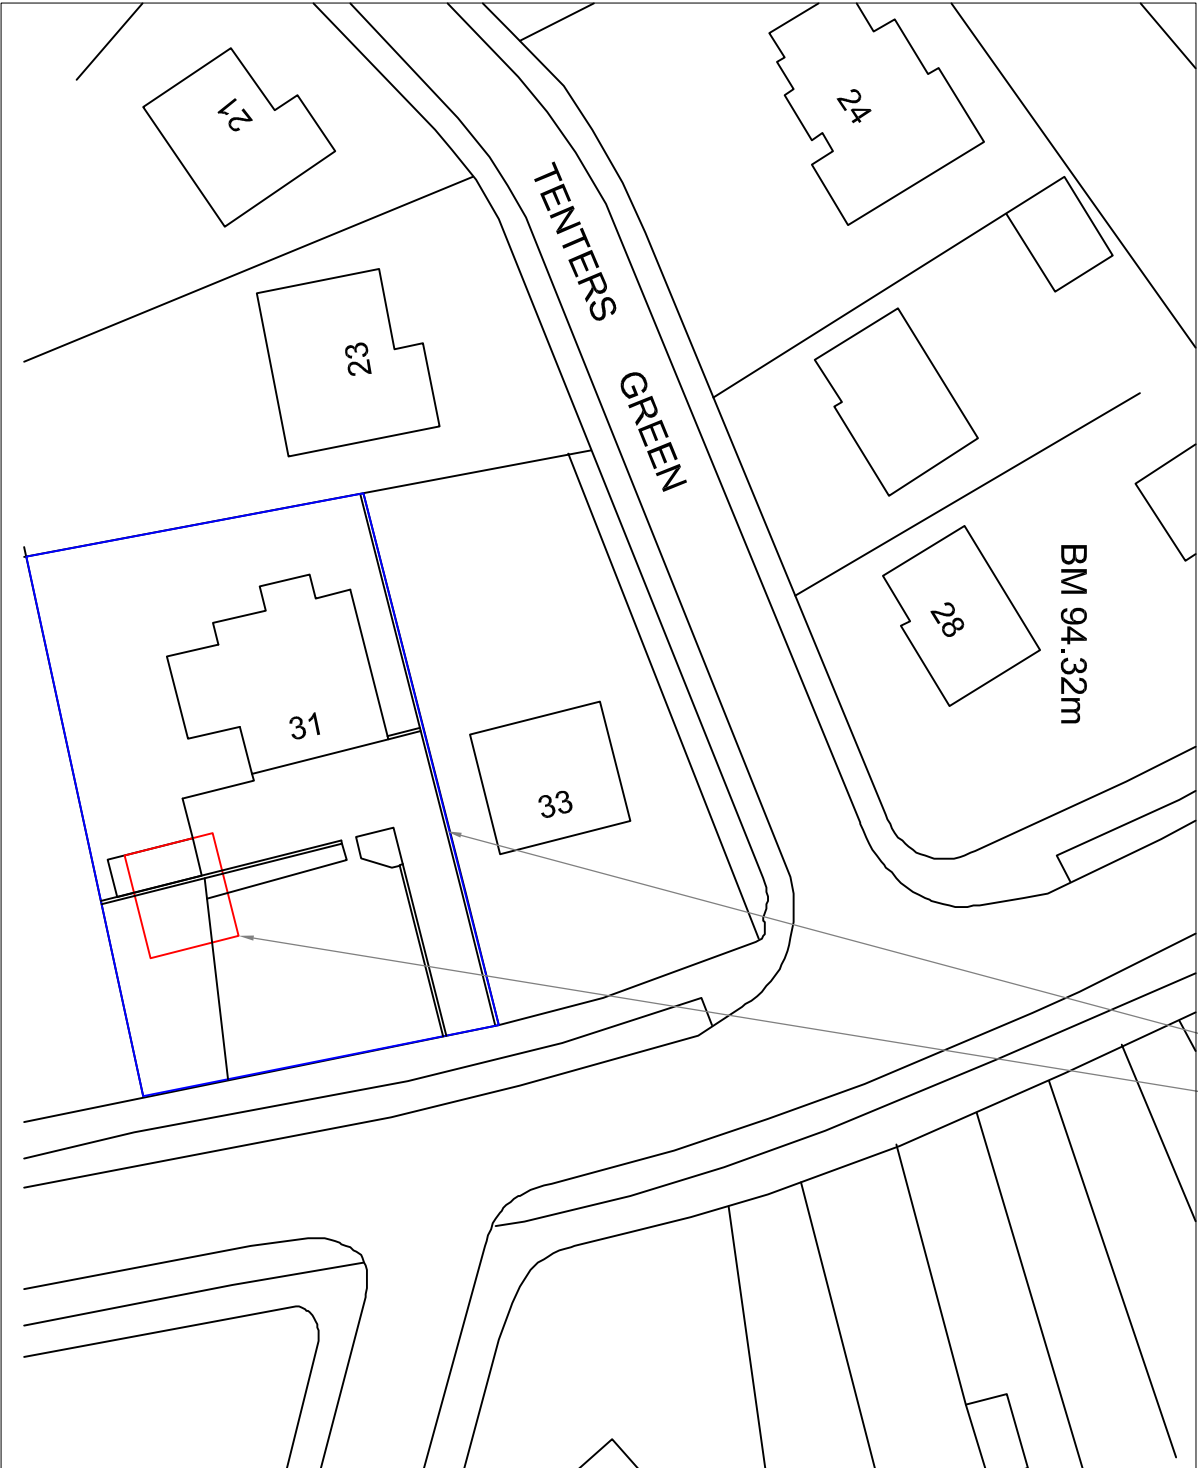

SITE PLAN
SCALE 1:500 AT A3

DO NOT SCALE: Contractor to check all dimensions and report any omissions or errors

NOTES

Rev	Description	By	CHK	App	Date
-----	-------------	----	-----	-----	------

JRB DESIGNS LTD
1 Saville Road
Cudworth
Barnsley
S72 8LT
Tel: 01226 383542
Fax: 01226 380078
Mob: 07970 541192
Email: join@jrbdesigns.co.uk
This drawing is copyright. © Jrbdesigns Ltd.

Client
MR C KNIGHT

Drawing Title
SITE PLANS

Address
**31 VERNON ROAD
WORSBROUGH
BARNSLEY
S70 5HF**

Project Title:
PROPOSED DETACHED DOUBLE GARAGE

Purpose of Issue:
PLANNING

Drawing Status
FIRST ISSUE

Scale at A3	Drawn By	Date
AS SHOWN	JRB	30/09/2011
Checked By	Approved By	Date
CK	CK	30/09/2011
Project No.	Drawing No.	Revision
MCK001	001	-

APPROVAL ☒ INFORMATION ☐ TENDER ☐ CONTRACT ☐ CONSTRUCTION ☐