



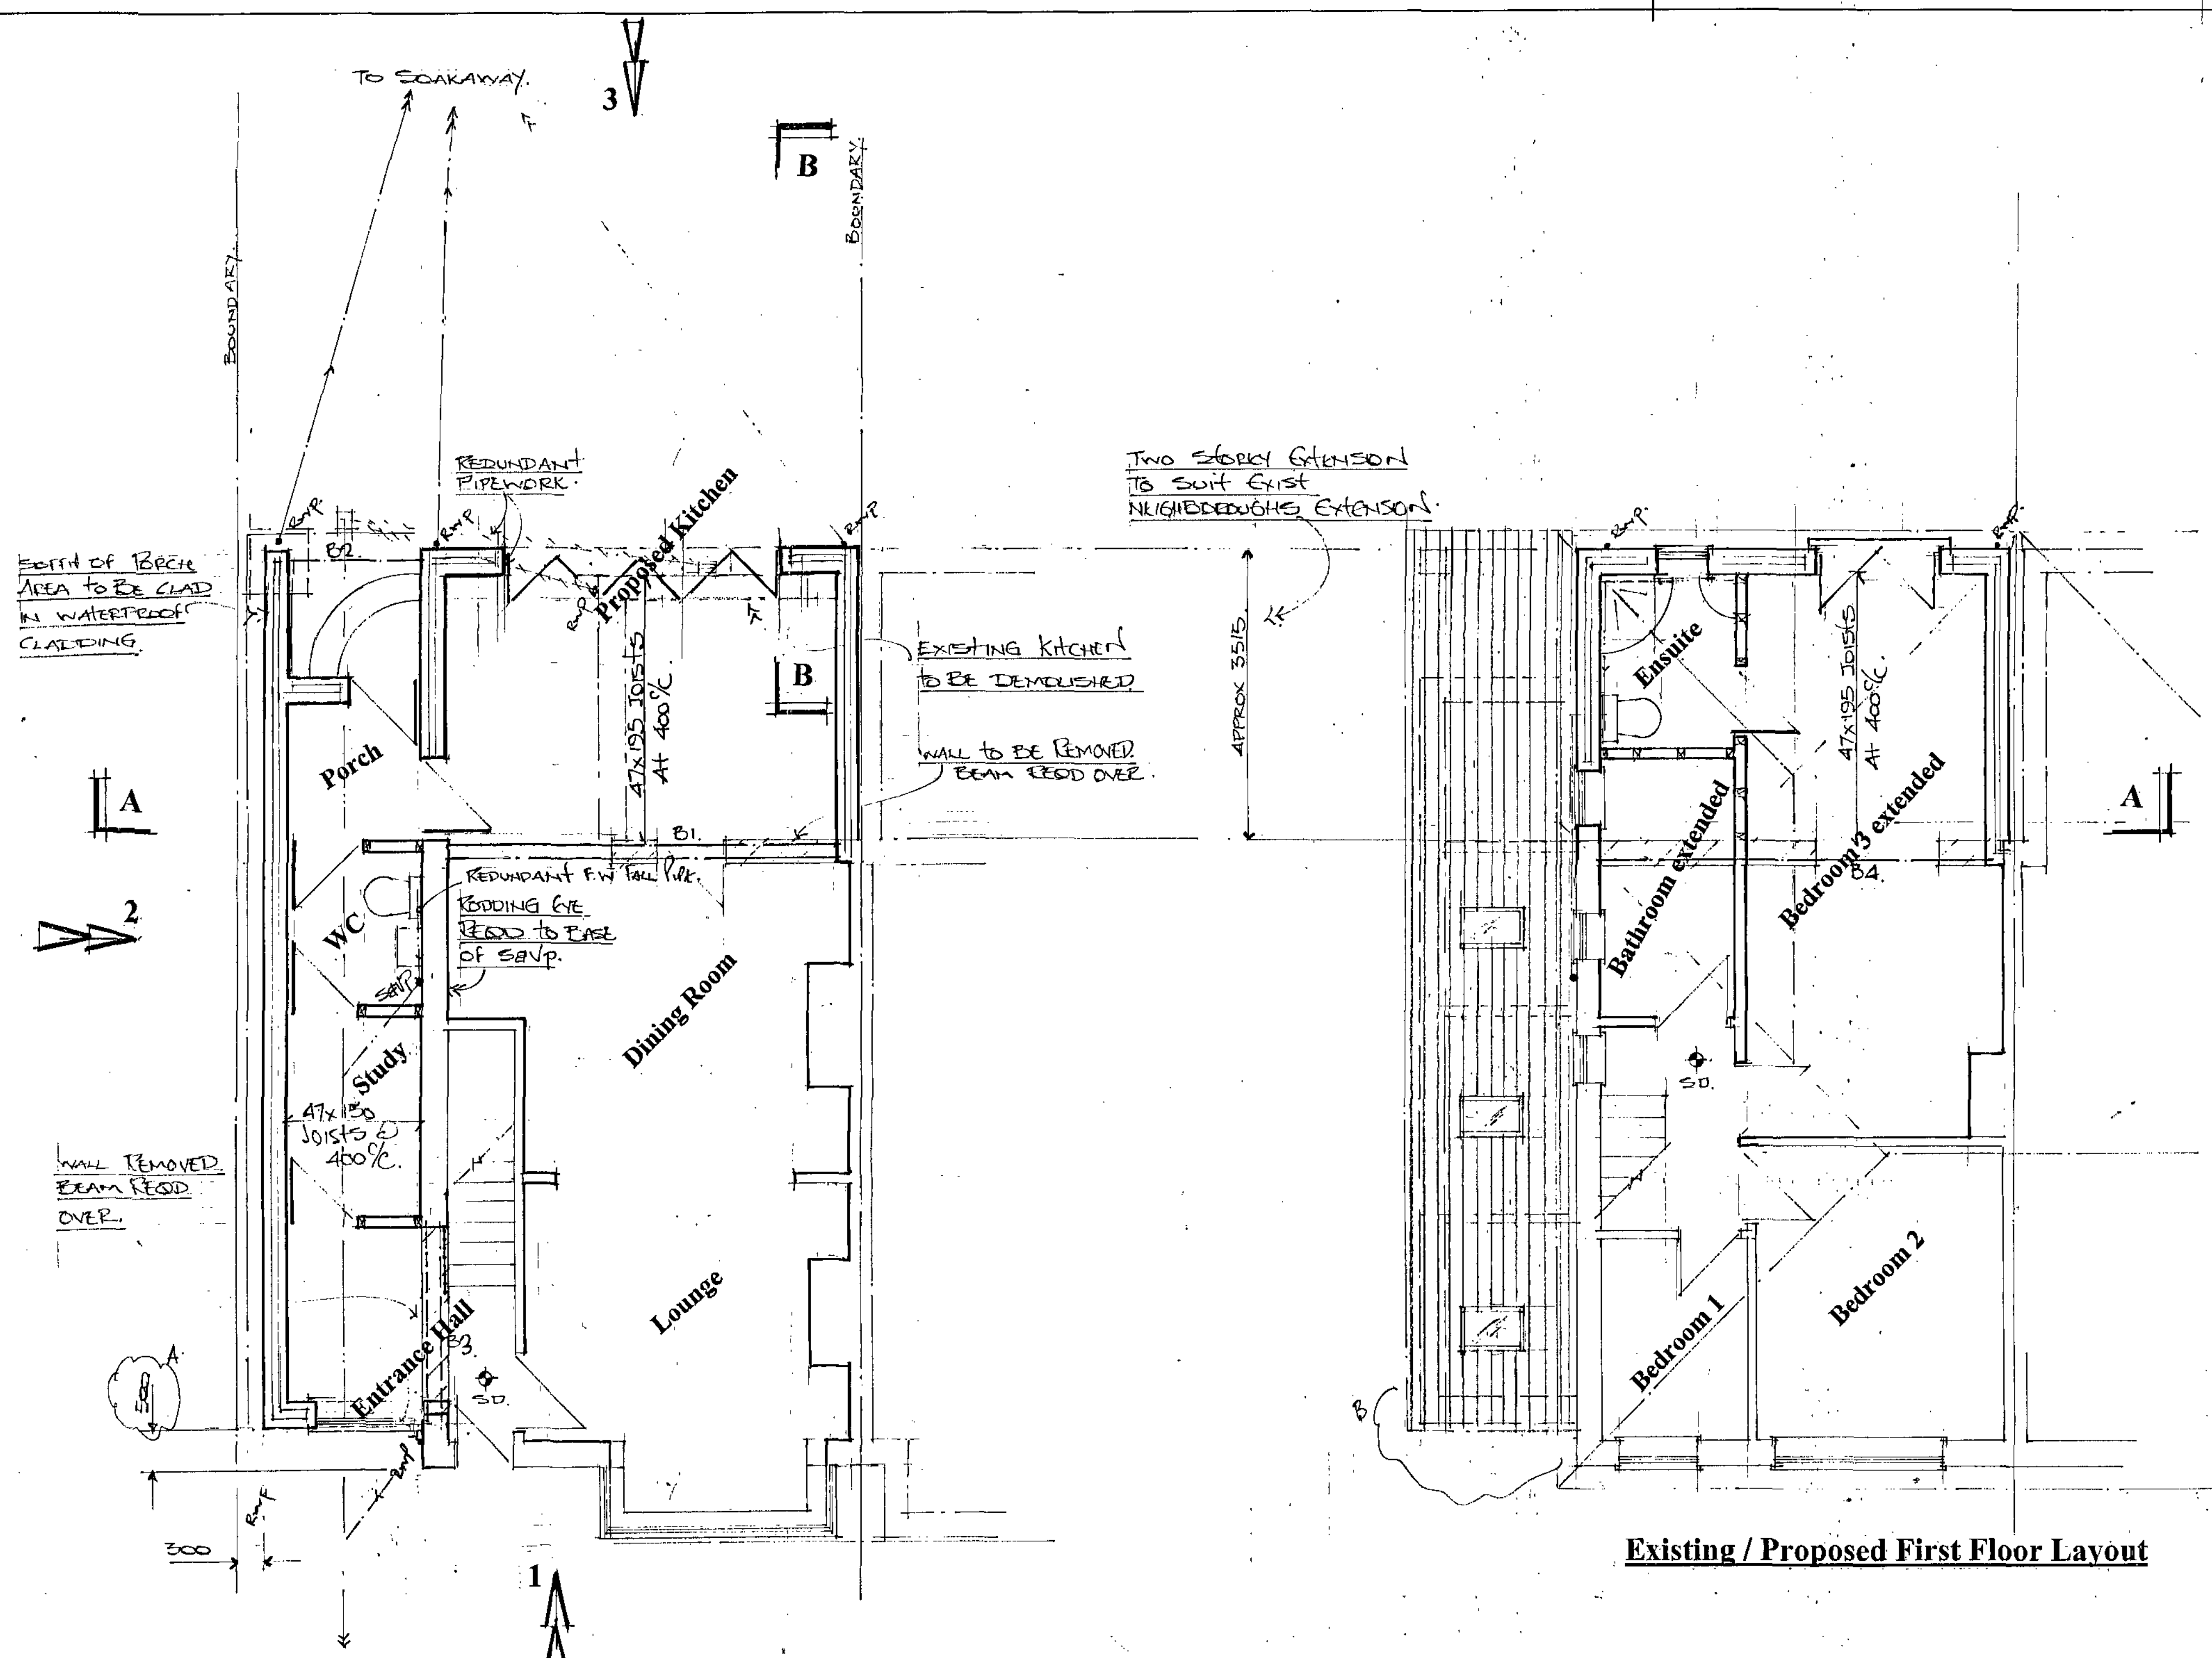


Existing / Proposed Ground Floor Layout


Existing / Proposed First Floor Layout

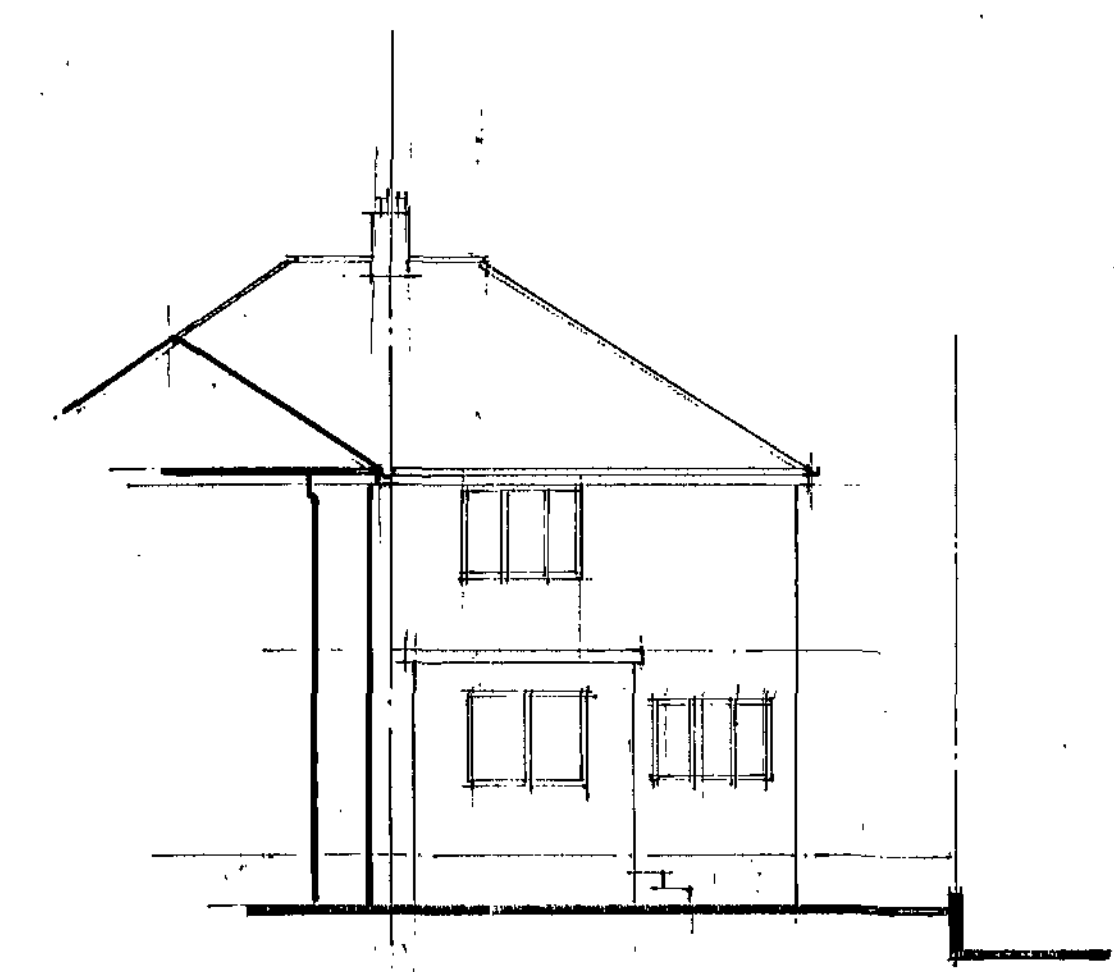


Existing Rear Elevation On 3

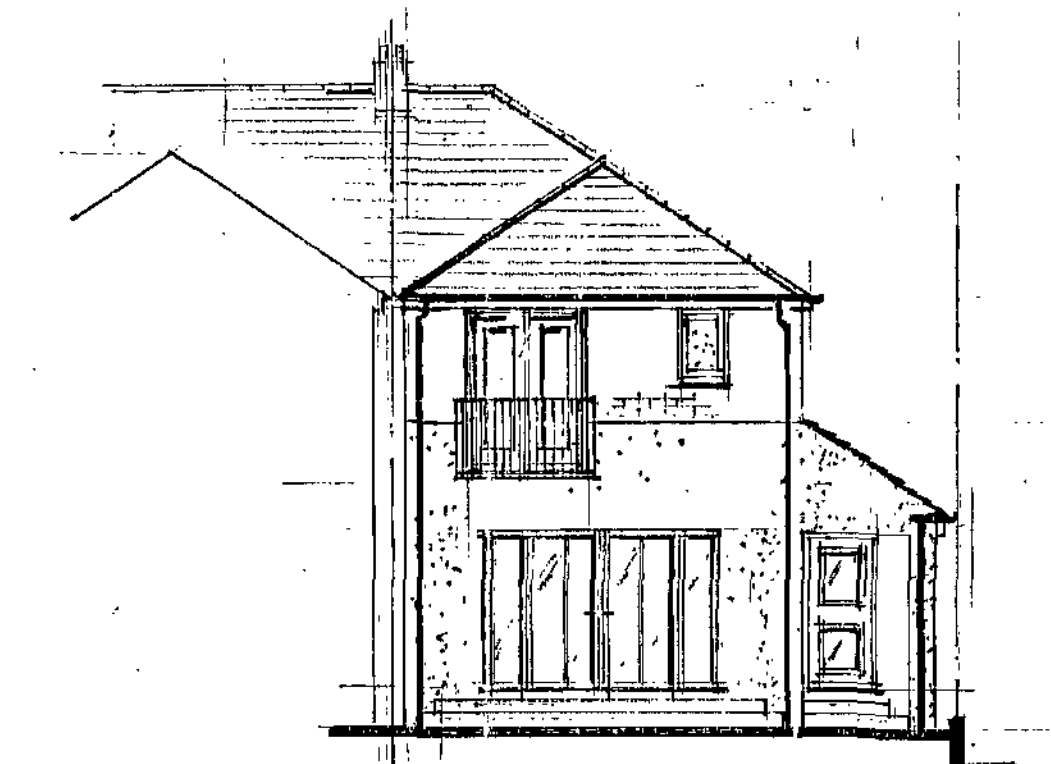


Proposed Rear Elevation On 3

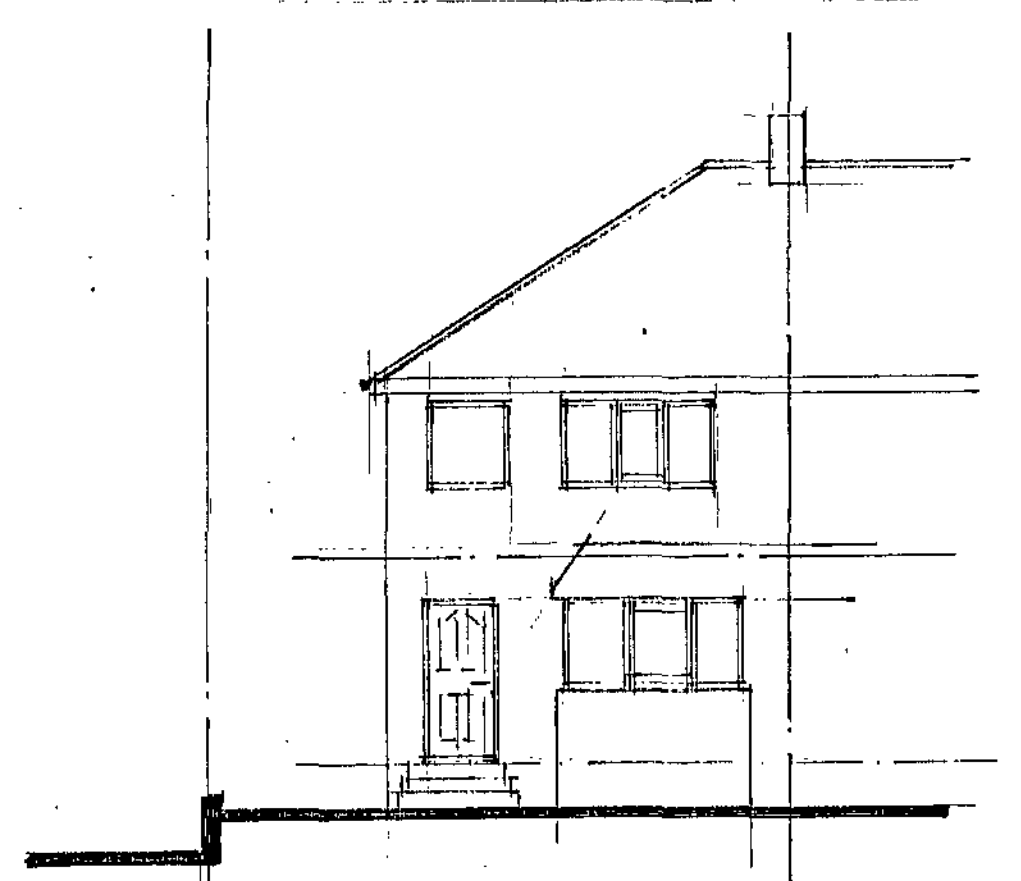


Existing Front Elevation On 1

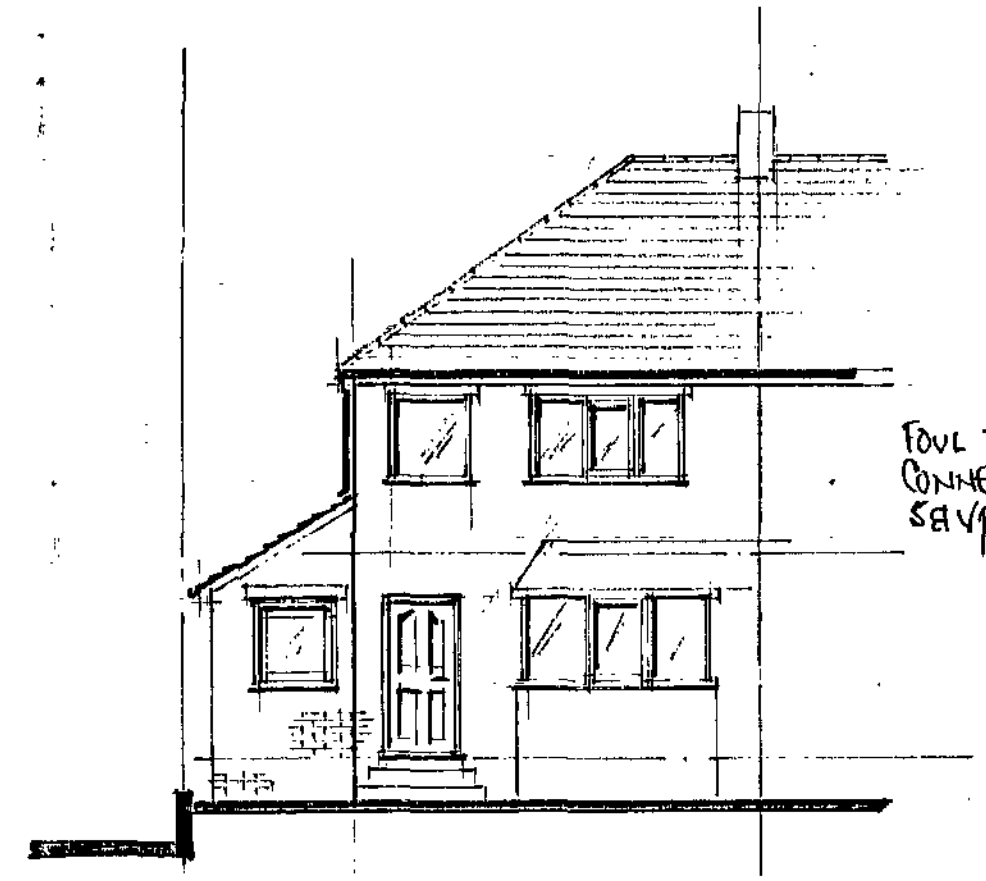

Proposed Front Elevation On 1

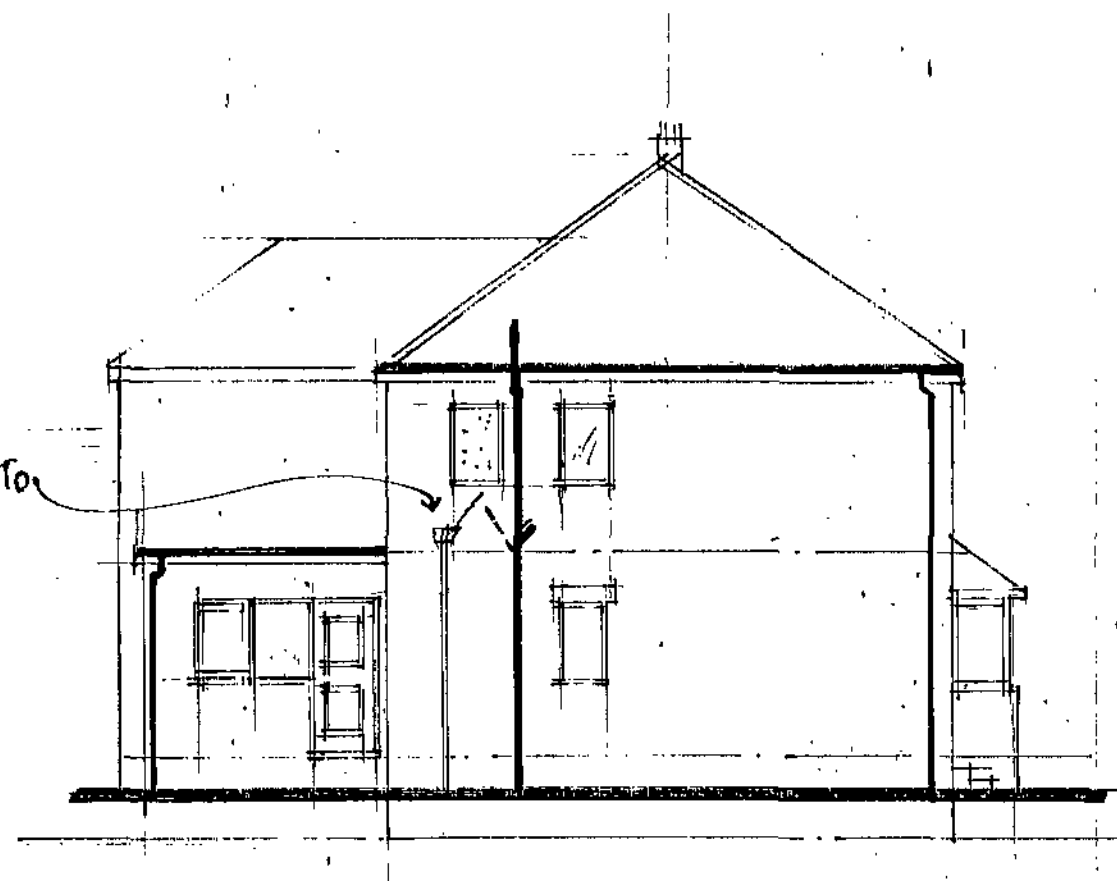

Existing Side Elevation On 2

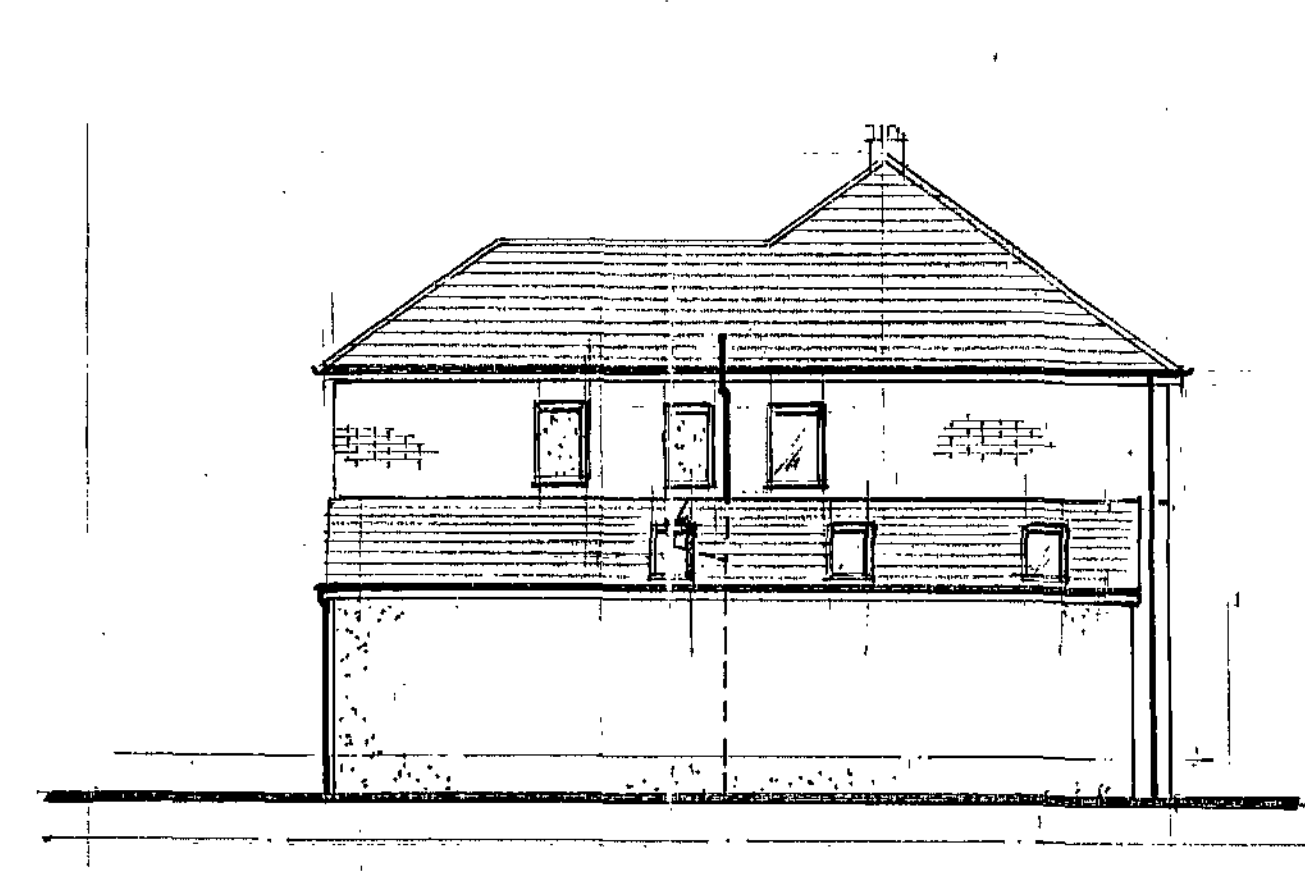

Proposed Side Elevation On 2

NOTES:
All dimensions must be checked on site and not scaled from this drawing.

E		
D		
C		
B	17.11.11	REF LINE ADJUSTED ON PLAN
A	8.11.11	REAR EXT. REMOVED FROM PLAN
	Date	Revisions

© copyright

SDC Projects Ltd
336 Manchester Road
Deepeston
Sheffield
S36 2RH
Tel 0114 3279 118
Tel 07970 291539

69 Wood Walk
Wombwell
Barnsley
S73 0NB

Client
Marc Taylor

Job Title

Side / Rear Extensions

Drawing Title
General Arrangement / Elevations.

Scale
1 : 50 1 : 100

Date
26.9.11

Drawn by
Steve Camps

Drg. No.
MT / 01

Rev.
5