



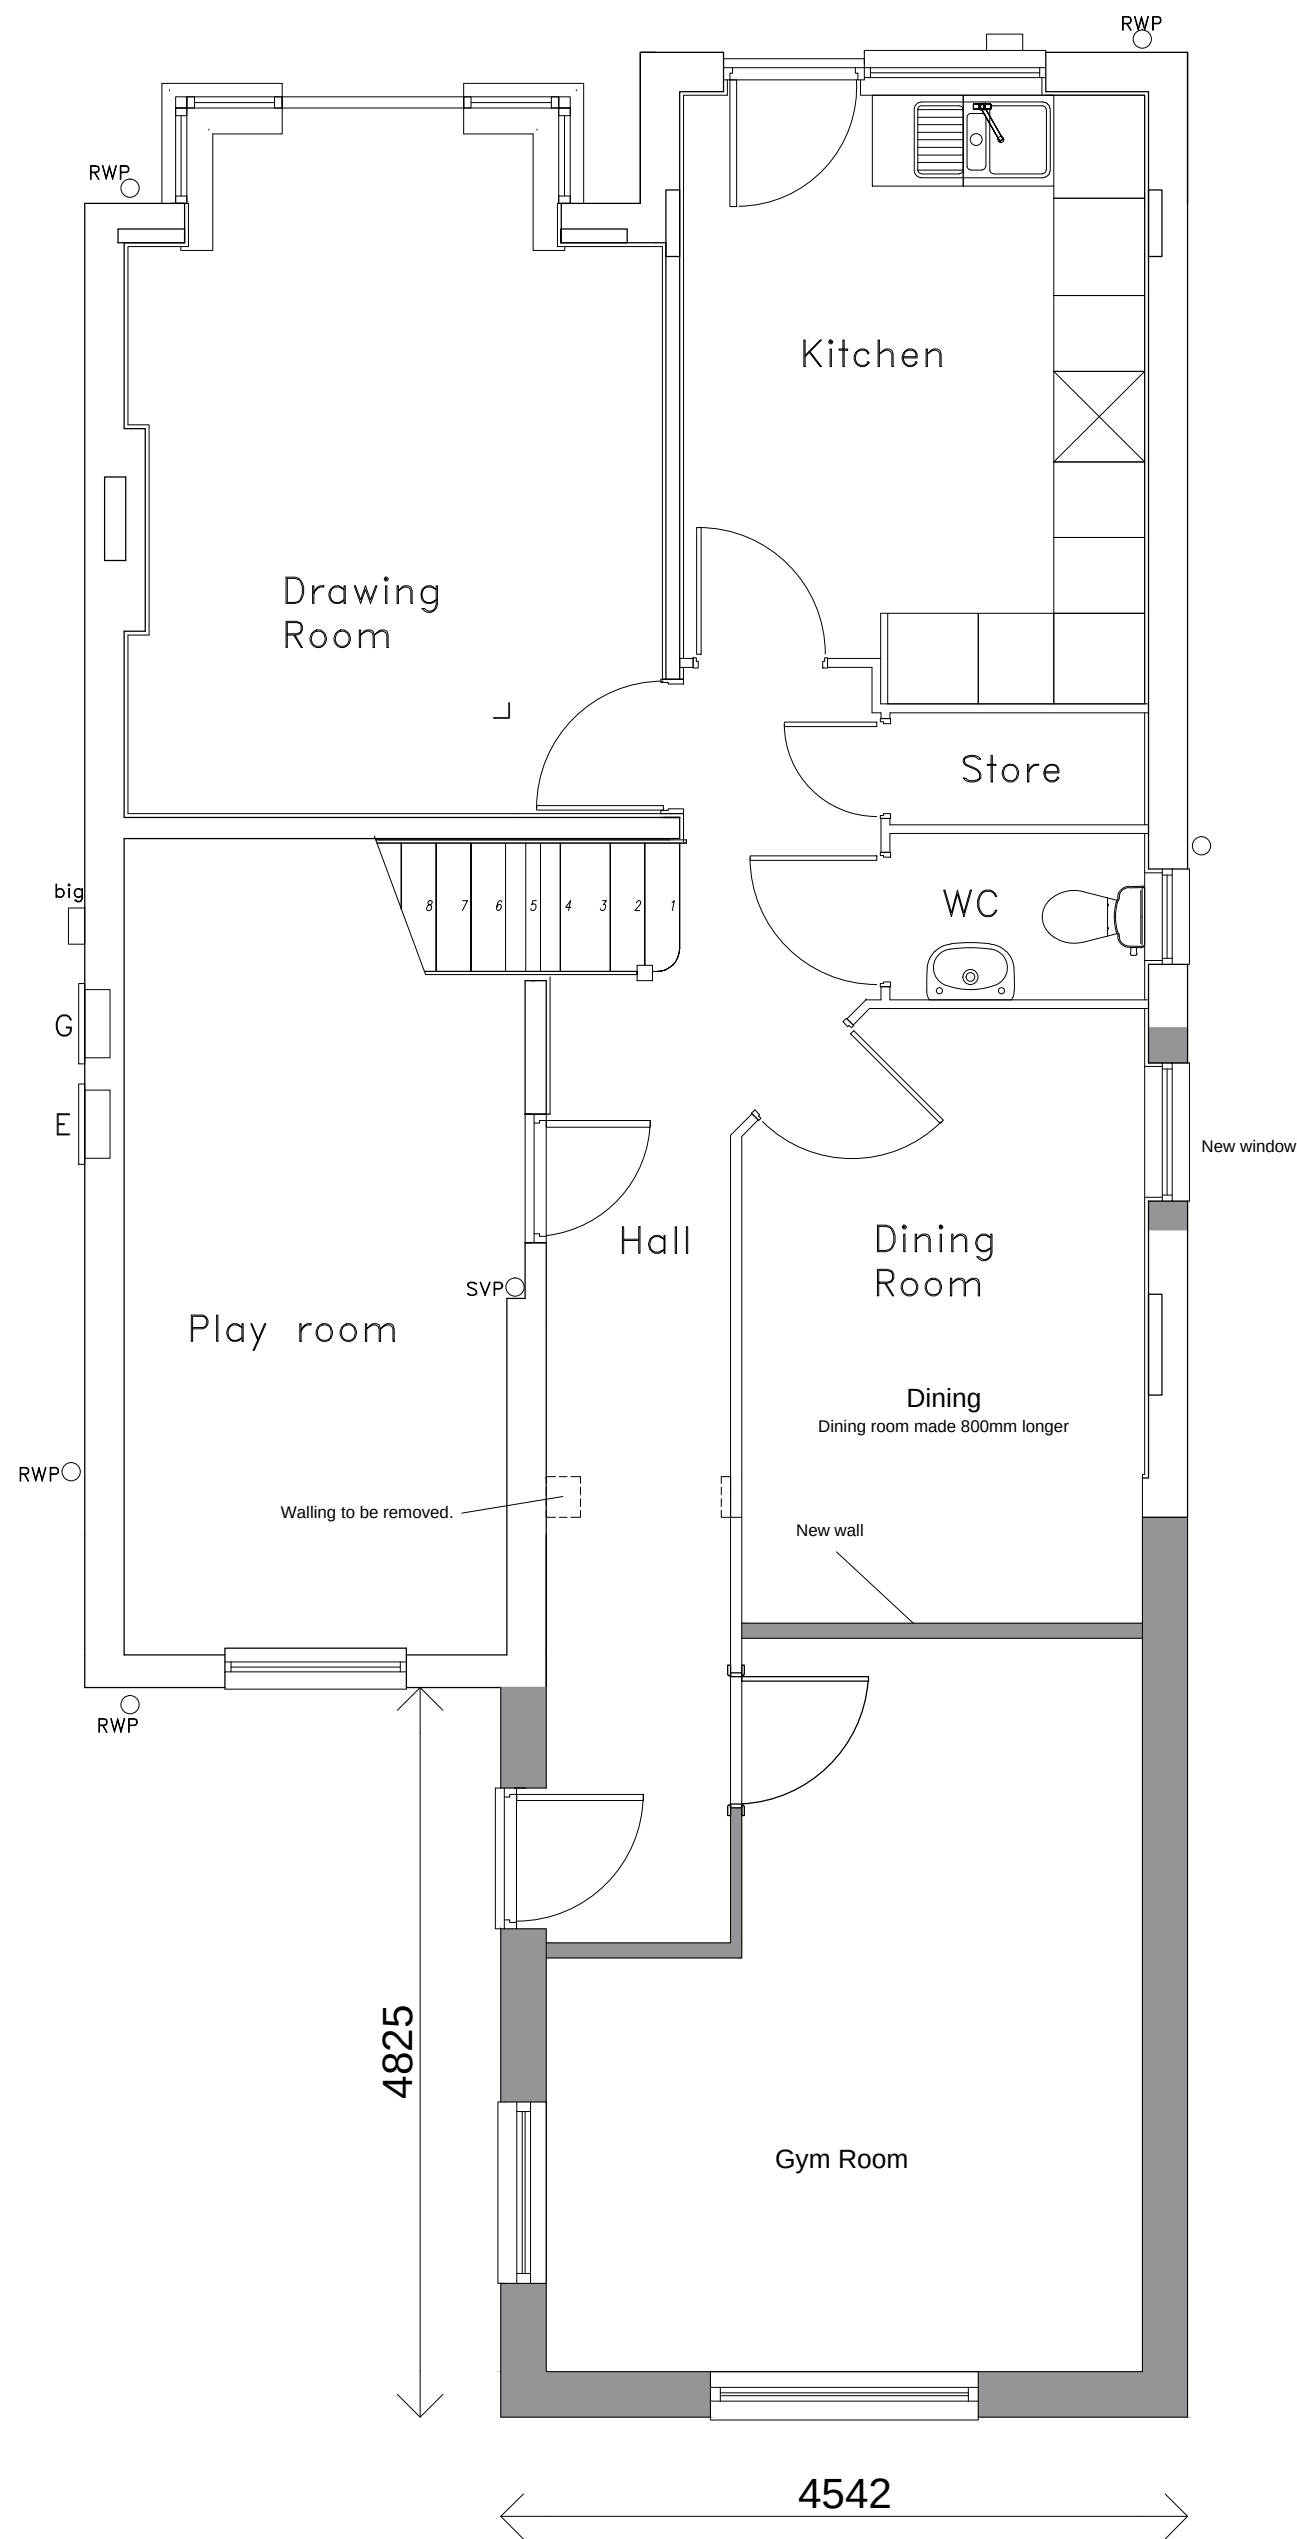

Ground floor plan

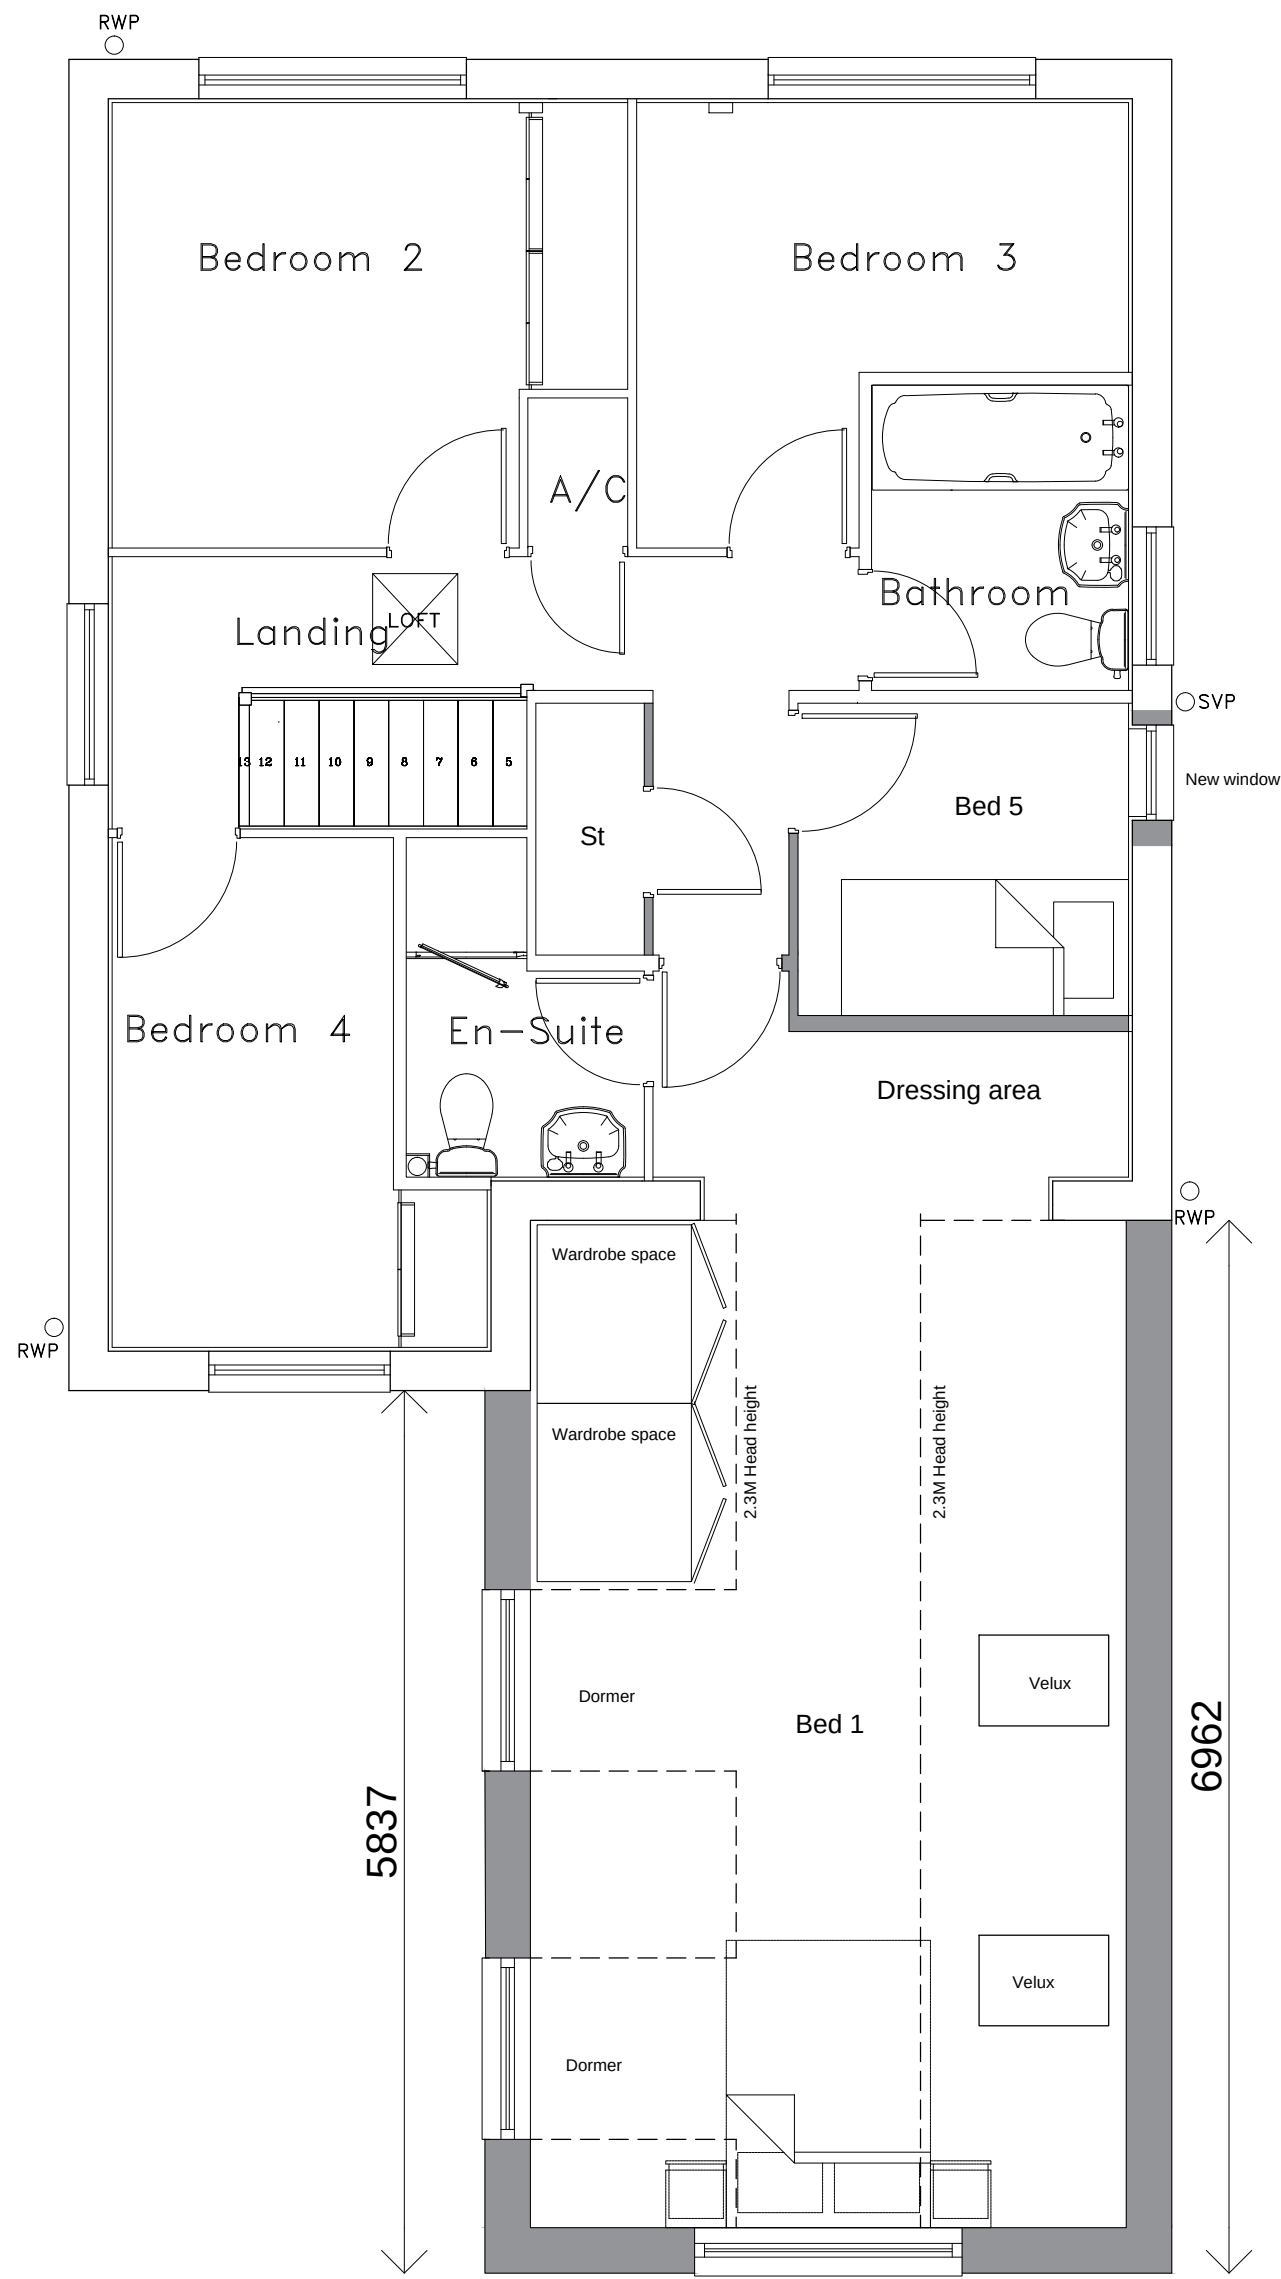

First floor plan



				CLIENT:		Mr & Mrs Crookes 31 Alvery Way Birdwell Barnsley		TITLE:				Proposed Floor Plans			
				SITE:		31 Alvery Way Birdwell		SCALE AT A2: 1:50		DATE: 18.01.18		DRAWN: --		CHECKED: --	
								PROJECT NO: 0001		DRAWING NO: 0001.02		REVISION: --			
REV.				DESCRIPTION:				BY:		DATE:					