
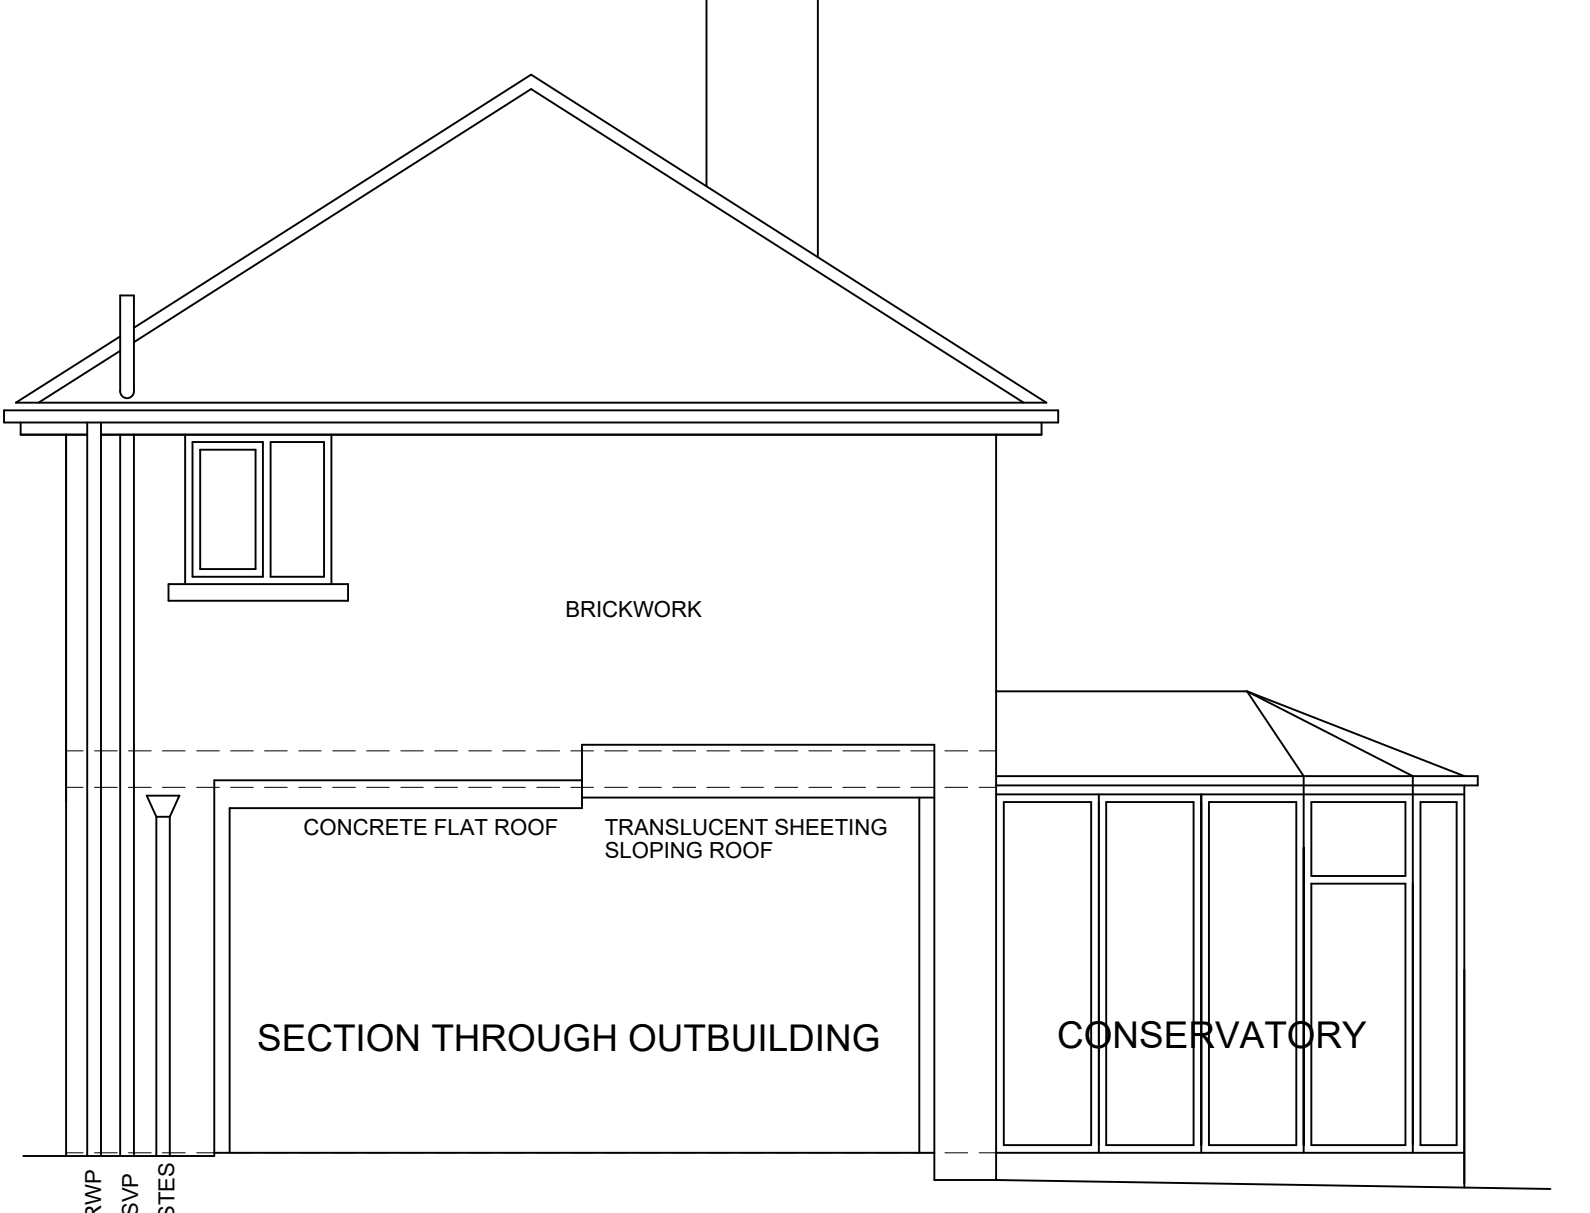
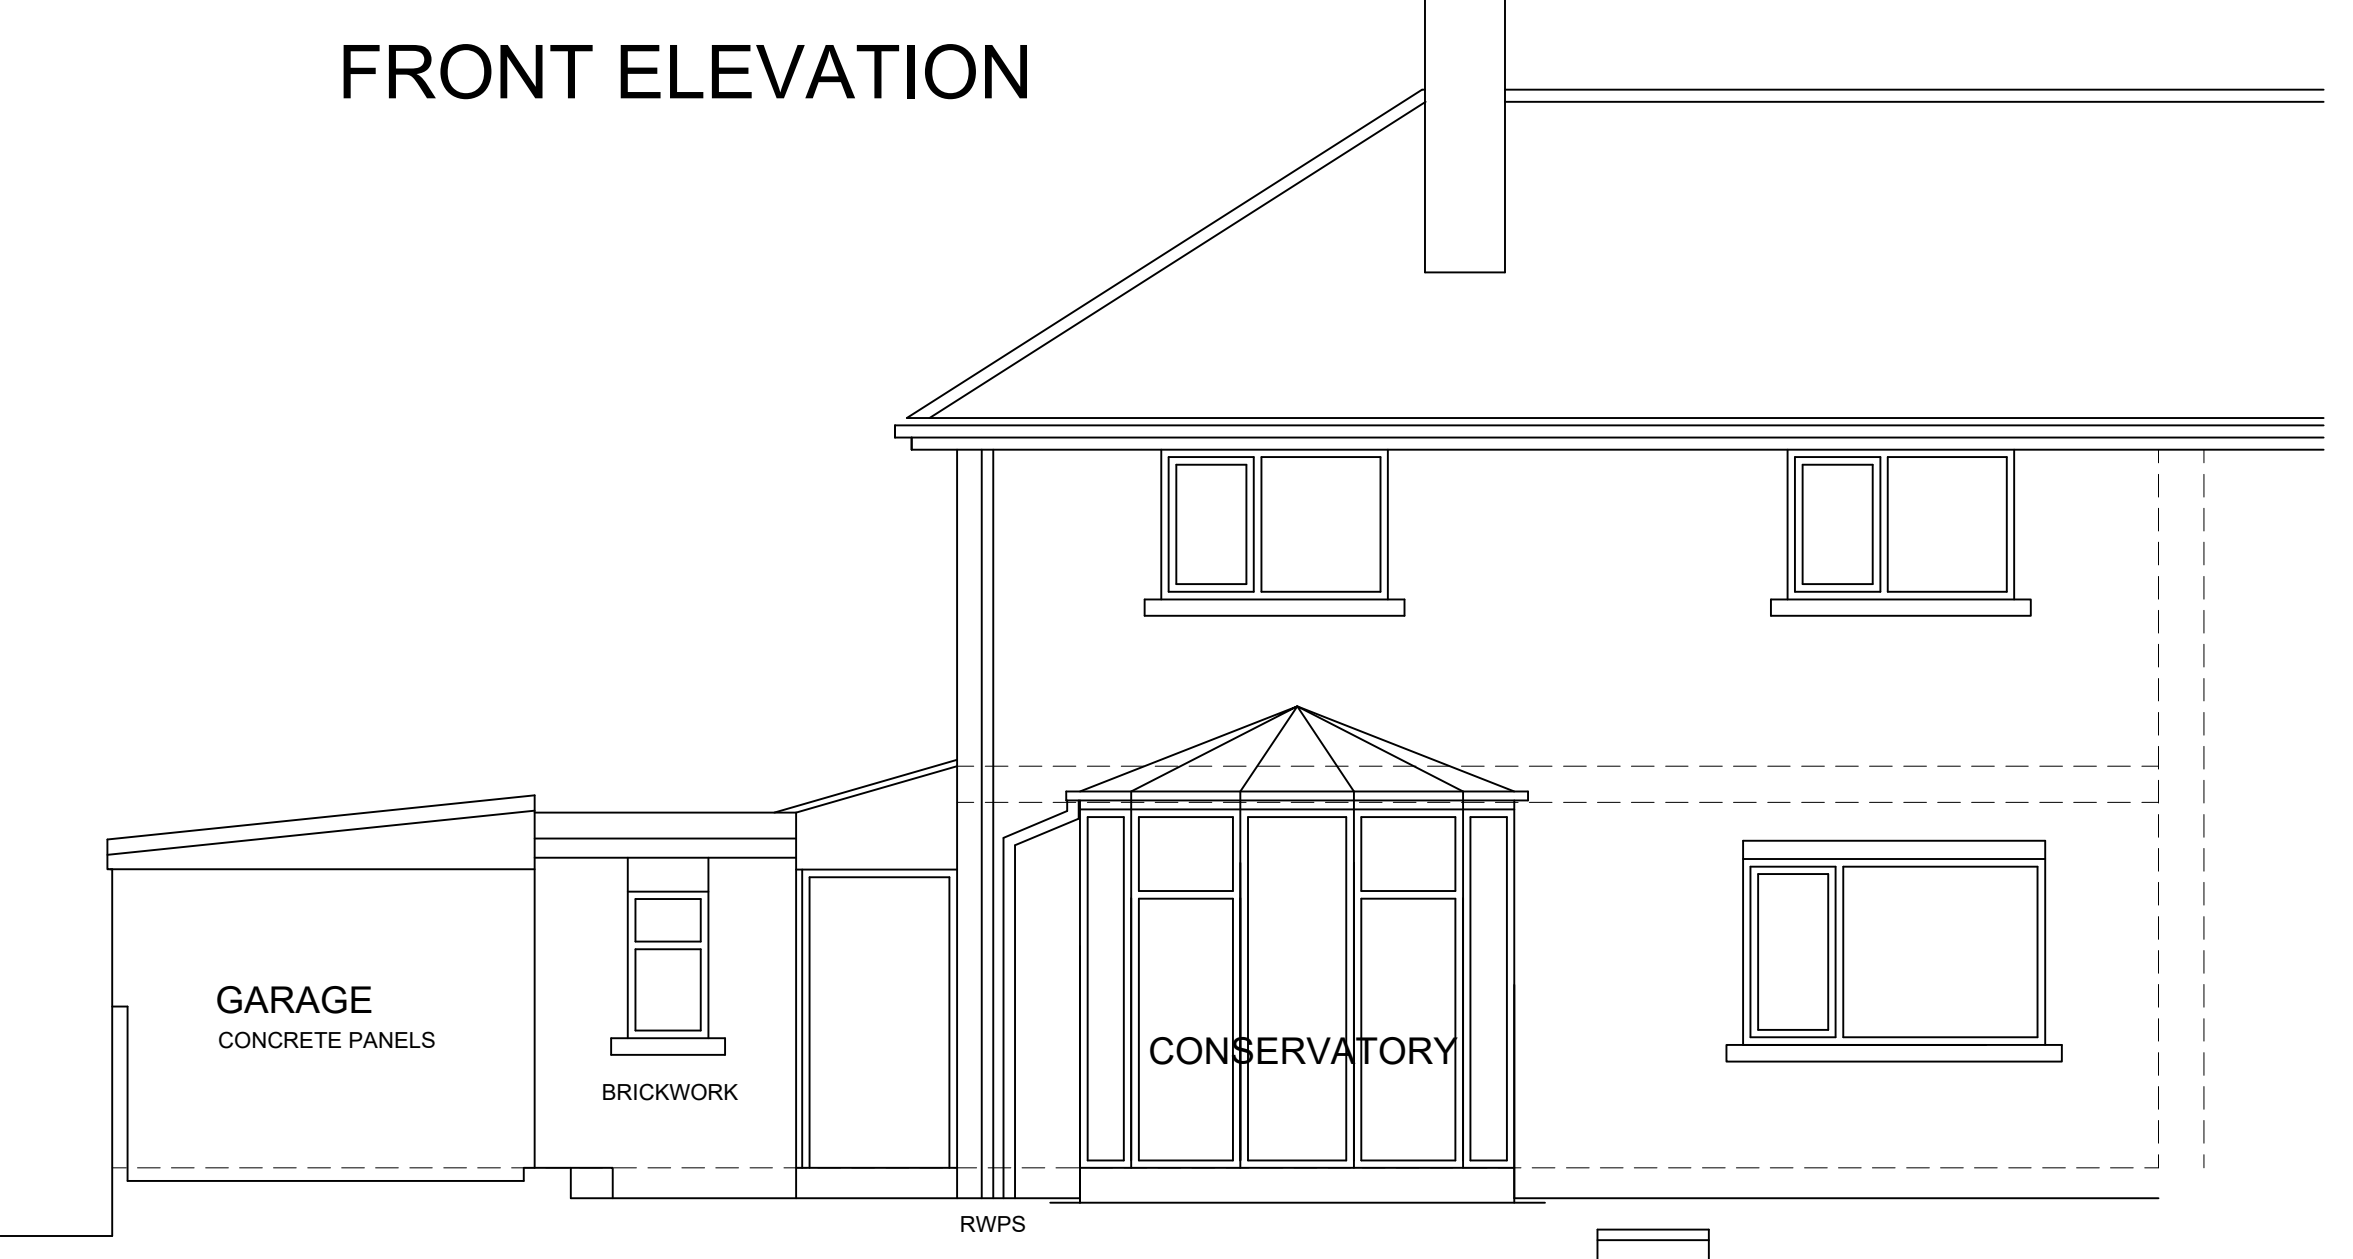
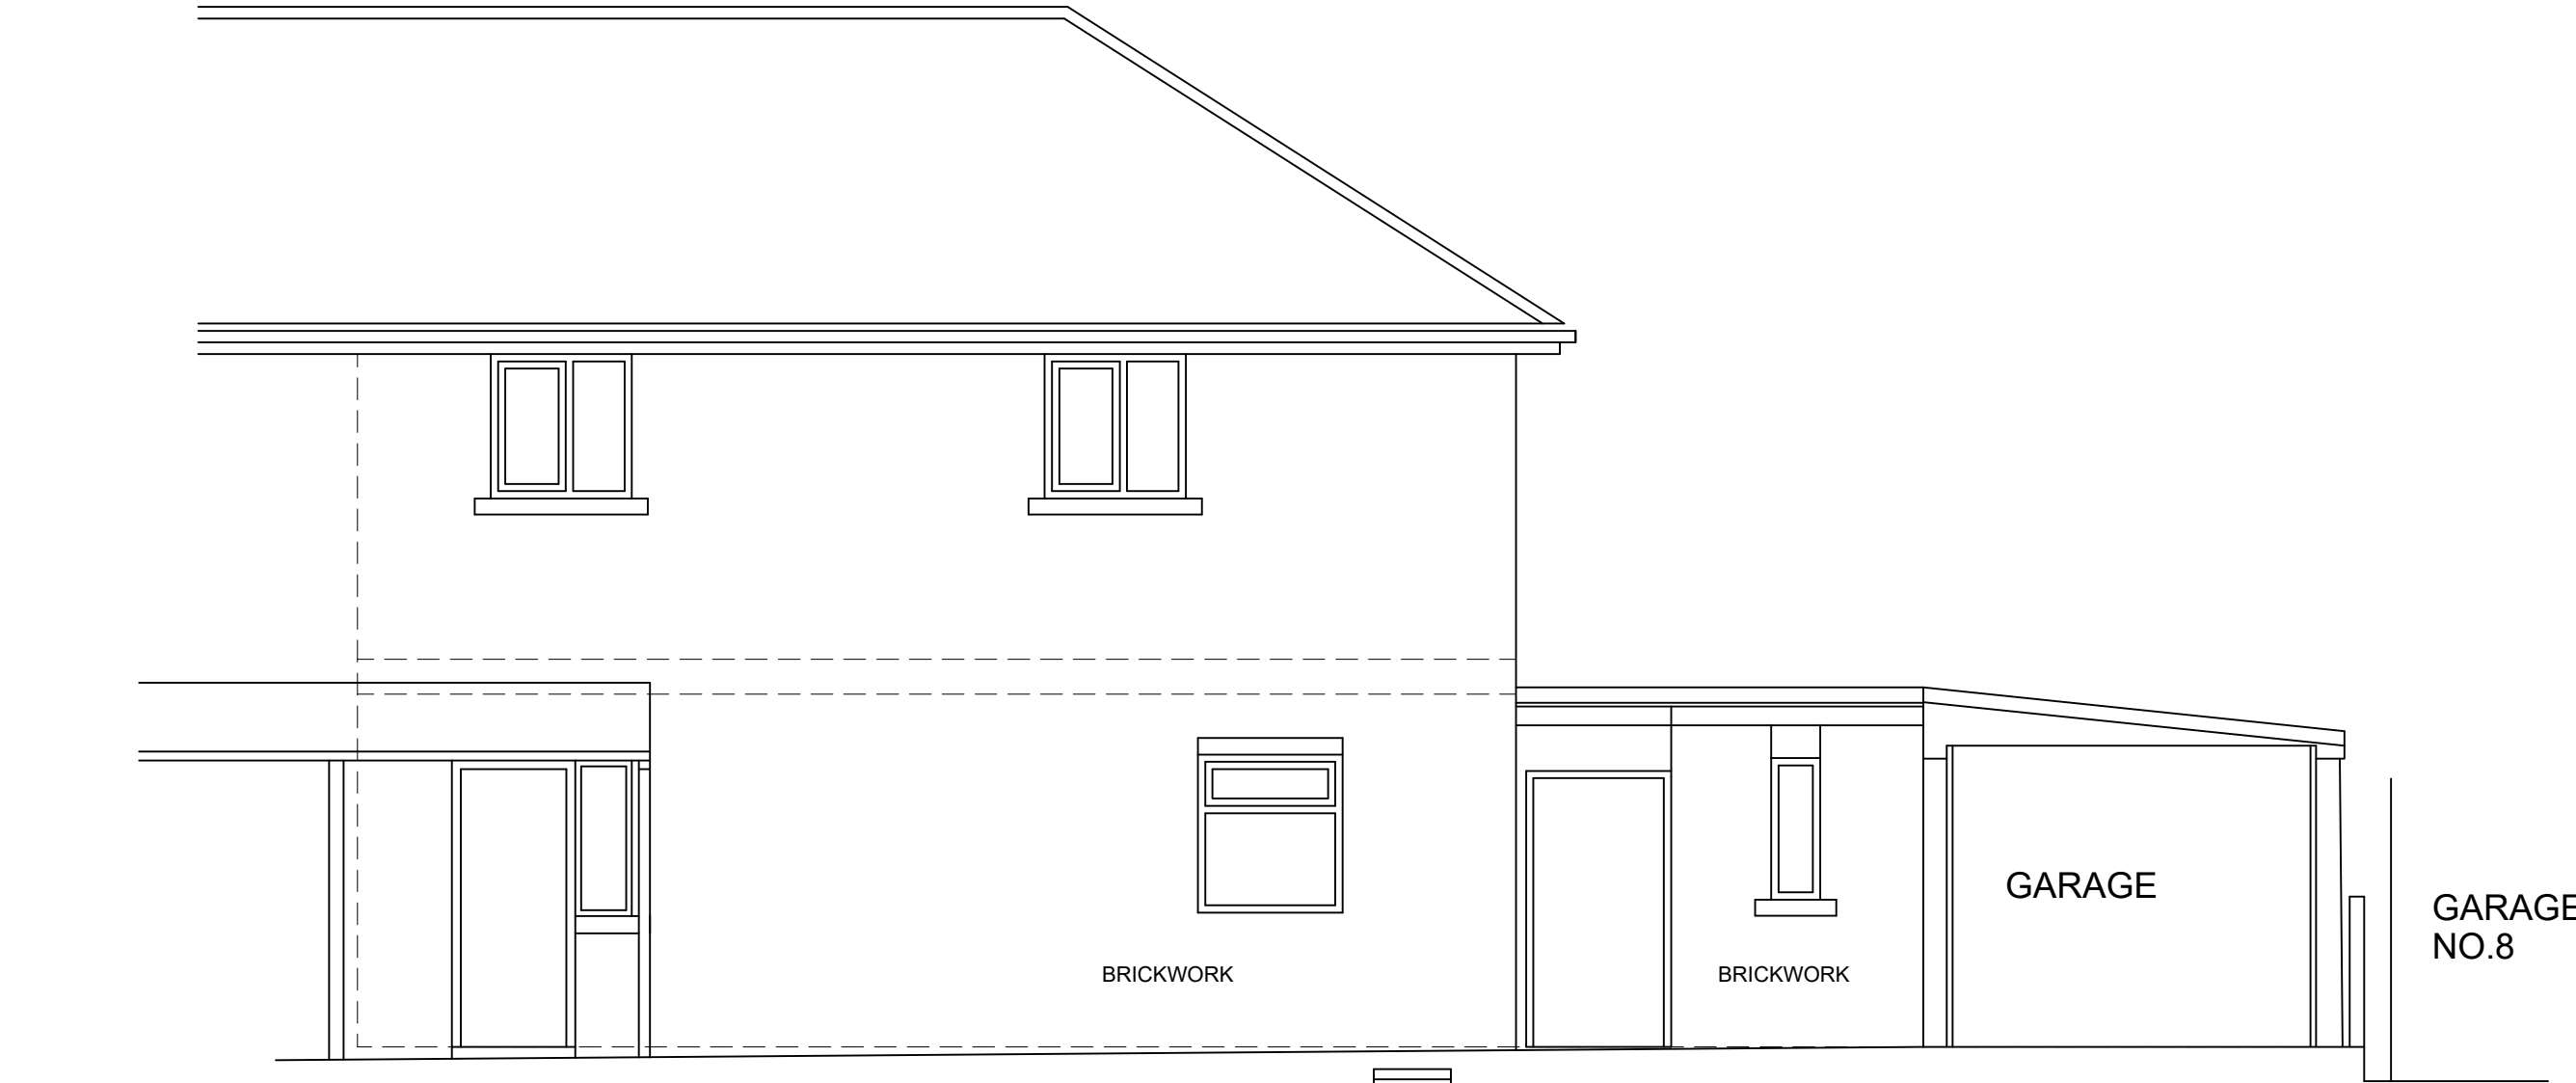


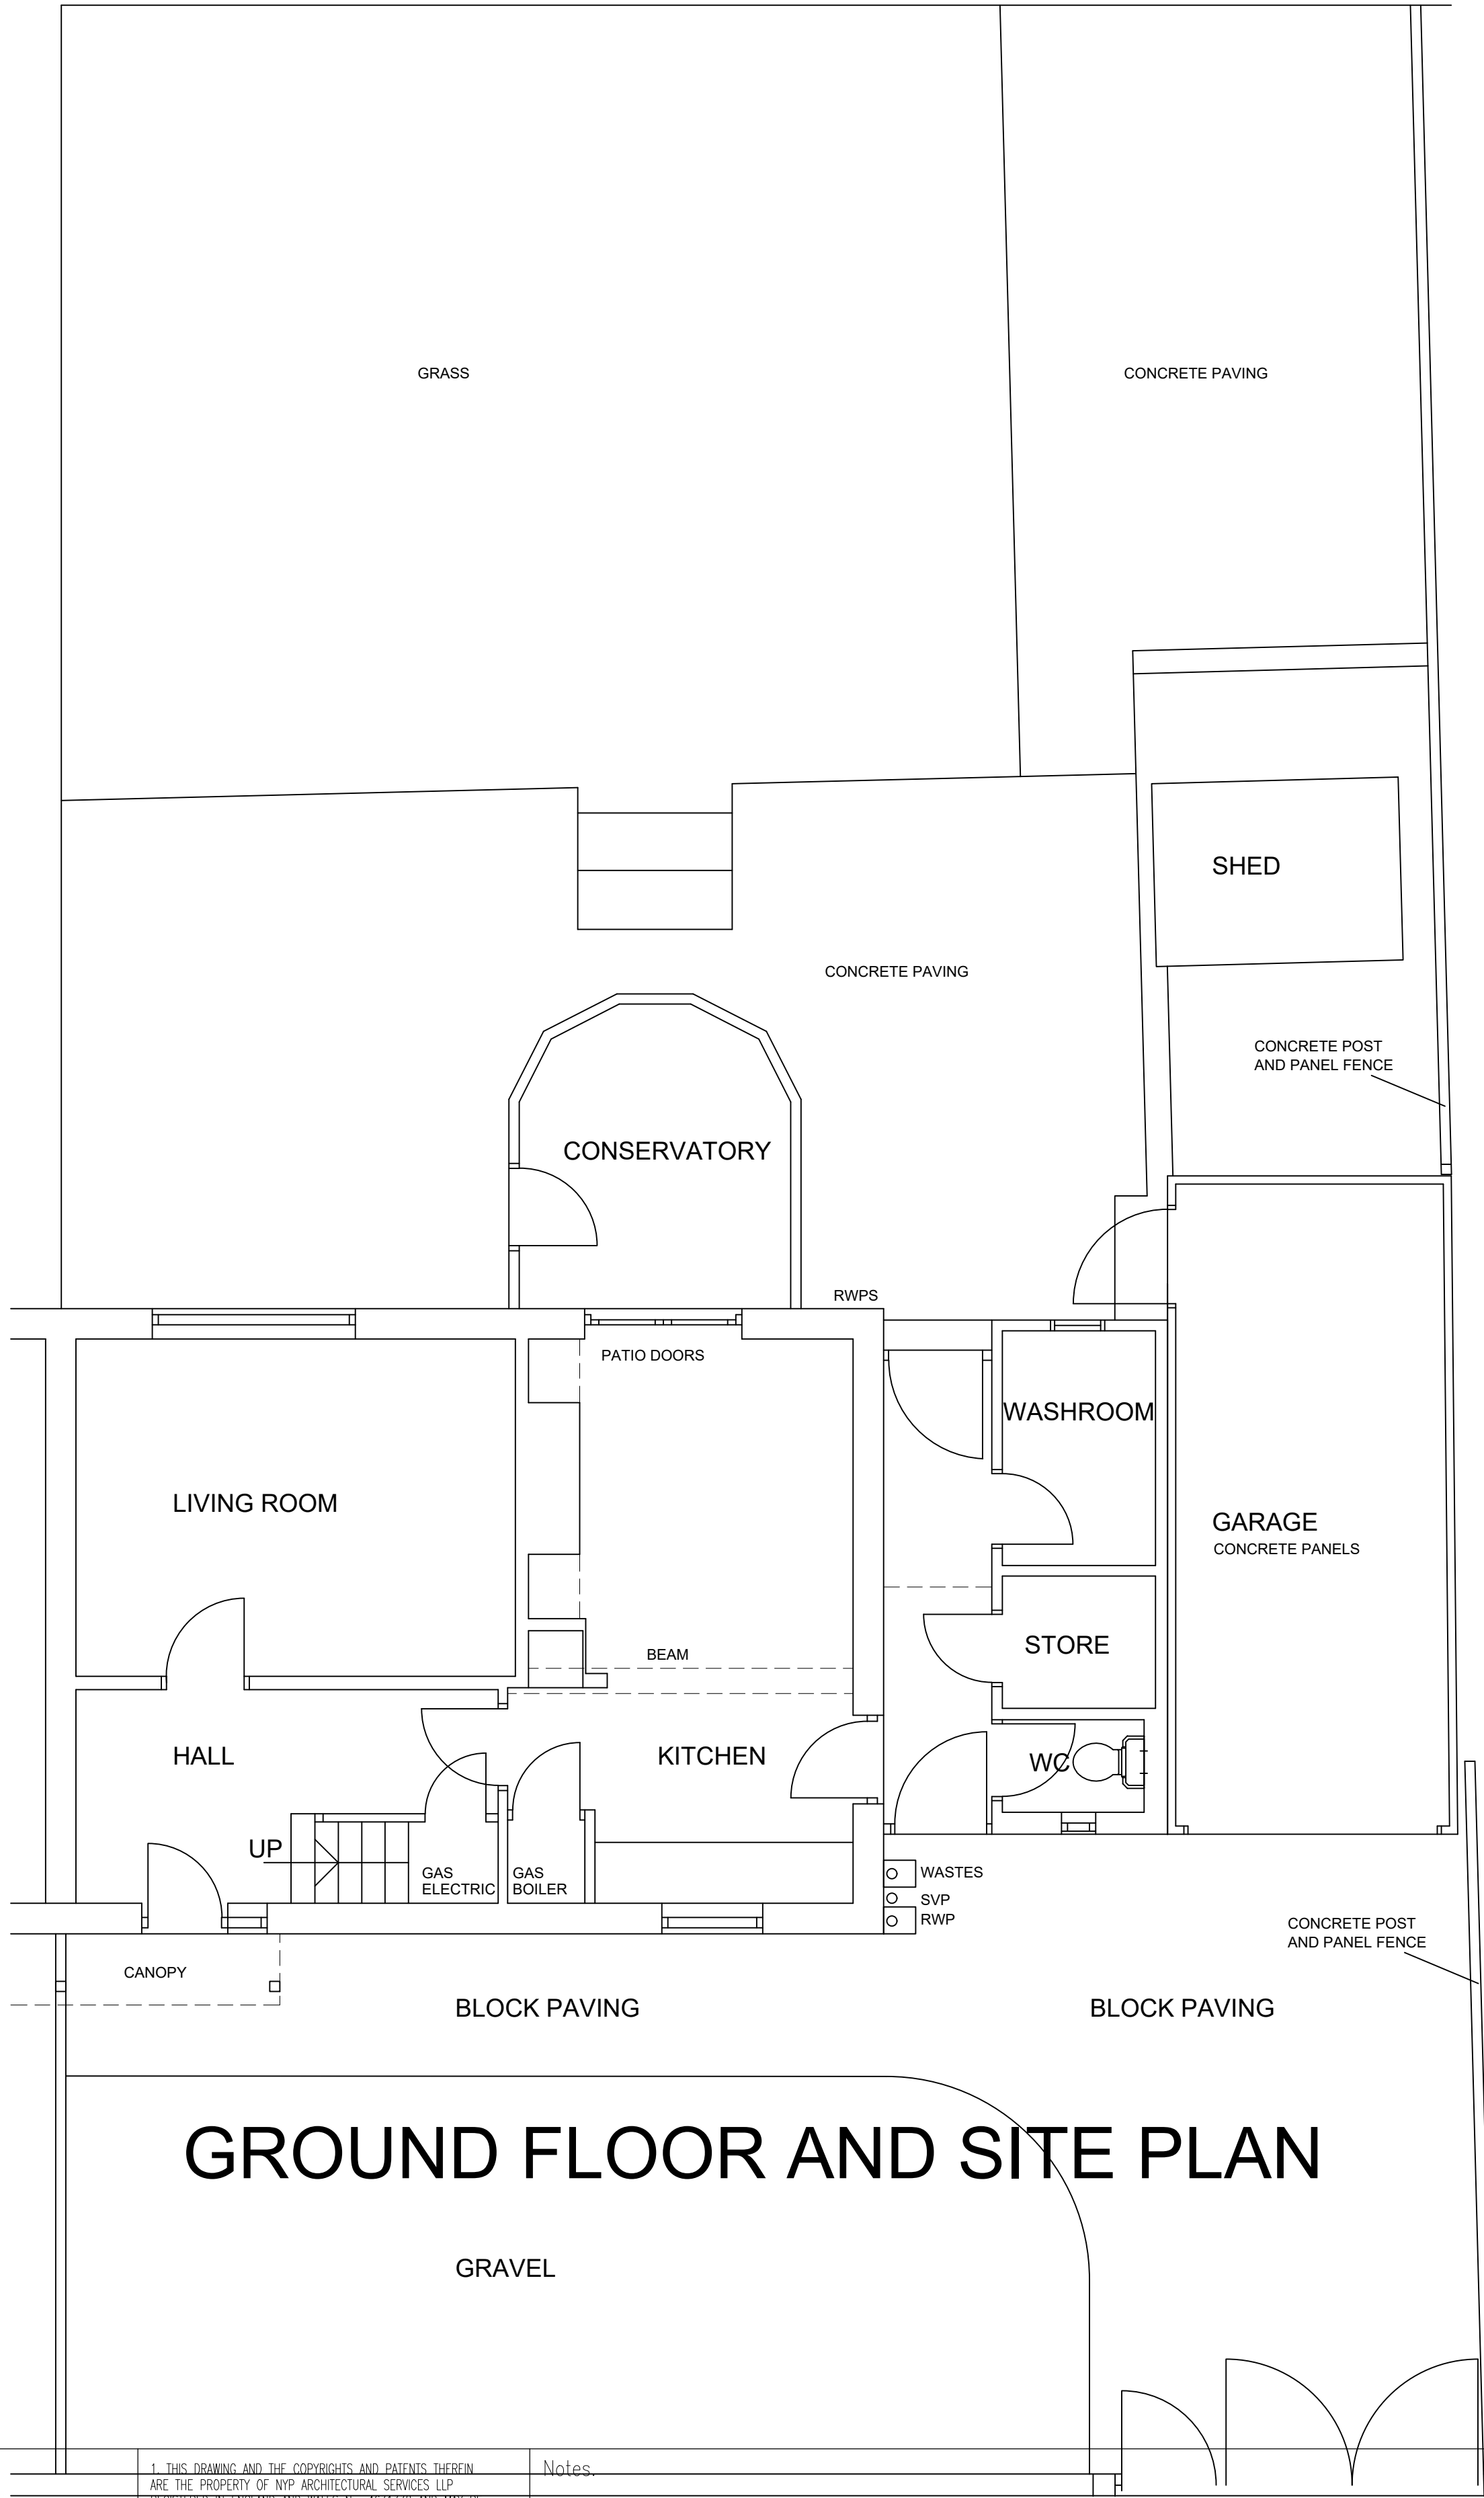

GROUND FLOOR AND SITE PLAN

FRONT ELEVATION

REAR ELEVATION

SIDE ELEVATION/SECTION




1. THIS DRAWING AND THE COPYRIGHTS AND PATENTS THEREIN ARE THE PROPERTY OF NYP ARCHITECTURAL SERVICES LTD. REGISTERED IN ENGLAND AND WALES NO. 4631338 AND MAY BE USED OR REPRODUCED ONLY UNDER CONTRACT.

2. CONTRACTORS AND SUB-CONTRACTORS MUST CHECK AND AGREE ALL DIMENSIONS BEFORE PREPARING SHOP DRAWINGS OR COMMENCING WORK ON SITE.

3. CONTRACTORS ARE RESPONSIBLE FOR INFORMING THE DESIGNER OF ANY DISCREPANCY DISCOVERED ON THIS DRAWING OR BETWEEN THIS DRAWING AND ANY OTHER RELATED DOCUMENT ISSUED UNDER THE STANDARD FORM OF CONTRACT IN RESPECT OF THE WORK.

4. WRITTEN DIMENSIONS ONLY ARE TO BE USED FROM THIS DRAWING. IF IN ANY DOUBT ASK FOR CLARIFICATION.

 

Revisions					
Date	Suffix	Description	Date	Suffix	Description

NYP ARCHITECTURAL SERVICES					
The Grove, High Street, Dodworth, Barnsley, S75 3RQ. Tel: 01226 200989. E-mail: scott@nypas.co.uk / stephen@nypas.co.uk					
Project.	PROPOSED EXTENSION 6 HALDENE WORSBROUGH BRIDGE BARNSELY			Client.	
Drawing Title.	PLANS AND ELEVATIONS AS EXISTING			Date. Ref.	Scale. 1:50 @ A1
				04-38	01

SHEET SIZE A1