




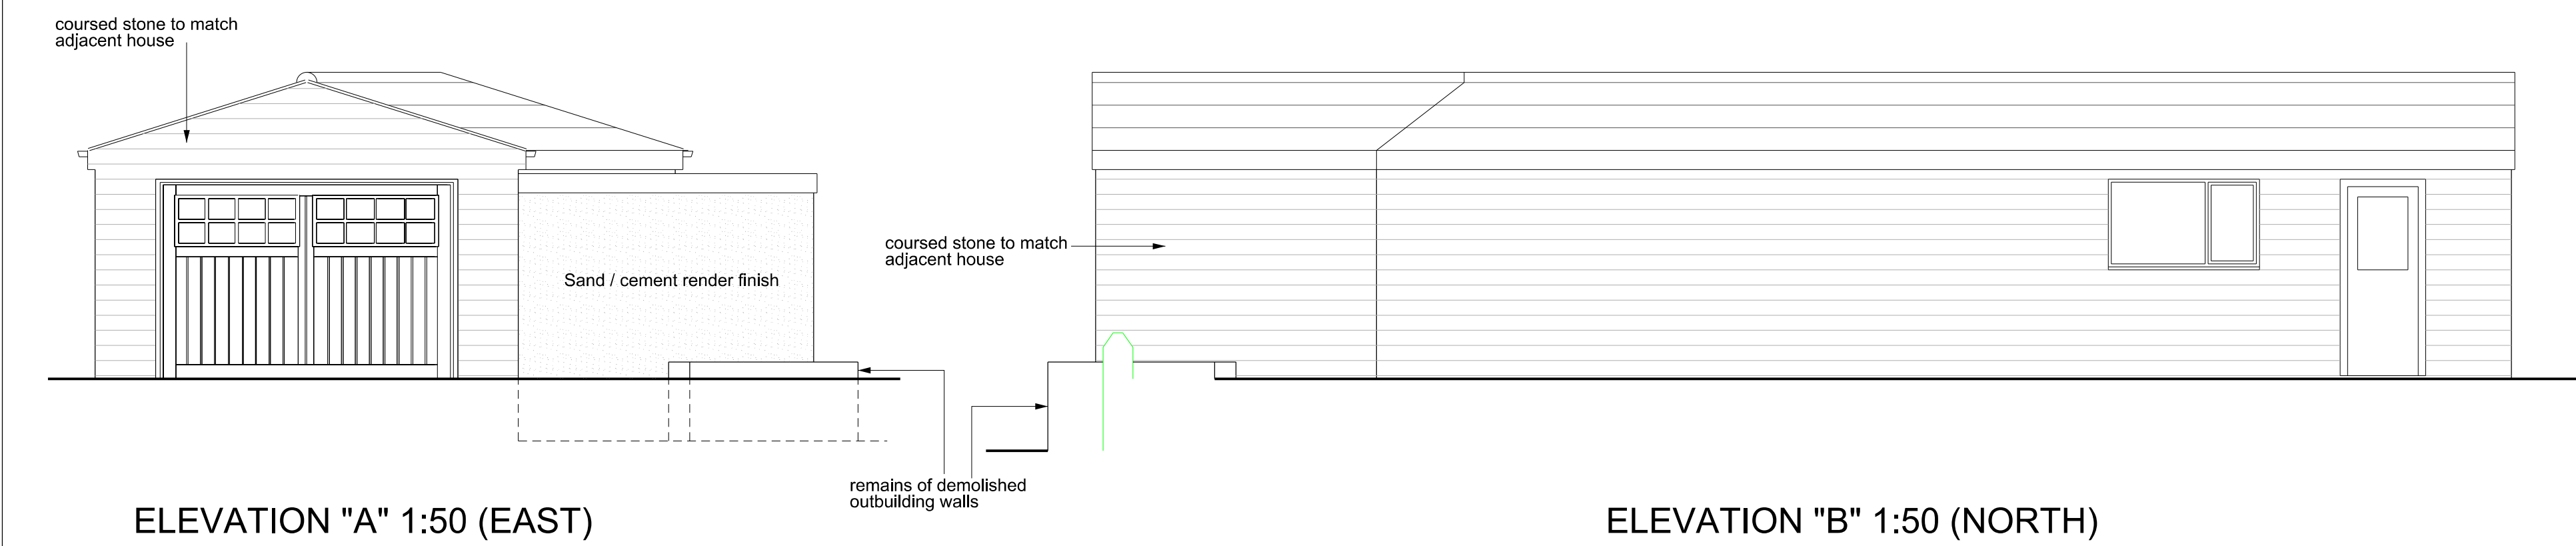


ELEVATION "A" 1:50 (EAST)

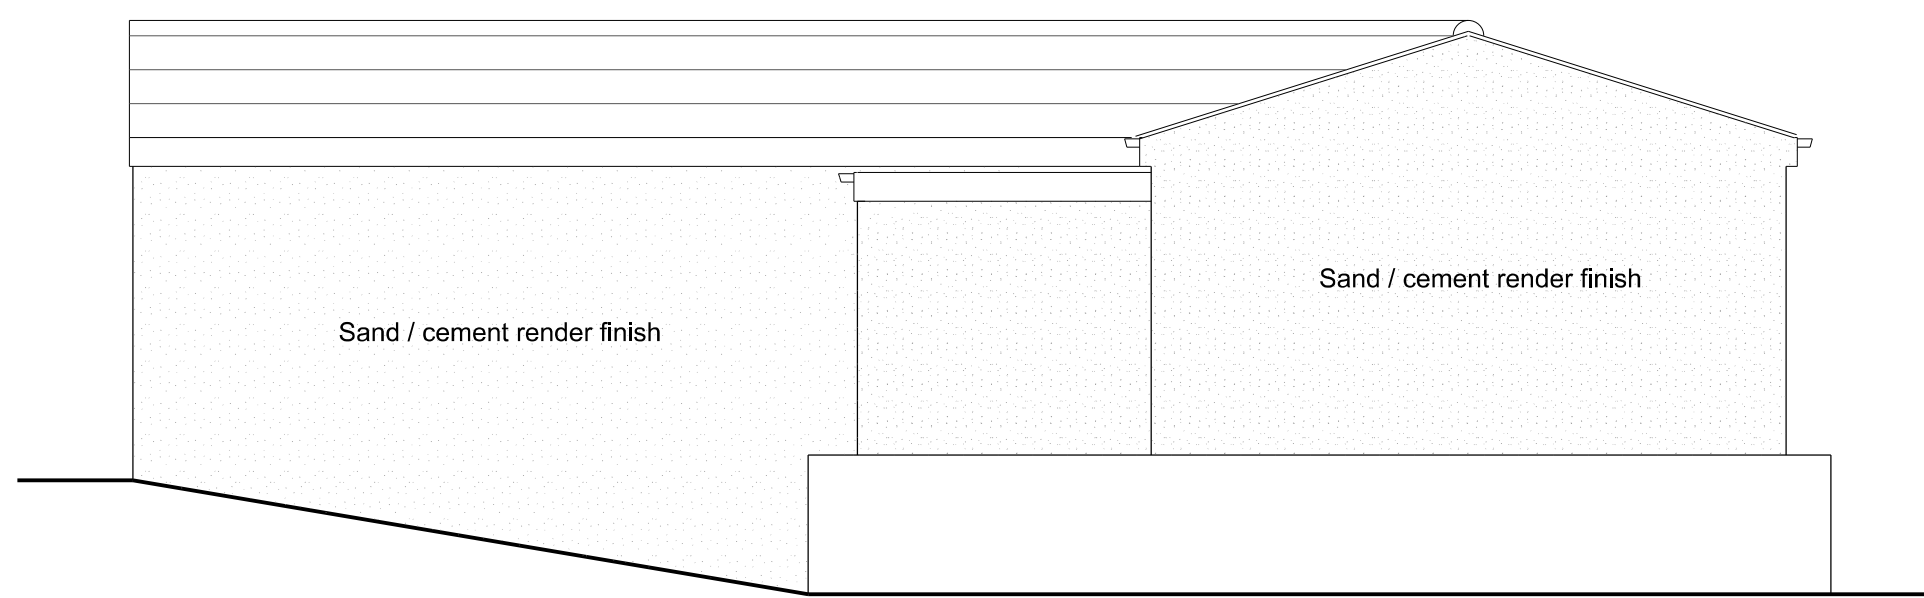


ELEVATION "B" 1:50 (NORTH)

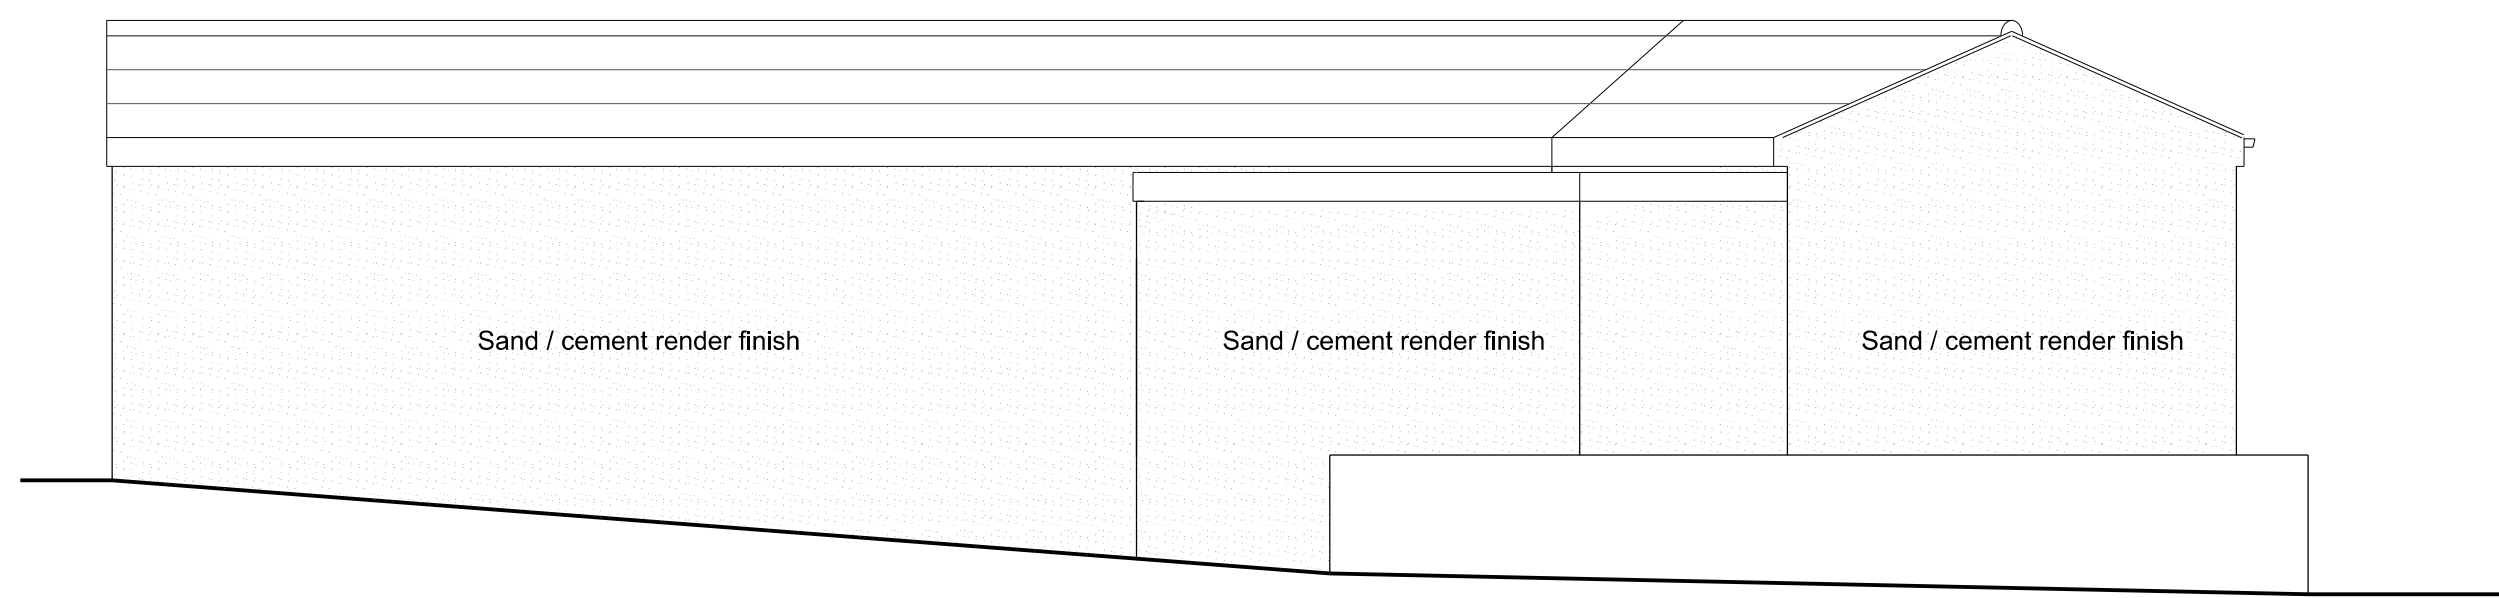


ELEVATION "C" 1:50 (SOUTH EAST)

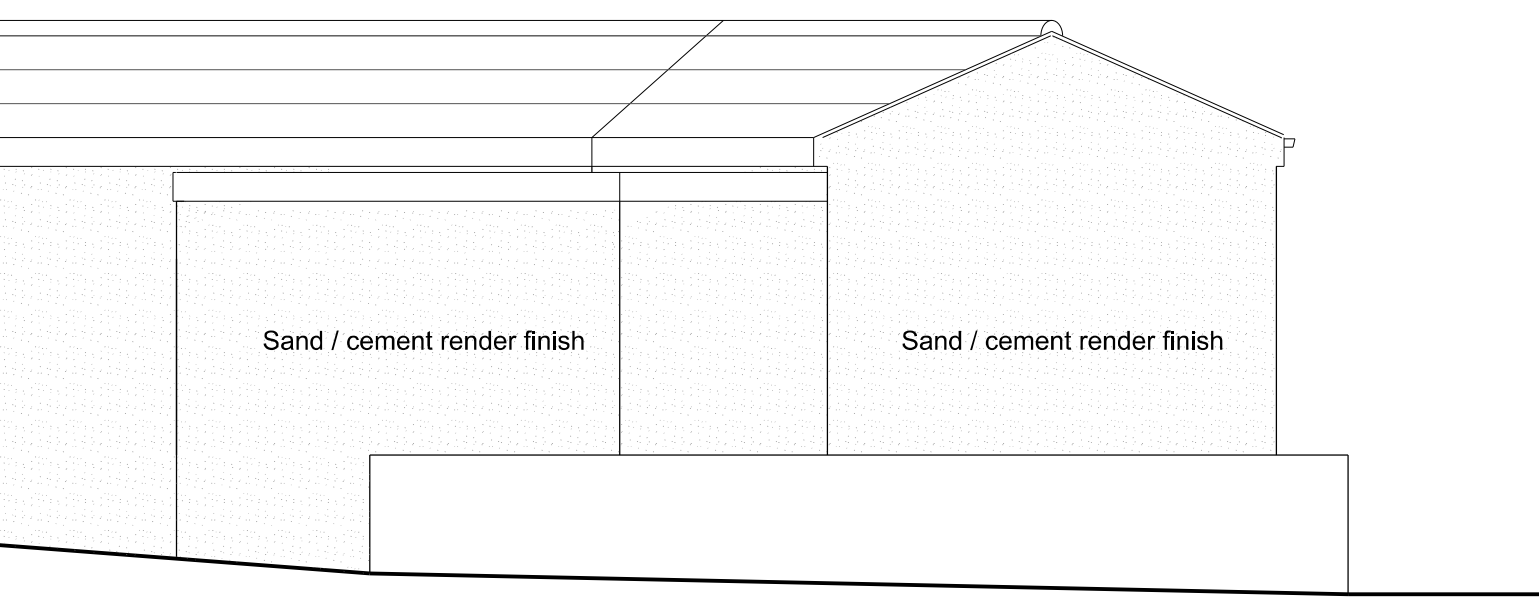


ELEVATION "D" 1:50 (SOUTH)

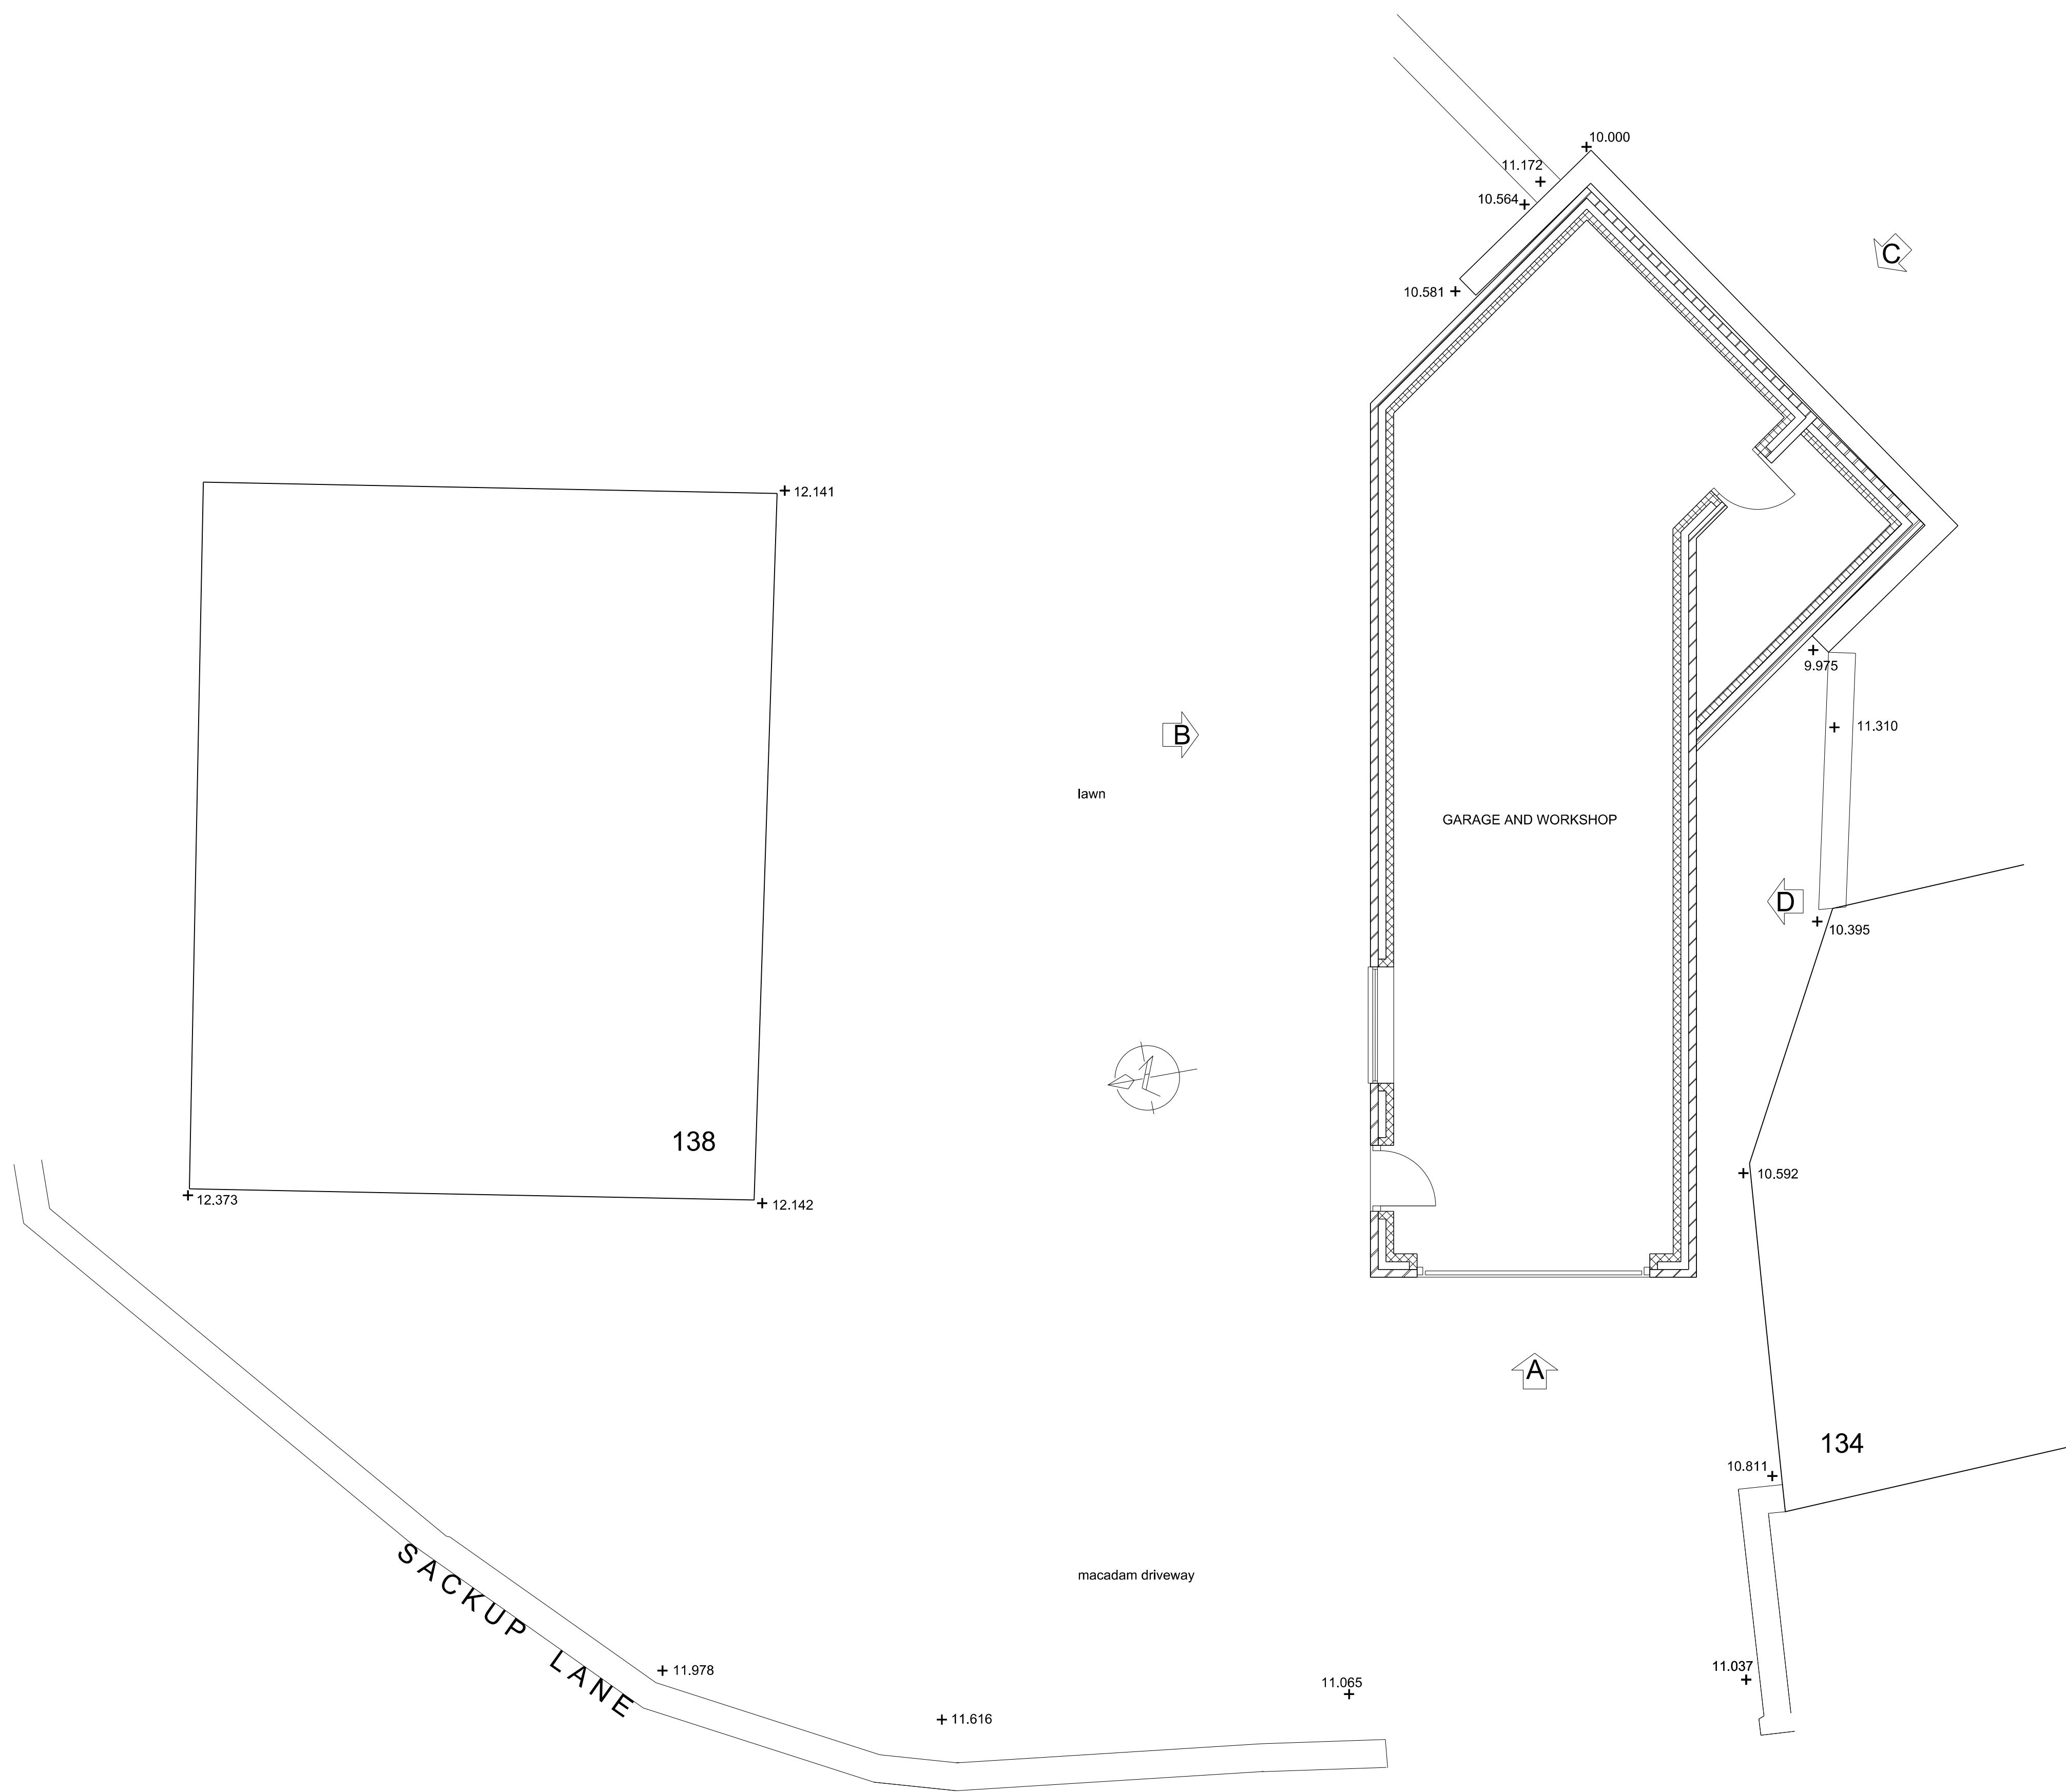

SITE PLAN 1:50

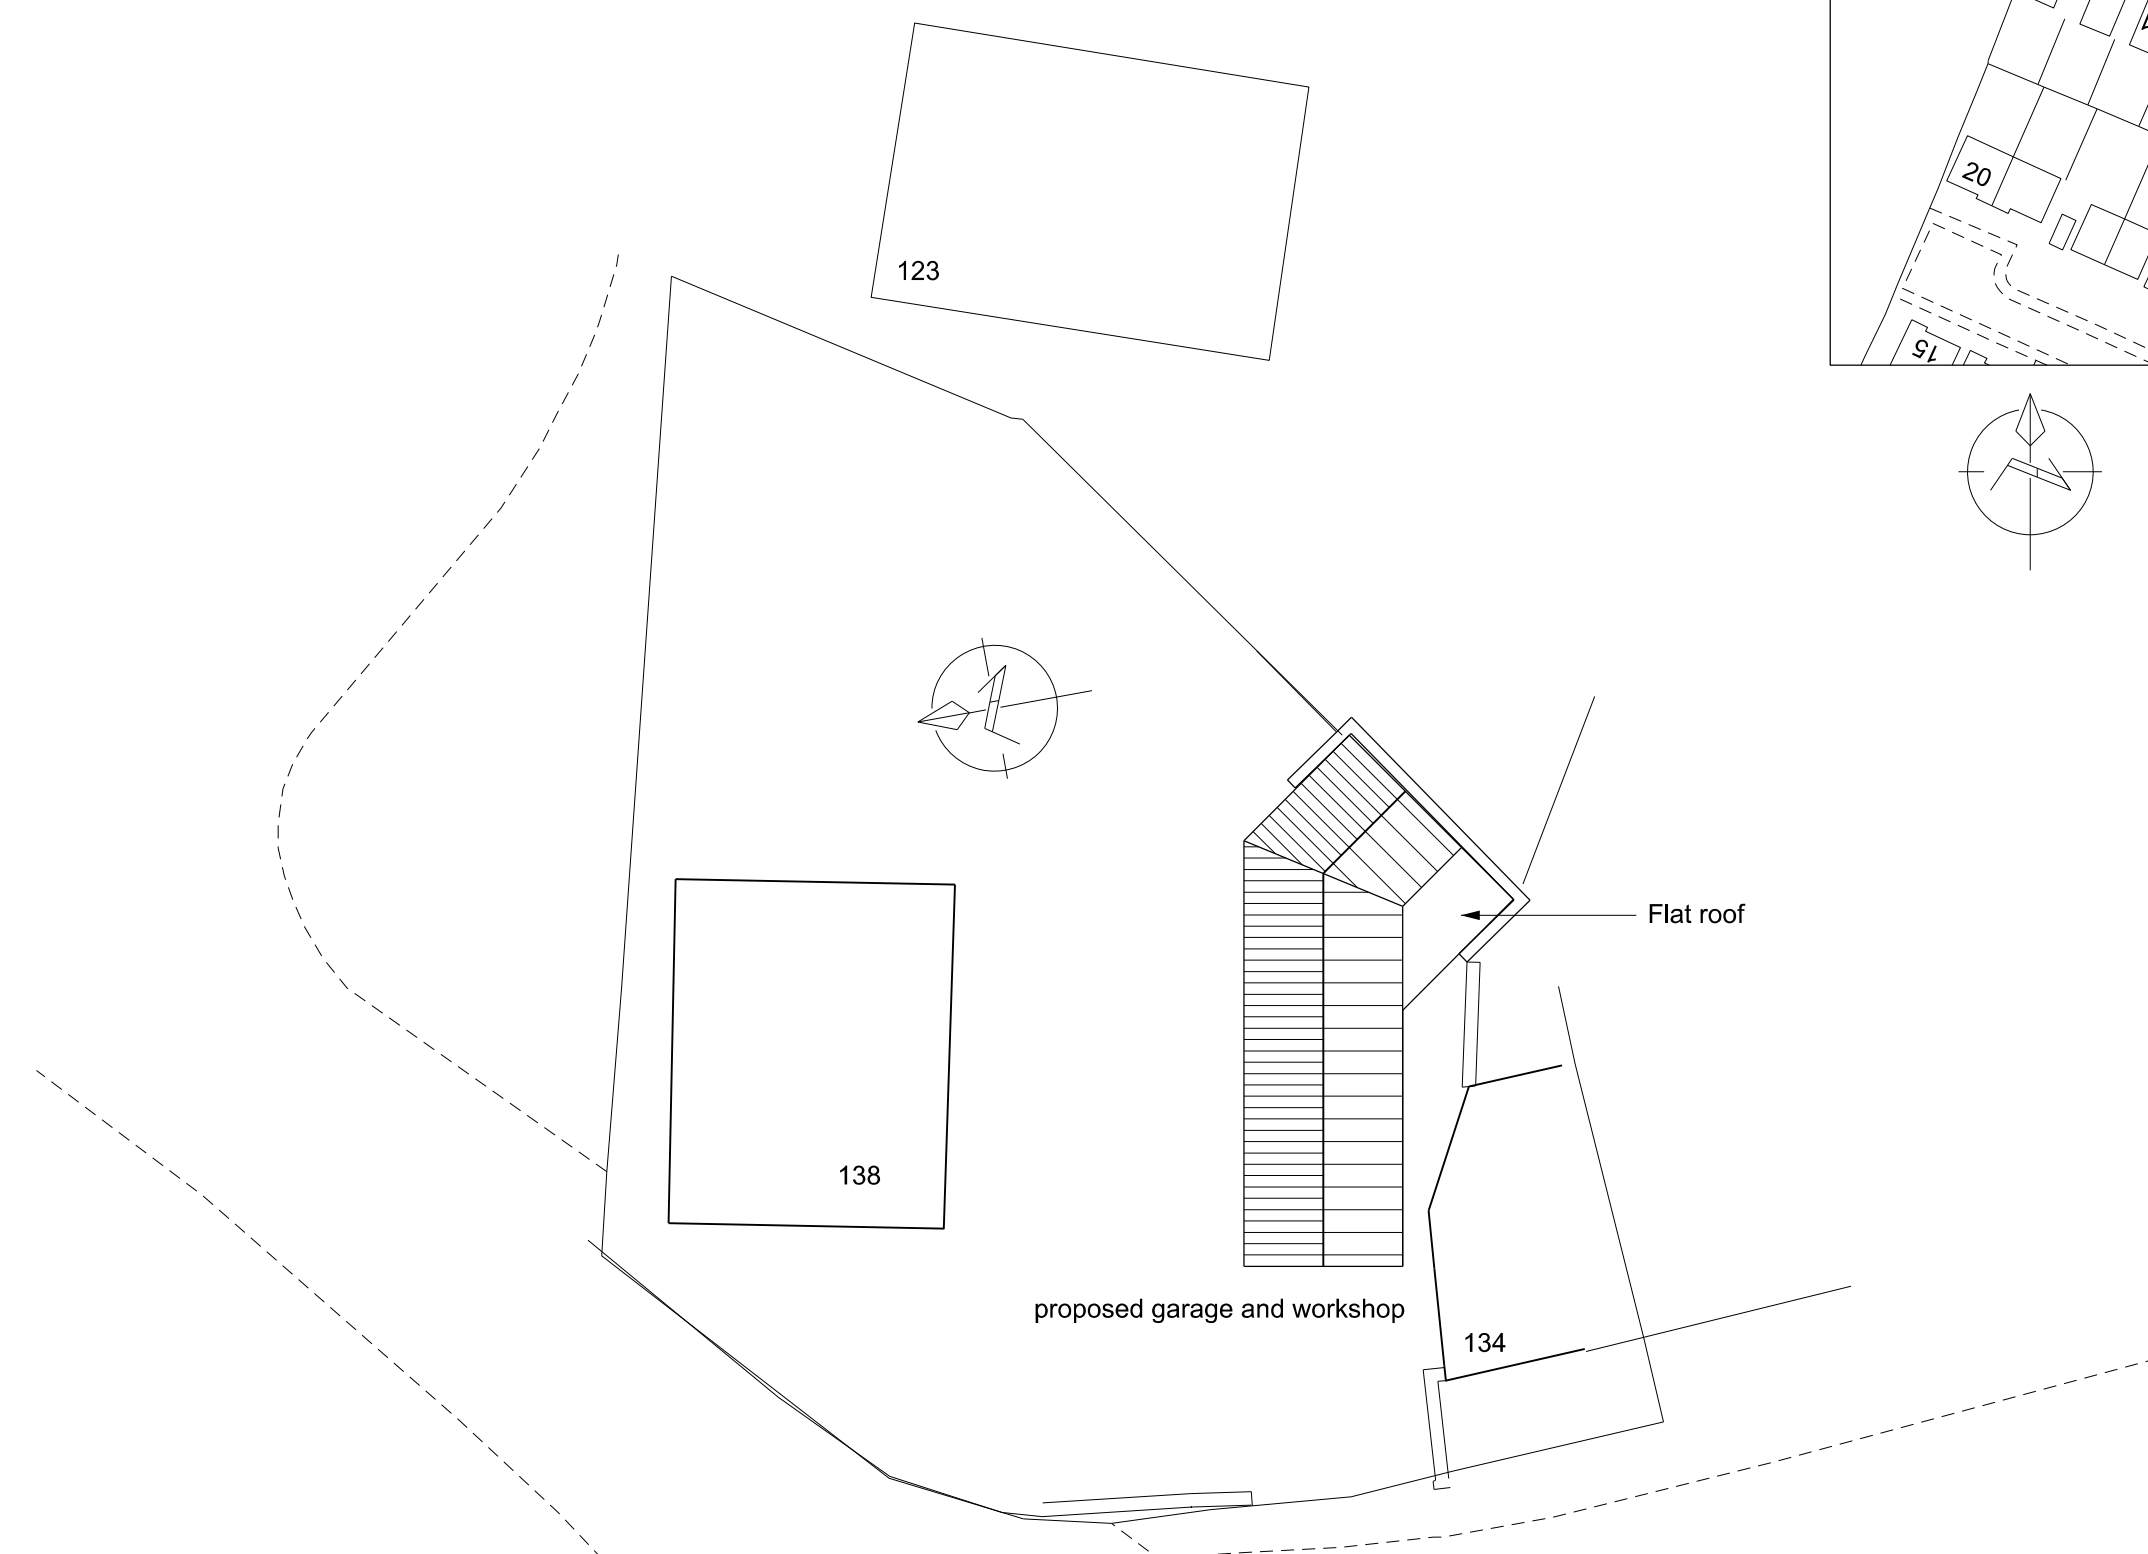

BLOCK PLAN 1:200

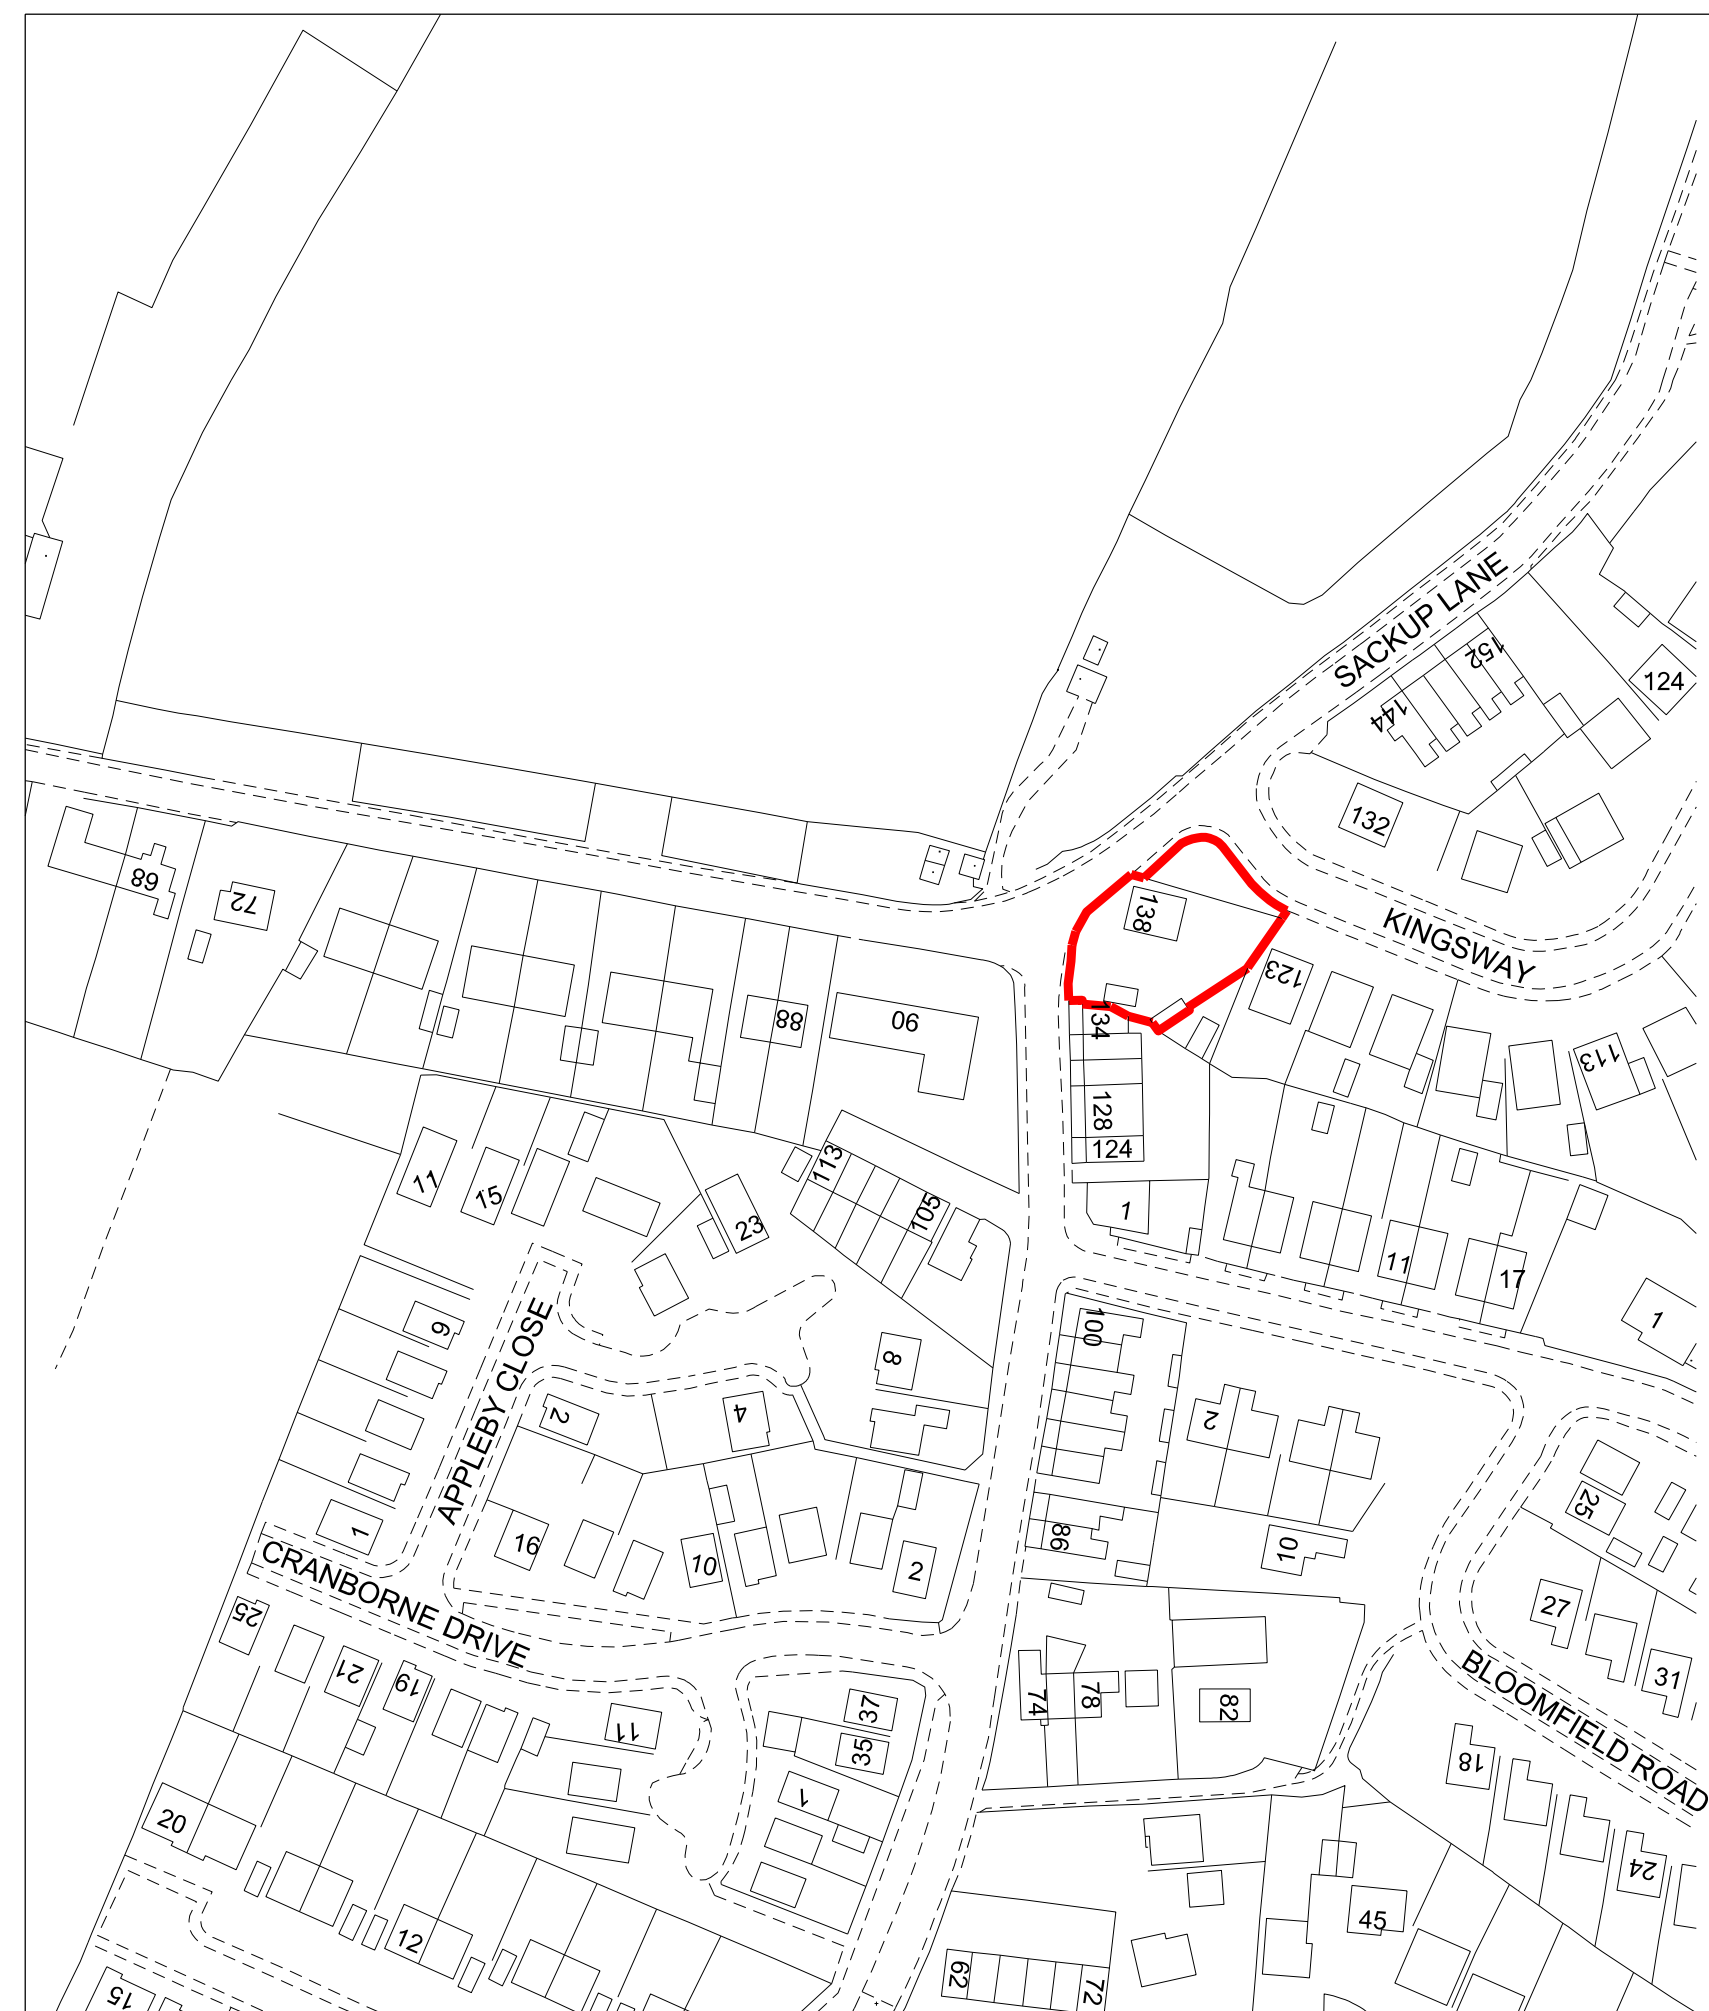

LOCATION PLAN 1:1250

Glen View
138 Sackup lane
Darton
Barnsley
S75 5AR

Client: K Hartley

Project :Proposed modifications to existing
garage and outbuilding

Title : Proposed plans and elevations

S75 5AR - 2

Rev:

A	B	C	D	E	F	G	Scale :	Date :	Drawn :	Checked :	Approved :
date:	date:	date:	date:	date:	date:	date:	1:50	October 2019			
checked :	checked :	checked :	checked :	checked :	checked :	checked :					