


Red clay round ridge to main roof  
Red clay plain tile to main roof  
White upvc door and windows  
Black upvc rainwater goods throughout  
White upvc fascia and soffit  
Red brick detail course to eaves  
Red textured main facing brick throughout  
White upvc conservatory roof and windows  
75mm high concrete heads to windows painted black

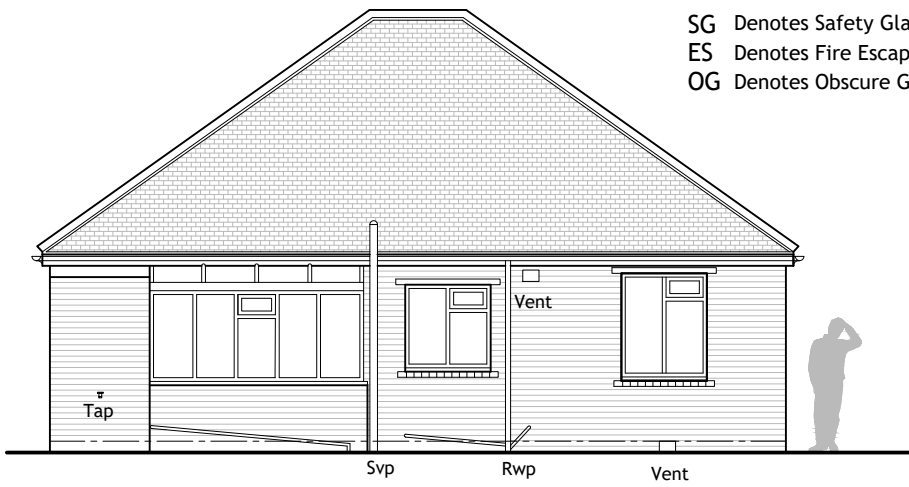


Rear Elevation 1:100  
Existing

SG Denotes Safety Glazing to Window  
ES Denotes Fire Escape Window  
OG Denotes Obscure Glazing




Side Elevation 1:100  
Existing

Red clay round ridge to main roof  
Red clay plain tile to main roof  
White upvc door and windows  
Black upvc rainwater goods throughout  
White upvc fascia and soffit  
Red brick detail course to eaves  
Red textured main facing brick throughout  
White upvc conservatory roof and windows  
75mm high concrete heads to windows painted black

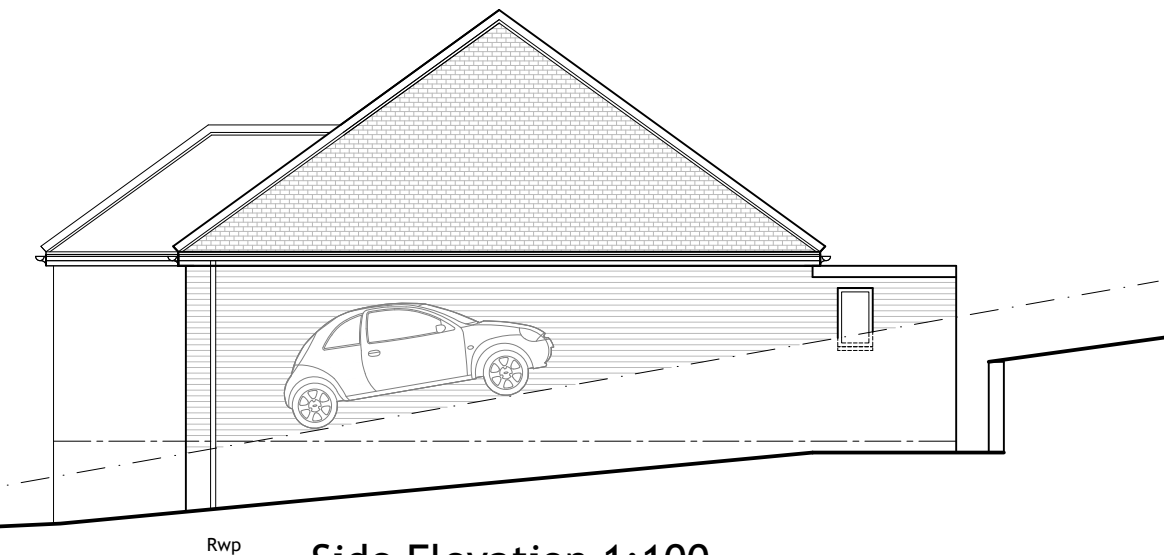


Side Elevation 1:100  
Existing


Dashed line indicates approx. position of drive to neighbouring dwelling

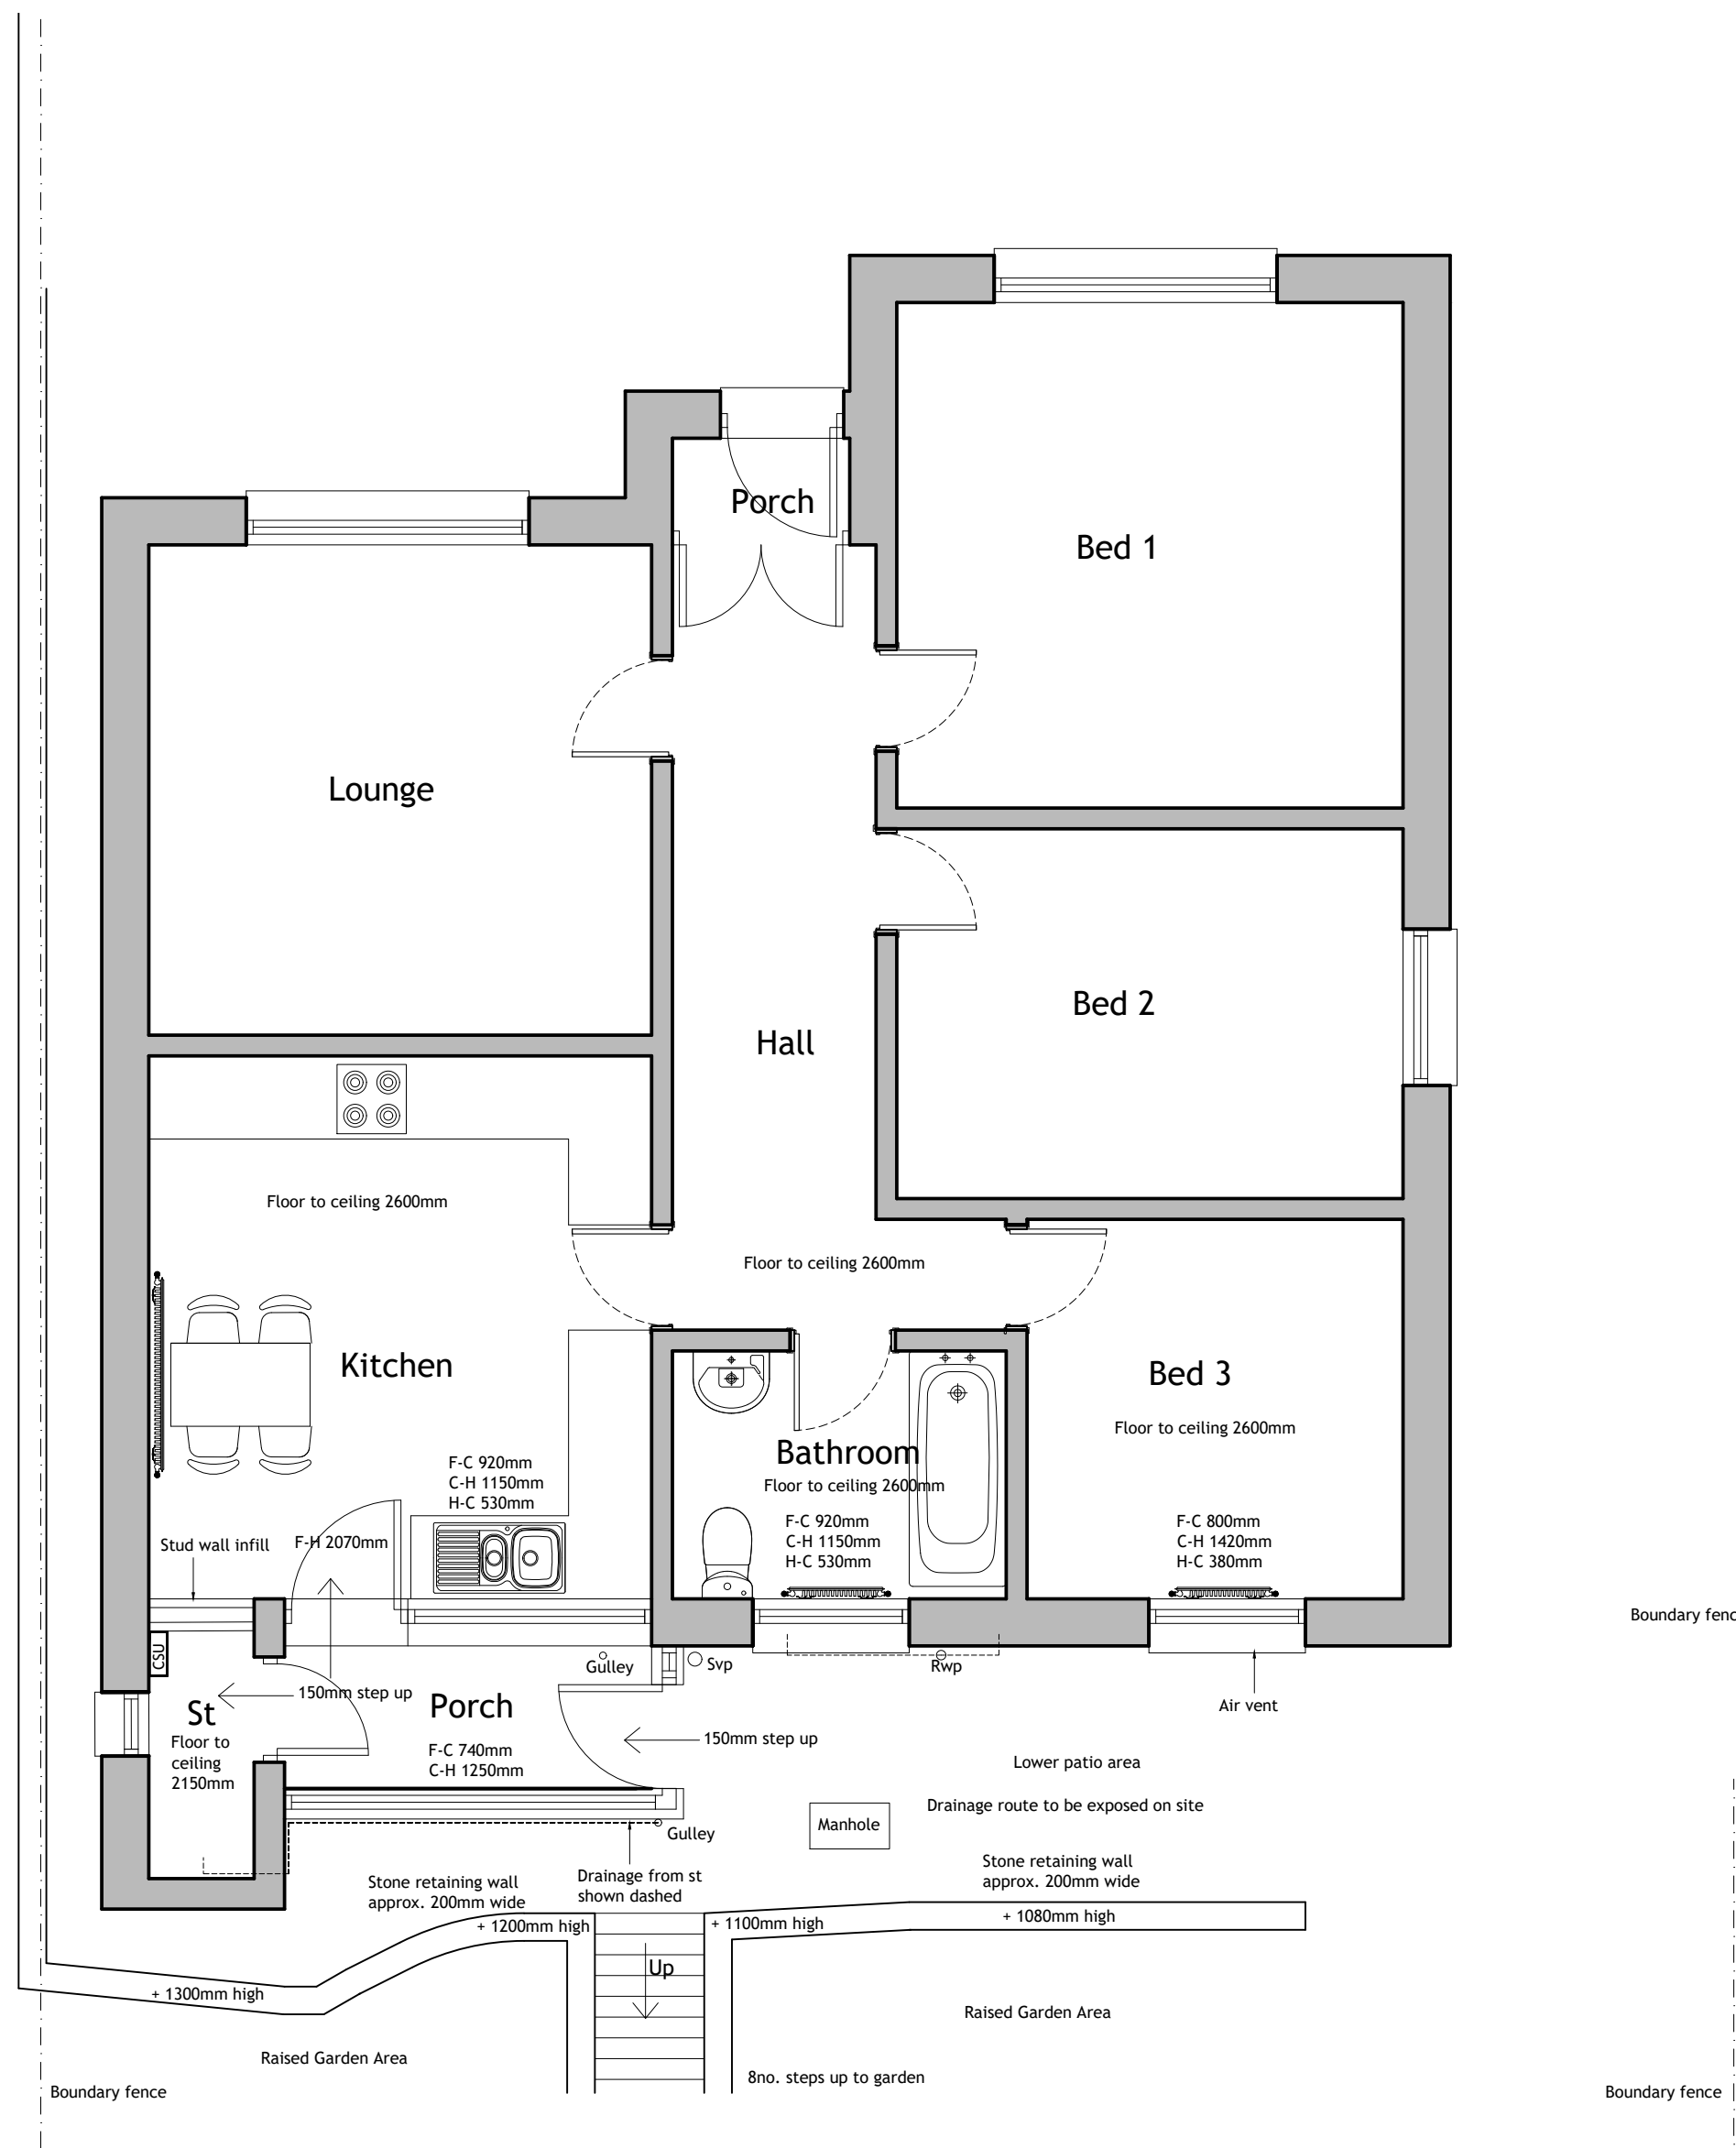

Existing Ground Floor Plan 1:50

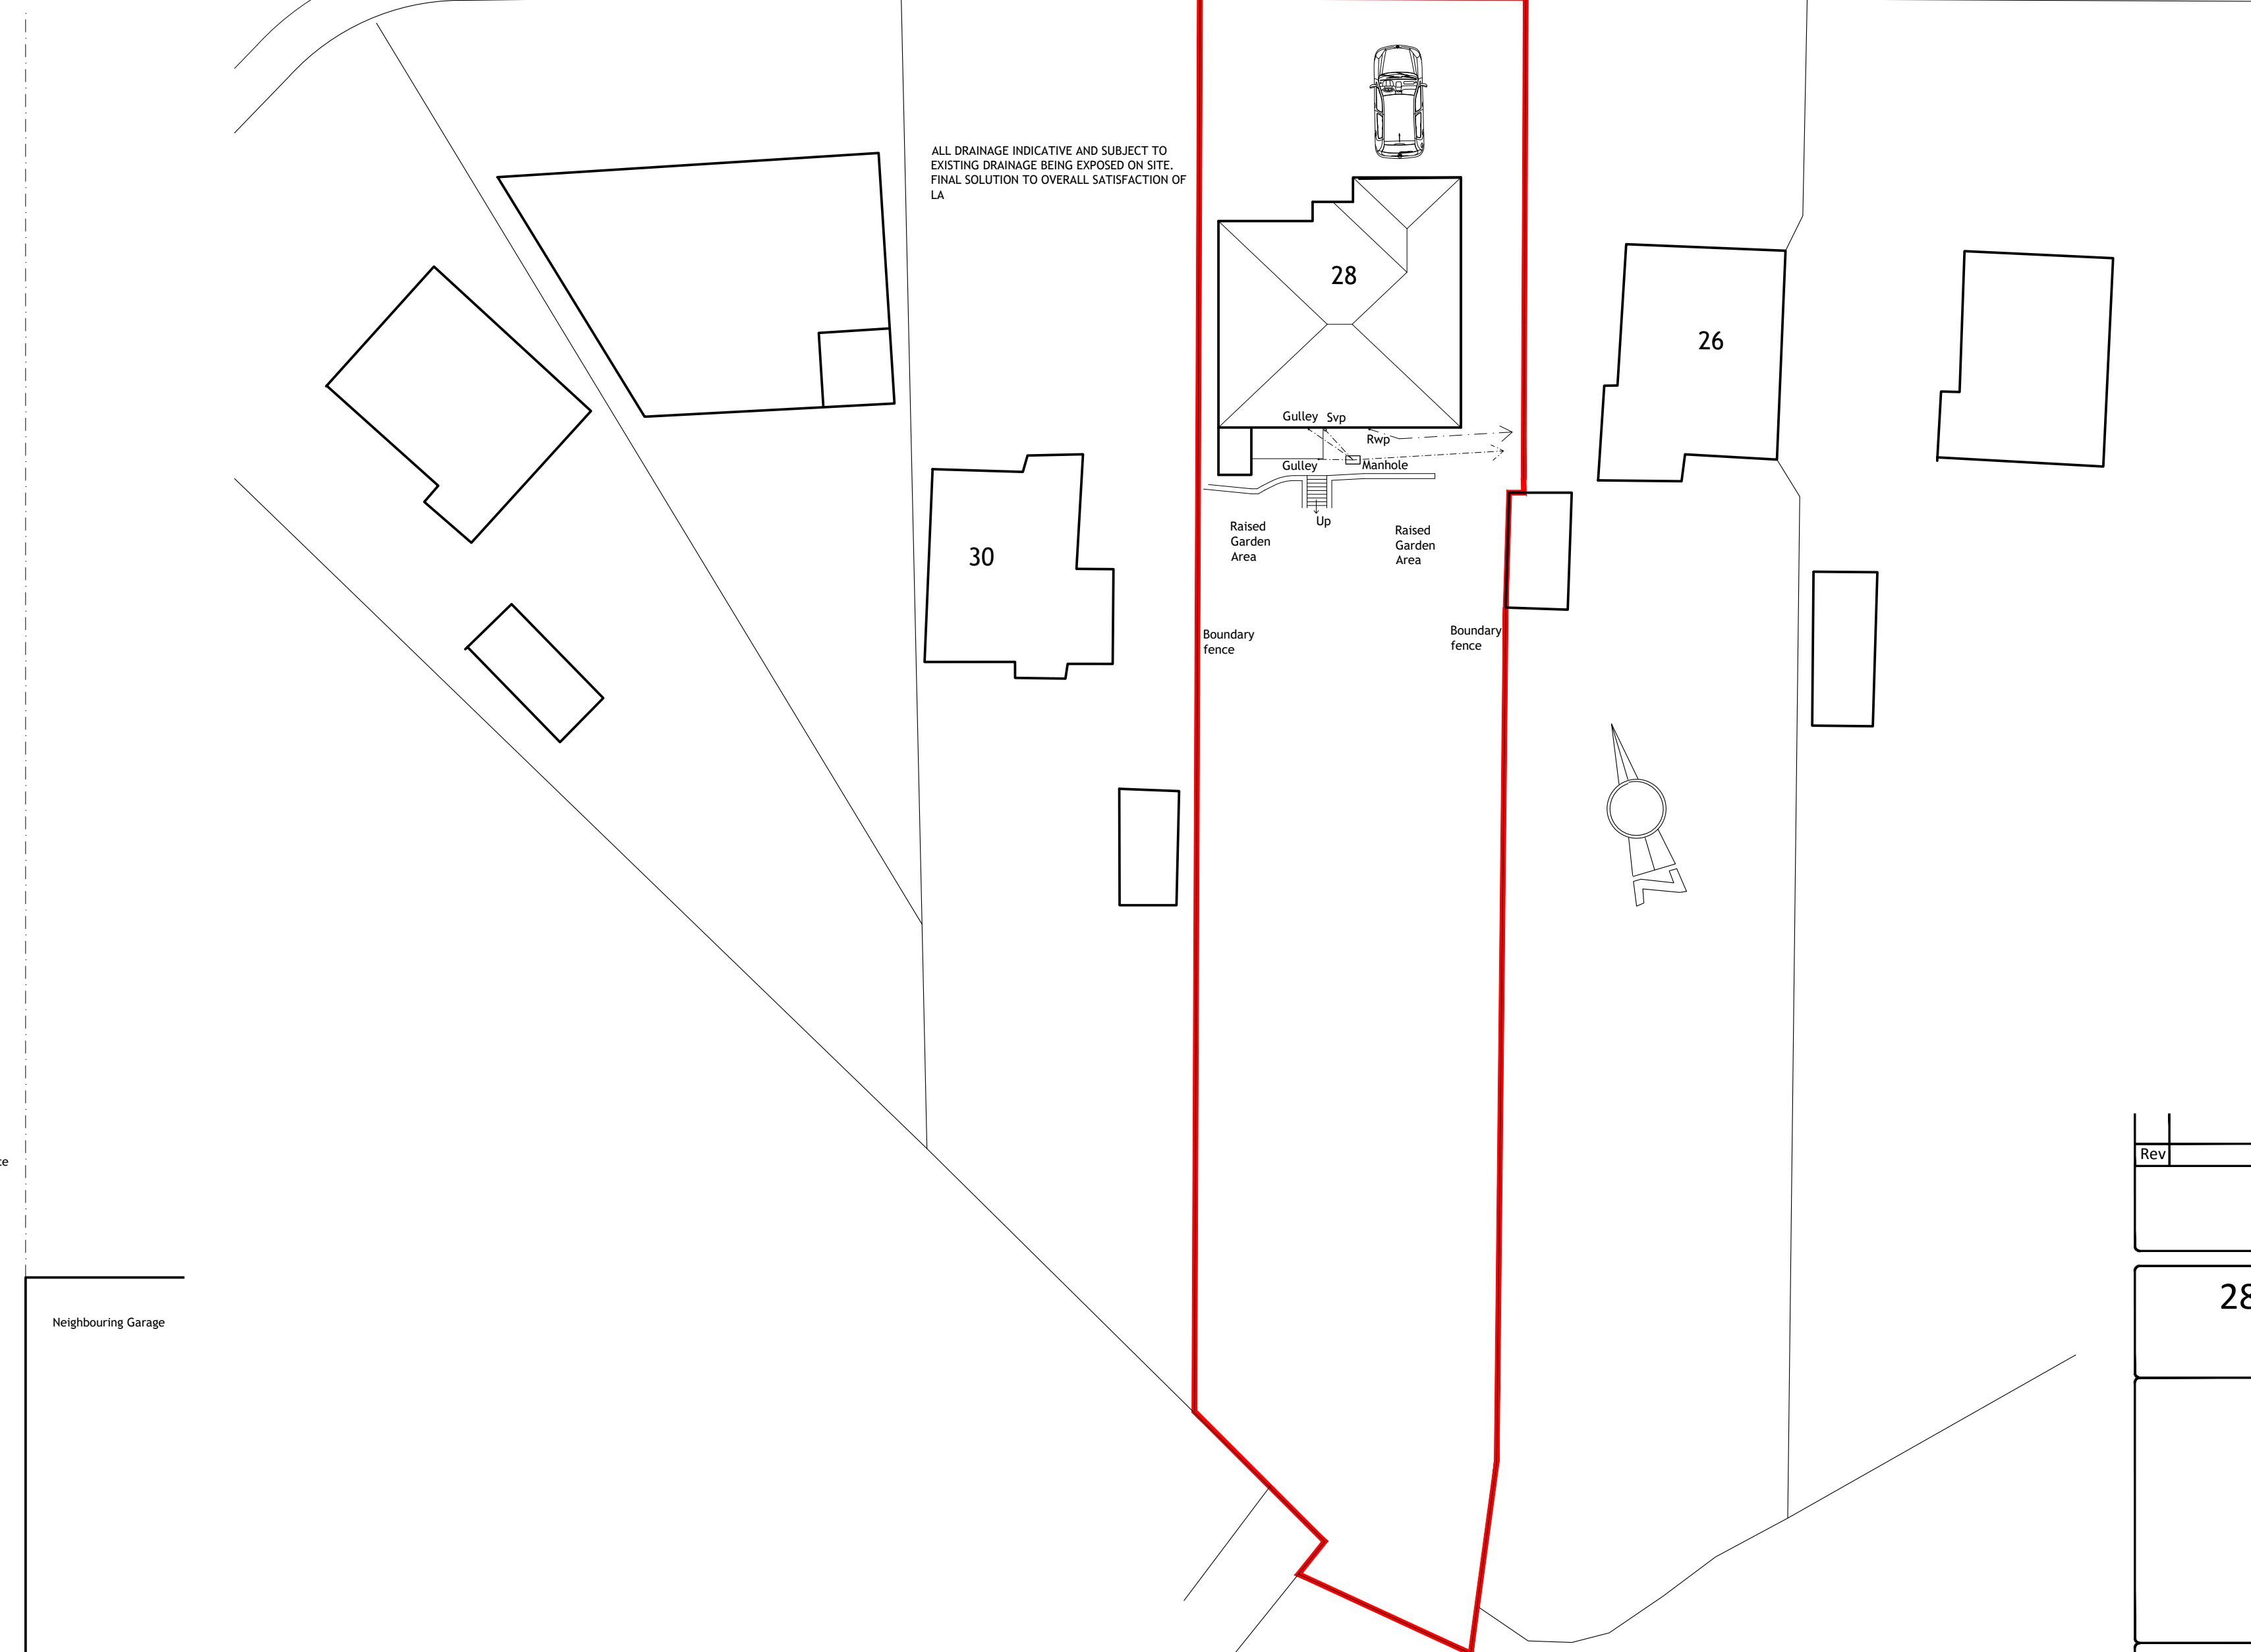

Existing Site Plan 1:200
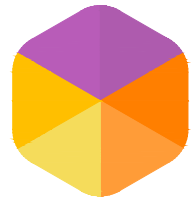
| Rev                                                                                            | Details | Date                    | By | Chk |
|------------------------------------------------------------------------------------------------|---------|-------------------------|----|-----|
|                                                                                                | Survey  |                         |    |     |
| 28 Green Side Hoyland<br>Barnsley S74 9PZ                                                      |         |                         |    |     |
| <br>HIVE® |         |                         |    |     |
| Dwg No: H51/S74 9PZ/001                                                                        |         | Drawn: K.Ryan           |    |     |
| Date: January 2016                                                                             |         | Check: K.Ryan           |    |     |
| Scale: 1:20 1:50 & 1:100                                                                       |         | Copyright©Hive, Limited |    |     |