




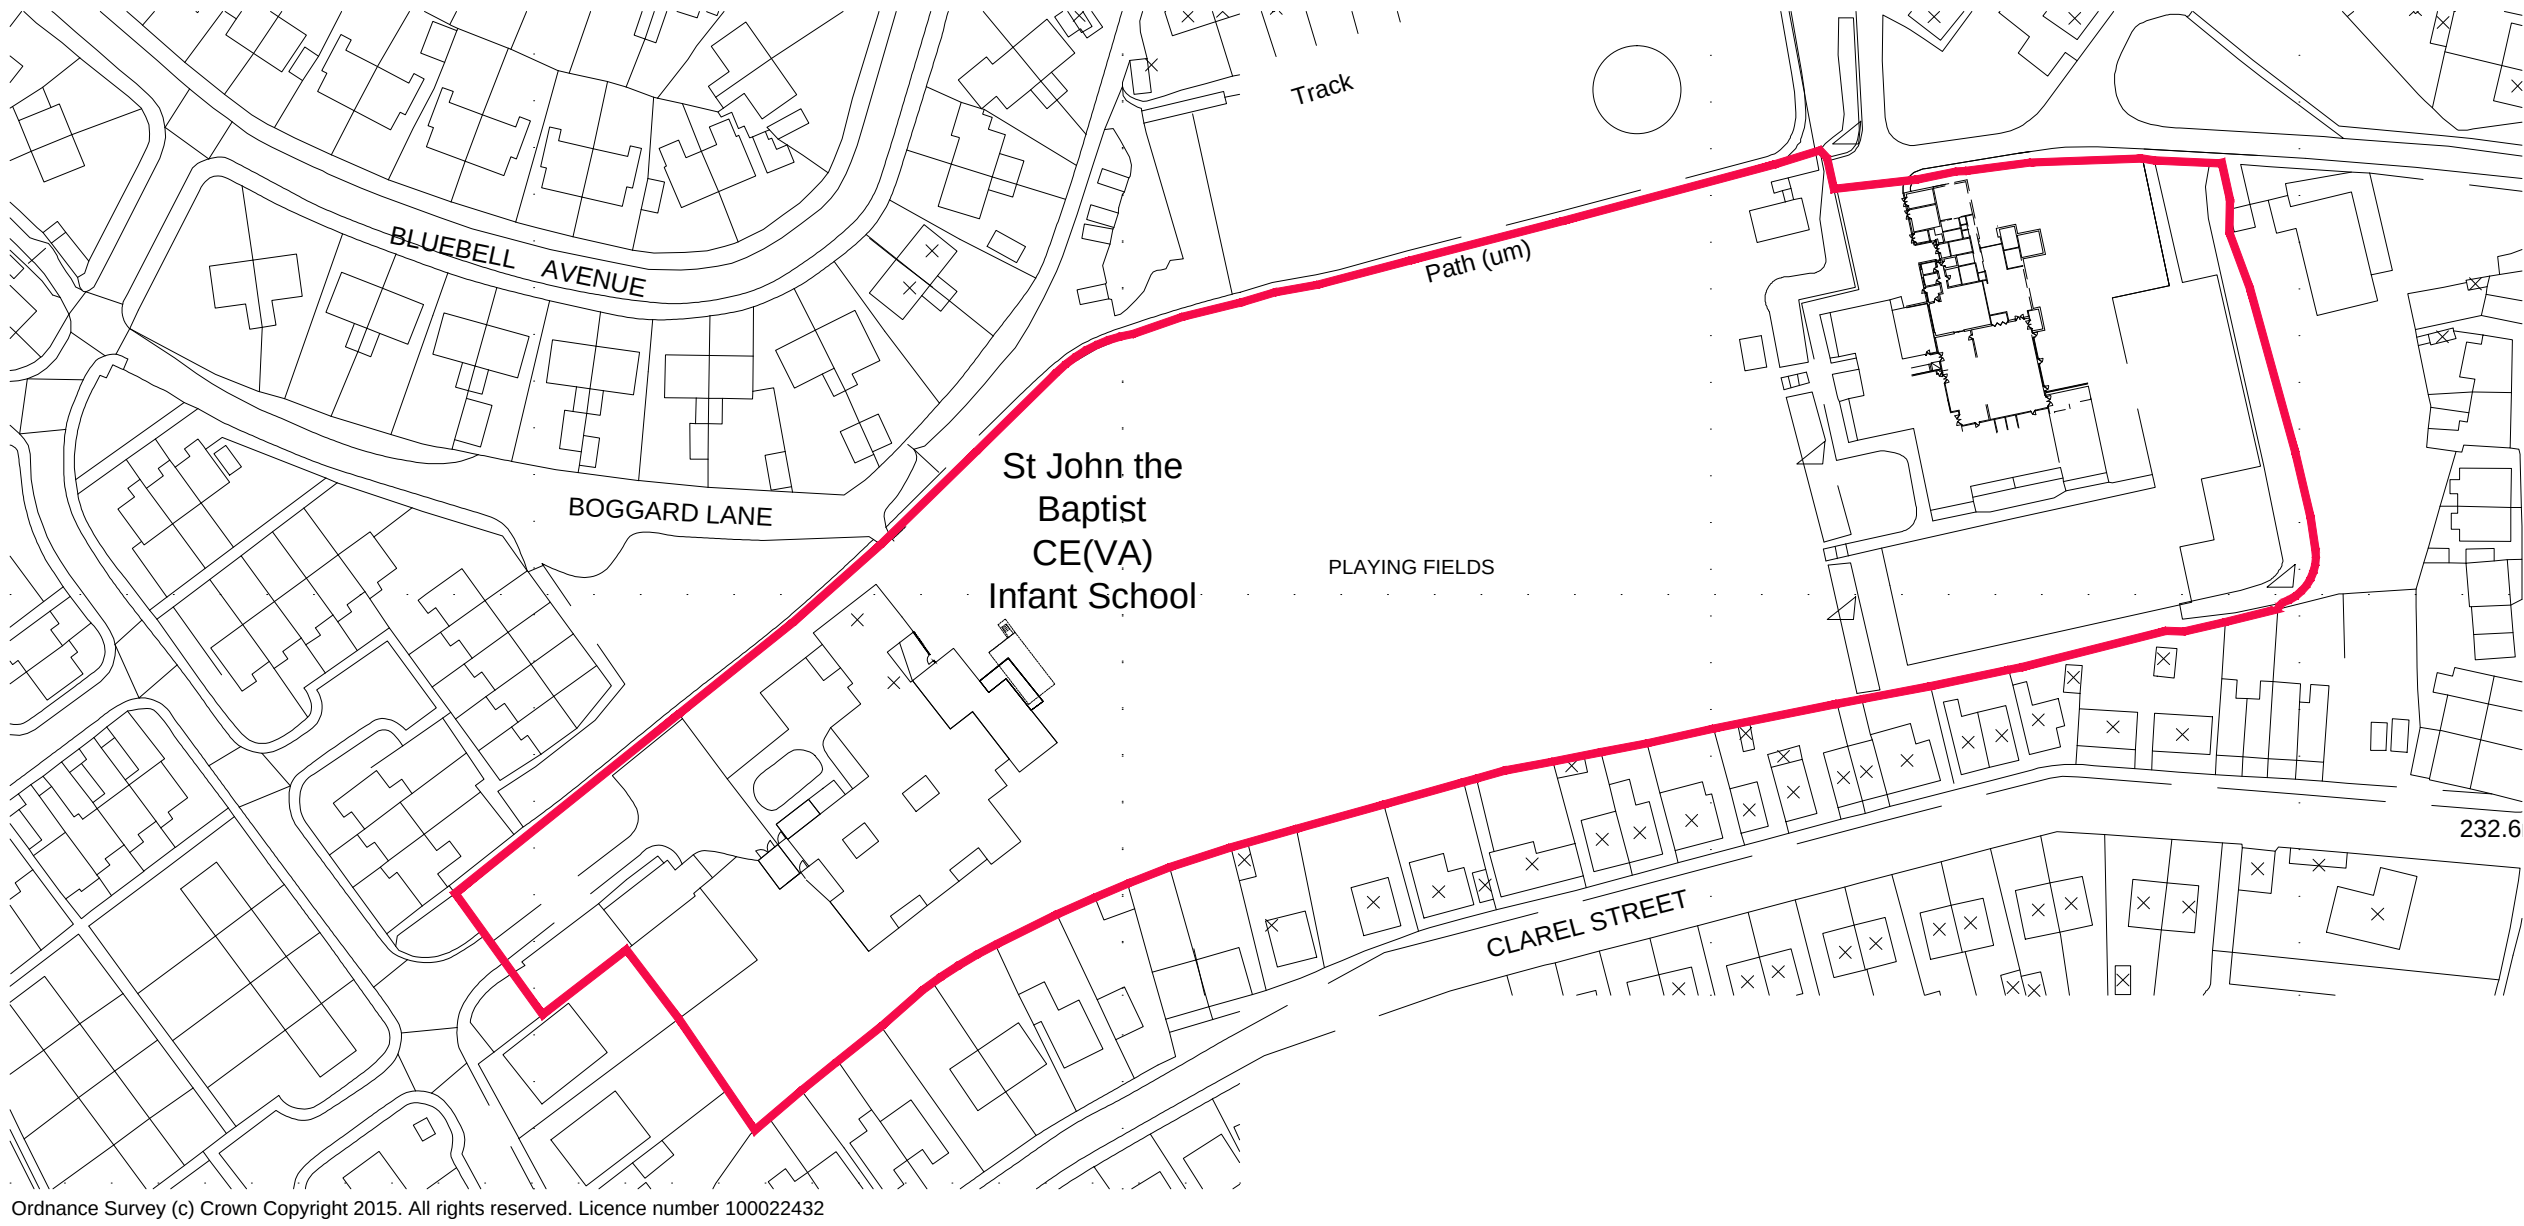

Location Plan 1/1250

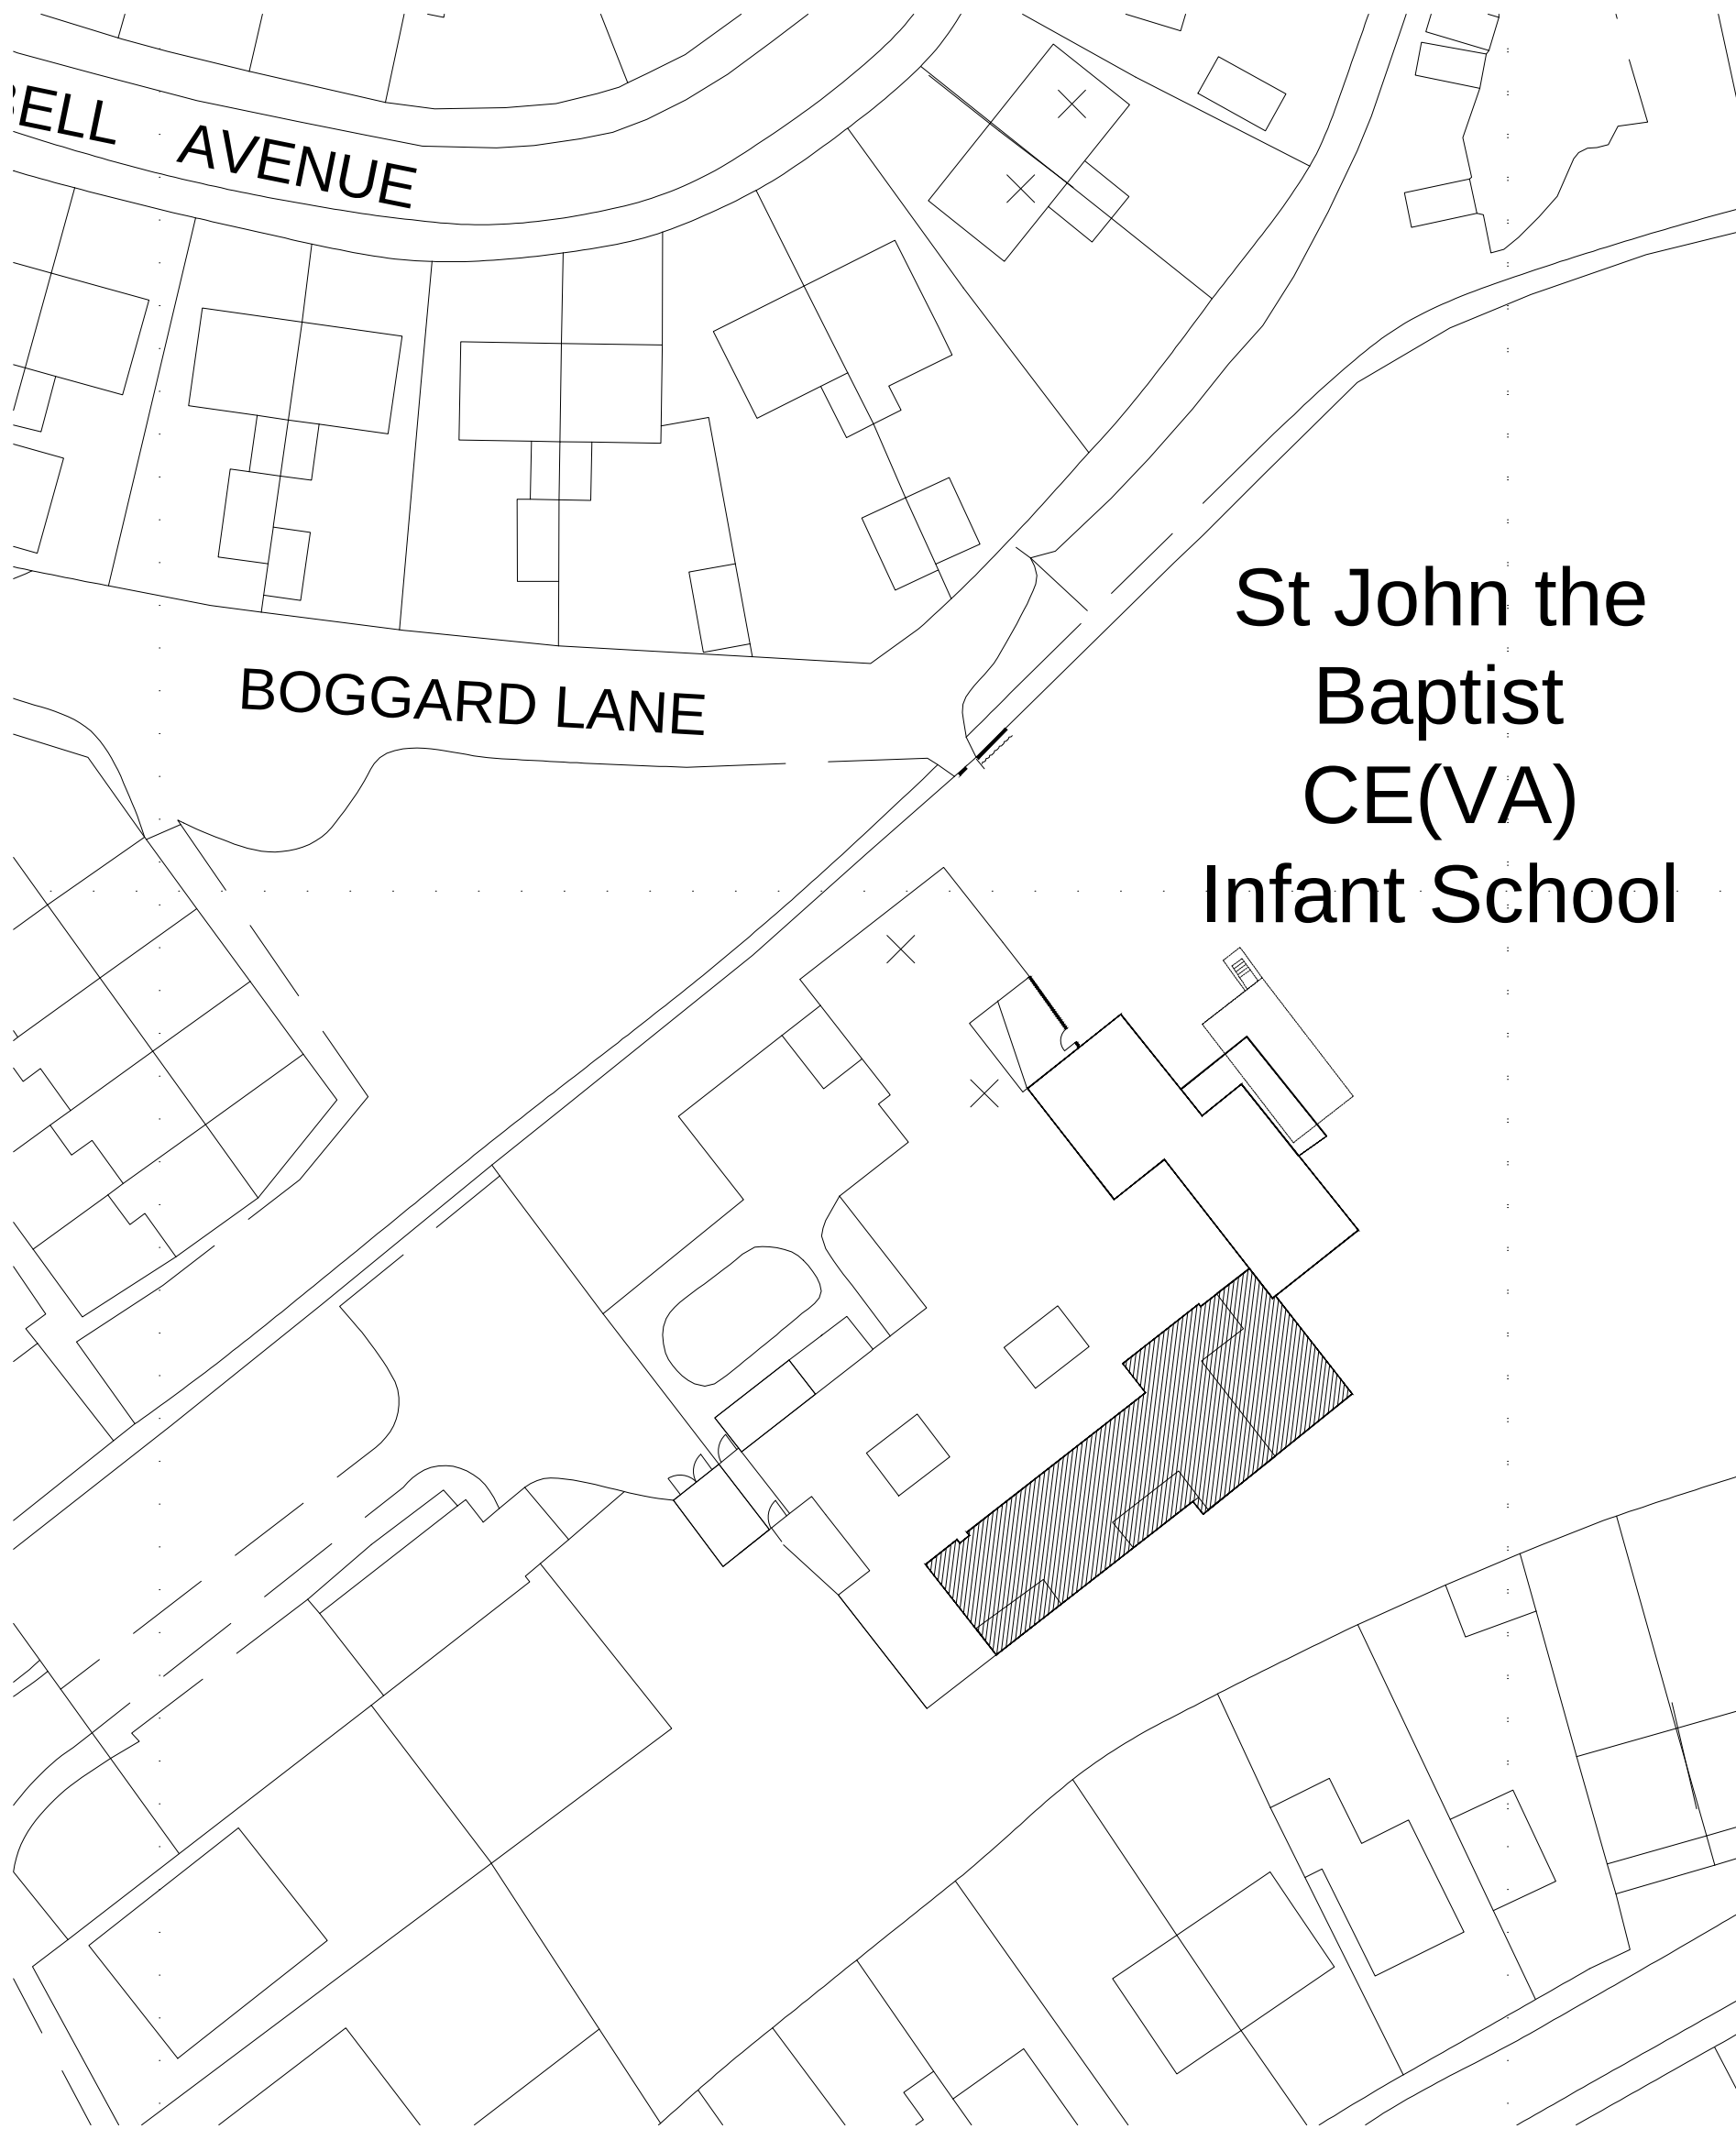

Block Plan 1/500

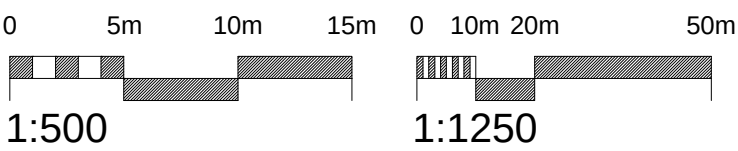

Notes

Rev	Description	Date	Dr by	App by
original by		date created		Approved by
TCL		27/10/2015		



AHR Building Consultancy Ltd
Norwich Union House
High Street
Huddersfield
HD1 2LF
United Kingdom

T +44(0)1484 537411
F +44(0)1484 530332
E huddersfield@ahr-global.com
www.ahr-global.com

client The School Governors c/o The Diocese of Sheffield St John the Baptist CE (VA) School, Penistone			
project Junior School Site 2 no. New Classrooms + Extensions to 2 no. Existing			
drawing Location + Site Plans			
project number 2015_00248_000	scale Various	@A1	
drawing number T_001	rev	issue status PLANNING	
<small>This drawing is to be read in conjunction with all related drawings. All dimensions must be checked and verified on site before commencing any work or producing shop drawings. The originator should be notified immediately of any discrepancy. This drawing is copyright and remains the property of AHR.</small>			