



|             |         |
|-------------|---------|
| Drawing No. | Rev No. |
| MDH001 -004 | A       |

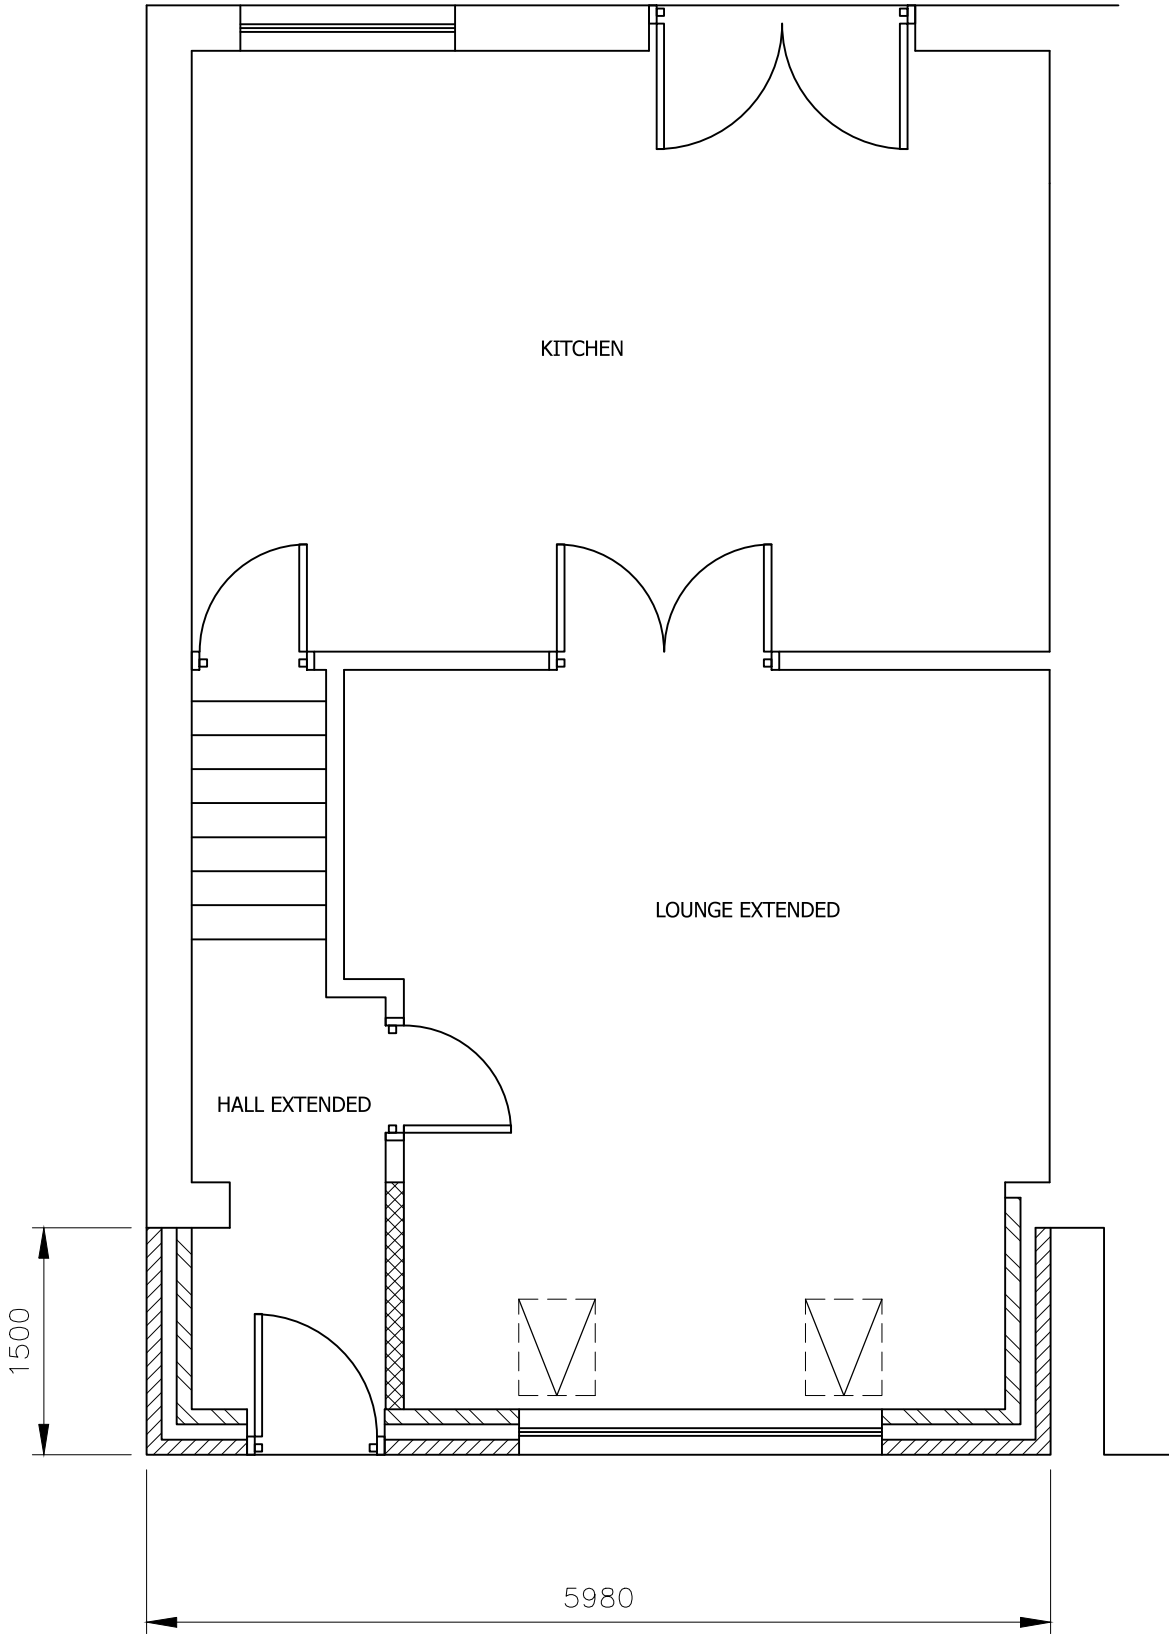

PROPOSED GROUND FLOOR PLAN  
SCALE 1:50 AT A3

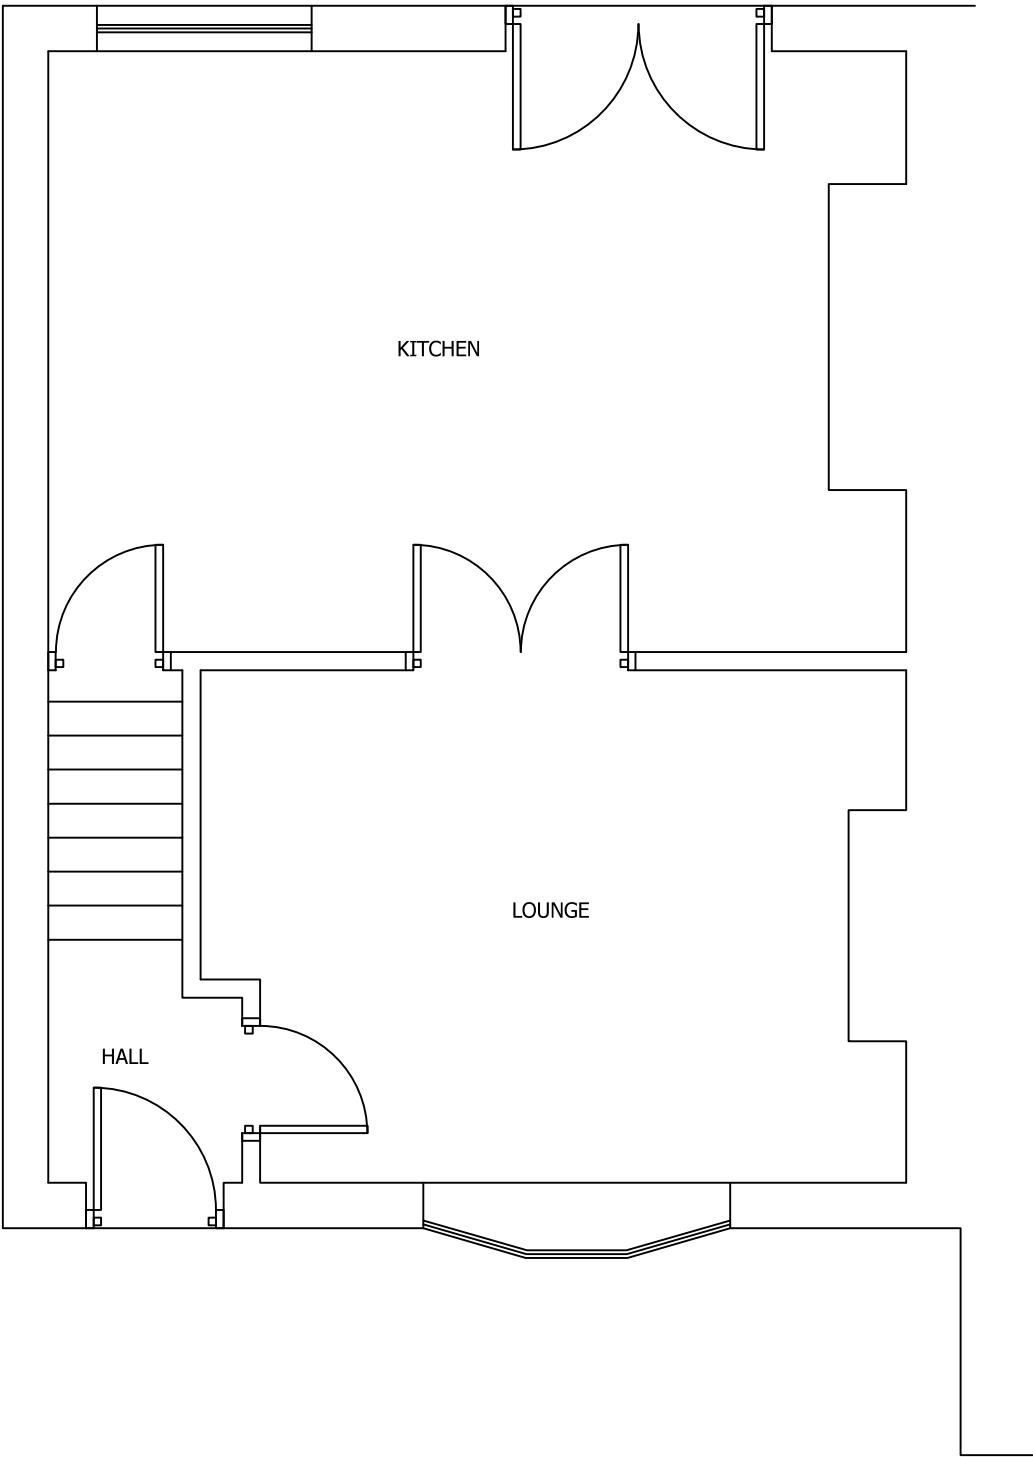

EXISTING GROUND FLOOR PLAN  
SCALE 1:50 AT A3

DO NOT SCALE: Contractor to check all dimensions and report any omissions or errors

NOTES

|     |                           |     |     |     |          |
|-----|---------------------------|-----|-----|-----|----------|
| A   | Extension reduced to 1.5m | JRB |     |     | 29/09/15 |
| Rev | Description               | By  | Chk | App | Date     |

JRB DESIGNS Ltd  
1 Saville Road  
Cudworth  
Barnsley  
S72 8LT  
Tel: 01226 383542  
Fax: 01226 380078  
Mob: 07970 541192  
Email: john@jrbdesigns.co.uk

This drawing is copyright. © jrbdesigns Ltd.

Client

MR D HOWELL

Drawing Title

PROPOSED PLANS

Address

9 CASTLE VIEW  
HOOD GREEN  
BARNLEY  
S75 3HB

Project Title:

PROPOSED SINGLE STOREY  
FRONT EXTENSION

Purpose of Issue:

PLANNING

Drawing Status

FIRST ISSUE

|                                              |                                      |                                 |                                   |                                       |  |
|----------------------------------------------|--------------------------------------|---------------------------------|-----------------------------------|---------------------------------------|--|
| Scale at A3<br>AS SHOWN                      | Drawn By<br>JRB                      | Date<br>13/08/2015              |                                   |                                       |  |
| Checked By                                   | Date<br>13/08/2015                   | Approved By                     | Date<br>13/08/2015                | Revision<br>A                         |  |
| Project No.<br>MDH001                        |                                      | Drawing No.<br>004              |                                   |                                       |  |
| APPROVAL <input checked="" type="checkbox"/> | INFORMATION <input type="checkbox"/> | TENDER <input type="checkbox"/> | CONTRACT <input type="checkbox"/> | CONSTRUCTION <input type="checkbox"/> |  |