



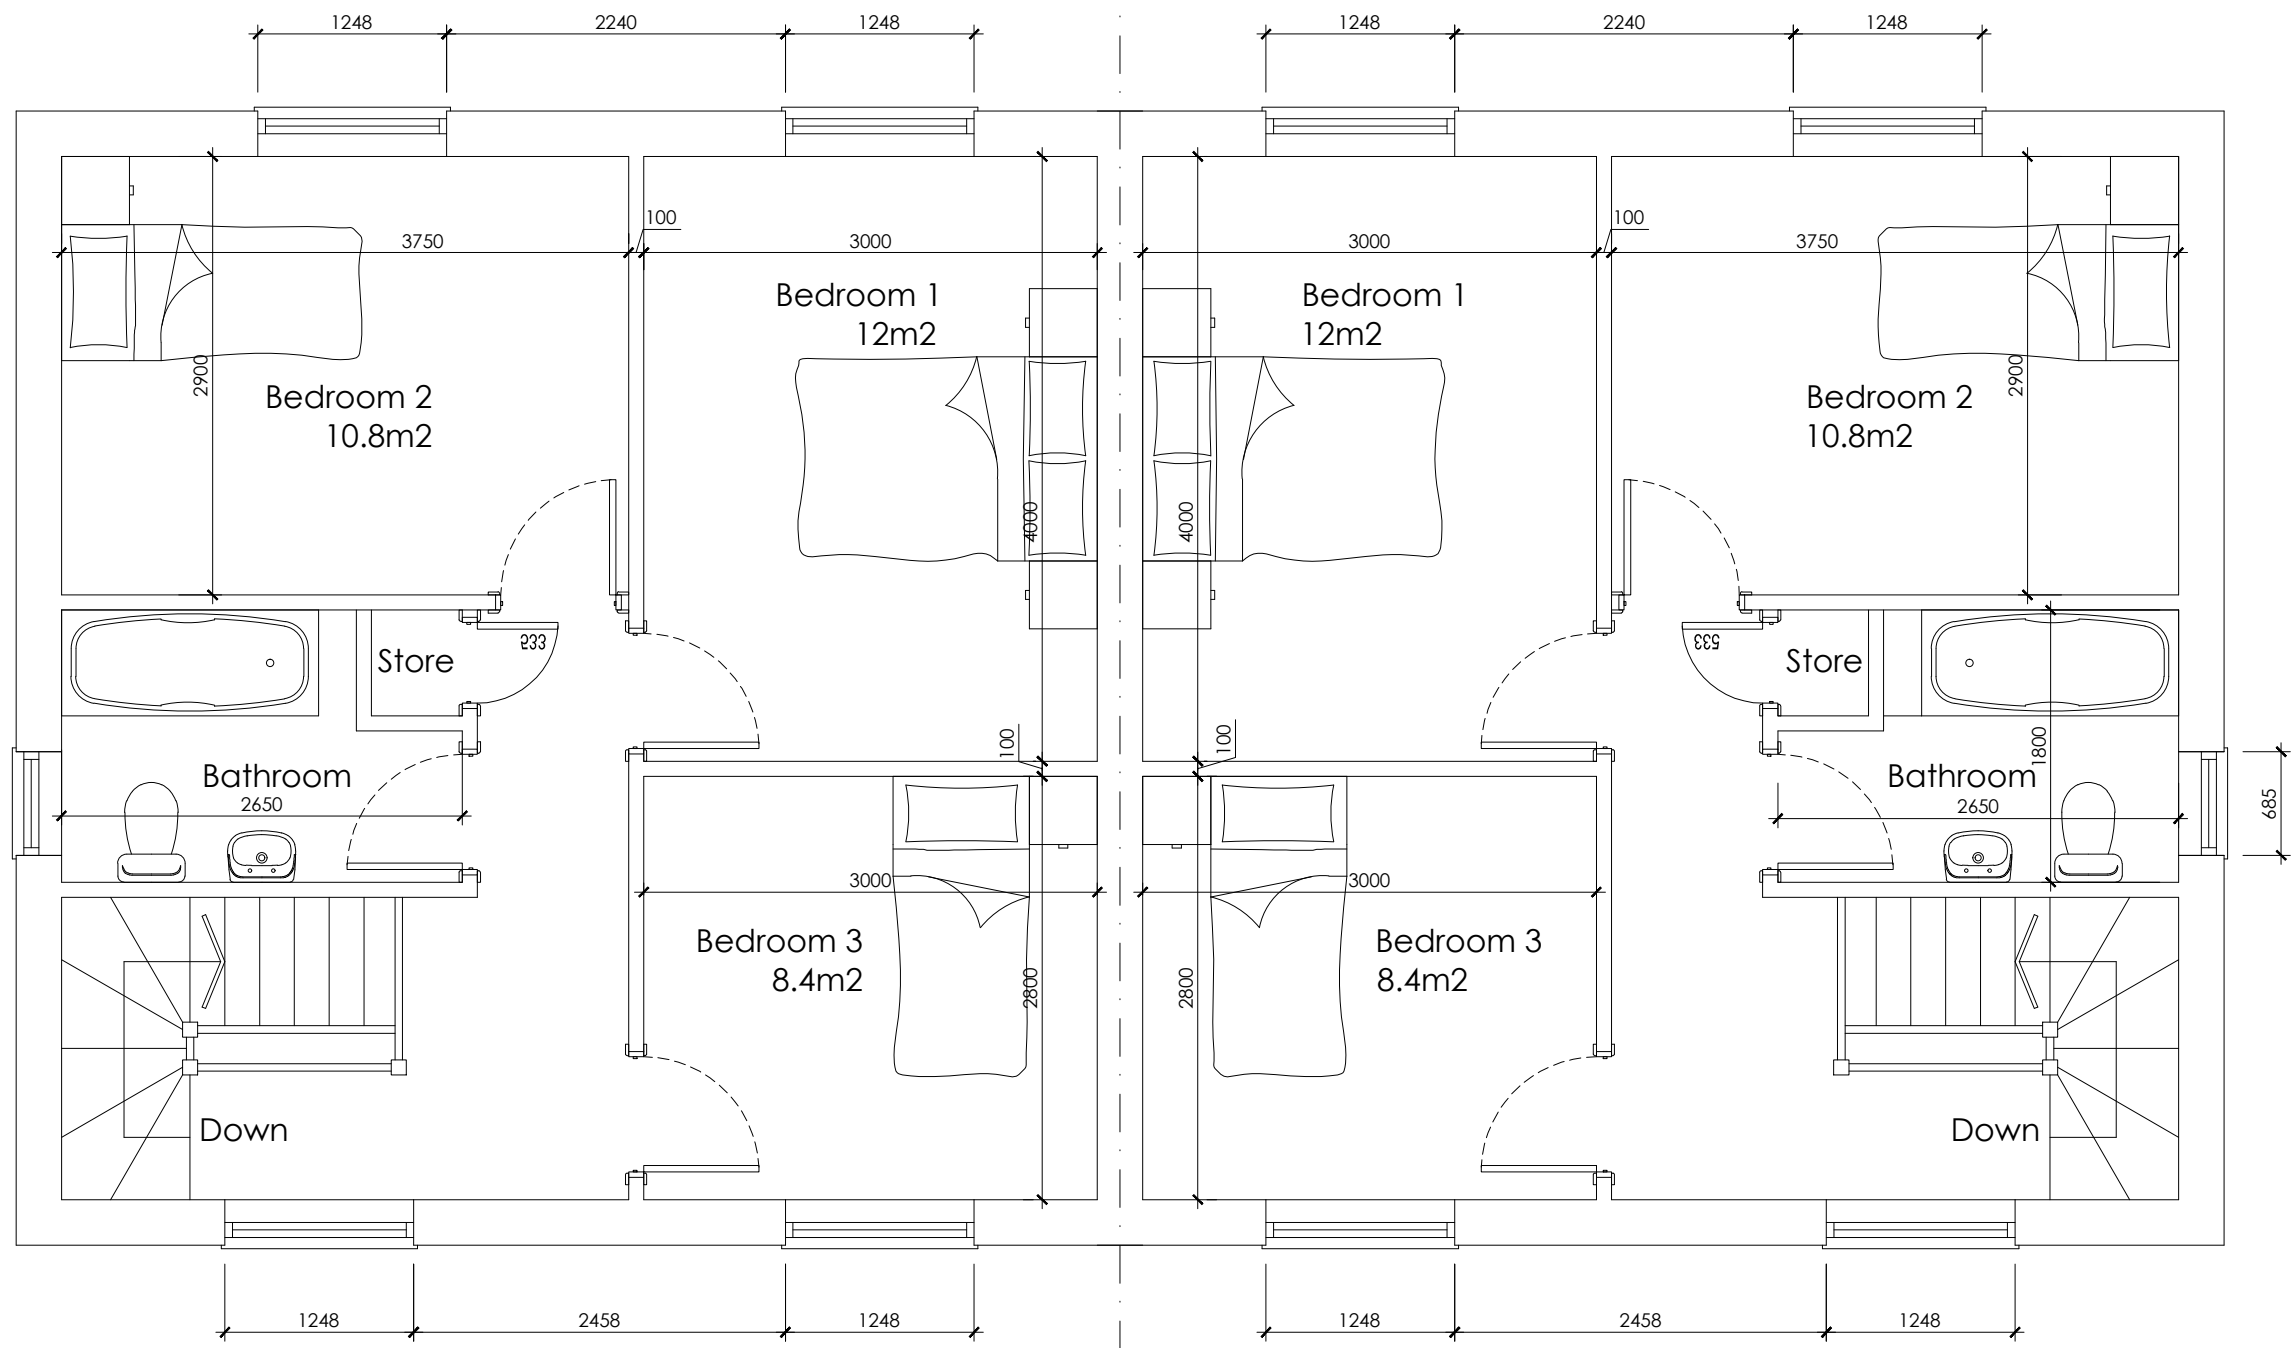


First Floor Plan
Scale 1:50

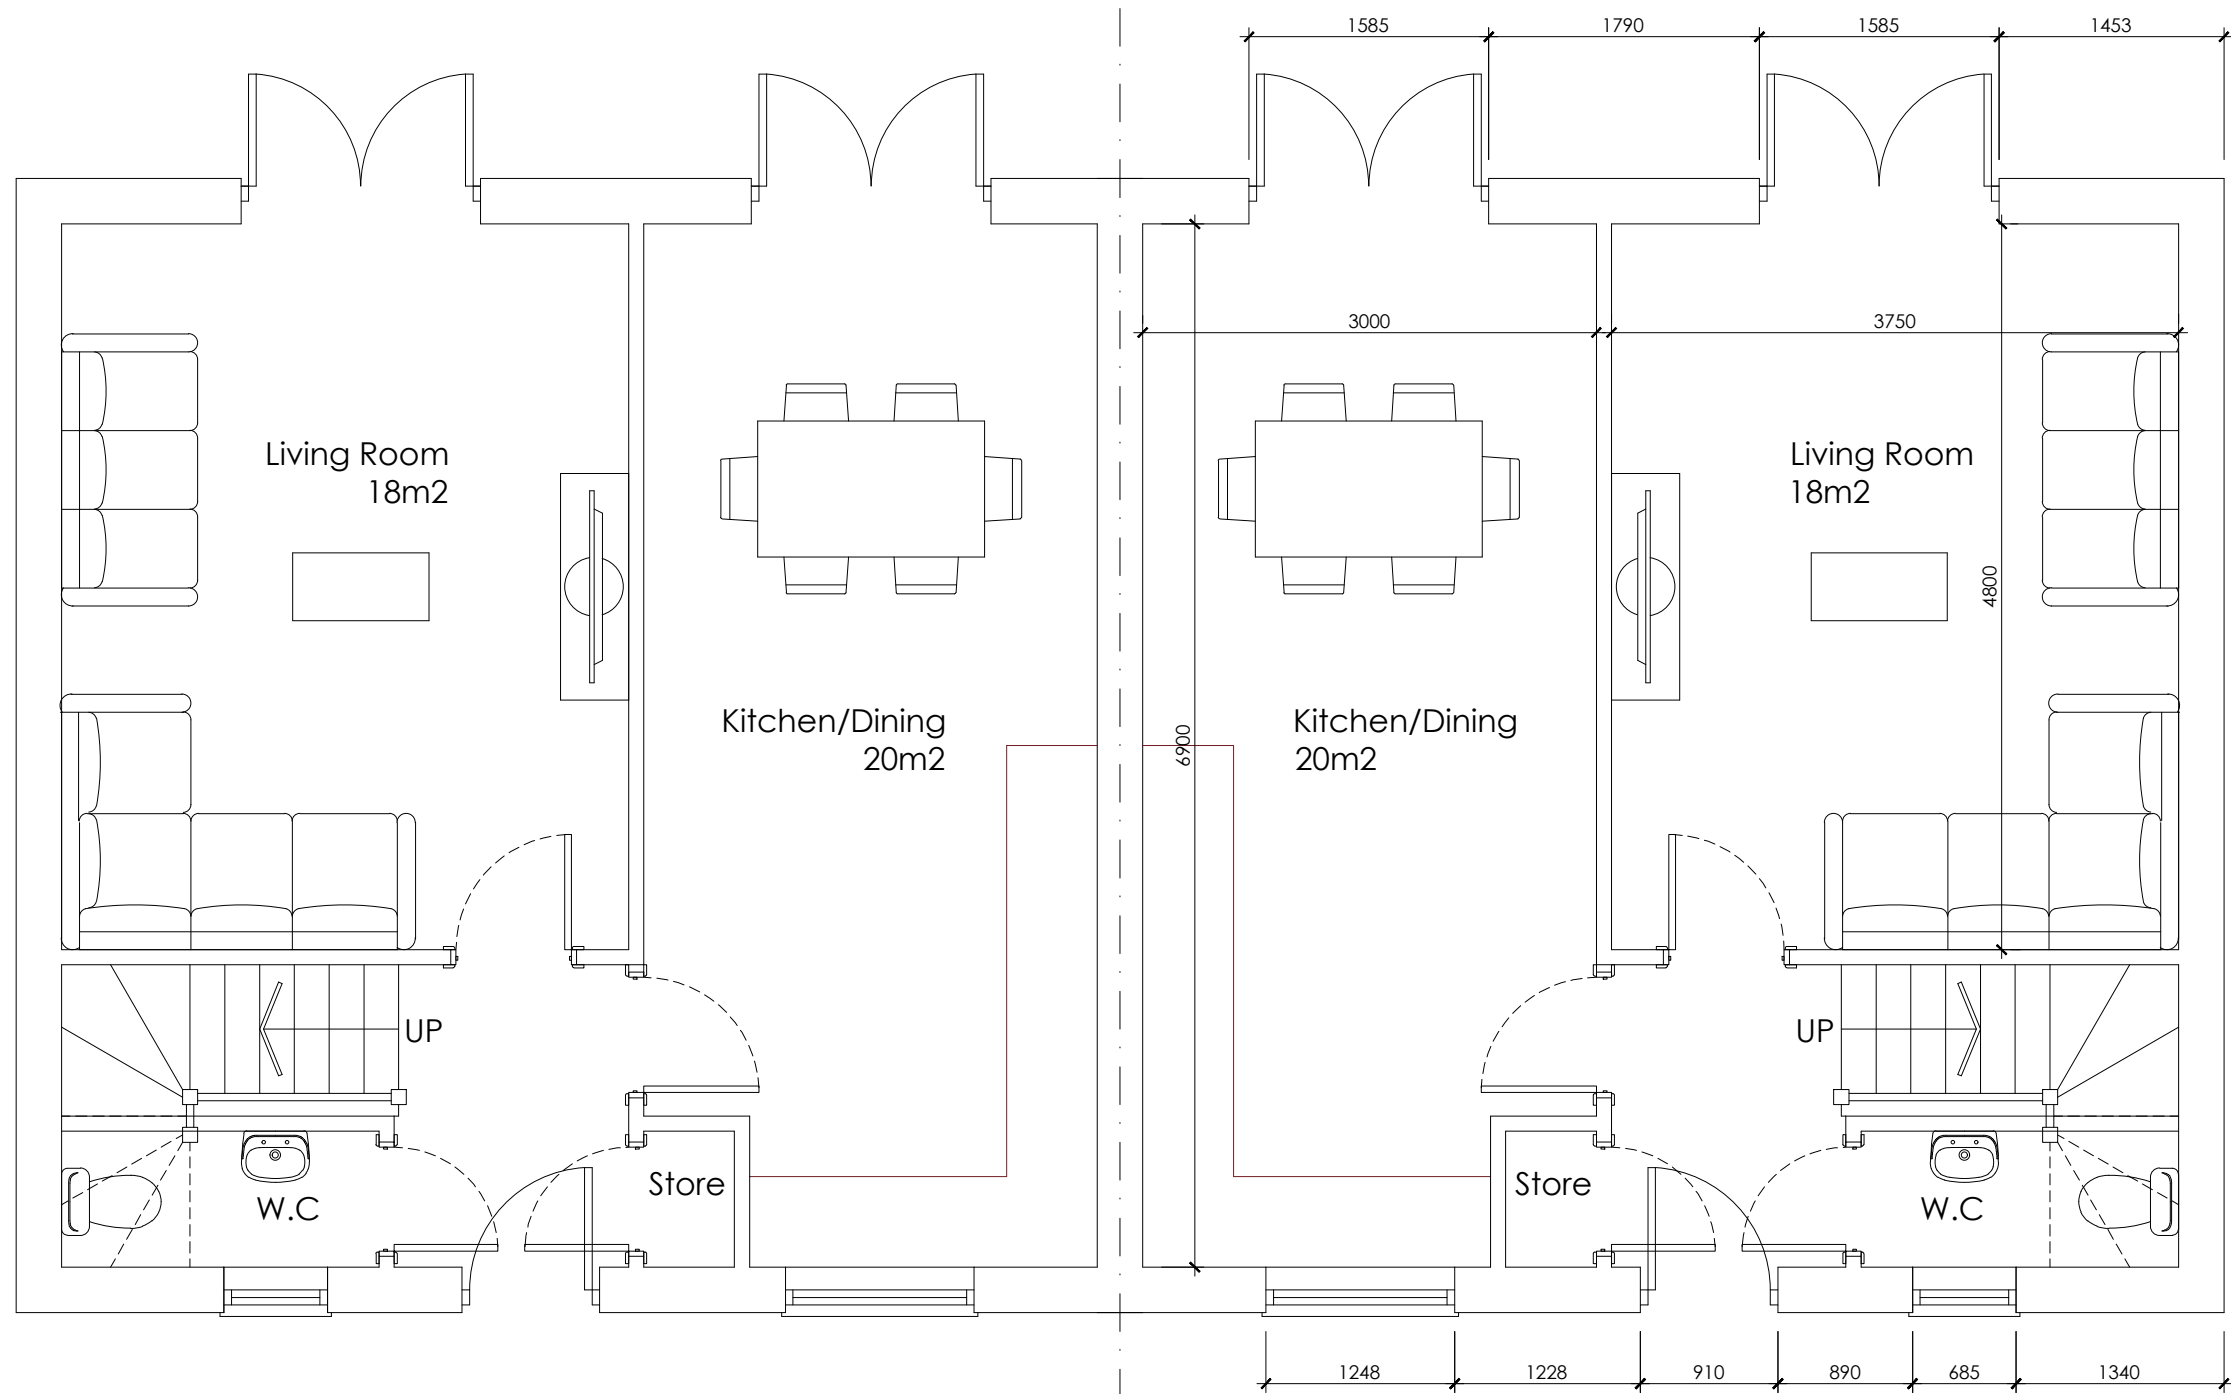

Ground Floor Plan
Scale 1:50




Front Elevation
Scale 1:100

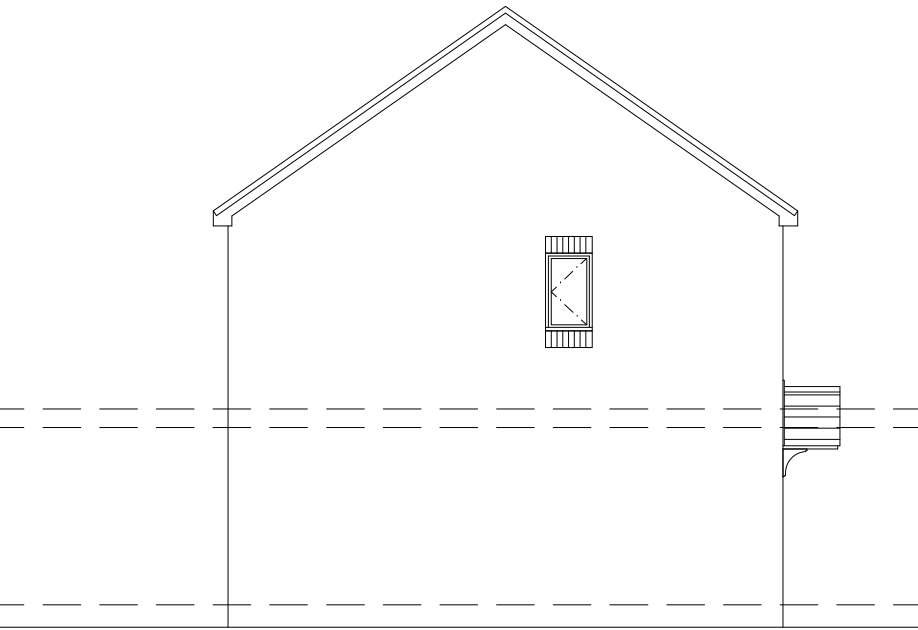

Side Elevation
Scale 1:100



Rear Elevation
Scale 1:100

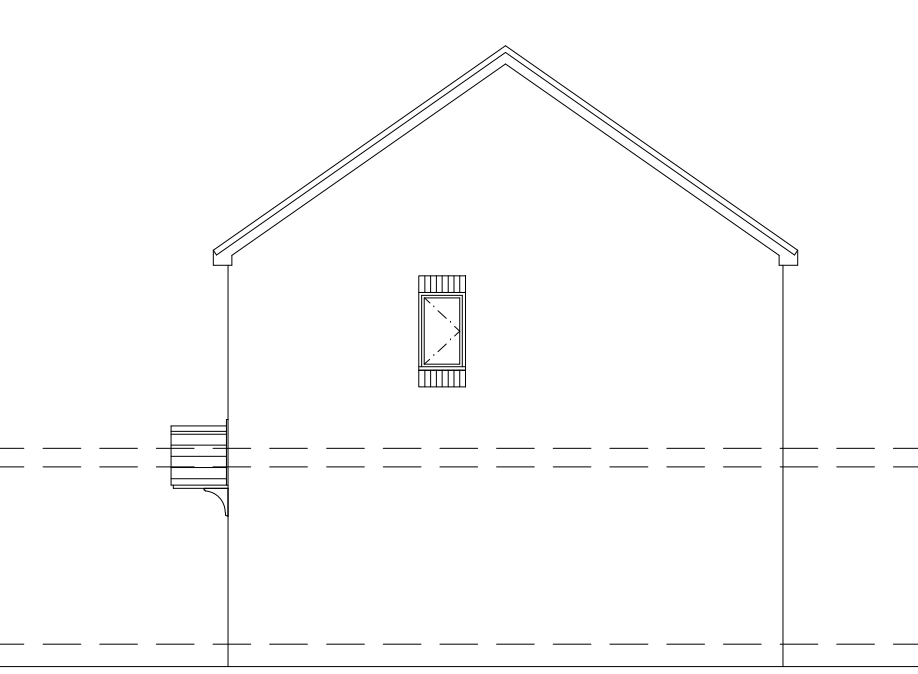

Side Elevation
Scale 1:100

WhiteAgus PARTNERSHIP OFFICE ONE, 34 VICTORIA ROAD, BARNESLEY, S70 2BU			Phone: 01226 208482 Email: info@whiteaguspartnership.co.uk Web: www.whiteaguspartnership.co.uk		
ARCHITECTURAL SERVICES			Client.		
Project. RESIDENTIAL DEVELOPMENT AT GREENSIDE LANE, HOYLAND BARNESLEY			GEM CONSTRUCTION LTD		
Drawing Title. PLANS & ELEVATIONS			Date. DECEMBER 2019	Scale. 1:50 @ A1	
			Ref. 17-040	Dwg. No. 25	Rev. A
Date	Suffix	Description	Date	Suffix	Description
03/01/2020	A	LAYOUT REVISED			