
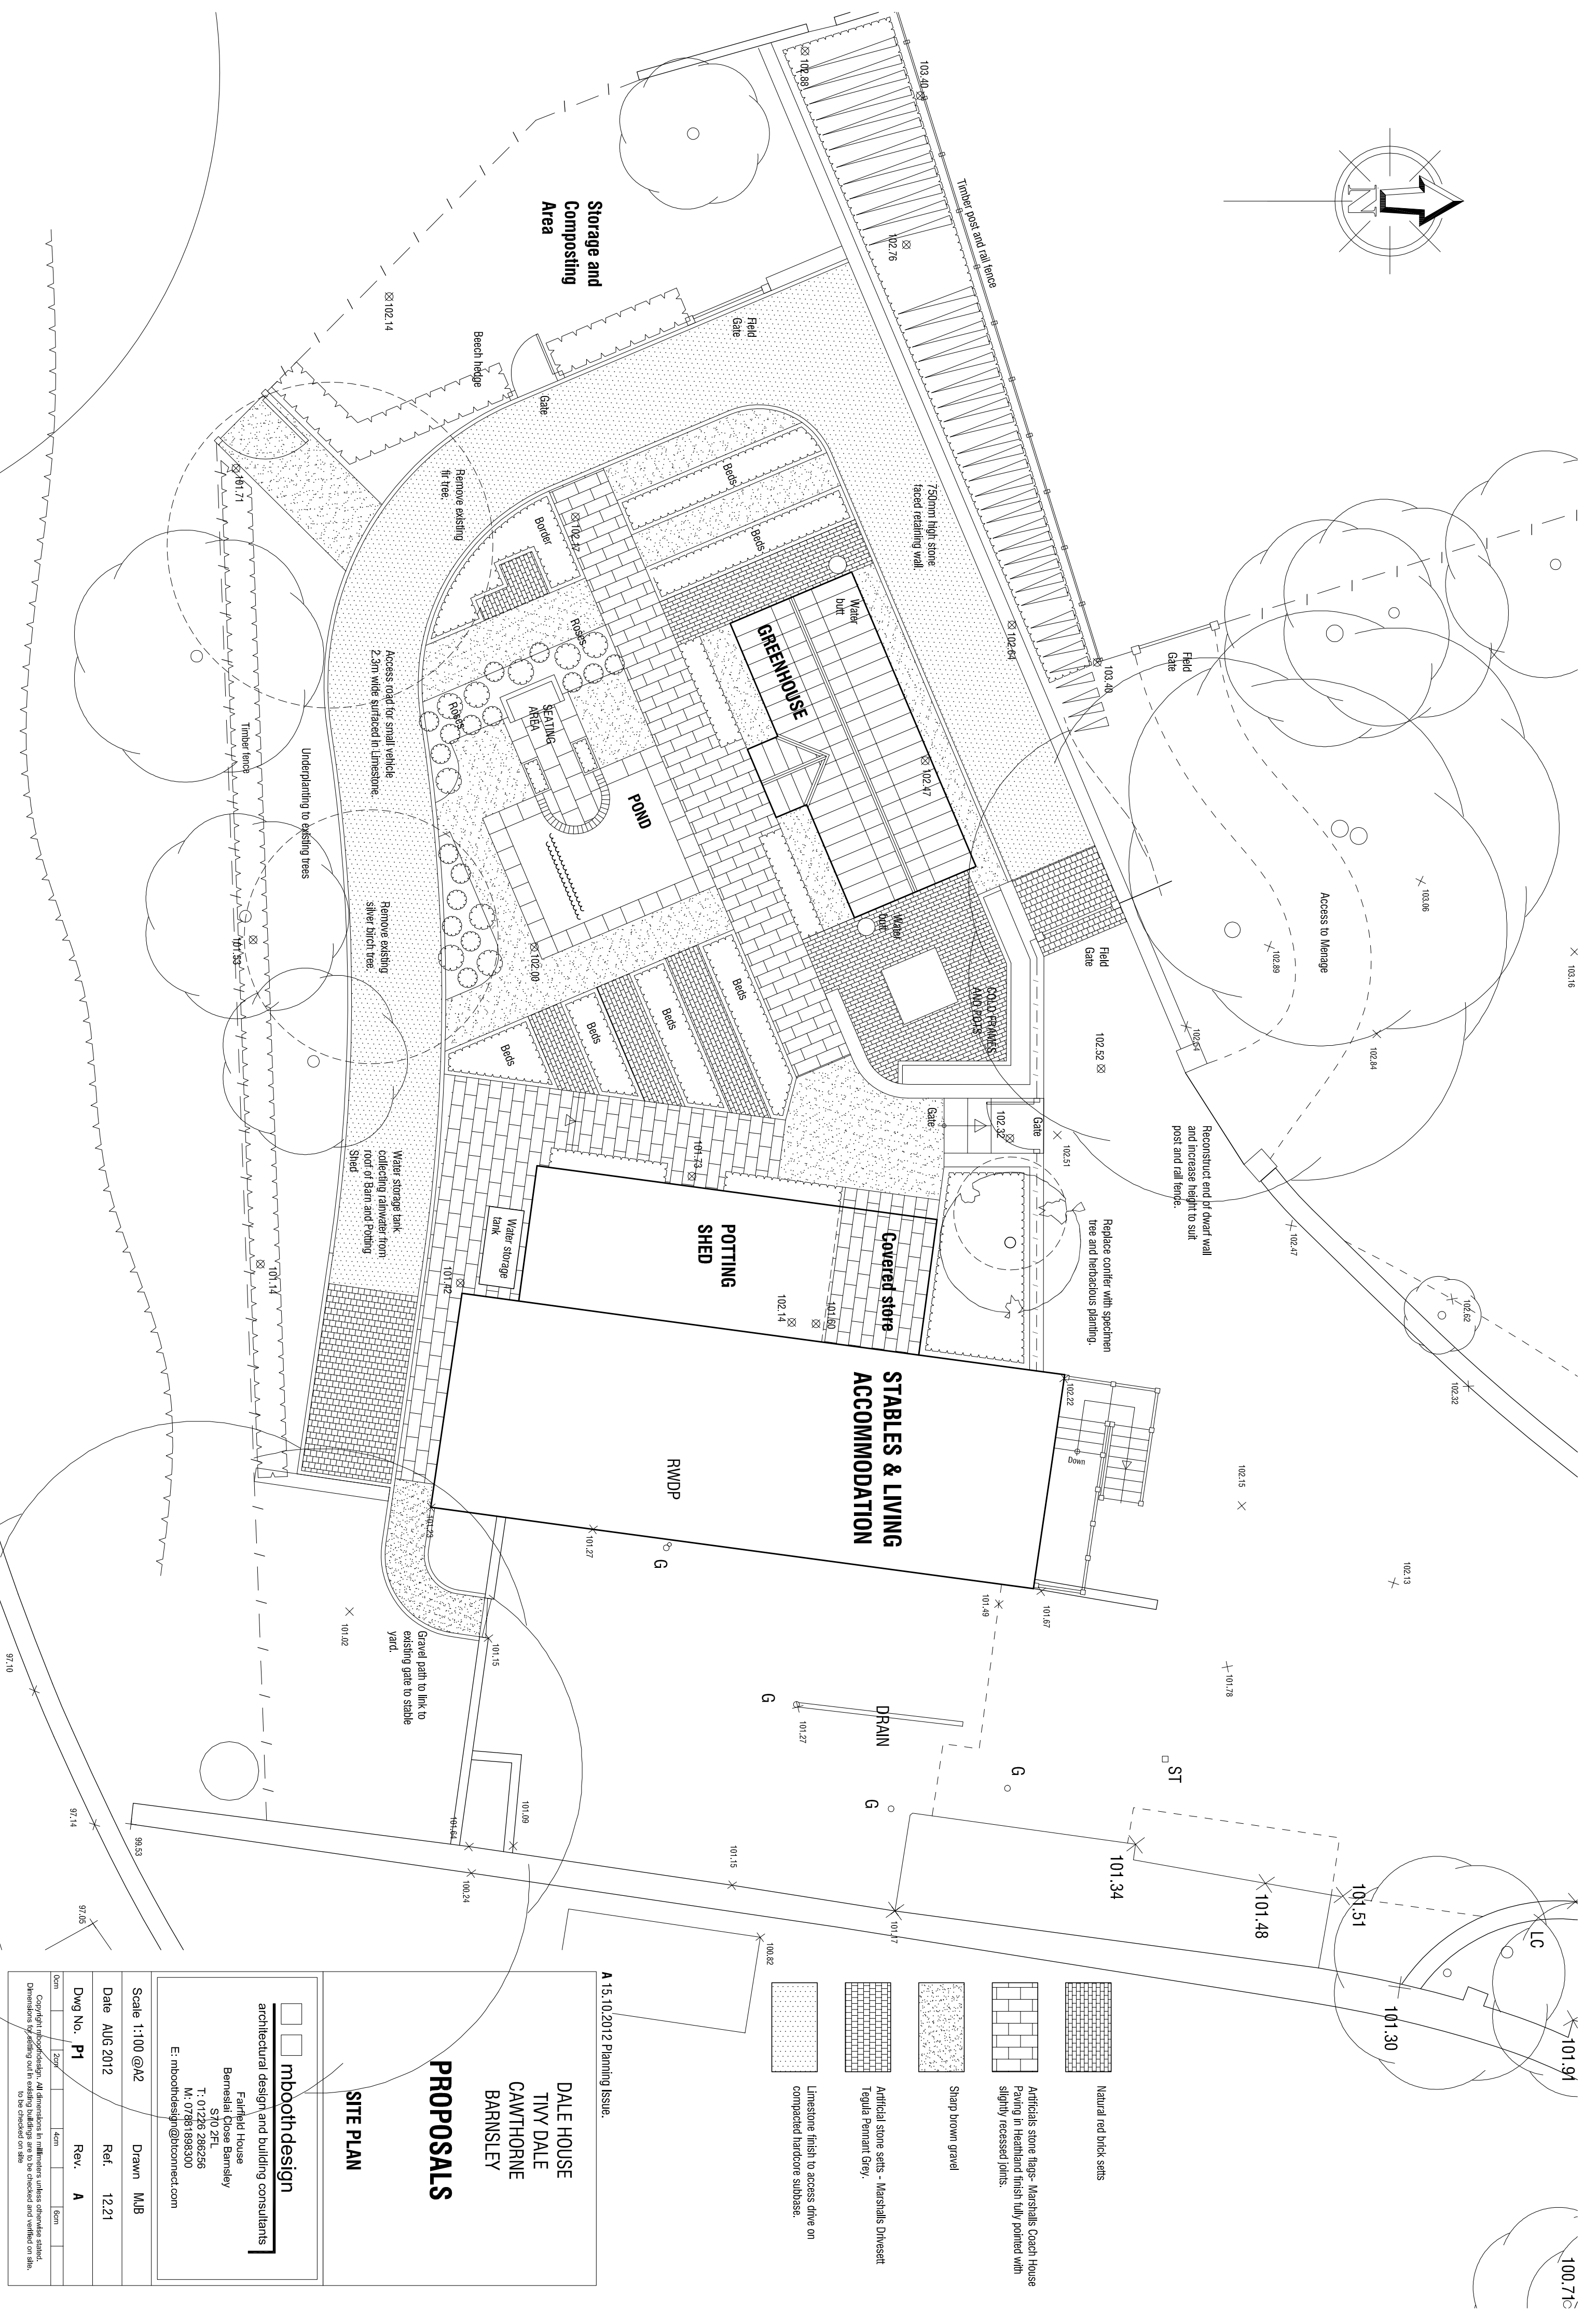


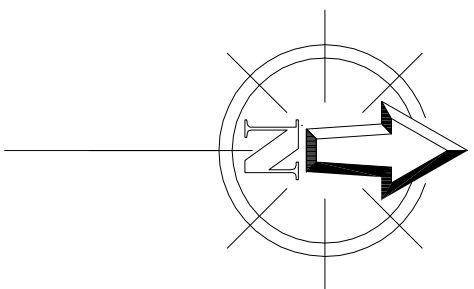

A 15.10.2012 Planning Issue.

DALE HOUSE
TIVY DALE
CAWTHORNE
BARNSELEY

PROPOSALS

SITE PLAN

☐ ☐ mboothdesign

architectural design and building consultants

Fairfield House

Barneslai Close Barnsley
S70 2EI

T: 01226 286256

E: mboothdesign@btconnect.com

Scale 1:100 @A2

Drawn MJB

Date AUG 2012

Ref. 12.21

Dwg No. **P1**

Rev.

Copyright © 2007 by McGraw-Hill Construction Information Group. All dimensions in millimeters unless otherwise stated. Dimensions for setting out in existing buildings are to be checked and verified on site.