




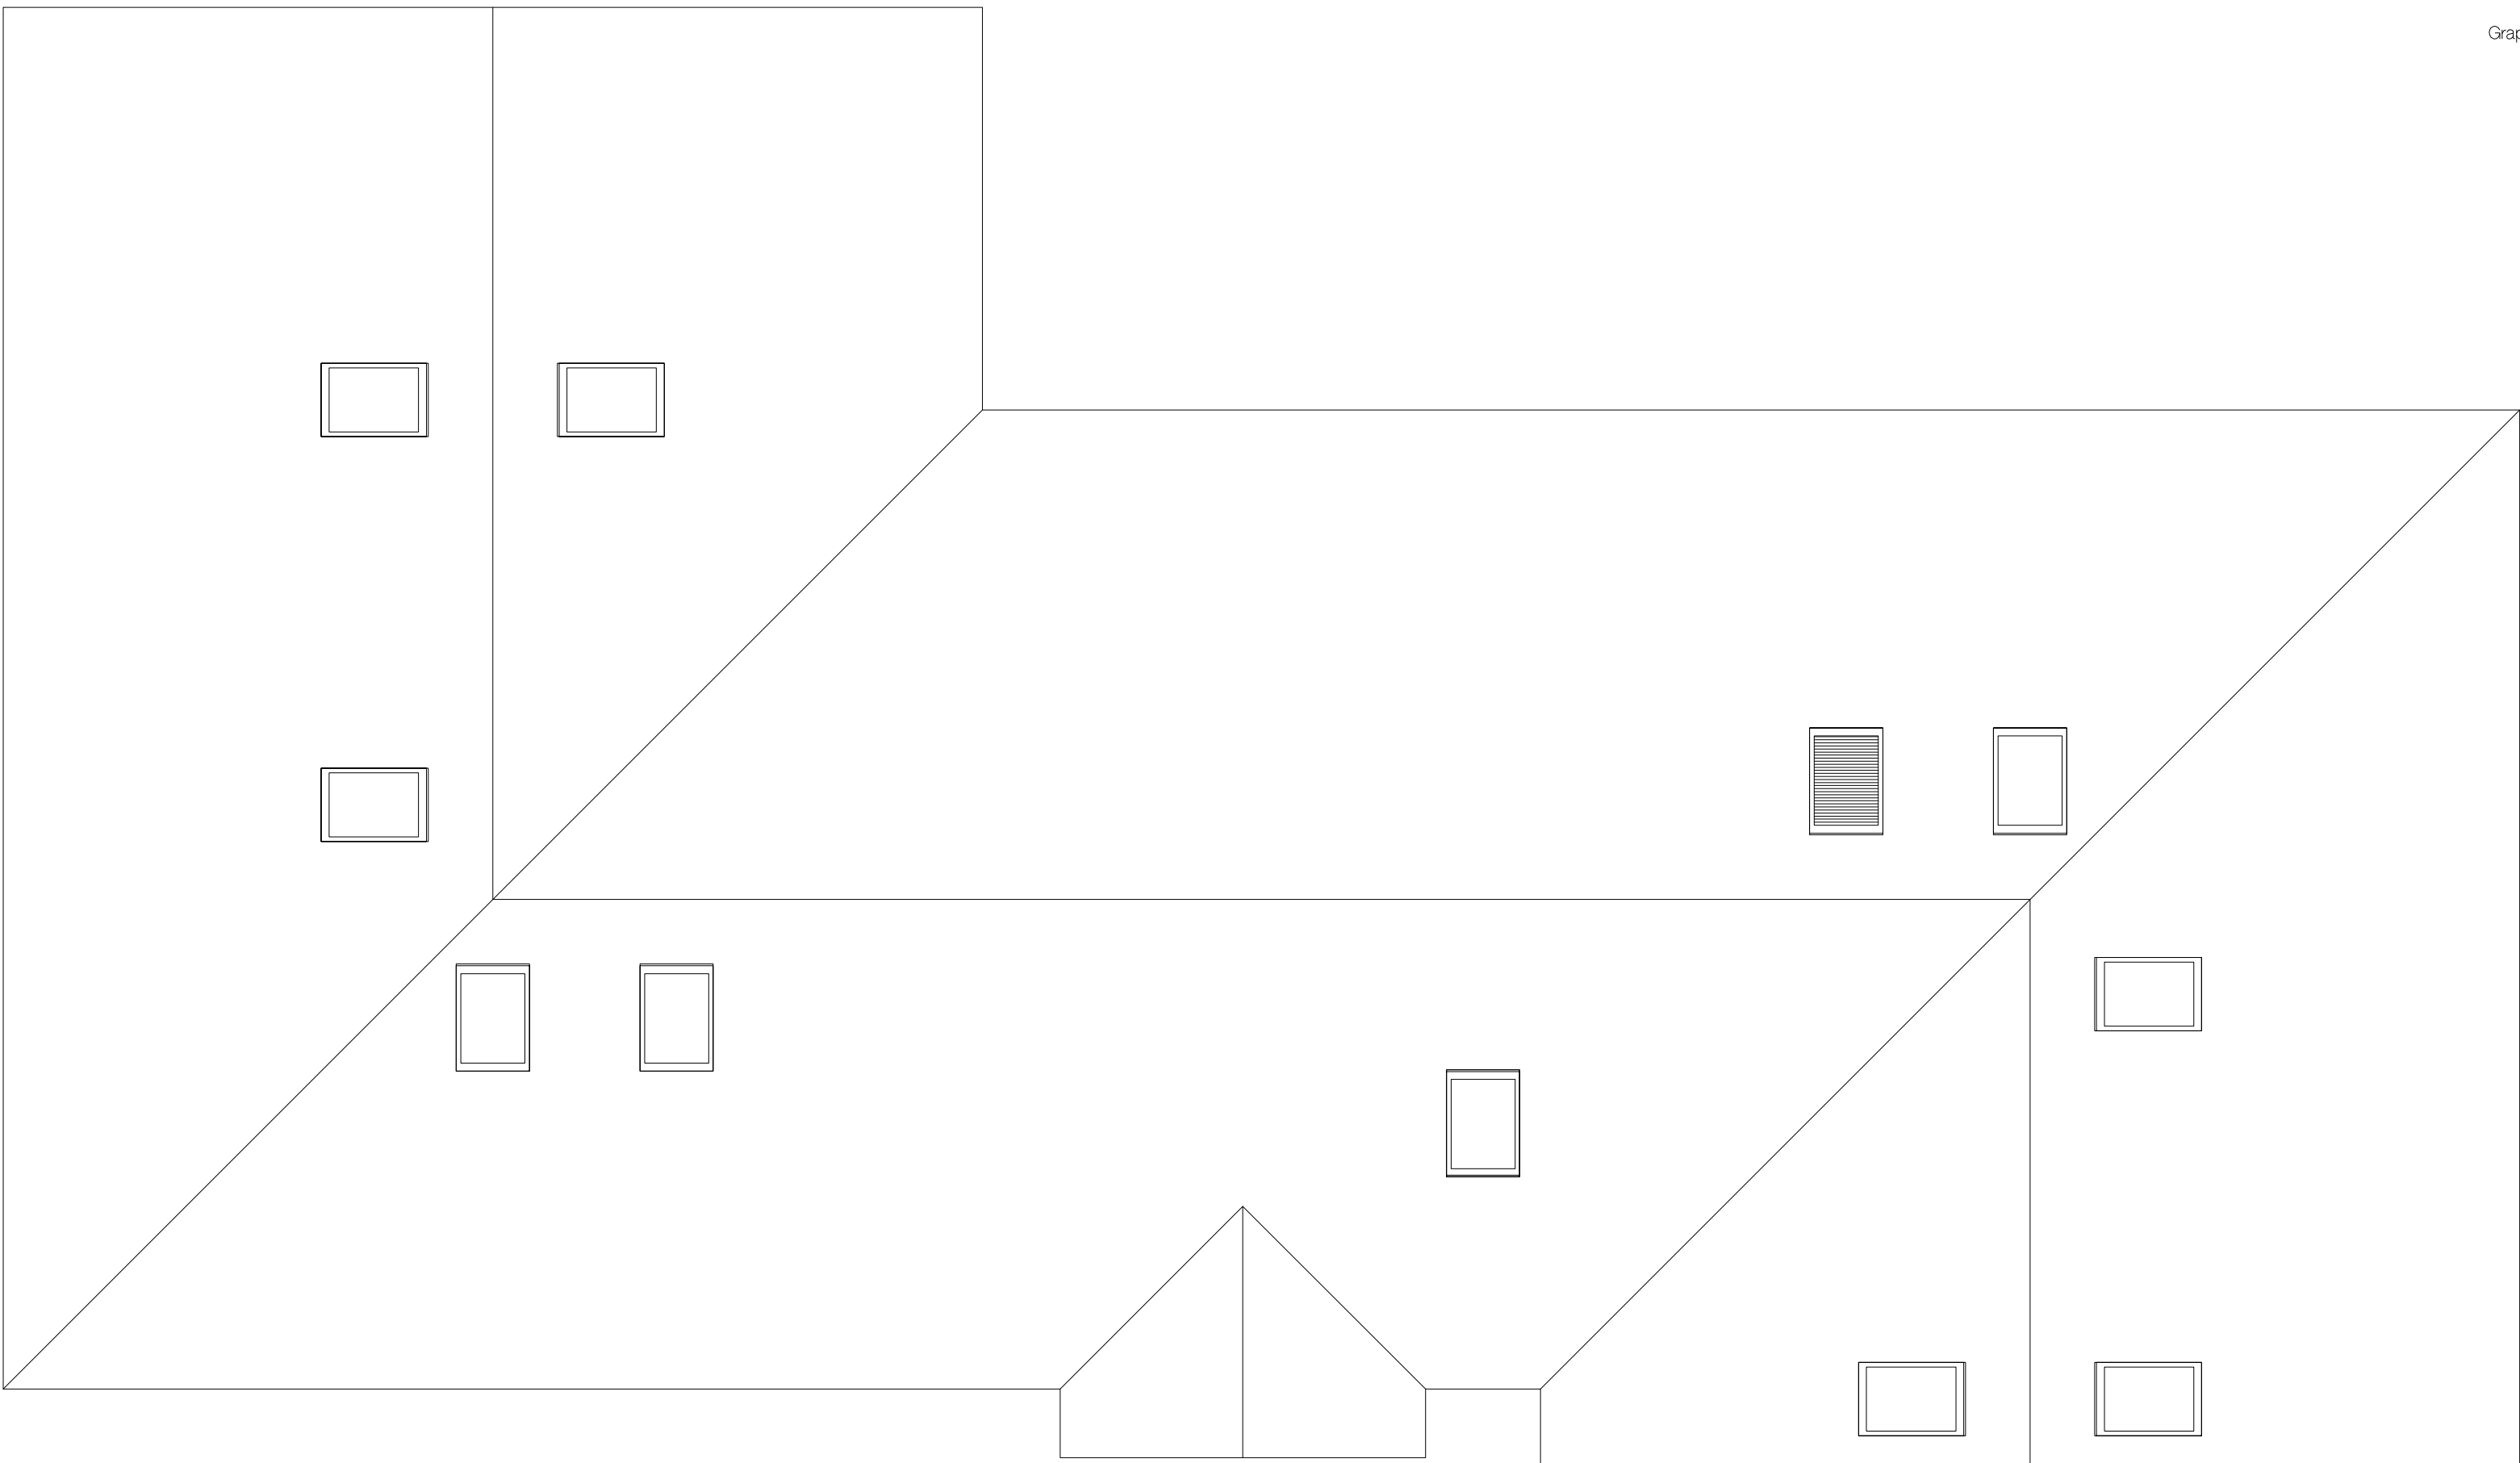

Building E - Roof Plan      Scale 1:100

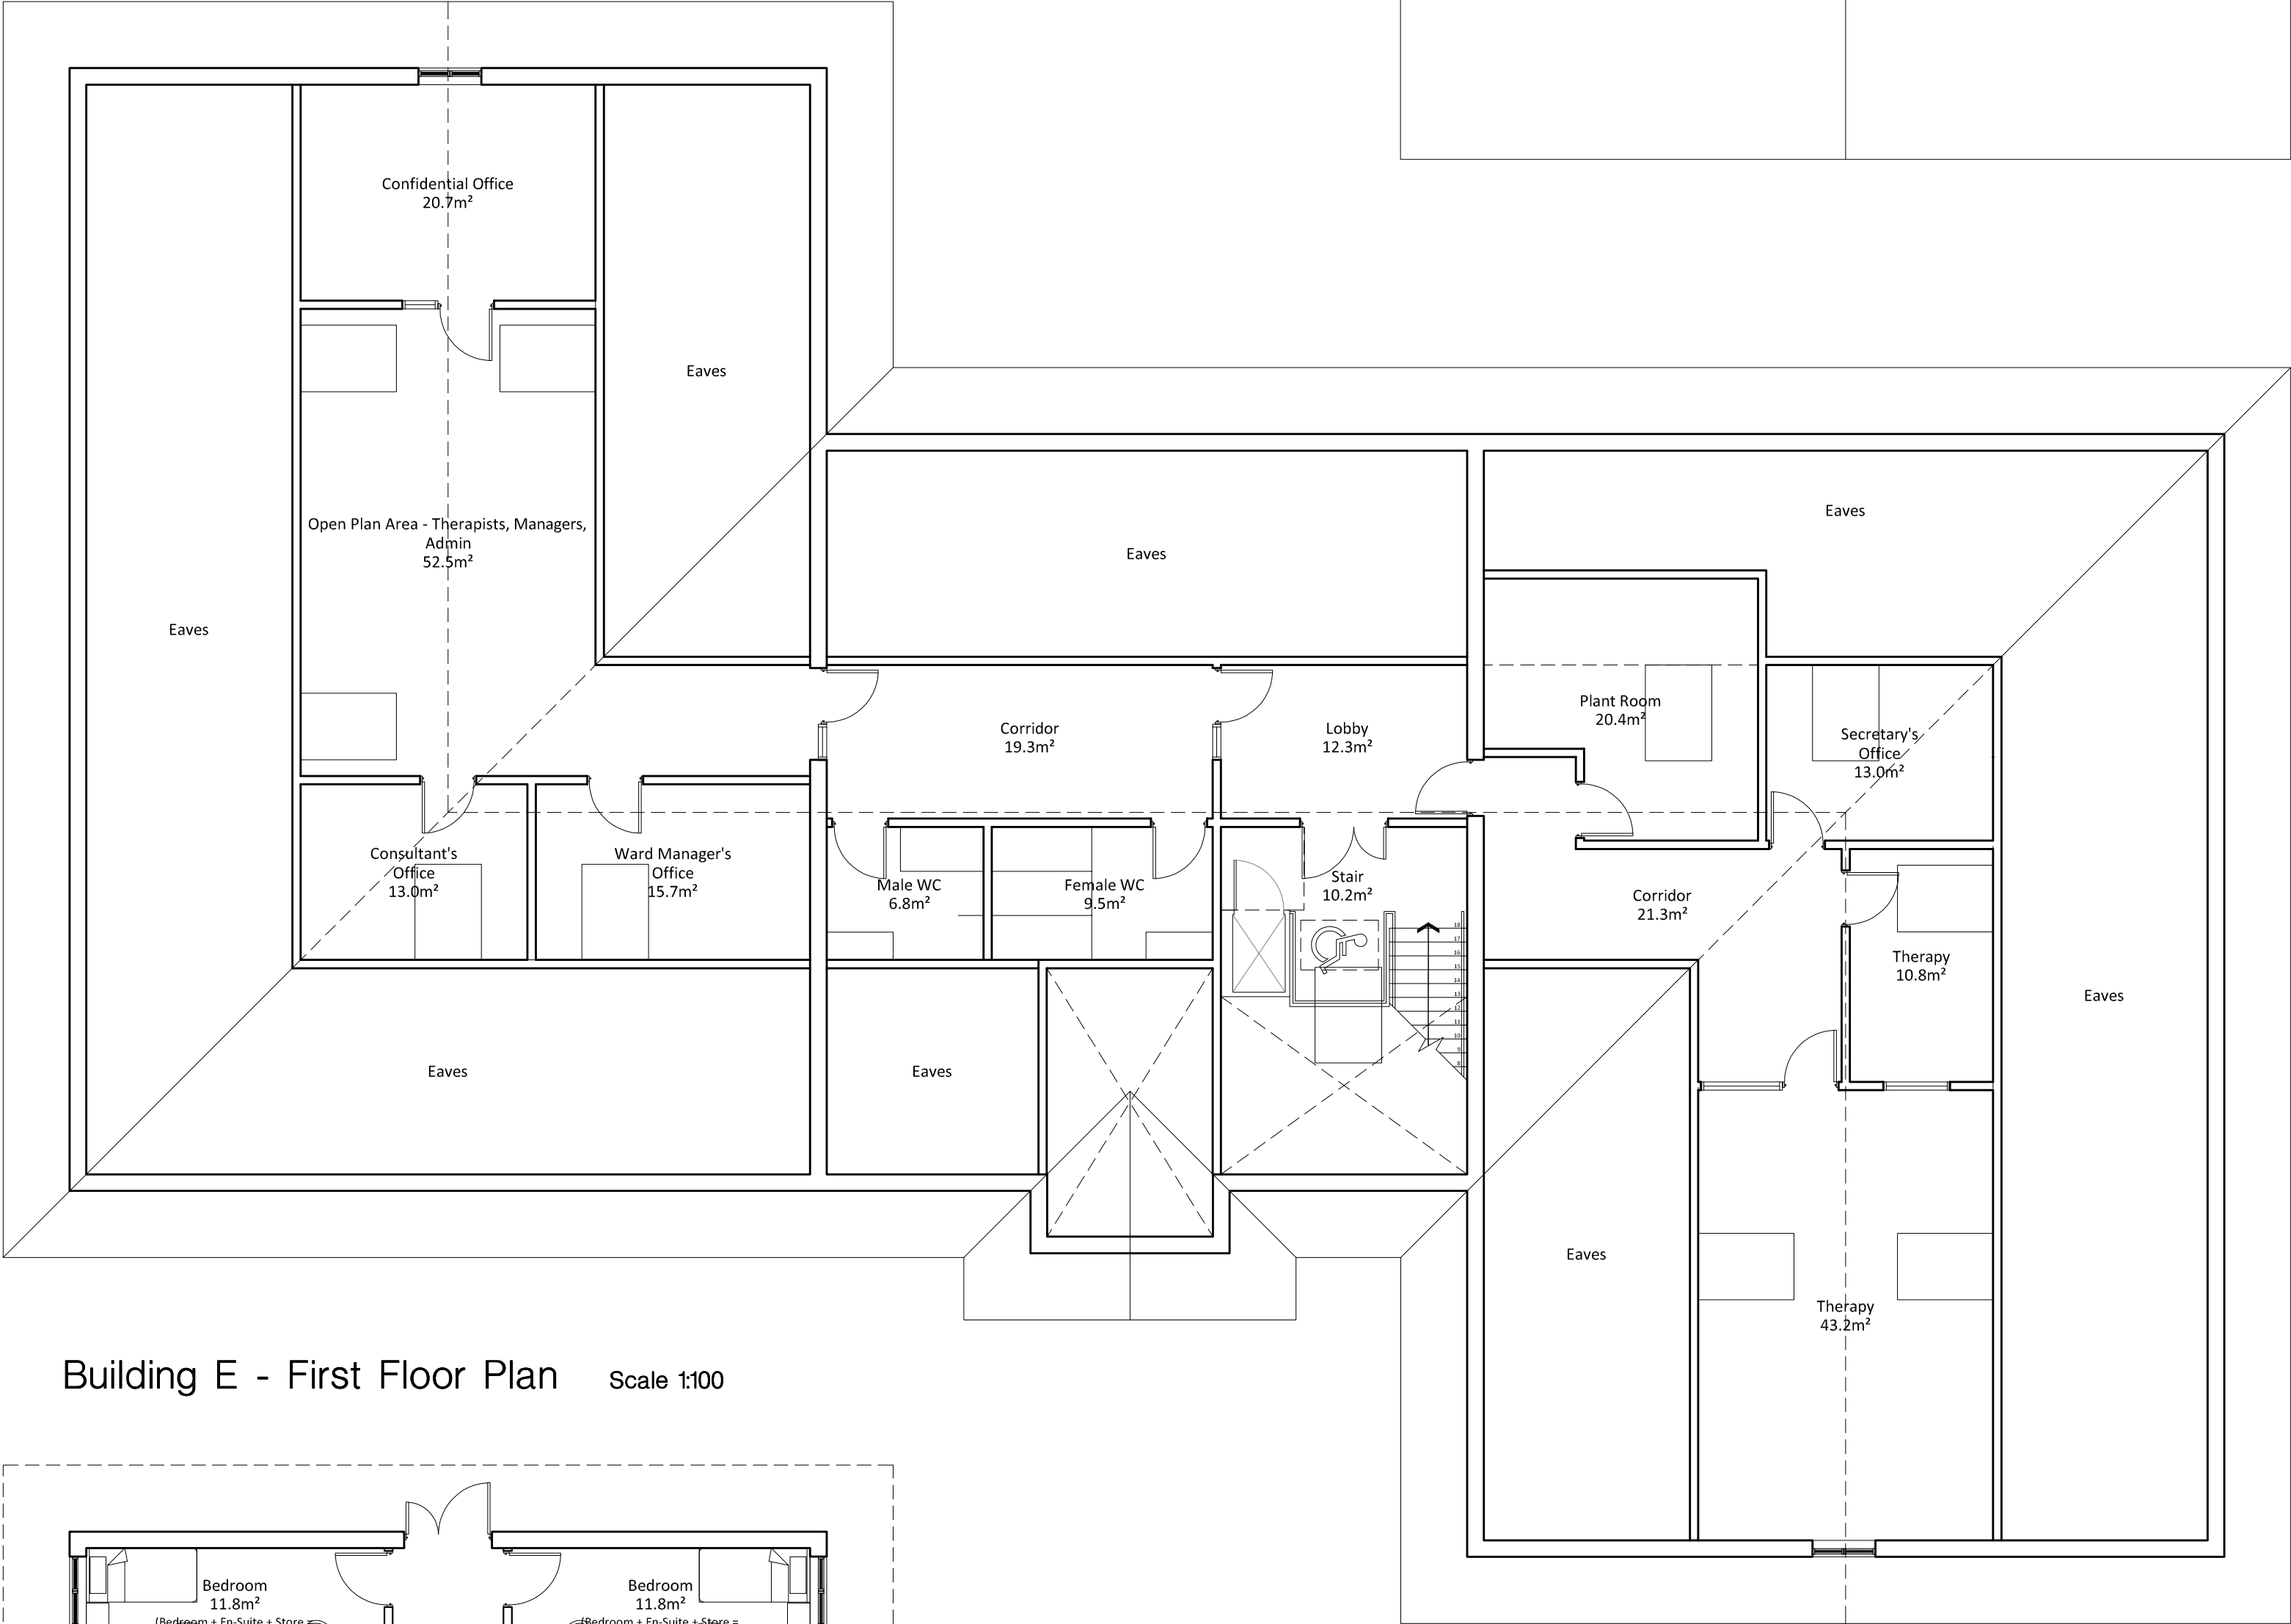

Building E - First Floor Plan      Scale 1:100

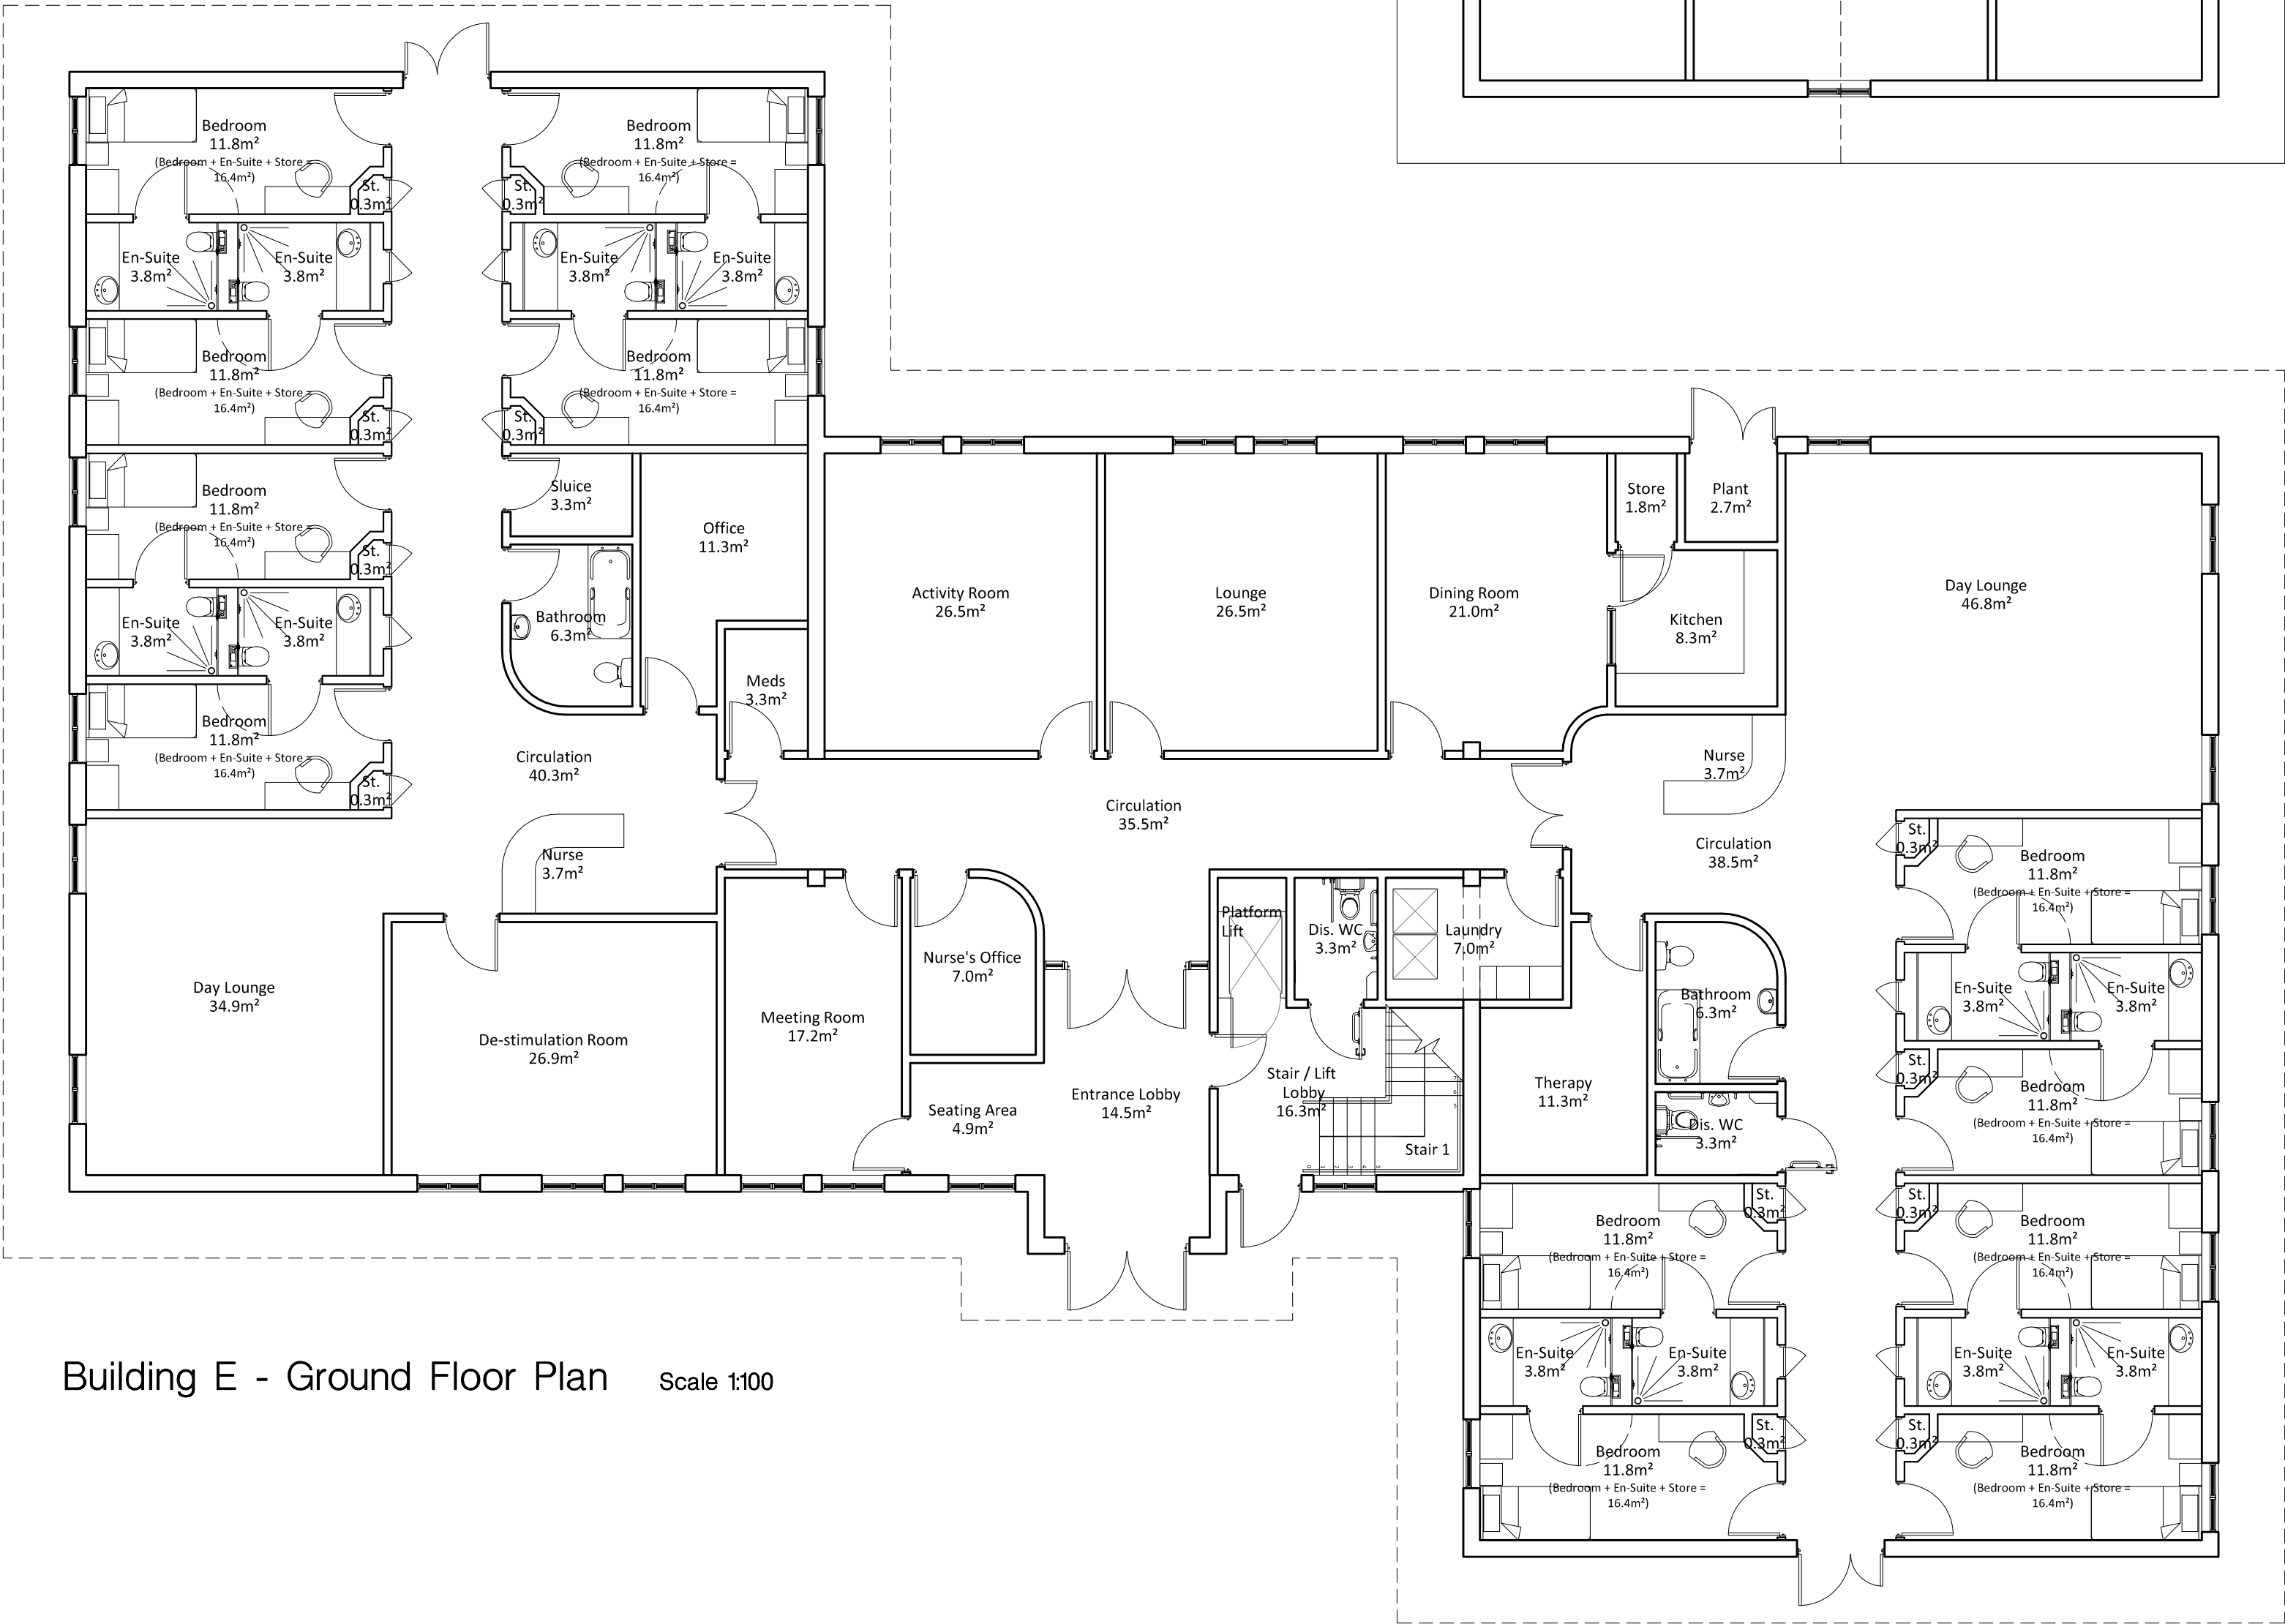

Building E - Ground Floor Plan      Scale 1:100

Graphical Scale 1:100


|               |             |              |          |              |            |          |
|---------------|-------------|--------------|----------|--------------|------------|----------|
| 0             | 1           | 2            | 3        | 4            | 5          | 10m      |
| Drawn by :    | RH          | Date :       | 08.06.12 | Scale :      | 1:100      | @ A1     |
| Status        | Preliminary | Presentation | Tender   | Construction | Last Issue |          |
| Date :        | 08.06.12    |              |          |              |            |          |
| Approved by : | MJB         |              |          |              |            |          |
| Revision      |             |              |          | Date         | Drawn      | Approved |

Building E:  
Specialist Low Secure Rehabilitation Unit for  
Severe ASD / LD.

12 Beds (Mixed)

Low Security

GIFA: Ground Floor: 675m<sup>2</sup>  
First Floor: 287m<sup>2</sup>  
TOTAL: 962m<sup>2</sup>

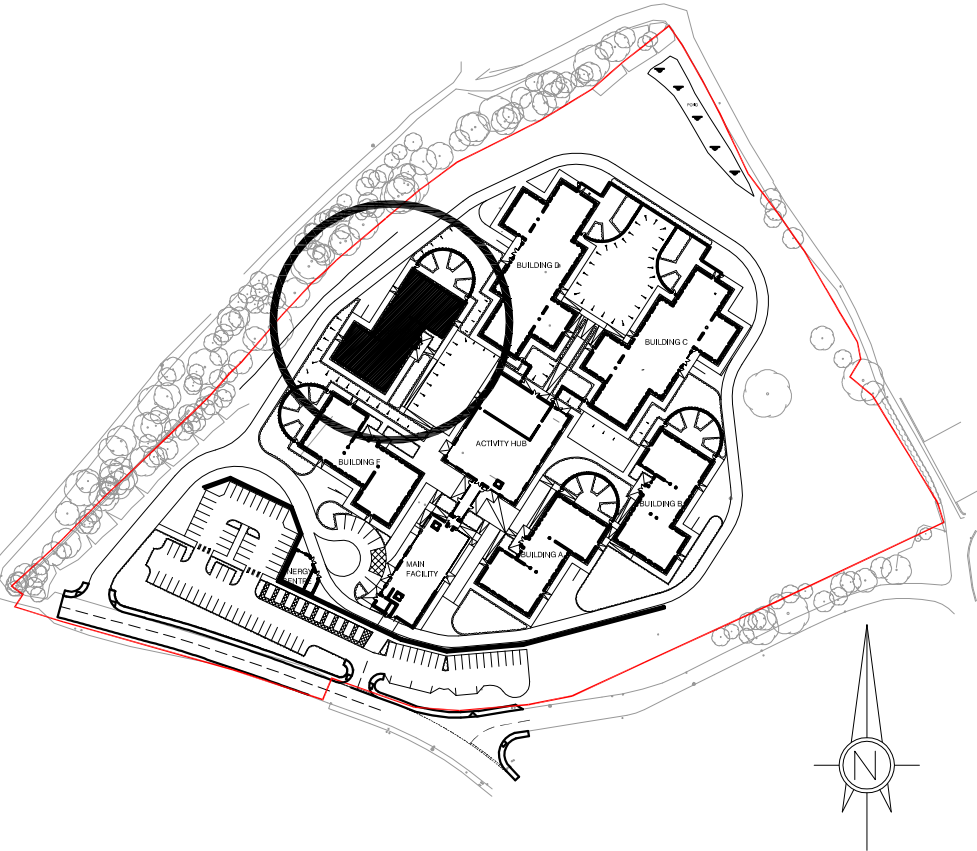

Building E - Location Plan      Scale 1:2500

This drawing was prepared for Interserve Construction and shall not be used for any other purpose than for making a planning application to Barnsley Metropolitan Borough Council.

|   |                                |                 |                                         |
|---|--------------------------------|-----------------|-----------------------------------------|
| Client :   | Hoyland Estates                | Drawing Title : | Building E Plans<br>Low Secure ASD Unit |
| Project :   | Earlswood<br>Autistic Hospital |                 |                                         |
| Project No. :                                                                                                  | 3417-01                        | Drawing No. :   | (2-)14                                  |
|   |                                | Rev. :          | -                                       |
| RACE<br>COTTAM<br>ASSOCIATES                                                                                   |                                |                 |                                         |
| Sheffield Studio   3 Vincent House   Solly Street   Sheffield   S1 4BB   t : 0114 273 7050   f : 0114 273 7881 |                                |                 |                                         |
| website : www.racocottam.com                                                                                   |                                |                 |                                         |