


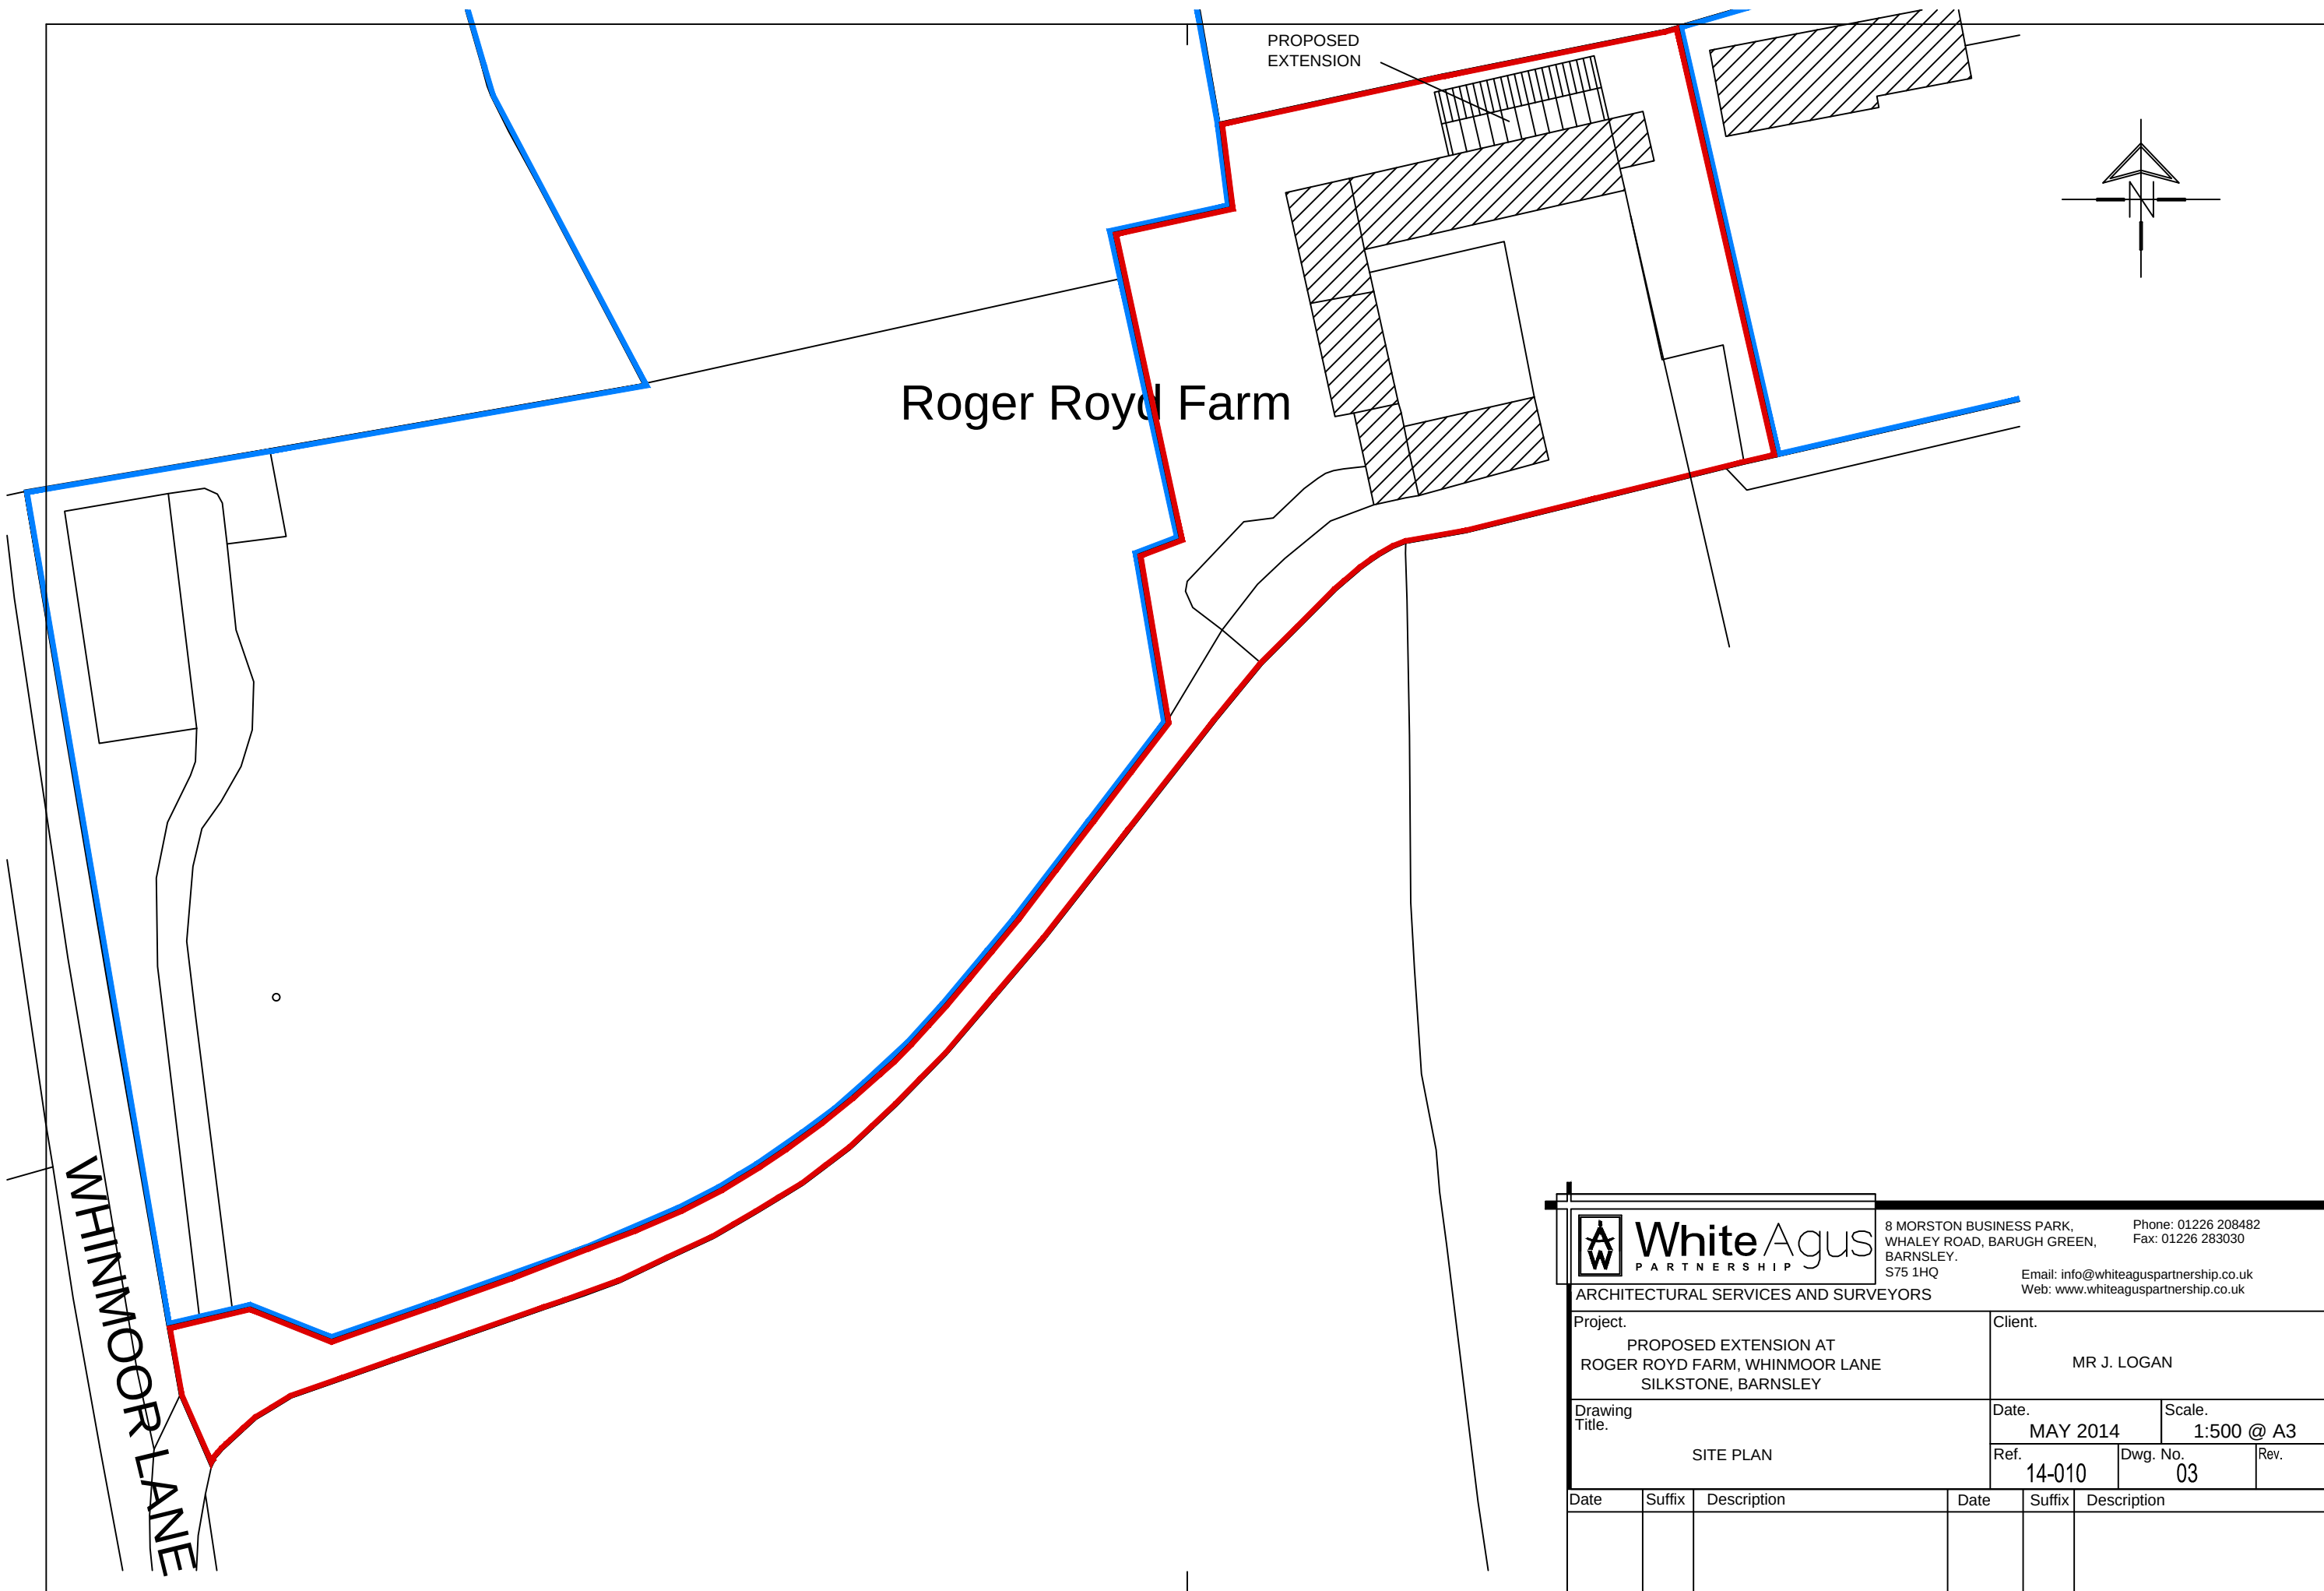

 White Agus PARTNERSHIP		8 MORSTON BUSINESS PARK, WHALEY ROAD, BARUGH GREEN, BARNLEY. S75 1HQ		Phone: 01226 208482 Fax: 01226 283030 Email: info@whiteaguspартnership.co.uk Web: www.whiteaguspартnership.co.uk	
ARCHITECTURAL SERVICES AND SURVEYORS					
Project. PROPOSED EXTENSION AT ROGER ROYD FARM, WHINMOOR LANE SILKSTONE, BARNLEY			Client. MR J. LOGAN		
Drawing Title. SITE PLAN			Date. MAY 2014		Scale. 1:500 @ A3
			Ref. 14-010	Dwg. No. 03	
Date			Date		
Suffix			Suffix		
Description			Description		