


ELEVATIONS
AS PROPOSED

idprojects


REV	DATE	ITEM
A	18/11/15	CHIMNEY ADDED, TITLE BLOCK AMENDED
B	23/11/15	CAR PORT ADDED

AUTH
ID


PROPOSED OUTBUILDING RESIDENTIAL CONVERSION NOOK
STABLES, HOYLANDSWAINE, BARNSELEY, S36 7JA
MR T & MRS C WOOD
DWG No. 282-A05 revB
SCALE 1:100@A3 OCTOBER 2015

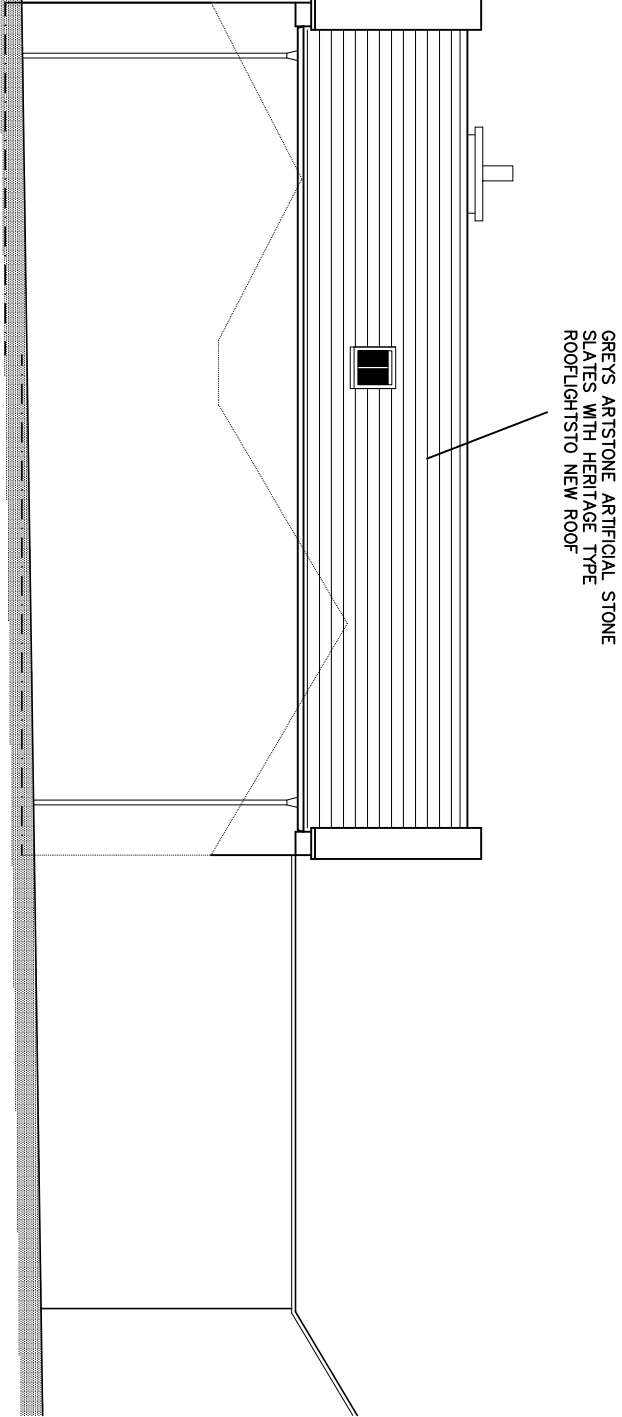


WEST ELEVATION

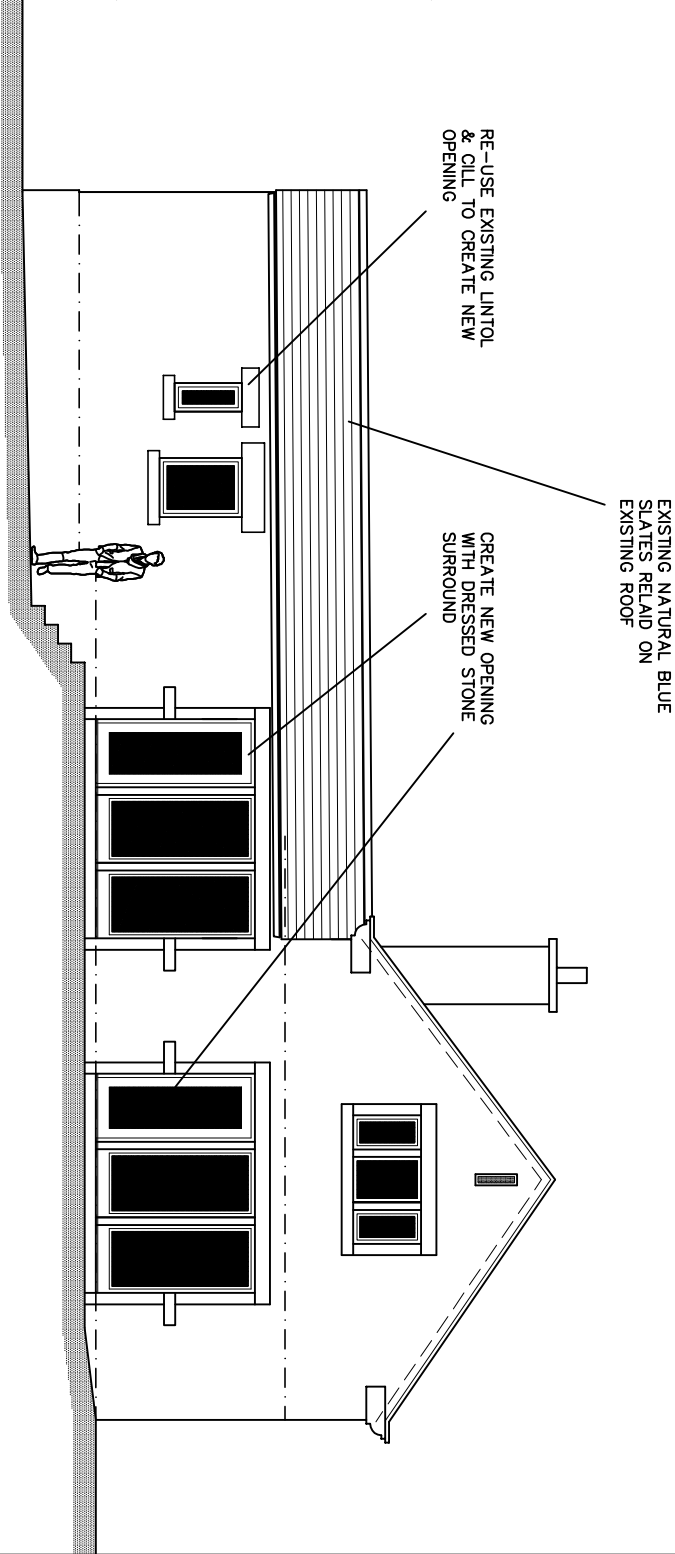

NORTH ELEVATION

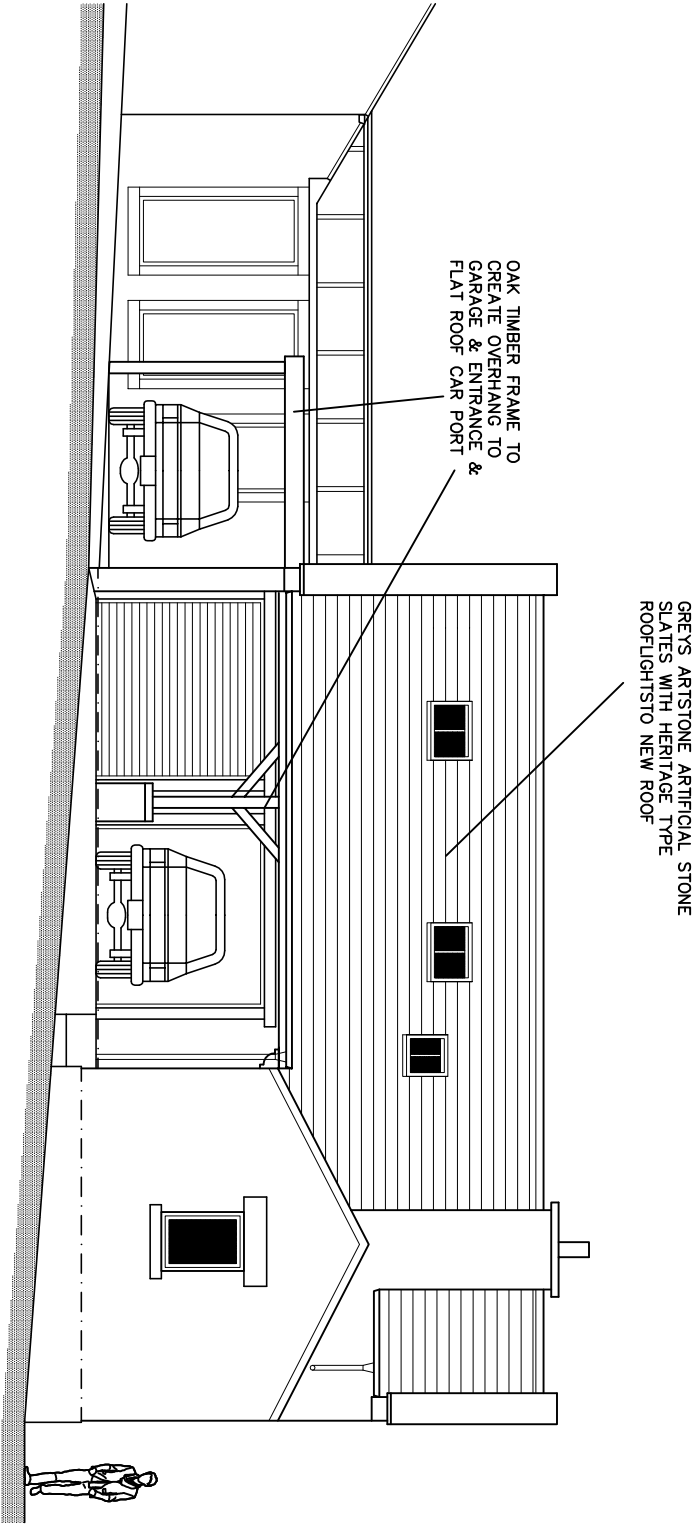

EAST ELEVATION

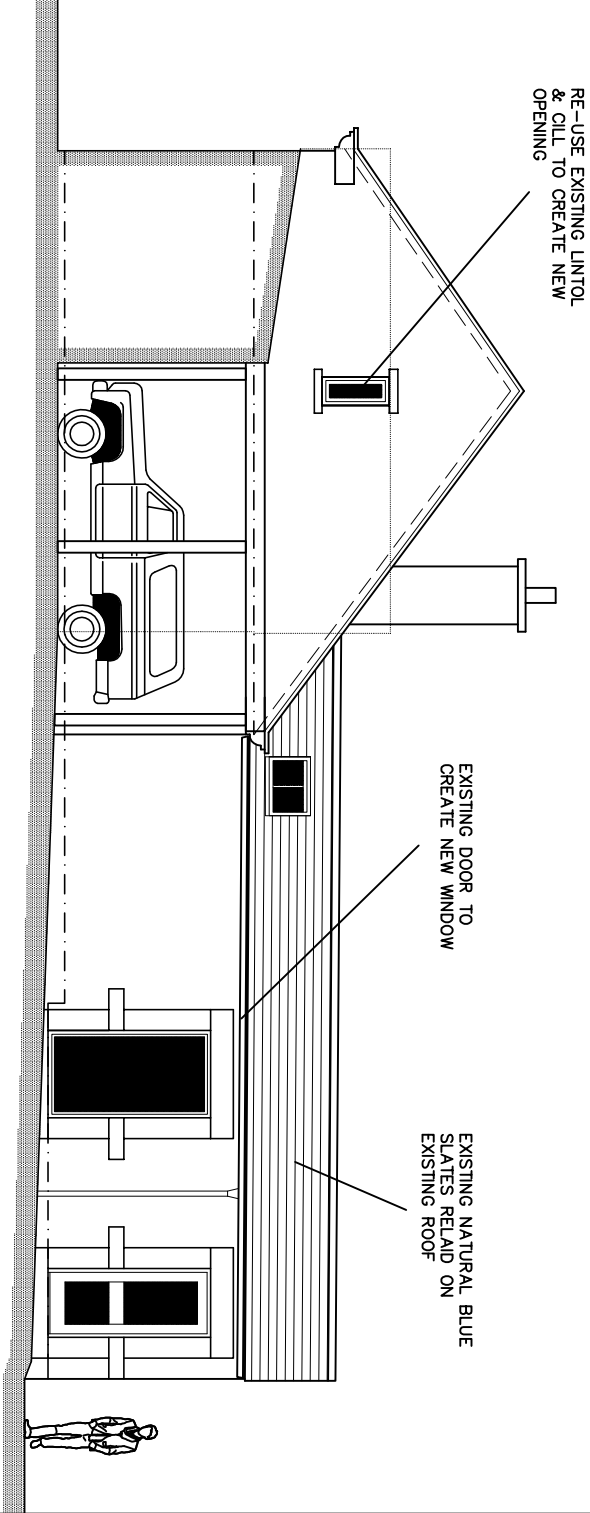

SOUTH ELEVATION