


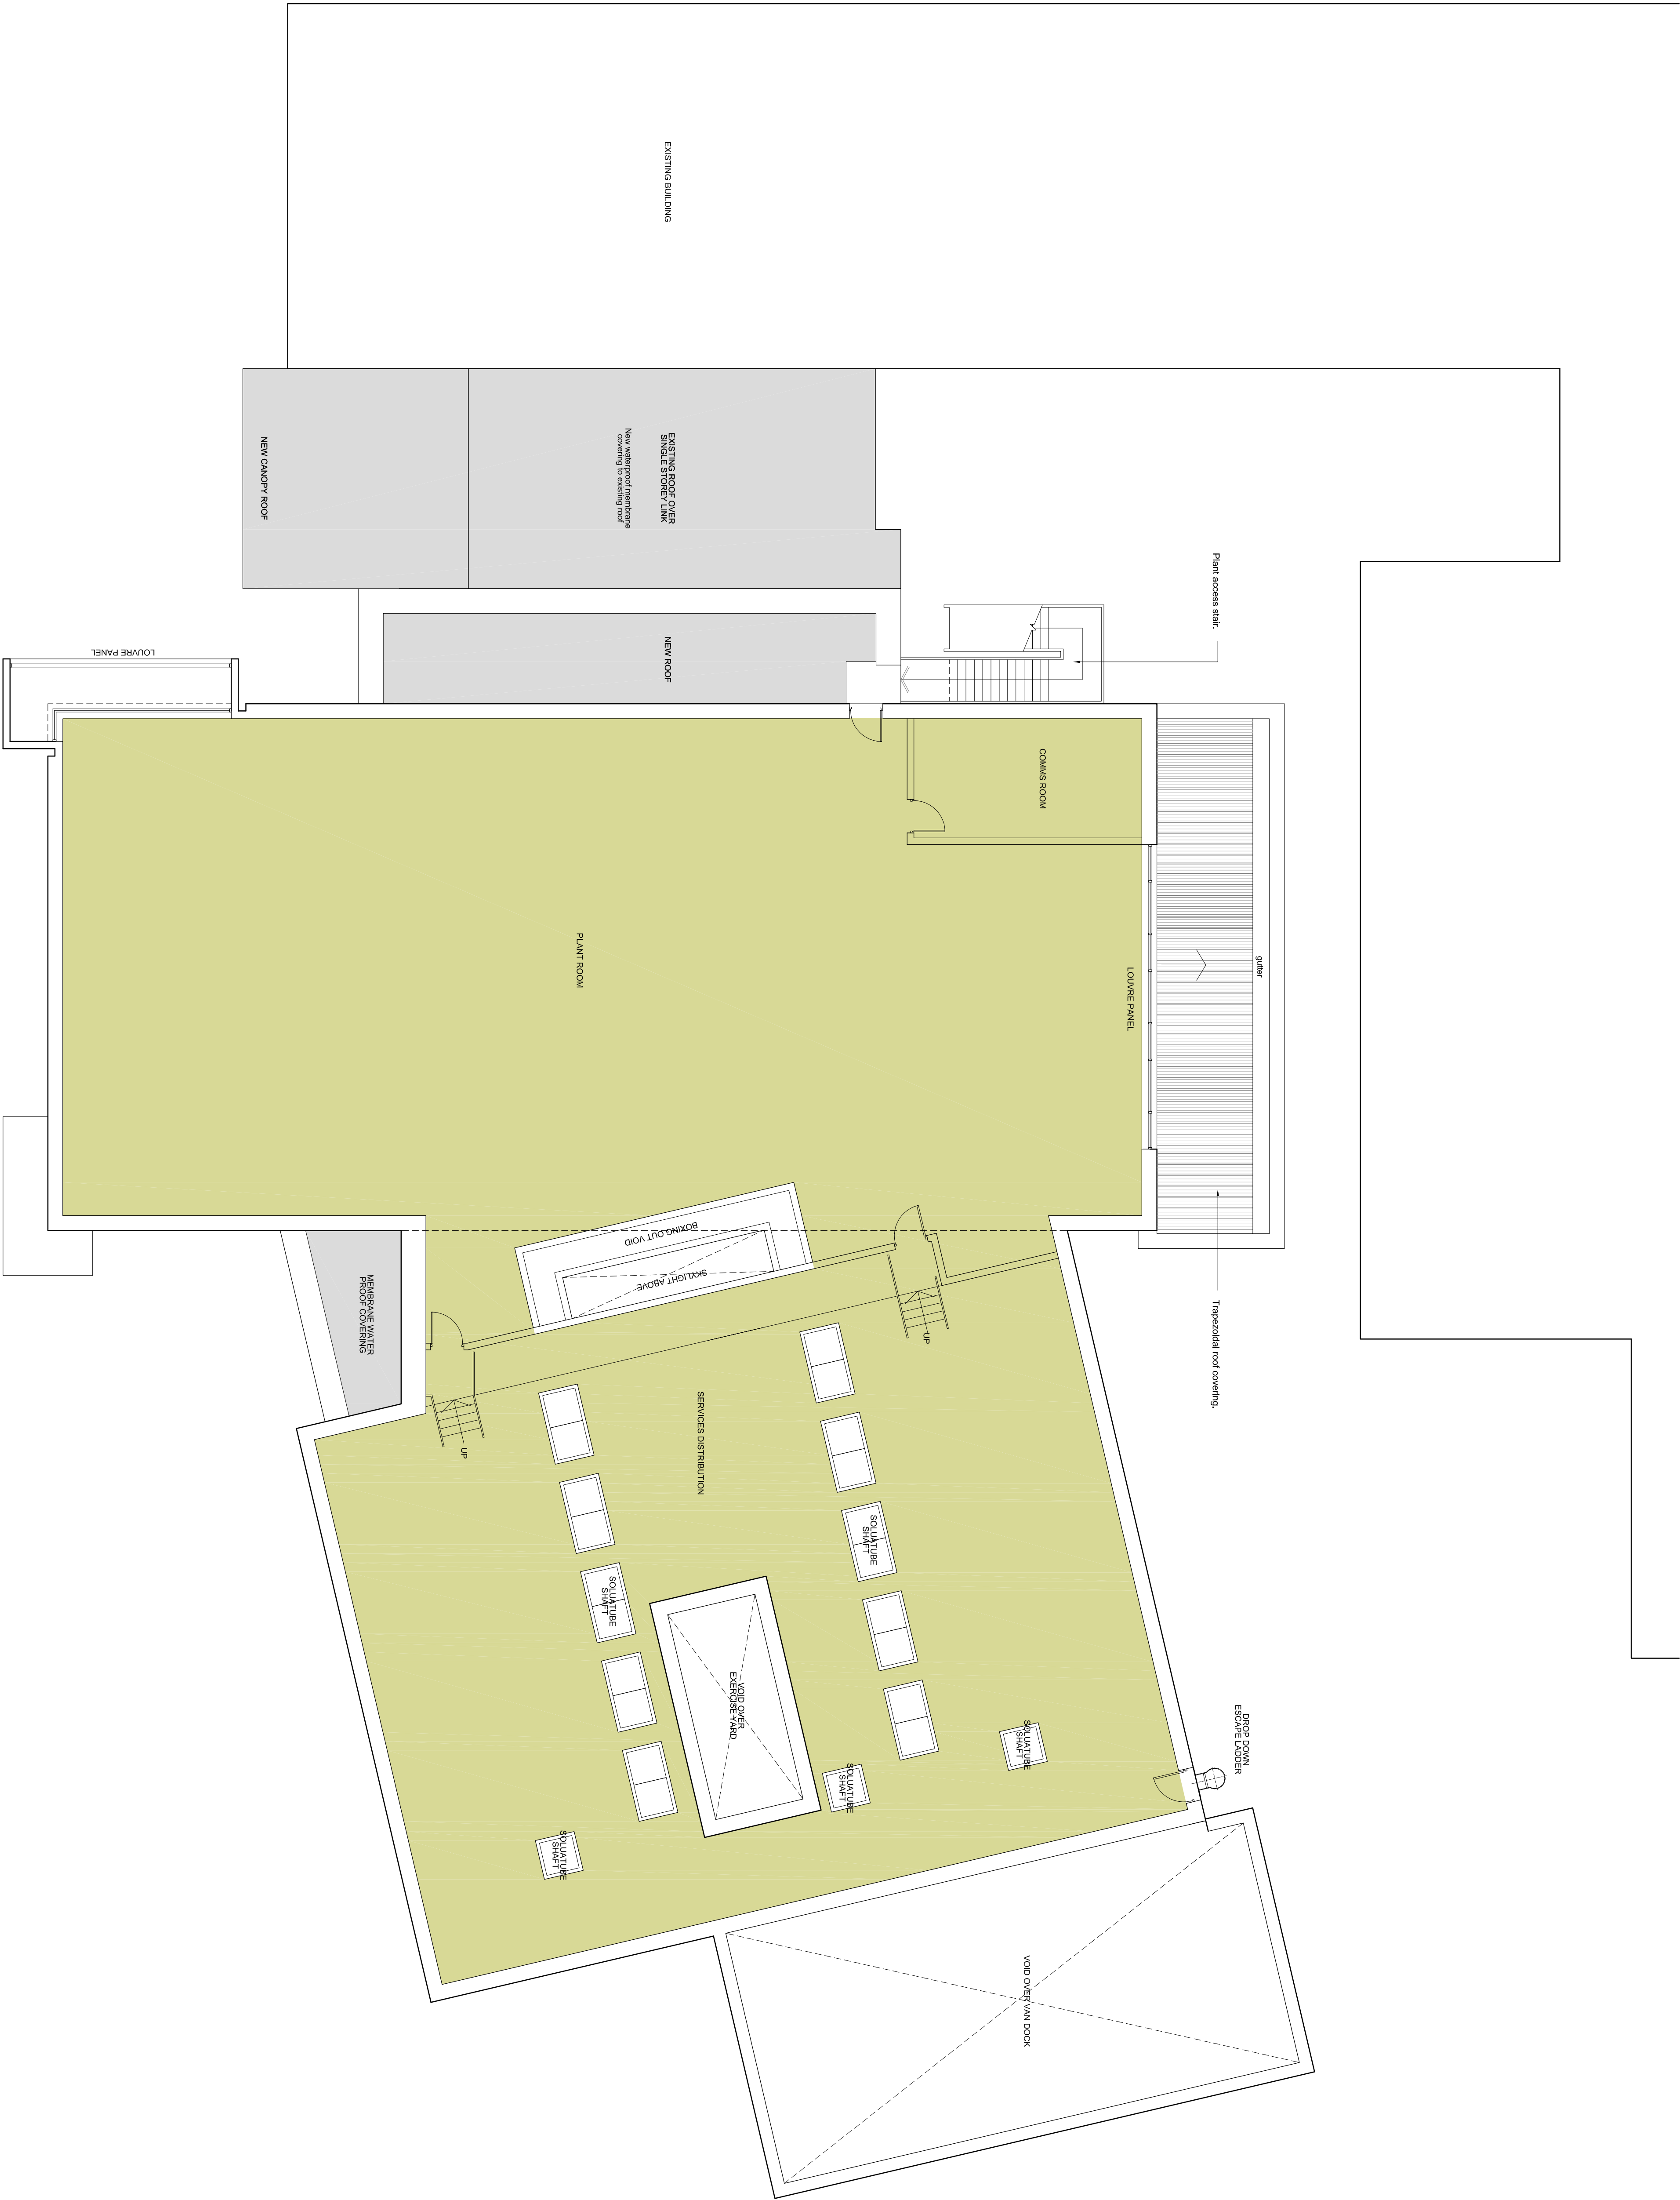

- 11.09.14 Planning Issue.				VG	SC
Rev:	Date:	Details		Drawn	Checked
Issued For:					

PLANNING

Project/Client:	Project No.:
South Yorkshire Police	IALD13003900
Barnsley Custody Suite	Dwg No:
	114
Rev:	

Drawing:	Scale:
Proposed First Floor Plan	1:100 @A1
	Date:
VG	04.09.14
Checked By:	Date:
SC	05.09.14

ARCHIAL | NORR