

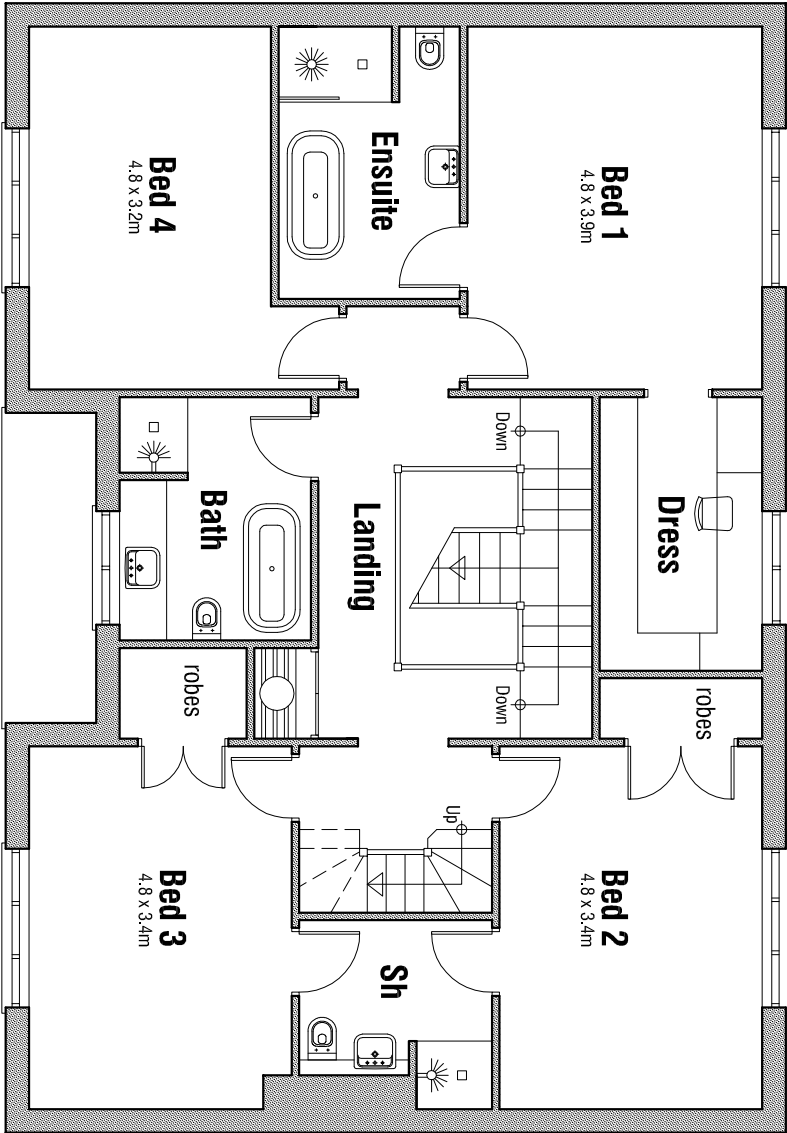


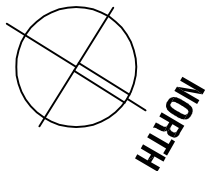


FIRST FLOOR PLAN

133 sqm

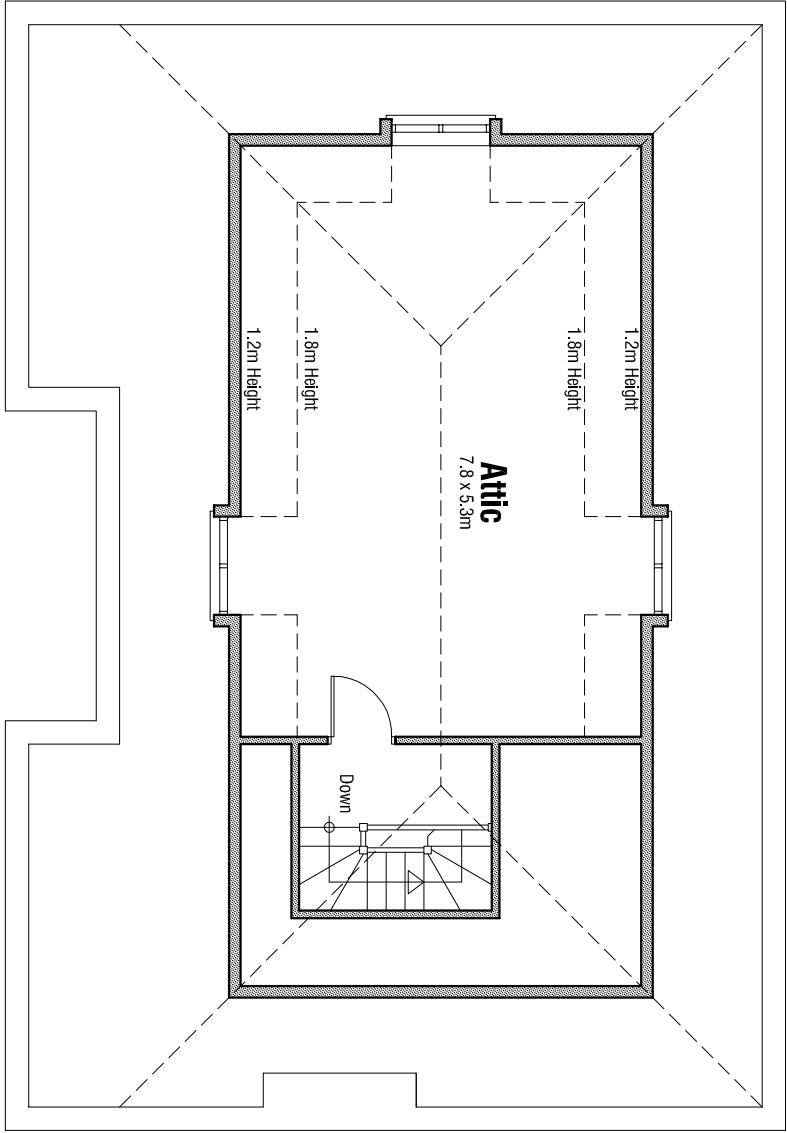

SECOND FLOOR PLAN

26.8 sqm (with headroom 1.8m or more)

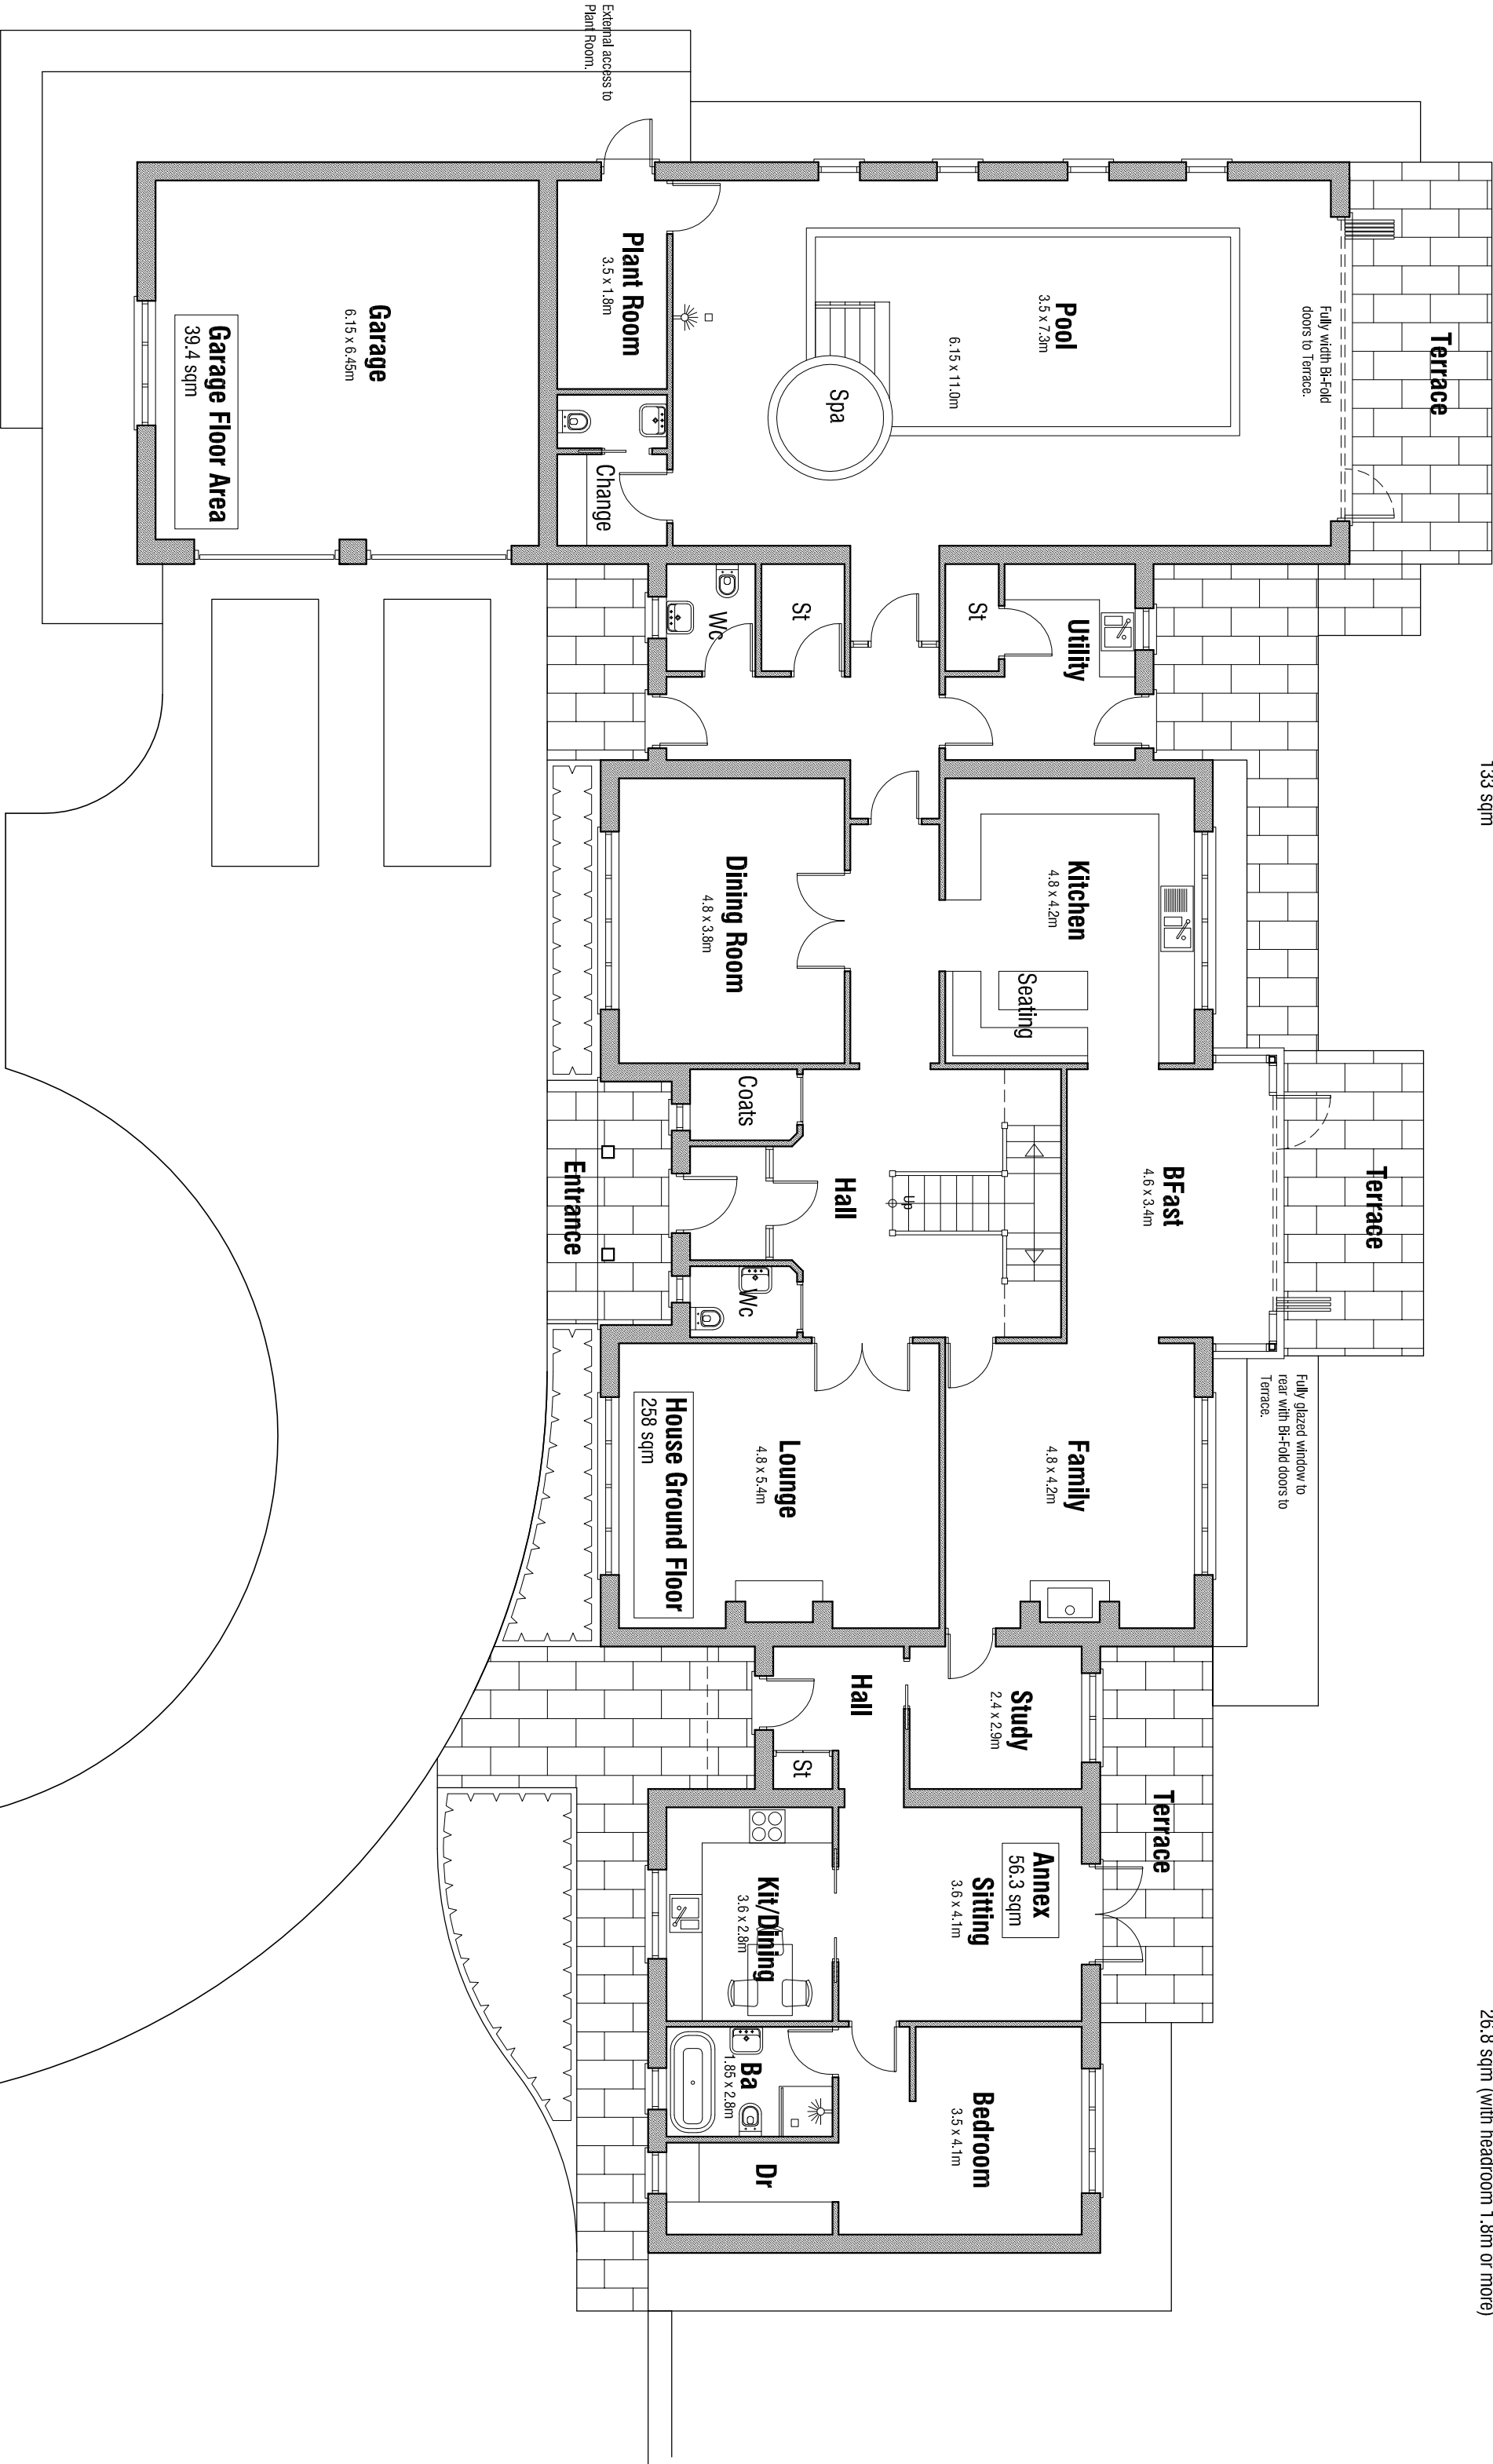

GROUND FLOOR PLAN

Total Floor Area 351.7sqm

PROPOSED DWELLING
THE OLD QUARRY
COMMON ROAD
BRIERLEY BARNSLEY

PROPOSALS

FLOOR PLANS

☐ architectural design and building consultants

Fairfield House Barnsley Close
Barnsley S75 2LU
T: 01226 286256
M: 07881 898300
E: mboothdesign@btconnect.com

Scale 1:100 @ A2 Drawn MJB

Date March 2016 Ref. 15.25

Dwg No. P2 Rev. -

Copyright mboothdesign. All dimensions in millimeters unless otherwise stated.
Dimensions for setting out in existing buildings are to be checked and verified on site.