




EXISTING FRONT ELEVATION



EXISTING SIDE ELEVATION

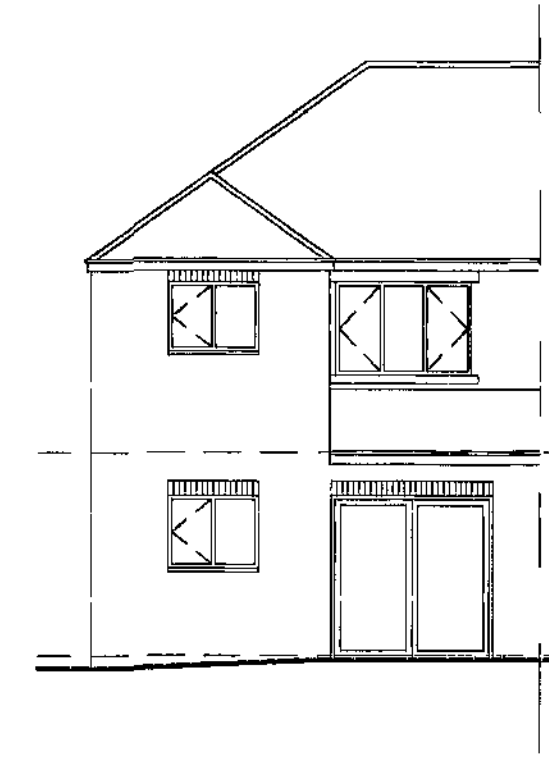

EXISTING REAR ELEVATION




PROPOSED FRONT ELEVATION SHOWING BOTH PROPERTIES.


FOR DETAILS OF THE WORKS TO 78 QUEENS DRIVE SEE B & B ASSOCIATES DRAWING REF TB 02.08-02



PROPOSED FRONT ELEVATION

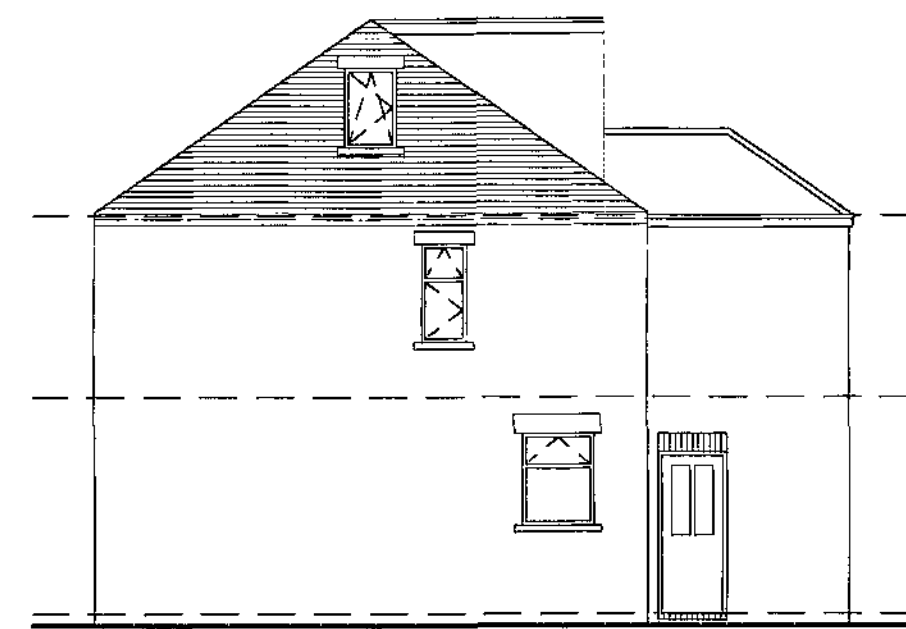

PROPOSED SIDE ELEVATION

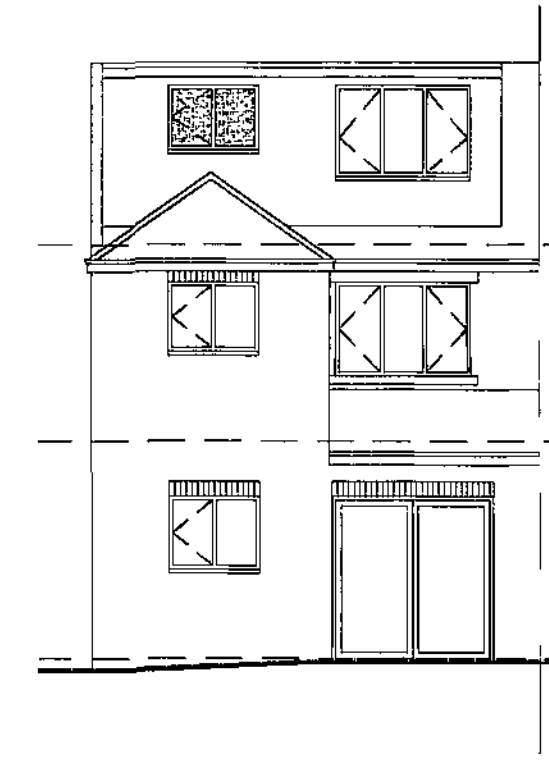


PROPOSED REAR ELEVATION


FOR DETAILS OF THE WORKS TO 78 QUEENS DRIVE SEE B & B ASSOCIATES DRAWING REF TB 02.08-02B




PROPOSED REAR ELEVATION SHOWING BOTH PROPERTIES.

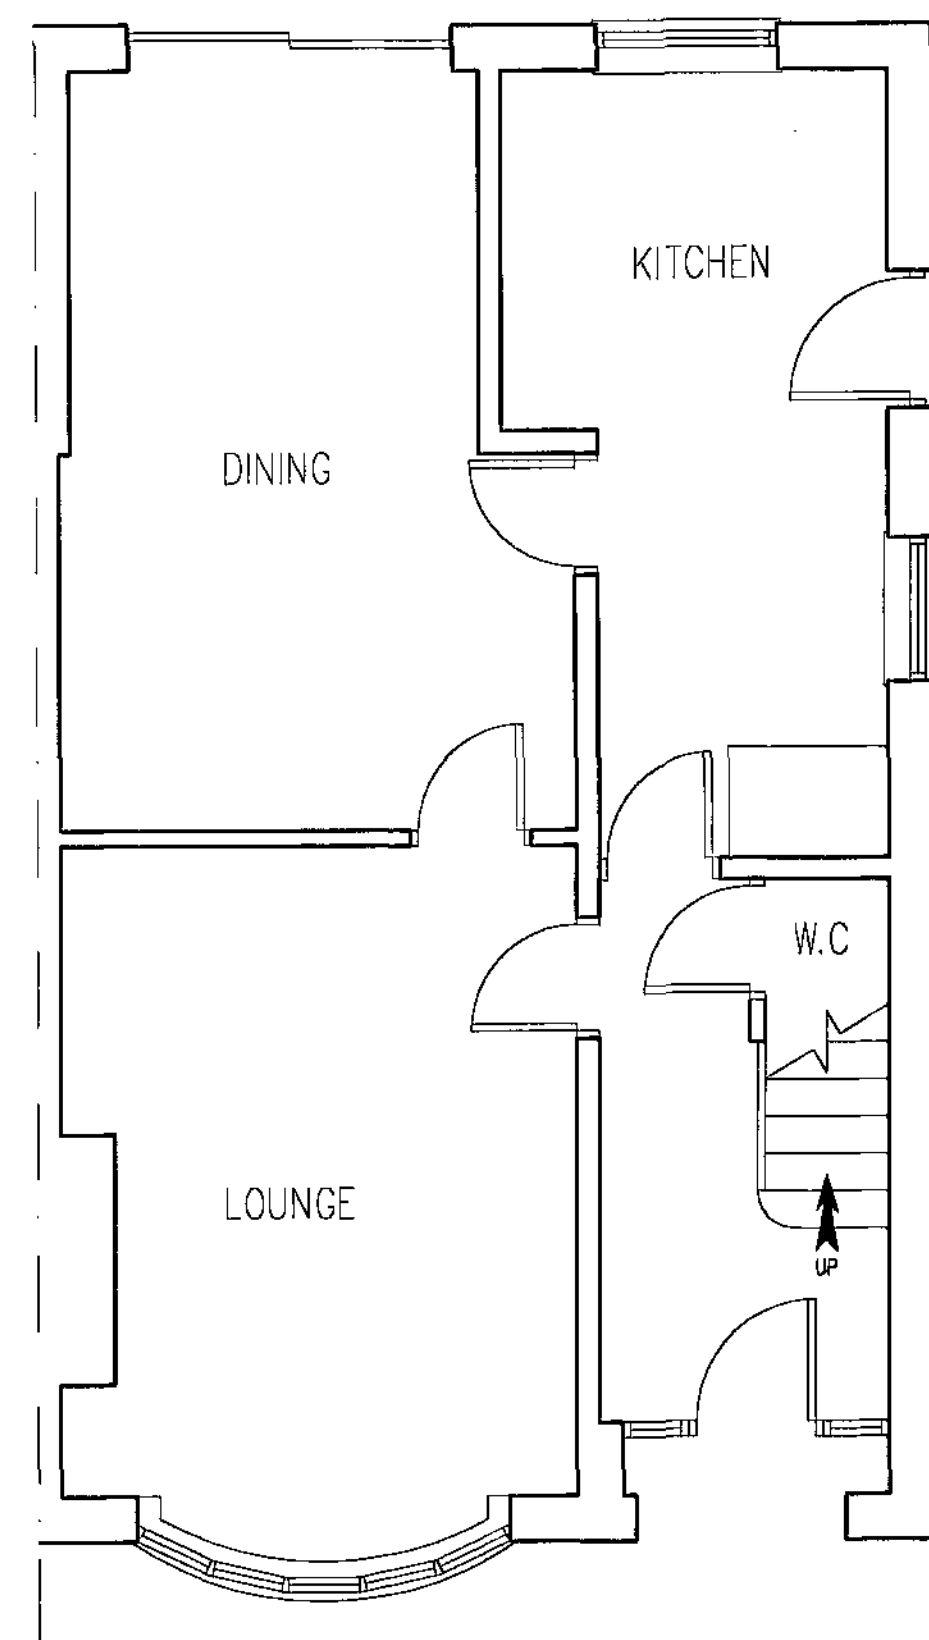


GROUND FLOOR PLAN

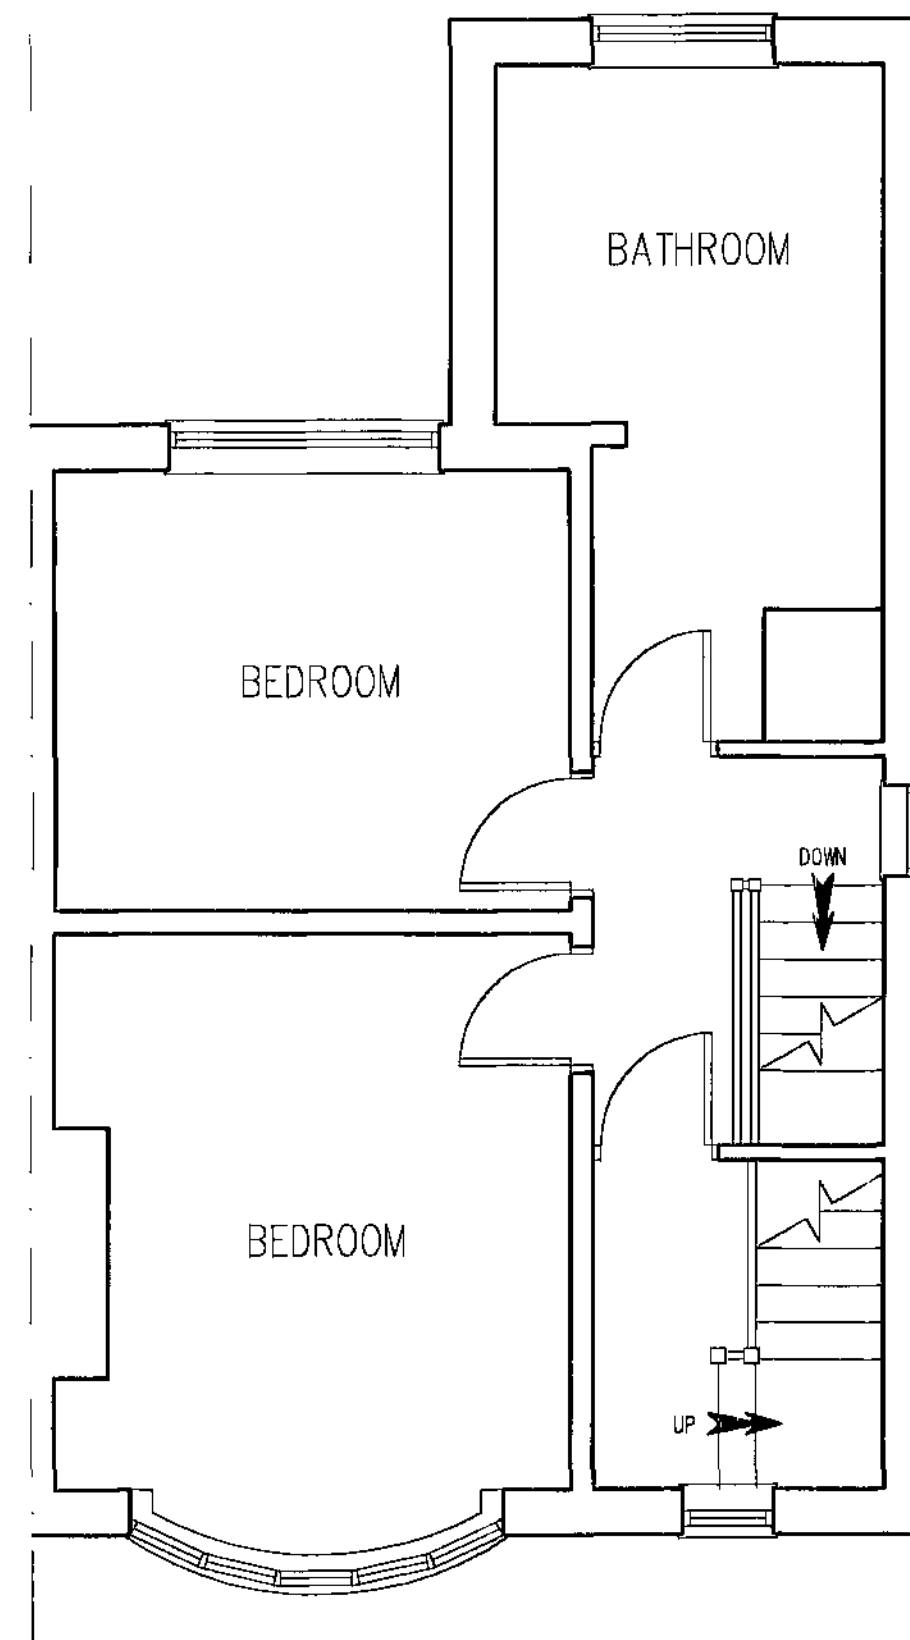

FIRST FLOOR PLAN

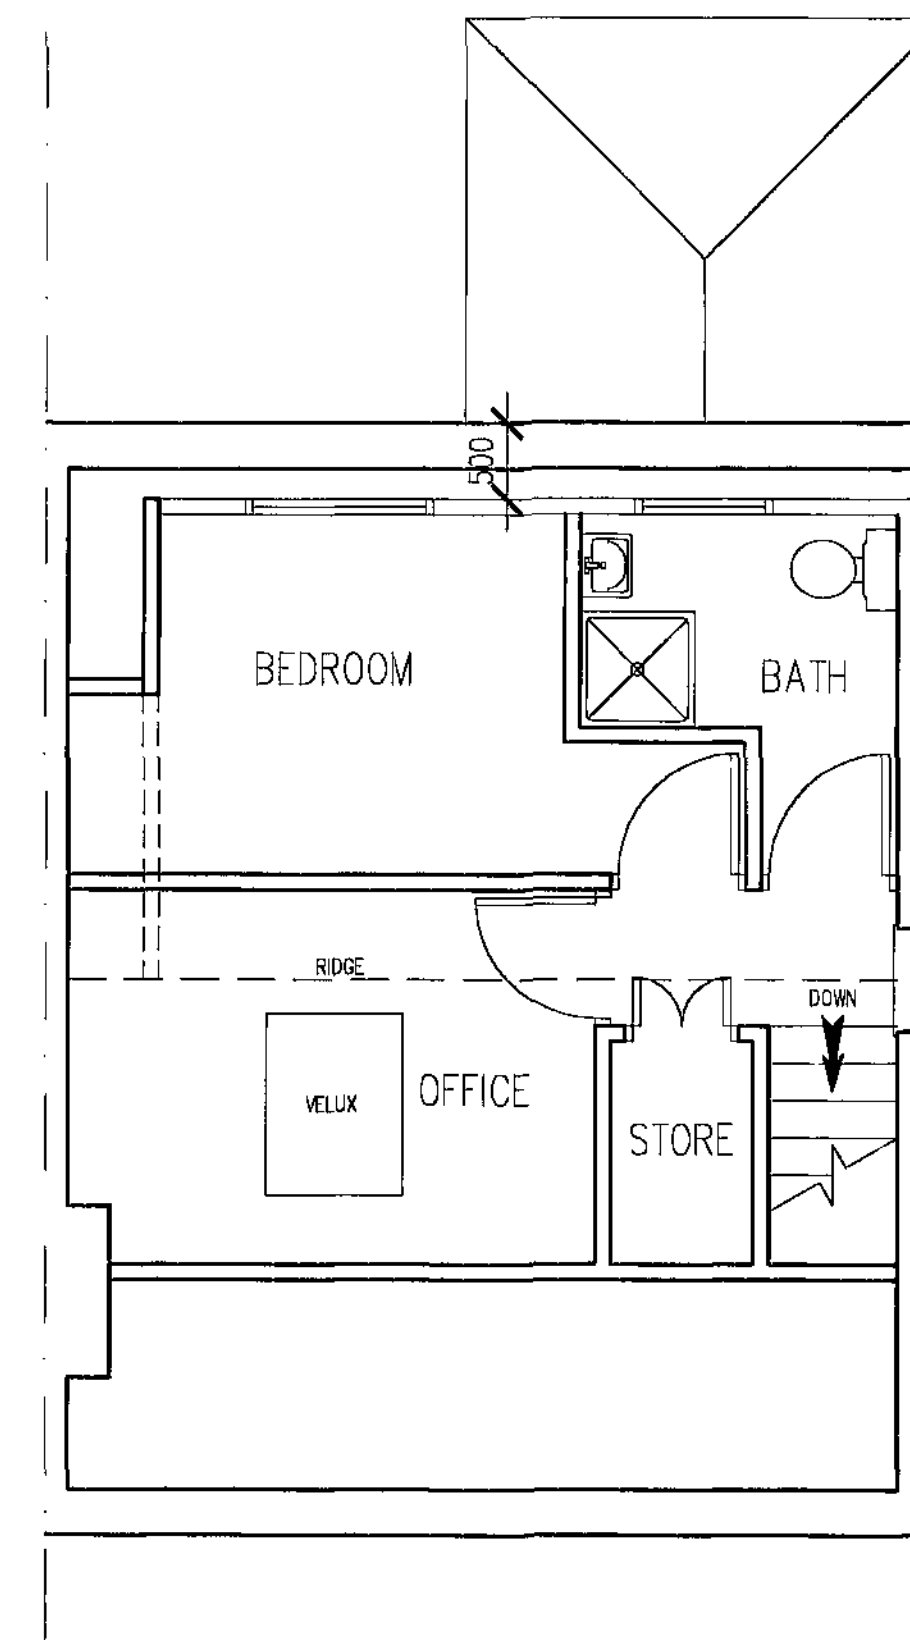

SECOND FLOOR PLAN

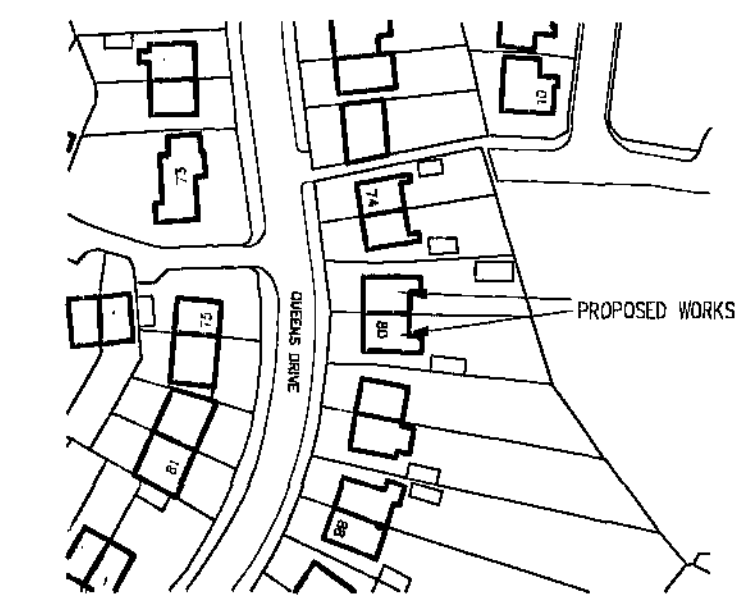

LOCATION PLAN
SCALE 1:1250

Barnsley Metropolitan Borough Council

02 SEP 2008

Copyright reserved

White Agus Partnership 128B, NEW ROAD, STAINCROSS, BARNSELY, S75 6PP CHARTERED SURVEYORS AND BUILDING DESIGN CONSULTANTS				PHONE/FAX: 01226 208482 E mail: agus@blinternet.com			
Project: PROPOSED LOFT CONVERSION AT 80 QUEENS DRIVE, GAWBER BARNSELY				Client: MR & MRS WARREN			
Drawing Title: PLANS & ELEVATIONS				Date: JUNE 2008	Scale: 1:50 & 1:100		
				Ref: 08-035	Dwg. No. 01	Rev. B	
Date	Suffix	Description	Date	Suffix	Description		
11/07/08	A	REVISED TO CLIENTS REQUIREMENTS					
21/08/08	B	REVISED TO MEET PLANNING REQUIREMENTS					