




Front Elevation

2B Truro Plot 13 2B Penryn Plot 14 2B Truro Plot 15 2B Shelby Plot 16 2B Falmouth Plot 17 2B Penryn Plot 18 2B Truro Plot 19

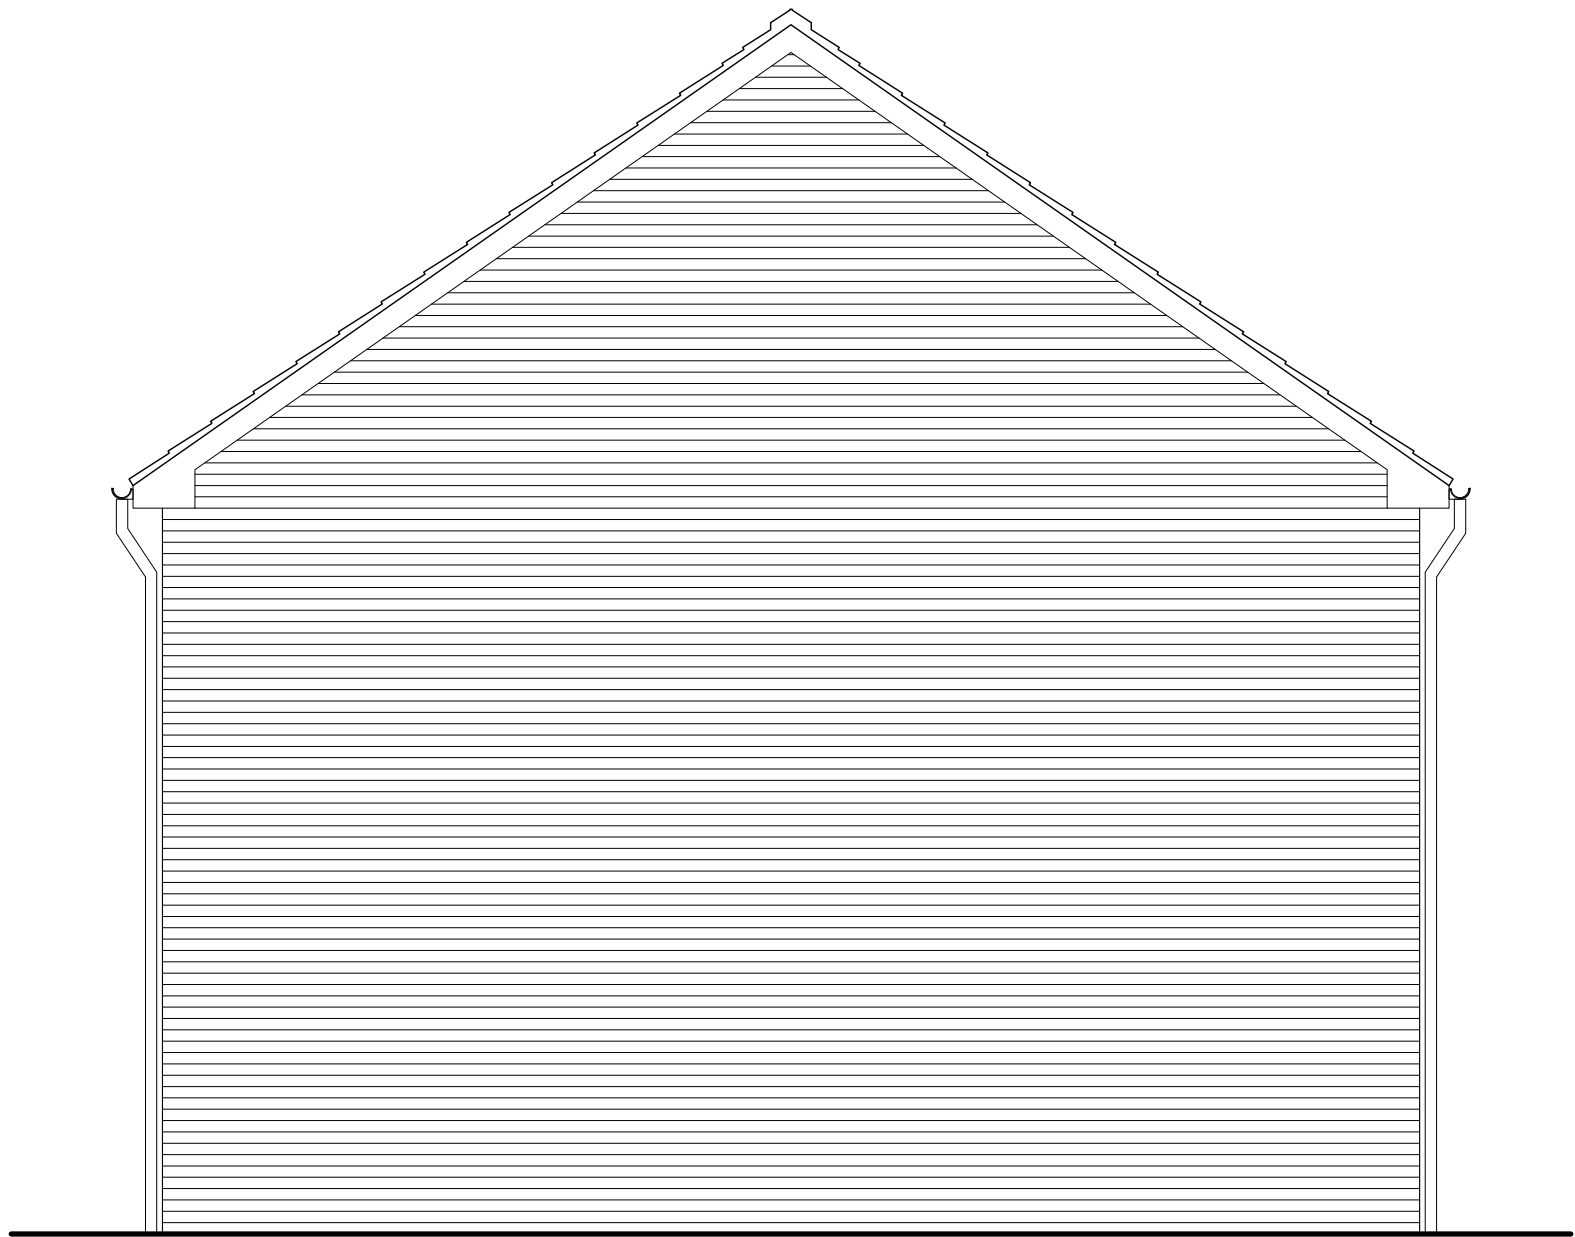


Side Elevation

2B Truro Plot 19



Rear Elevation

2B Truro Plot 19 2B Penryn Plot 18 2B Falmouth Plot 17 2B Shelby Plot 16 2B Truro Plot 15 2B Penryn Plot 14 2B Truro Plot 13

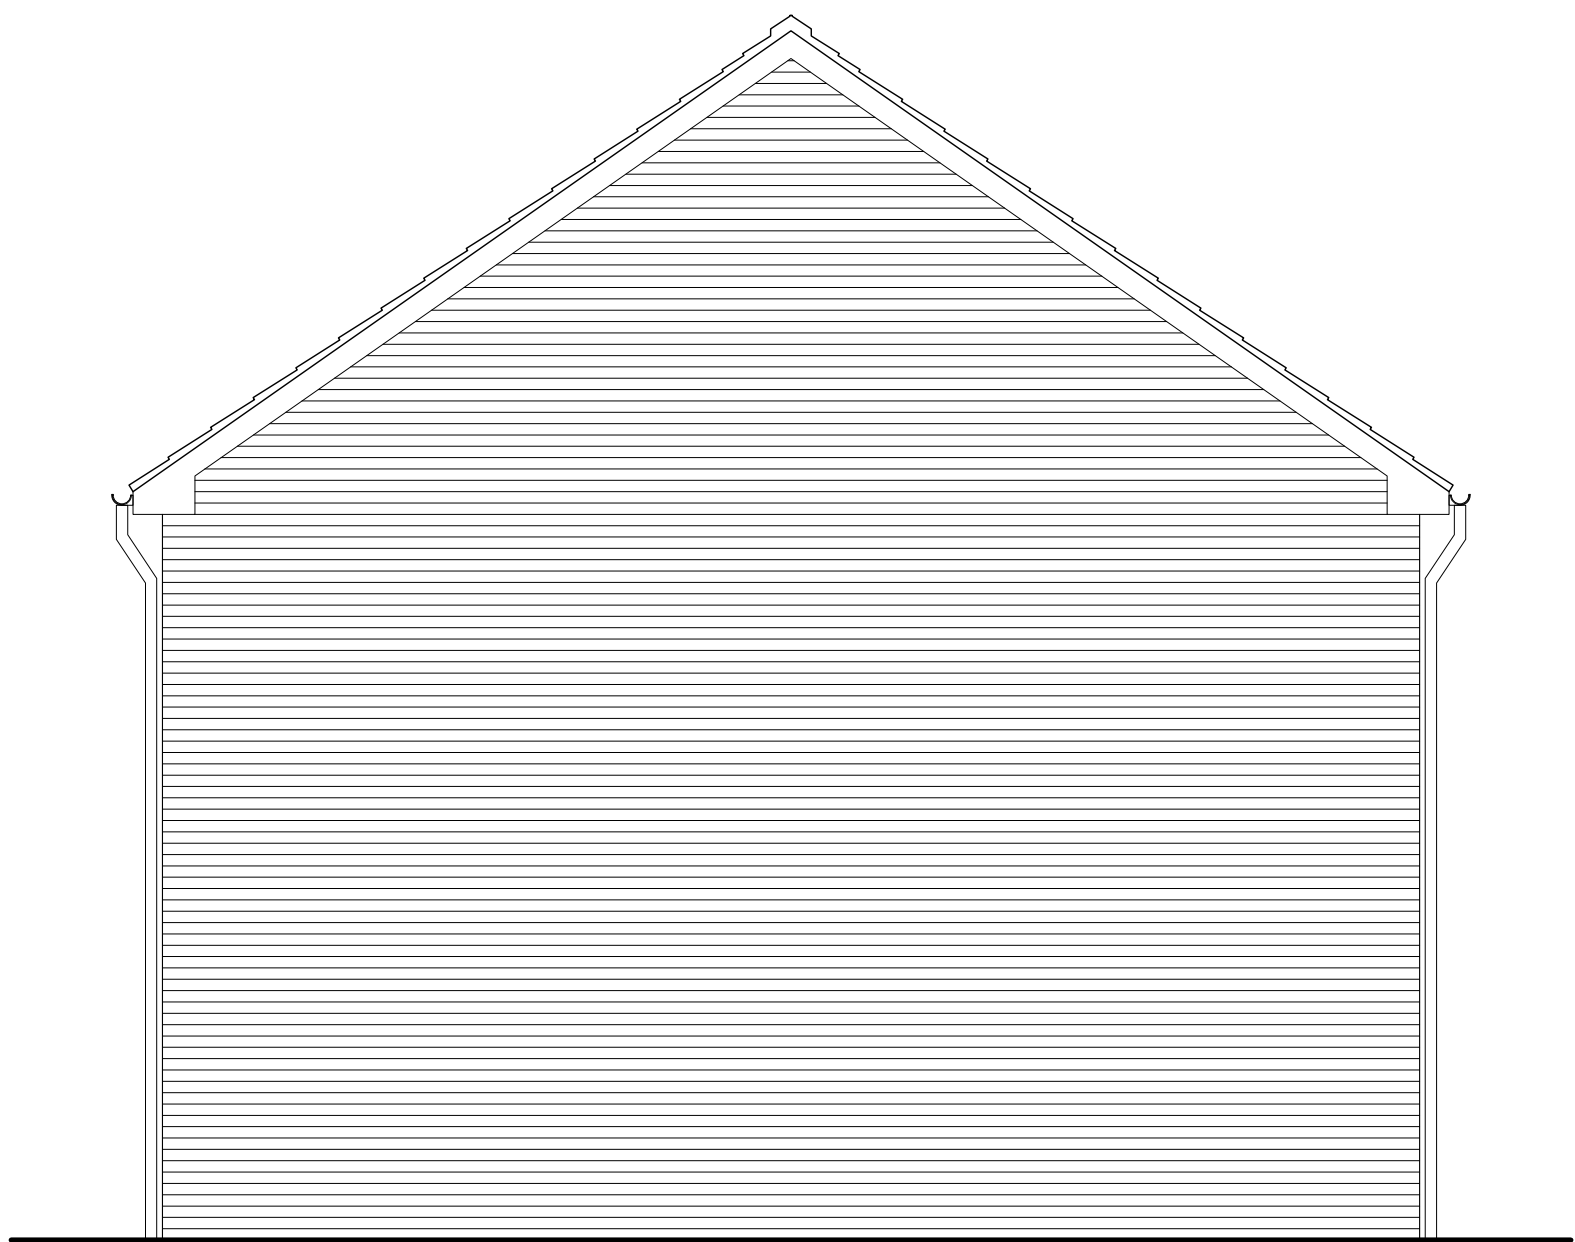

Side Elevation

2B Truro Plot 13

- Materials schedule:
1. Facing Brickwork: Istobock Morpeth Blend.
 2. Artstone heads & sills: Taylor Maxwell, reconstituted cast stone colour "Bath" VB-01.
 3. Roof tiles: Condon TLE Tile Grey, slim profile thin edged, colour grey.
 4. White UPVC windows.
 5. Black UPVC fascias.
 6. Black UPVC soffits.
 7. Black UPVC rainwater gutters.
 8. Black UPVC Downpipes (circular profile).

Elevations
Sheet (3 of 15)
Bondfield Close
Wombwell
Strategic Team Group

Strategic TEAM GROUP

Drawing Status

☒ preliminary

☐ information

☐ comment

☐ approval

☐ planning

☐ tender

☐ construction

☐ records/built

Scale

1:50 @ a0

Date

Oct 2018

Drawn/Checked

MC/DP

Dep No.

2649.95.430

Acanthus WSM Architects

Studio 11, The Basilica, 2 King Charles Street, Leeds LS1 6LS. TEL: 0113 239 3414. E-Mail: architects@acanthuswsm.com