



RESPONSIBILITY IS NOT ACCEPTED FOR OTHERS SCALING DIRECTLY FROM THIS DRAWING. DO NOT SCALE FROM THIS DRAWING. USE WRITTEN DIMENSIONS ONLY.

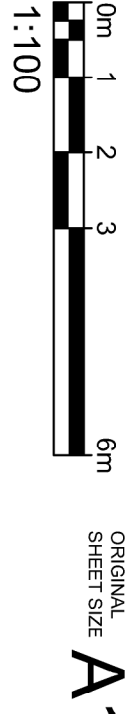

KEY PLAN

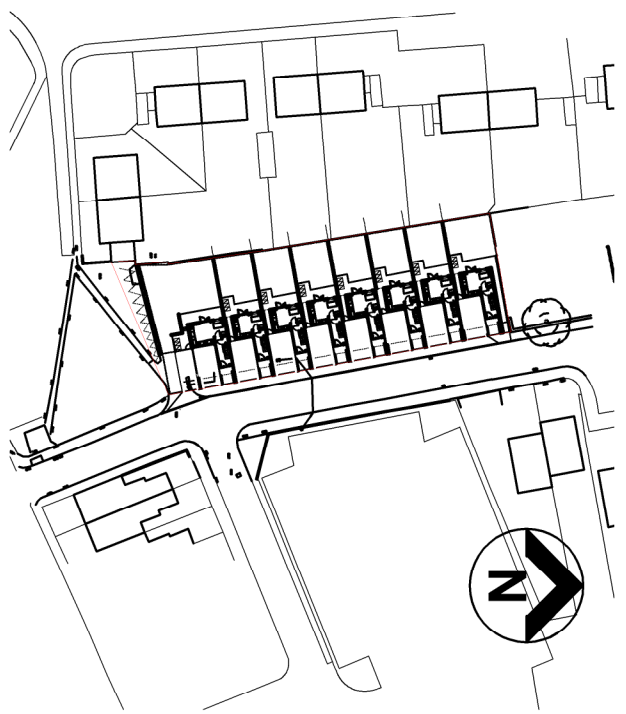


THIS DRAWING IS PROVIDED FOR USE IN THIS PROJECT ONLY AND MAY NOT BE USED FOR ANY OTHER PURPOSE. NPS PROPERTY CONSULTANTS LTD ACCEPTS NO LIABILITY FOR THE USE OF THIS DRAWING OTHER THAN THE PURPOSE FOR WHICH IT WAS PROVIDED. THE DRAWING IS PROVIDED AS RECORDED IN THE PURPOSE FOR ISSUE AND FILE STATUS CODE.

THIS DRAWING MAY NOT BE REPRODUCED IN ANY FORM WITHOUT PRIOR WRITTEN AGREEMENT OF NPS PROPERTY CONSULTANTS LTD.
© CROWN COPYRIGHT AND DATABASE RIGHTS 2017 ORDNANCE SURVEY
LICENCE NUMBER 100222564

Notes:

01 Existing Street Elevation

Scale 1:100 @ A1

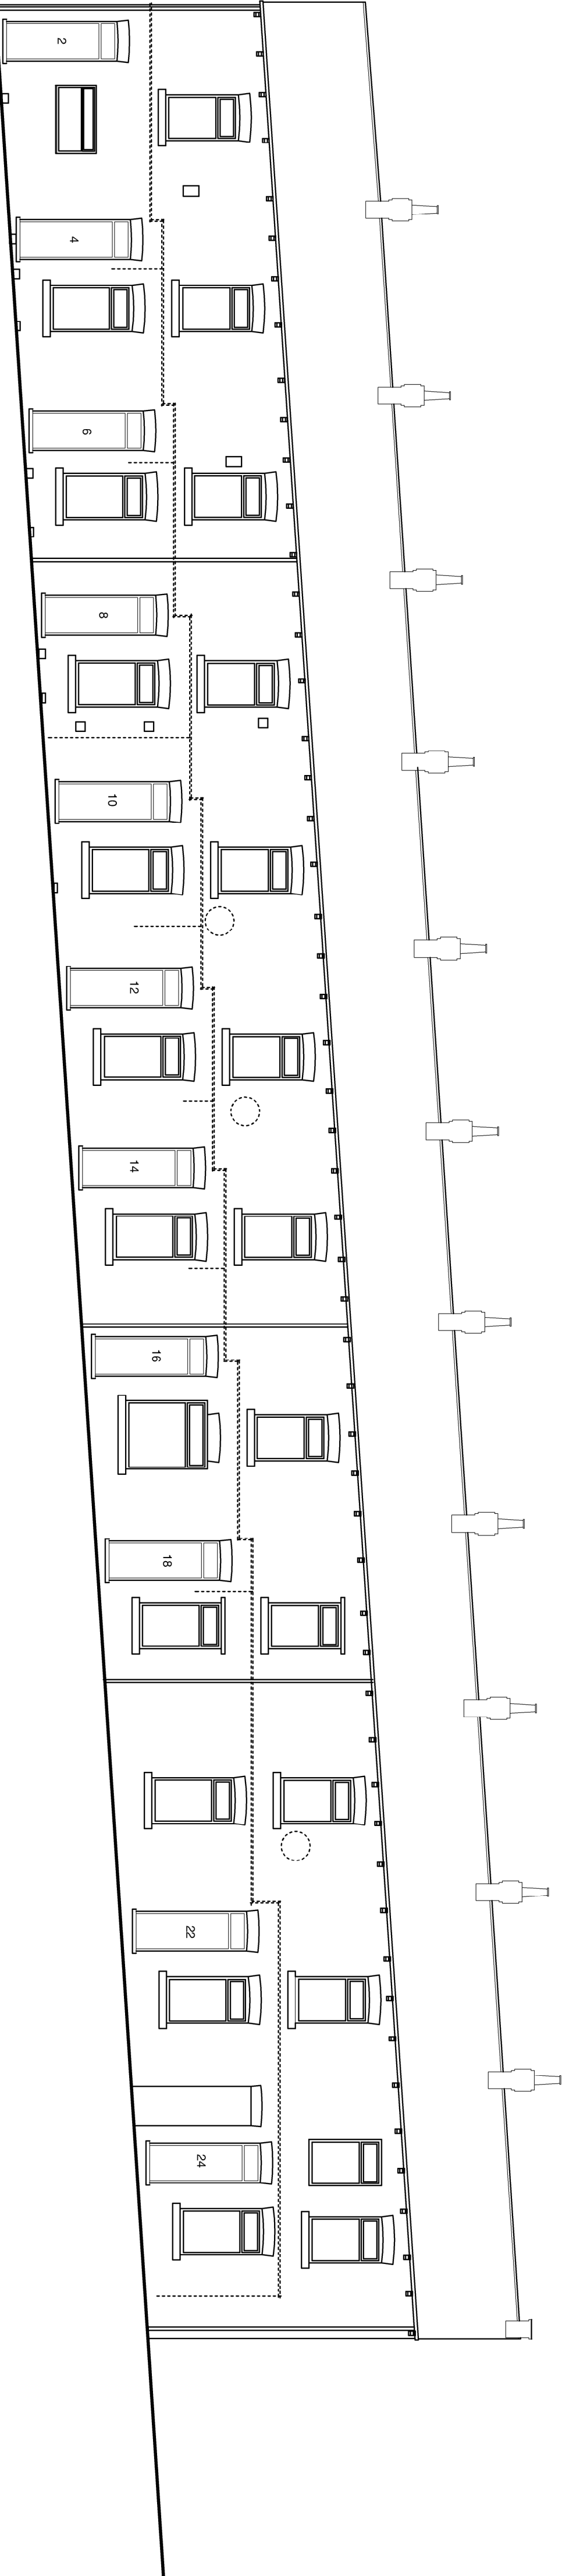

02 Proposed Street Elevation

Scale 1:100 @ A1



02 Proposed Rear Elevation

Scale 1:100 @ A1



ISSUED FOR PLANNING APPROVAL

REV	DRAWN	DATE	CHECKED	DATE	APPROVED	DATE
P1	LUK	TBB 17				
COMMENT						



NPS Berkeley Ltd
Gateway Plaza, Scales Hill, Berkeley, South Gloucestershire, GL20 0BD
Tel: 01252 774885 Email: sales@npsgroup.co.uk www.npsgroup.co.uk

CLIENT
Berneslai Homes

PROJECT
Baden Street Housing Development

TITLE

Existing and Proposed Sectional Elevations

SCALES	DISCIPLINE	PROJECT NUMBER
1:100	ARCHITECT	16-1-1084
DRAWING NUMBER	REV CODE	REV CODE
NPS-DR-A-(00)-100	P1	P1
STATUS CODE	PURPOSE OF ISSUE	DRAWN BY
S2	PLANNING APPROVAL	LUK