



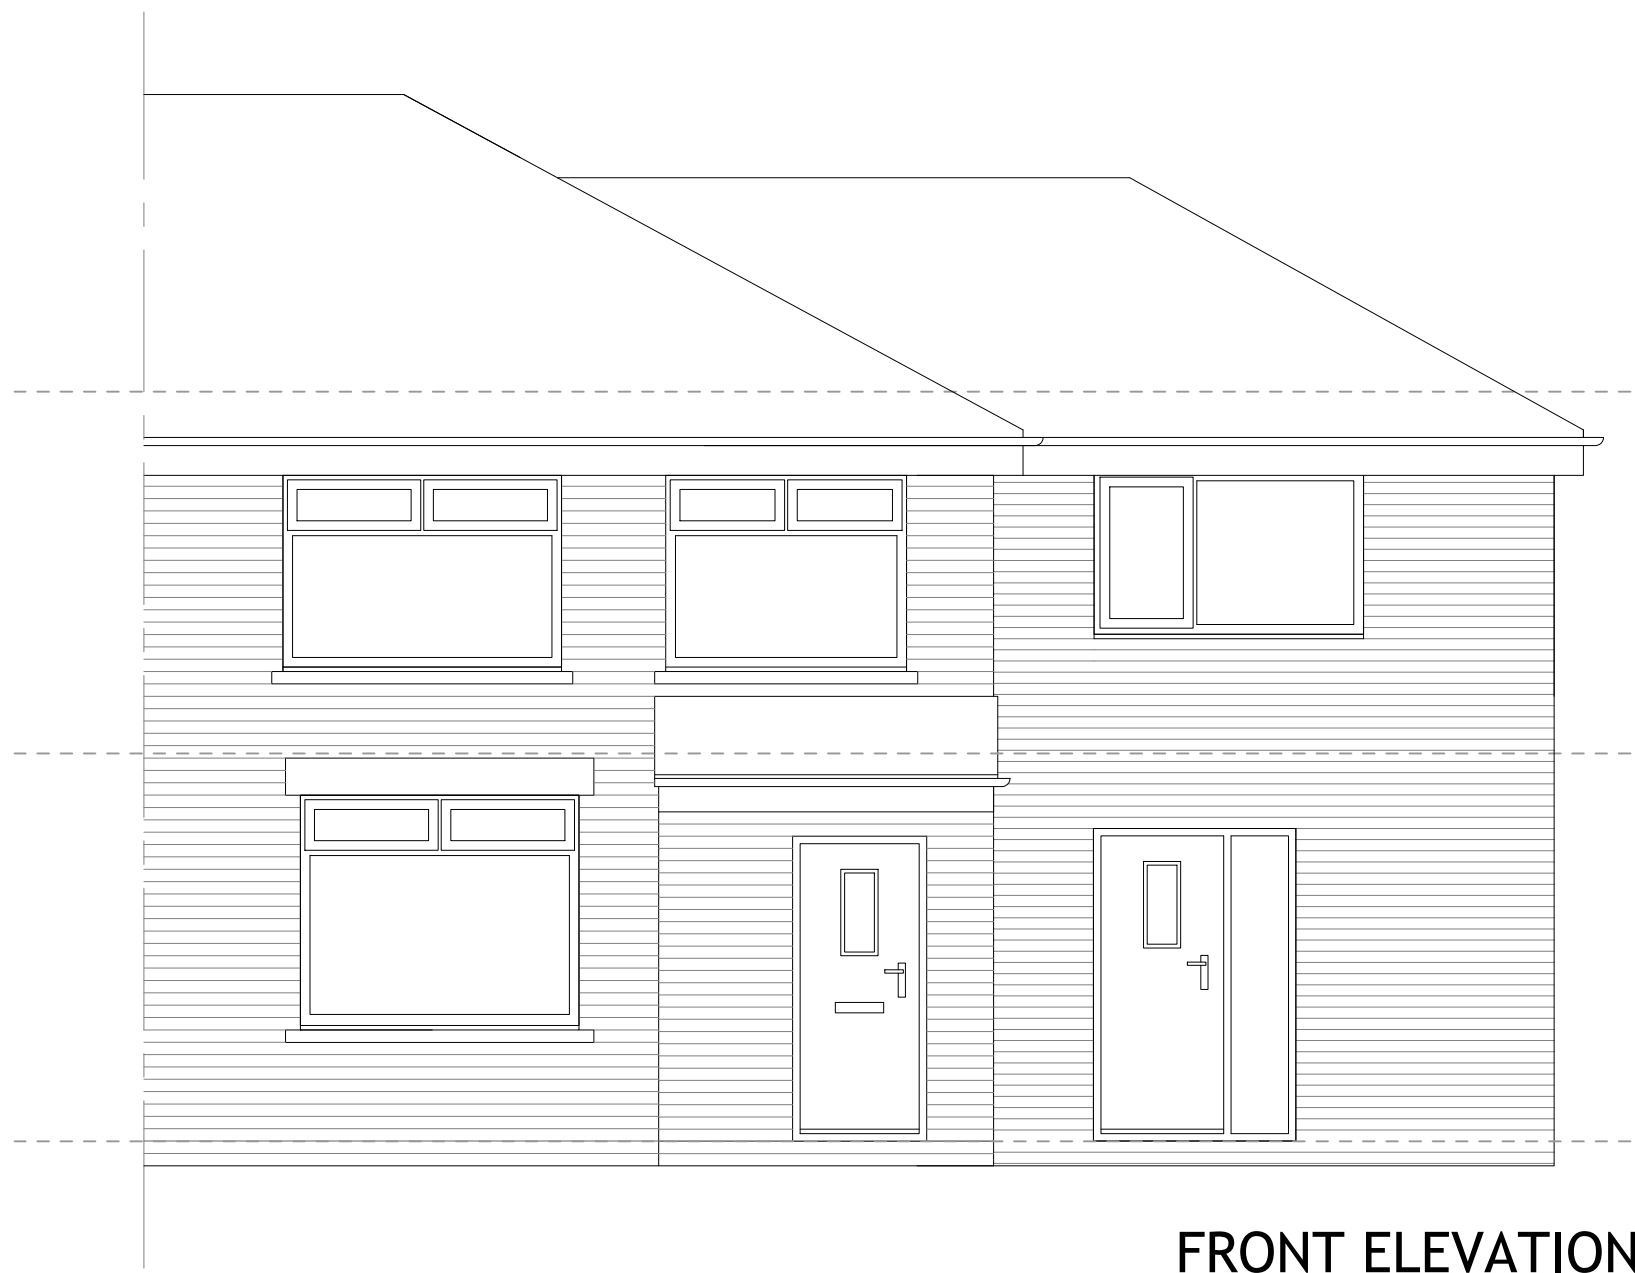


FRONT ELEVATION

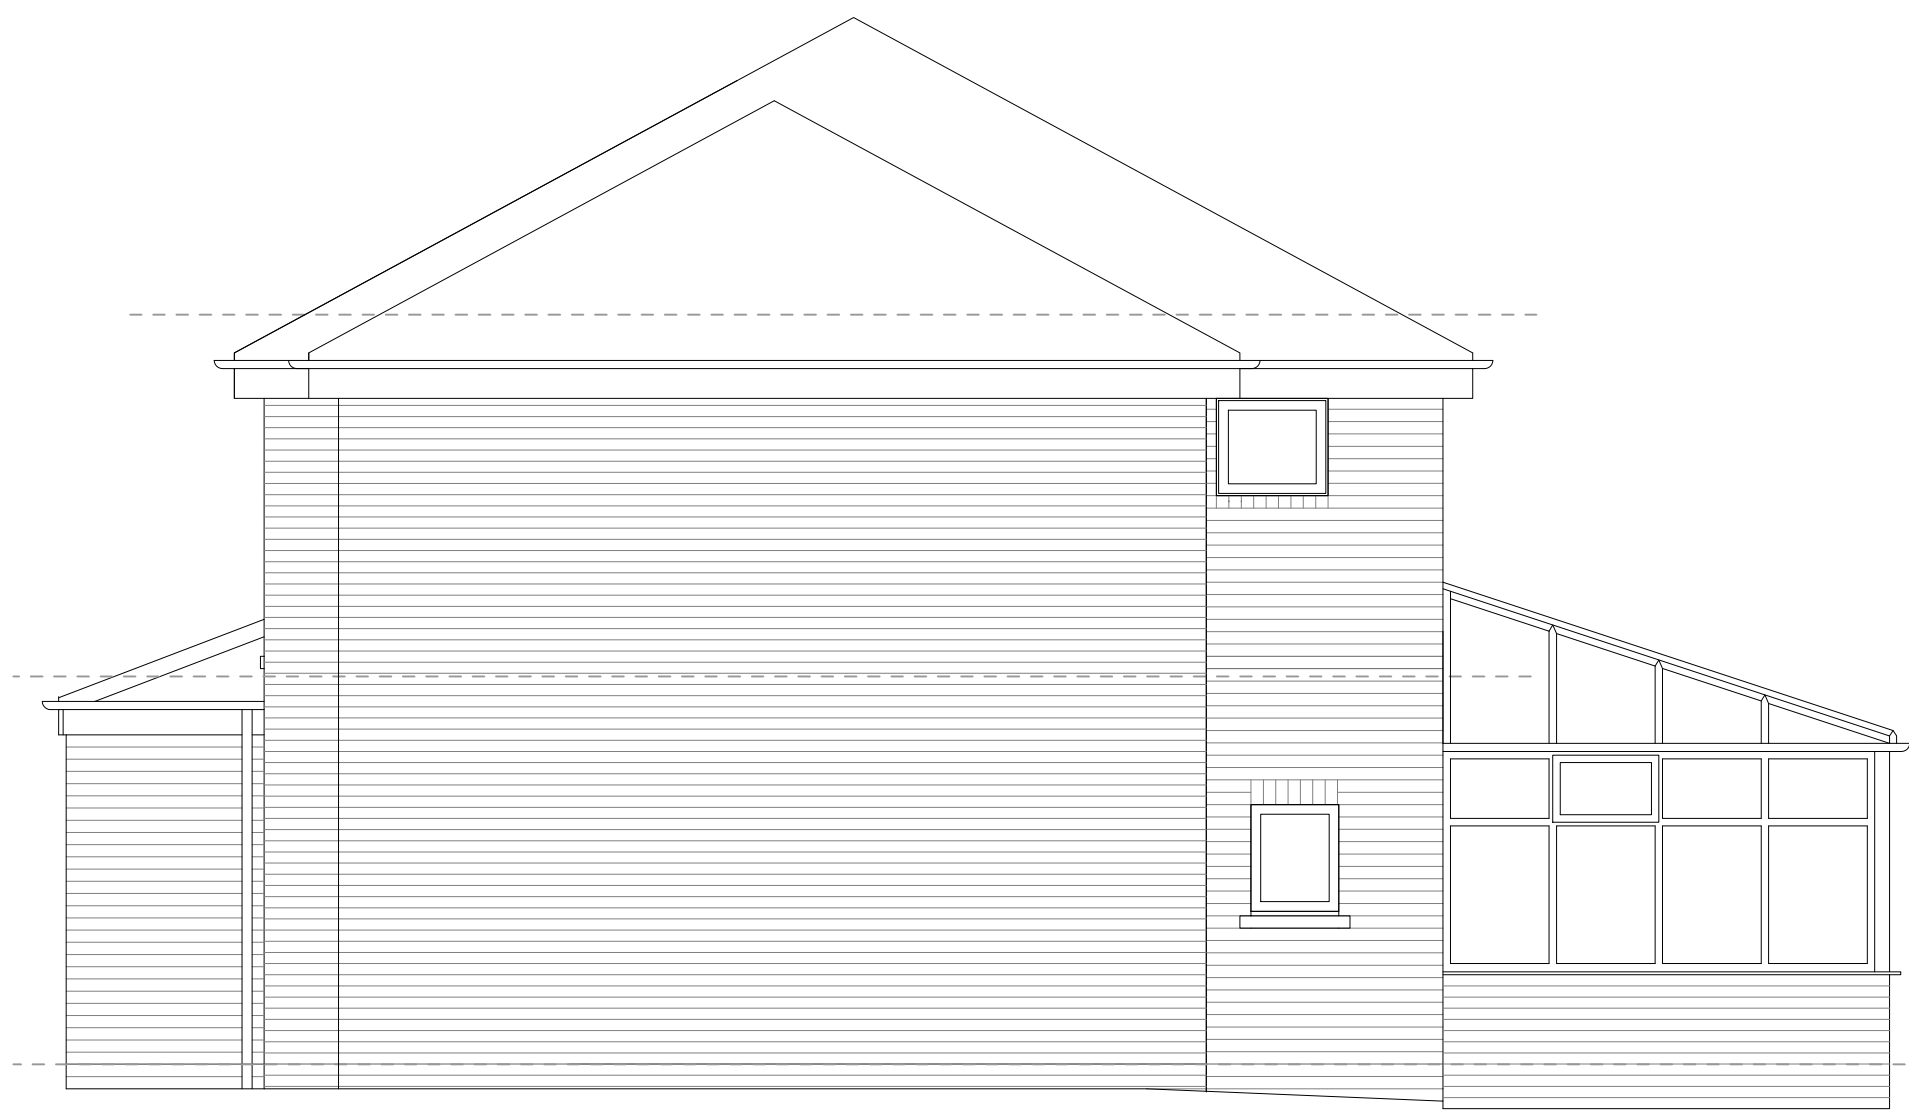


SIDE ELEVATION




REAR ELEVATION

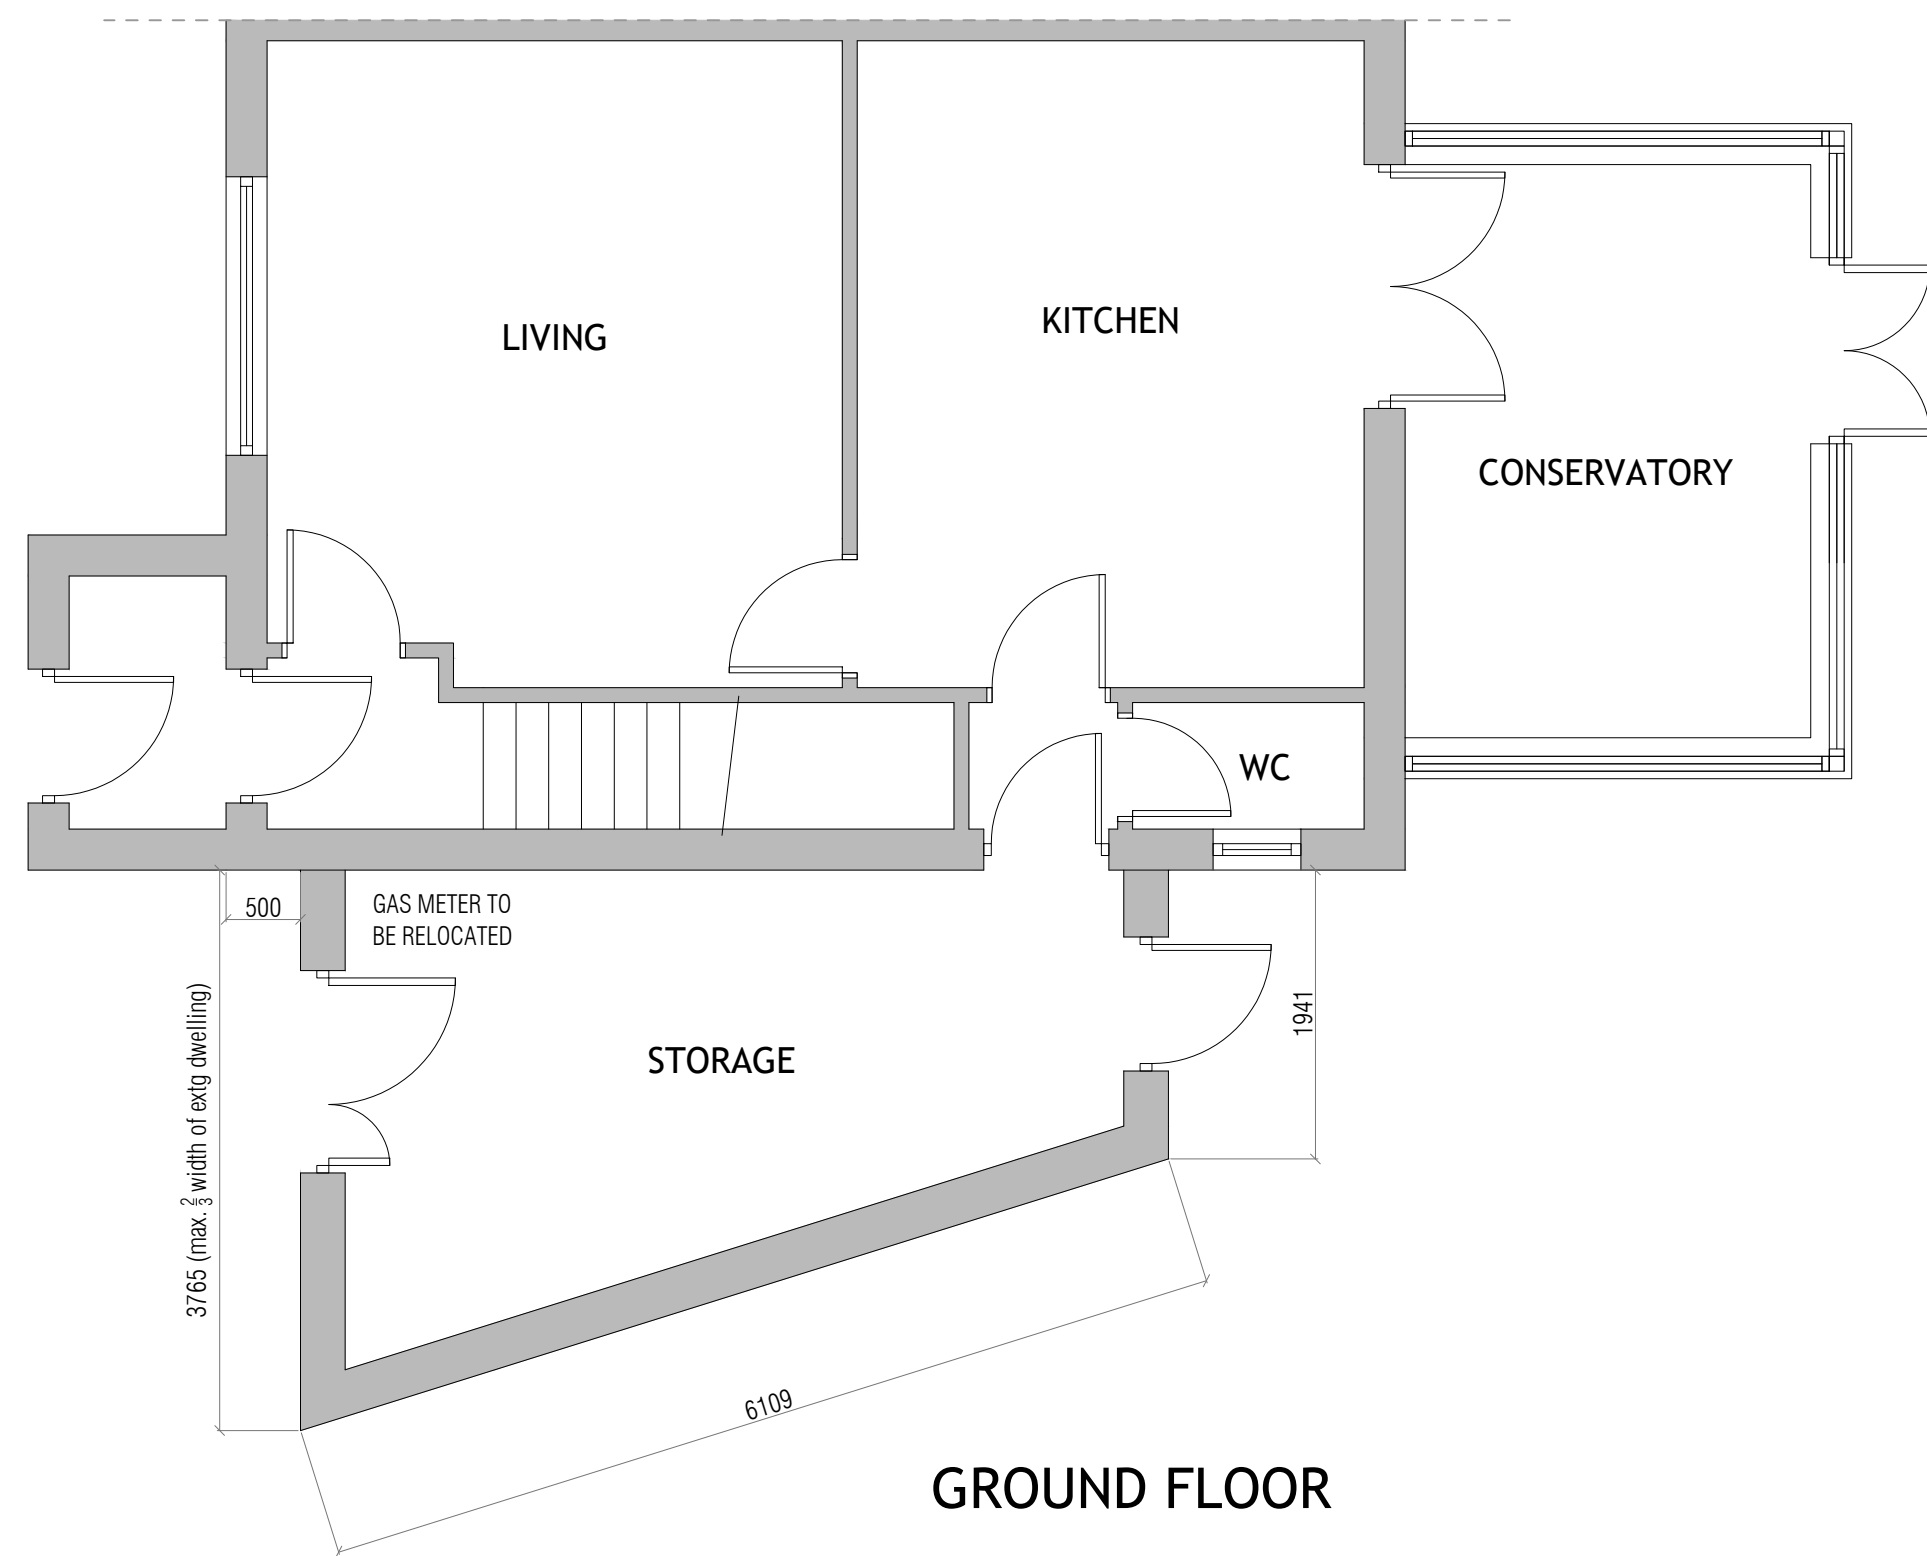

GROUND FLOOR

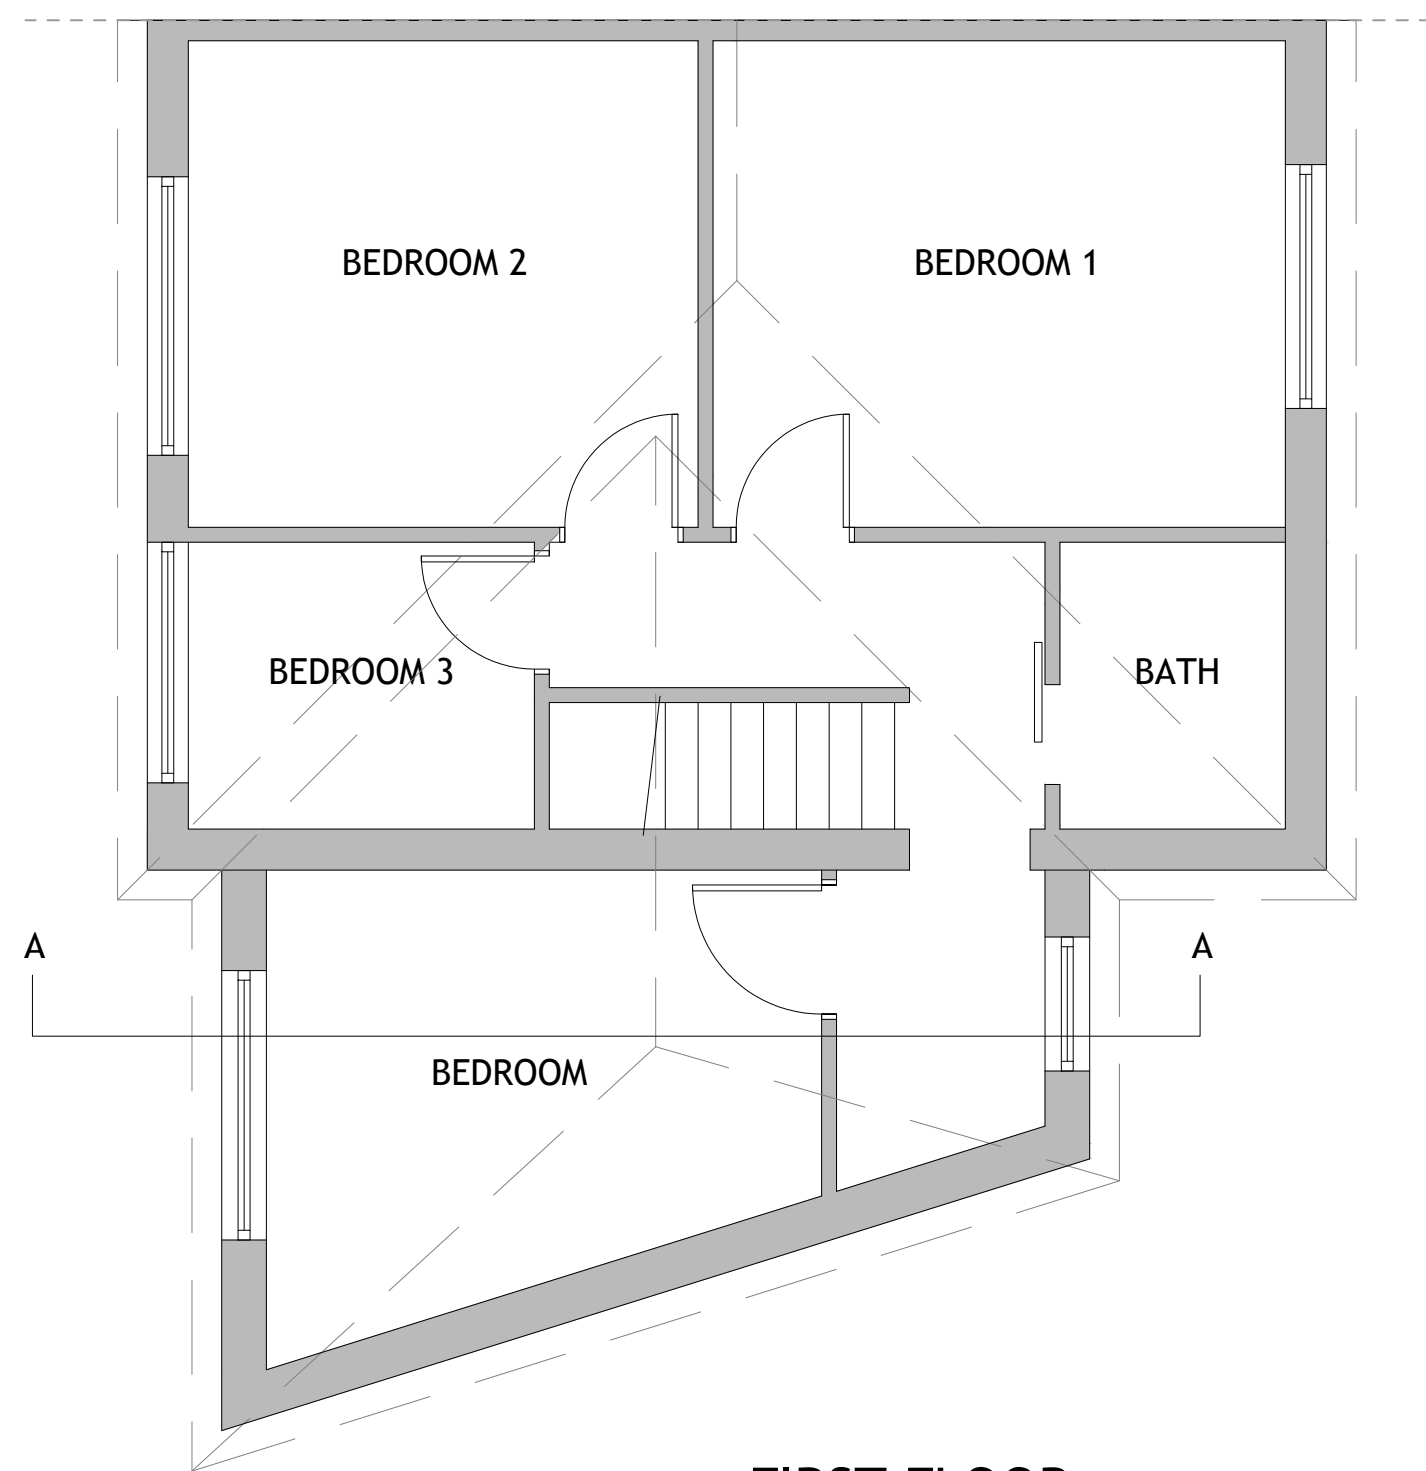

FIRST FLOOR

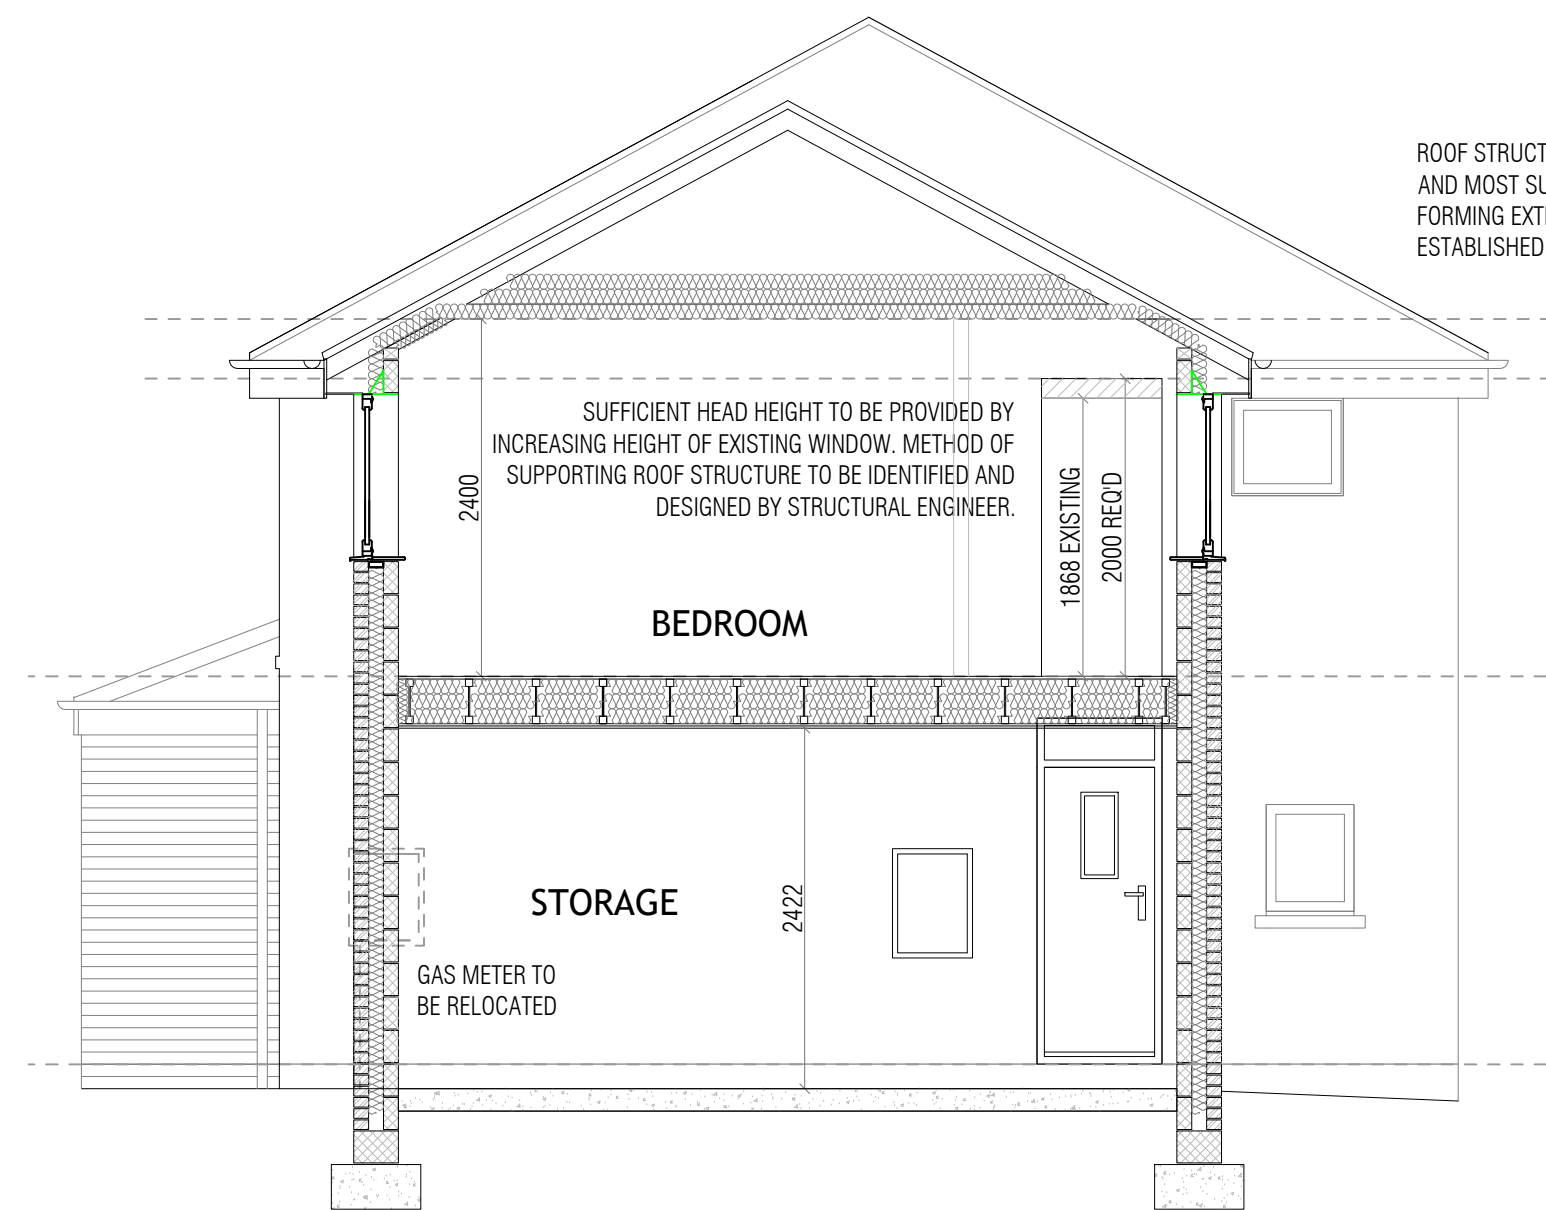

SECTION A-A

ROOF STRUCTURE TO BE SURVEYED
AND MOST SUITABLE METHOD OF
FORMING EXTENDED ROOF TO BE
ESTABLISHED.

Project
**PROPOSED TWO STOREY
SIDE EXTENSION
18 BANK END AVENUE,
BARNSELY S70 4QR**

Title
**PROPOSED FLOOR PLANS,
ELEVATIONS & SECTION**

Scale	Drawn	Checked	Date
1:50@A1	DG		APR '21
Contract No.	Dwg No.	Rev	
0002	18B.PL.02	B	

REV B - FRONT ELEV SET BACK 500mm AND WIDTH REDUCED (JUN 21)
REV A - LIVING ROOM LAYOUT CORRECTED (APR 21)