




REV	DATE	DESCRIPTION
-----	------	-------------

The contractor is to comply in all respects with the current Building Regulations and is to check all site dimensions and levels.
Do not scale from the drawing, use written dimensions. To be read in conjunction with Pre-Tender Health & Safety Plan / Preliminaries Section (Section A34 etc).
Maps are reproduced from Ordnance Survey material with the permission of Ordnance Survey on behalf of the Controller of Her Majesty's Stationery Office
© Crown copyright. Unauthorised reproduction infringes Crown copyright and may lead to prosecution or civil proceedings 10002284 (2011)

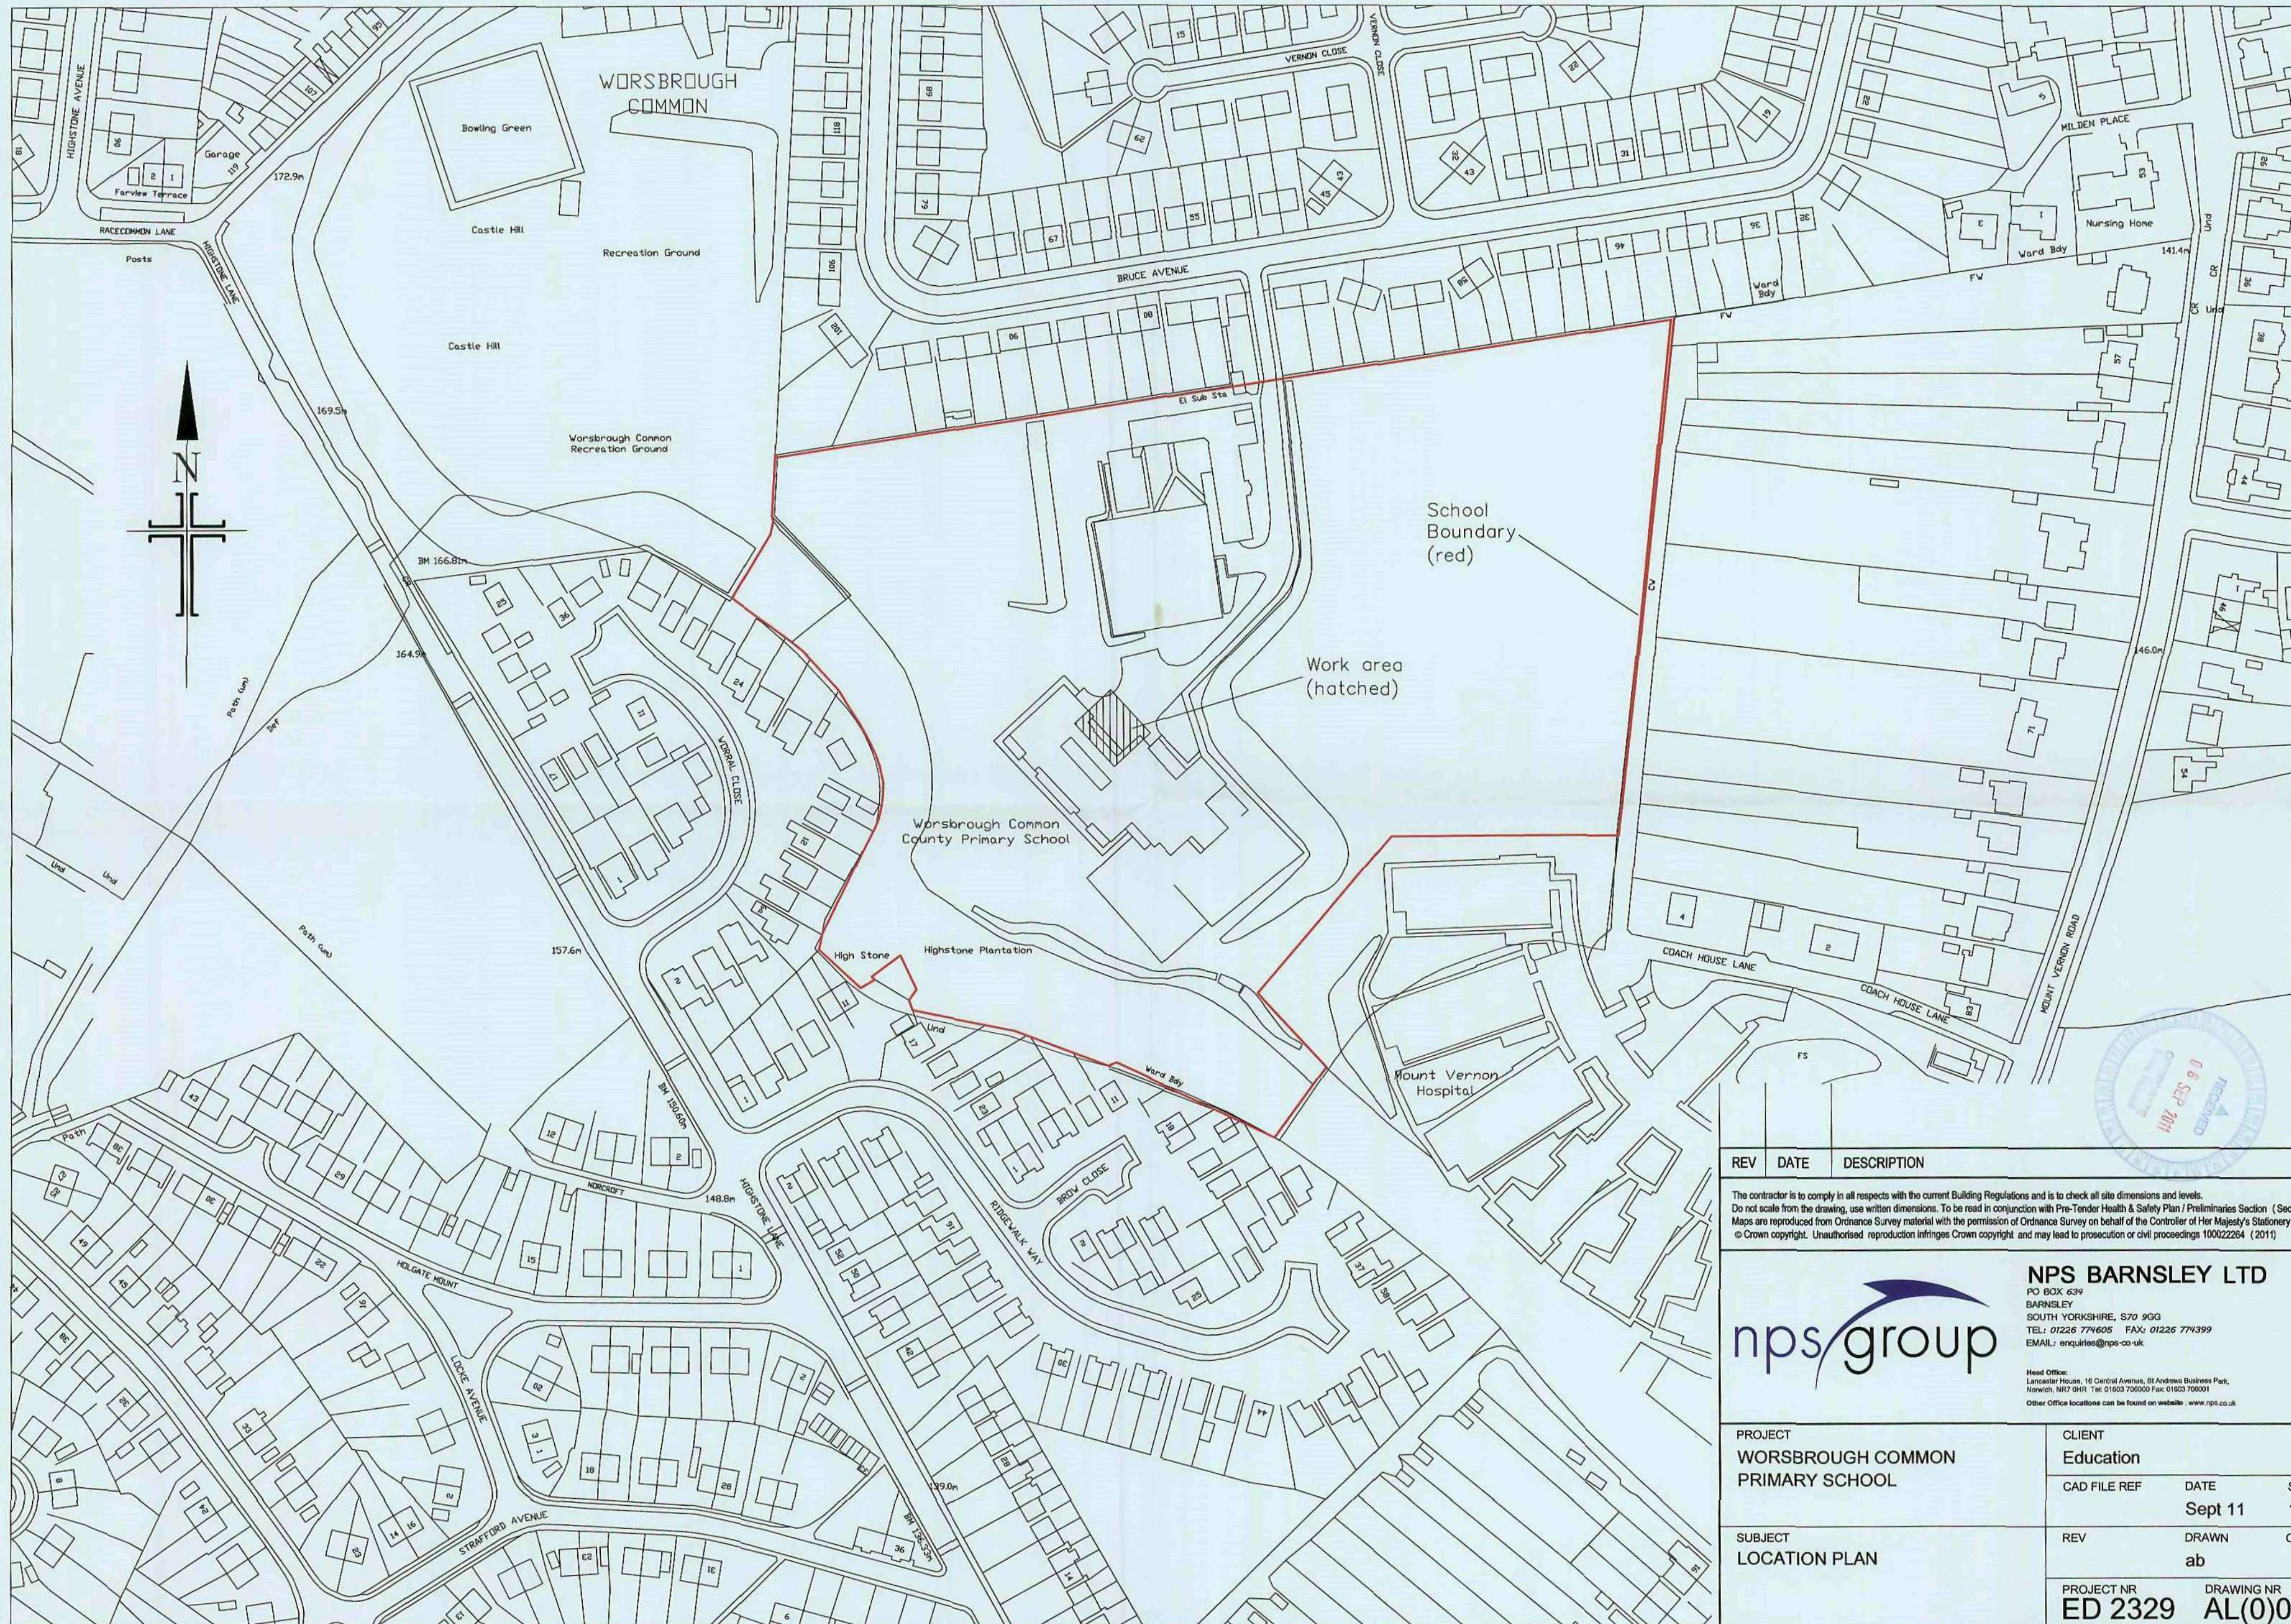

NPS BARNSELY LTD
PO BOX 639
BARNSELY
SOUTH YORKSHIRE, S70 9GG
TEL: 01226 774605 FAX: 01226 774399
EMAIL: enquiries@nps-co-uk

Head Office:
Lancaster House, 11 Central Avenue, St Andrews Business Park,
Norwich, NR7 0HR Tel: 01603 706000 Fax: 01603 706001
Other Office locations can be found on website: www.nps.co.uk

PROJECT
**WORSBROUGH COMMON
PRIMARY SCHOOL**


CLIENT
Education

CAD FILE REF	DATE	SCALE
	Sept 11	1:1250

SUBJECT
LOCATION PLAN


REV	DRAWN	CHECKED
	ab	

PROJECT NR	DRAWING NR
ED 2329	AL(0)01




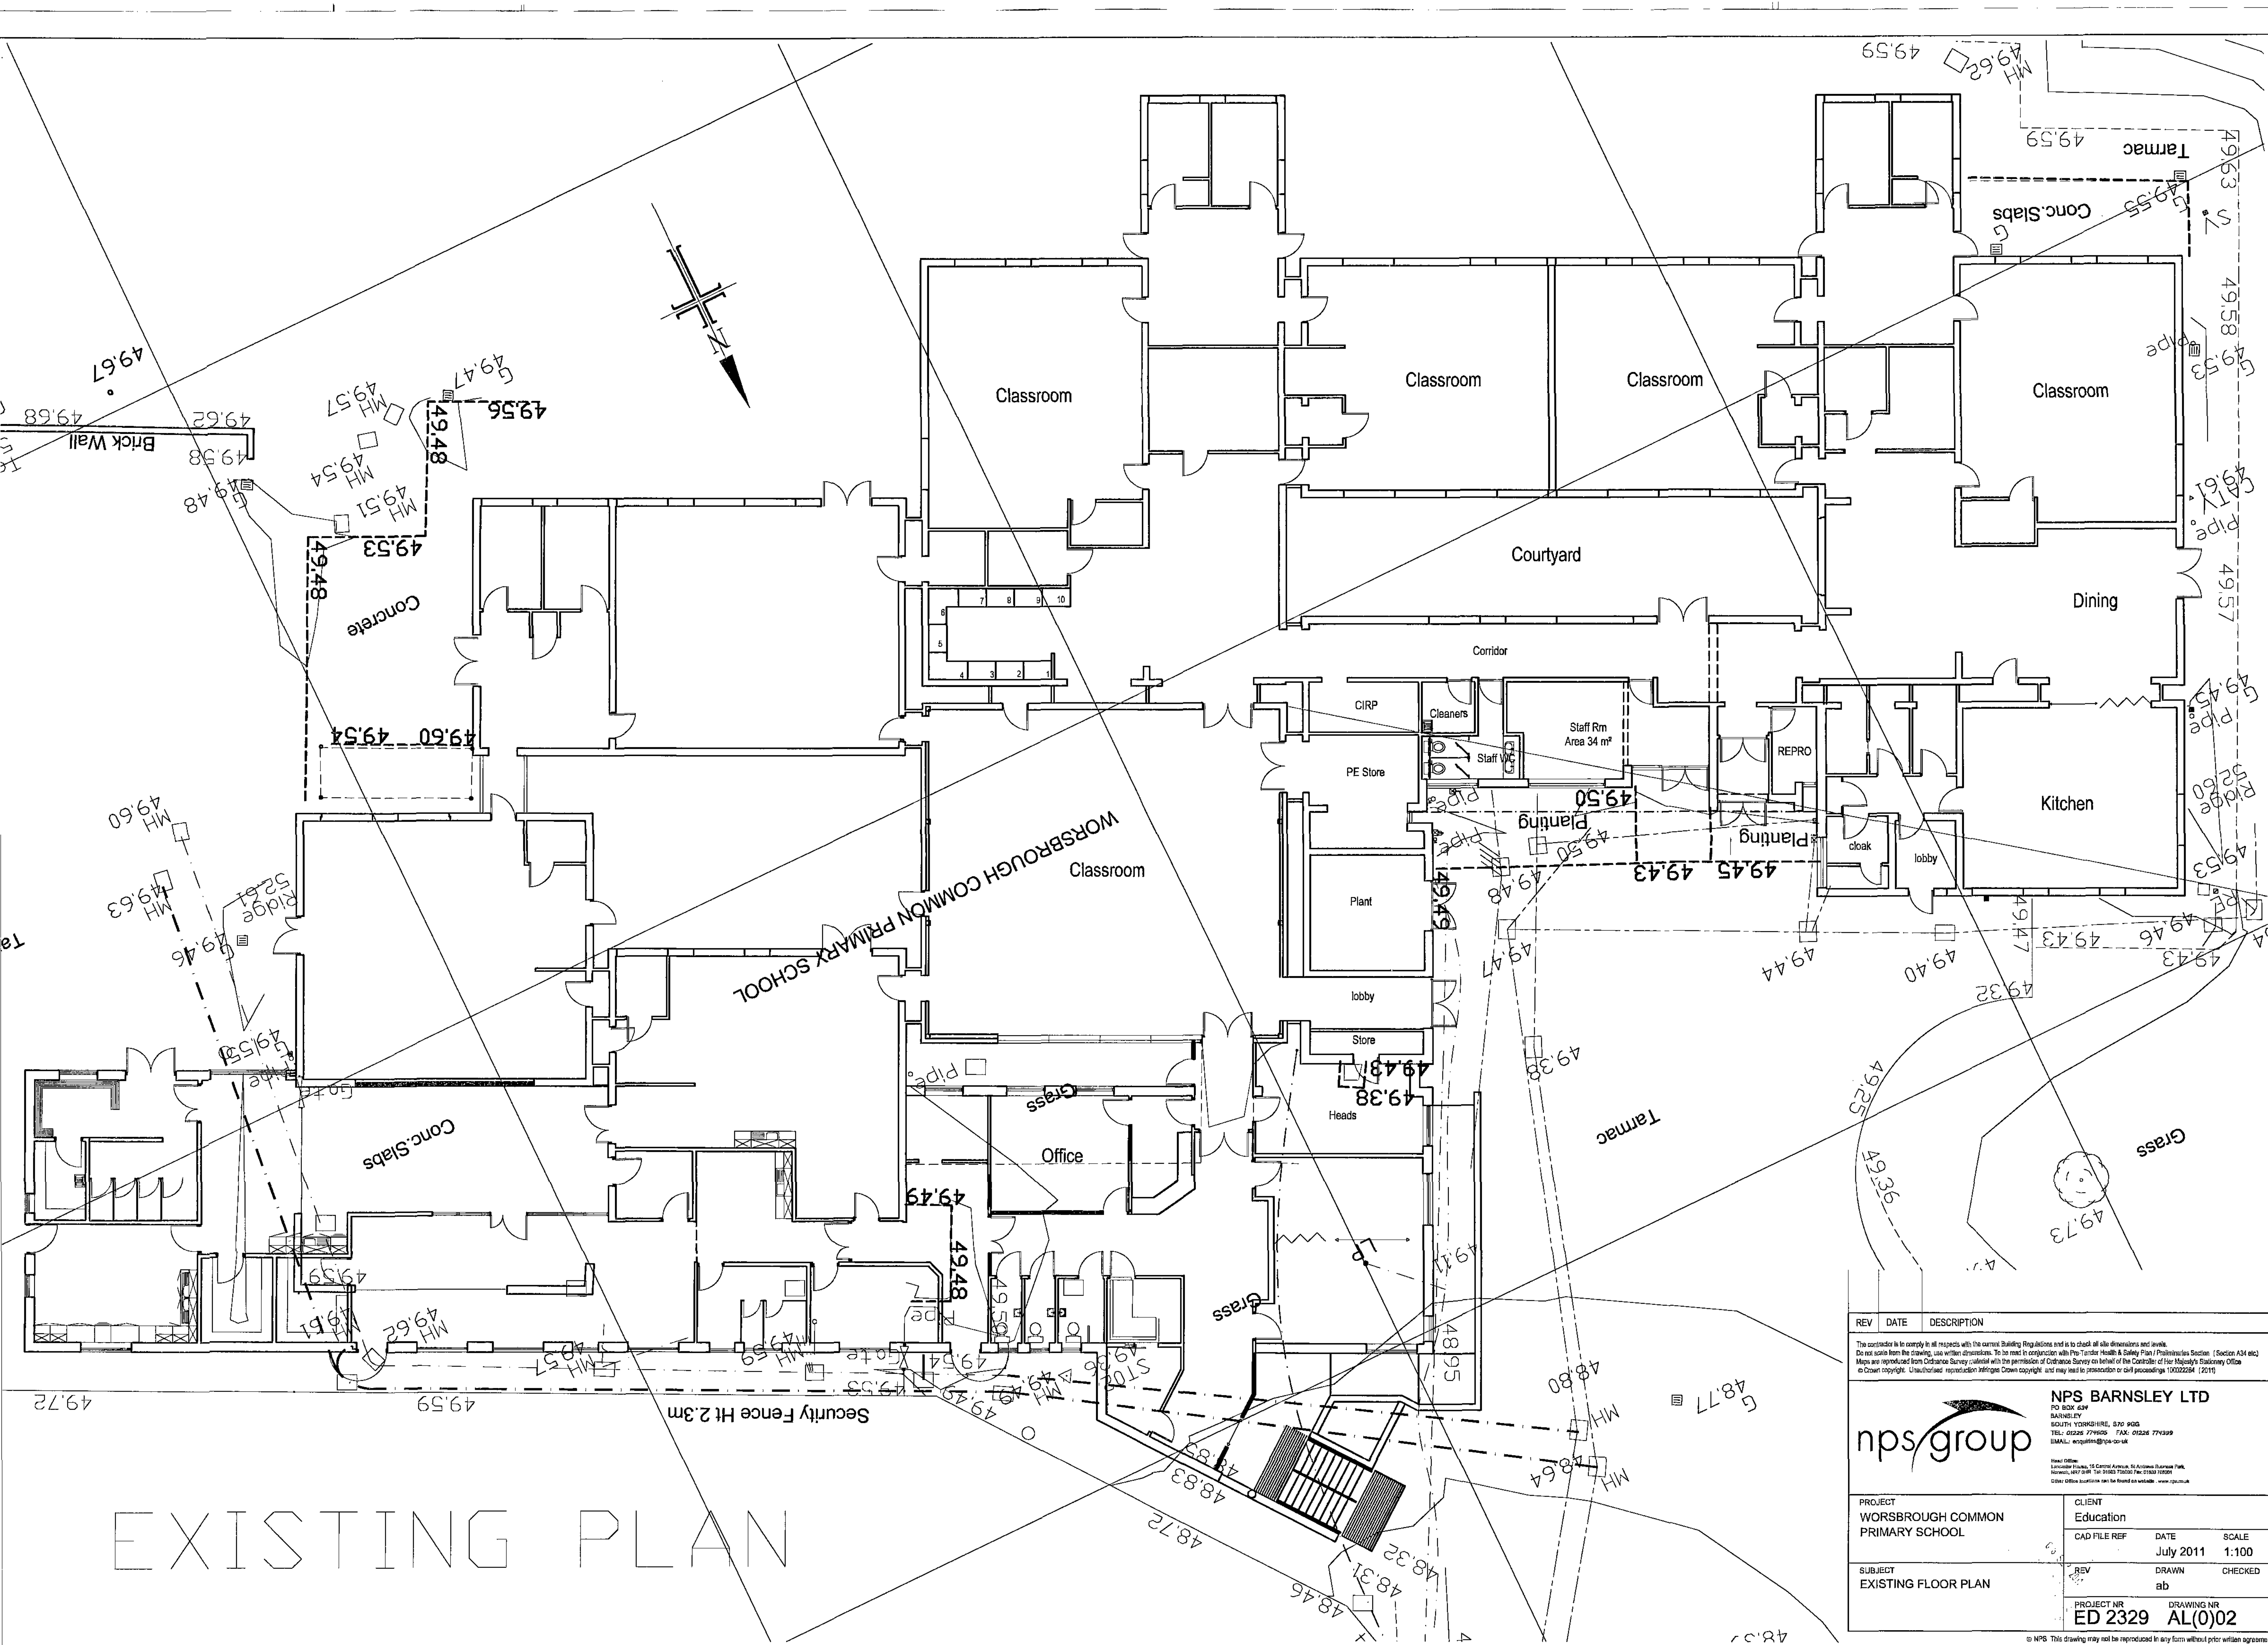


EXISTING PLAN


REV	DATE	DESCRIPTION
The contractor is to comply in all respects with the current Building Regulations, and is to check all site dimensions and levels. Do not scale from the drawing, use written dimensions. To be read in conjunction with the Tender Health & Safety Plan / Preliminary Section (Section A34 etc). Maps are reproduced from Ordnance Survey collected with the permission of the Controller of Her Majesty's Stationery Office © Crown copyright. Unauthorised reproduction infringes Crown copyright and may lead to prosecution or civil proceedings 100022294 (2011)		
NPS BARNLEY LTD PO BOX 624 BARNLEY SOUTH YORKSHIRE, S70 9GG TEL: 02226 779605 FAX: 01226 779399 EMAIL: enquiries@nps-co.uk		
Head Office: Lancaster House, 15 Central Avenue, 65 Airport Business Park, Barnley, WY 10 1ST Telford 01924 700000 Draw Office locations can be found on website: www.nps.co.uk		
PROJECT WORSBROUGH COMMON PRIMARY SCHOOL		CLIENT Education
CAD FILE REF		DATE July 2011
SCALE 1:100		
SUBJECT EXISTING FLOOR PLAN		REV ab
DRAWN ab		CHECKED
PROJECT NR ED 2329		DRAWING NR AL(00)2

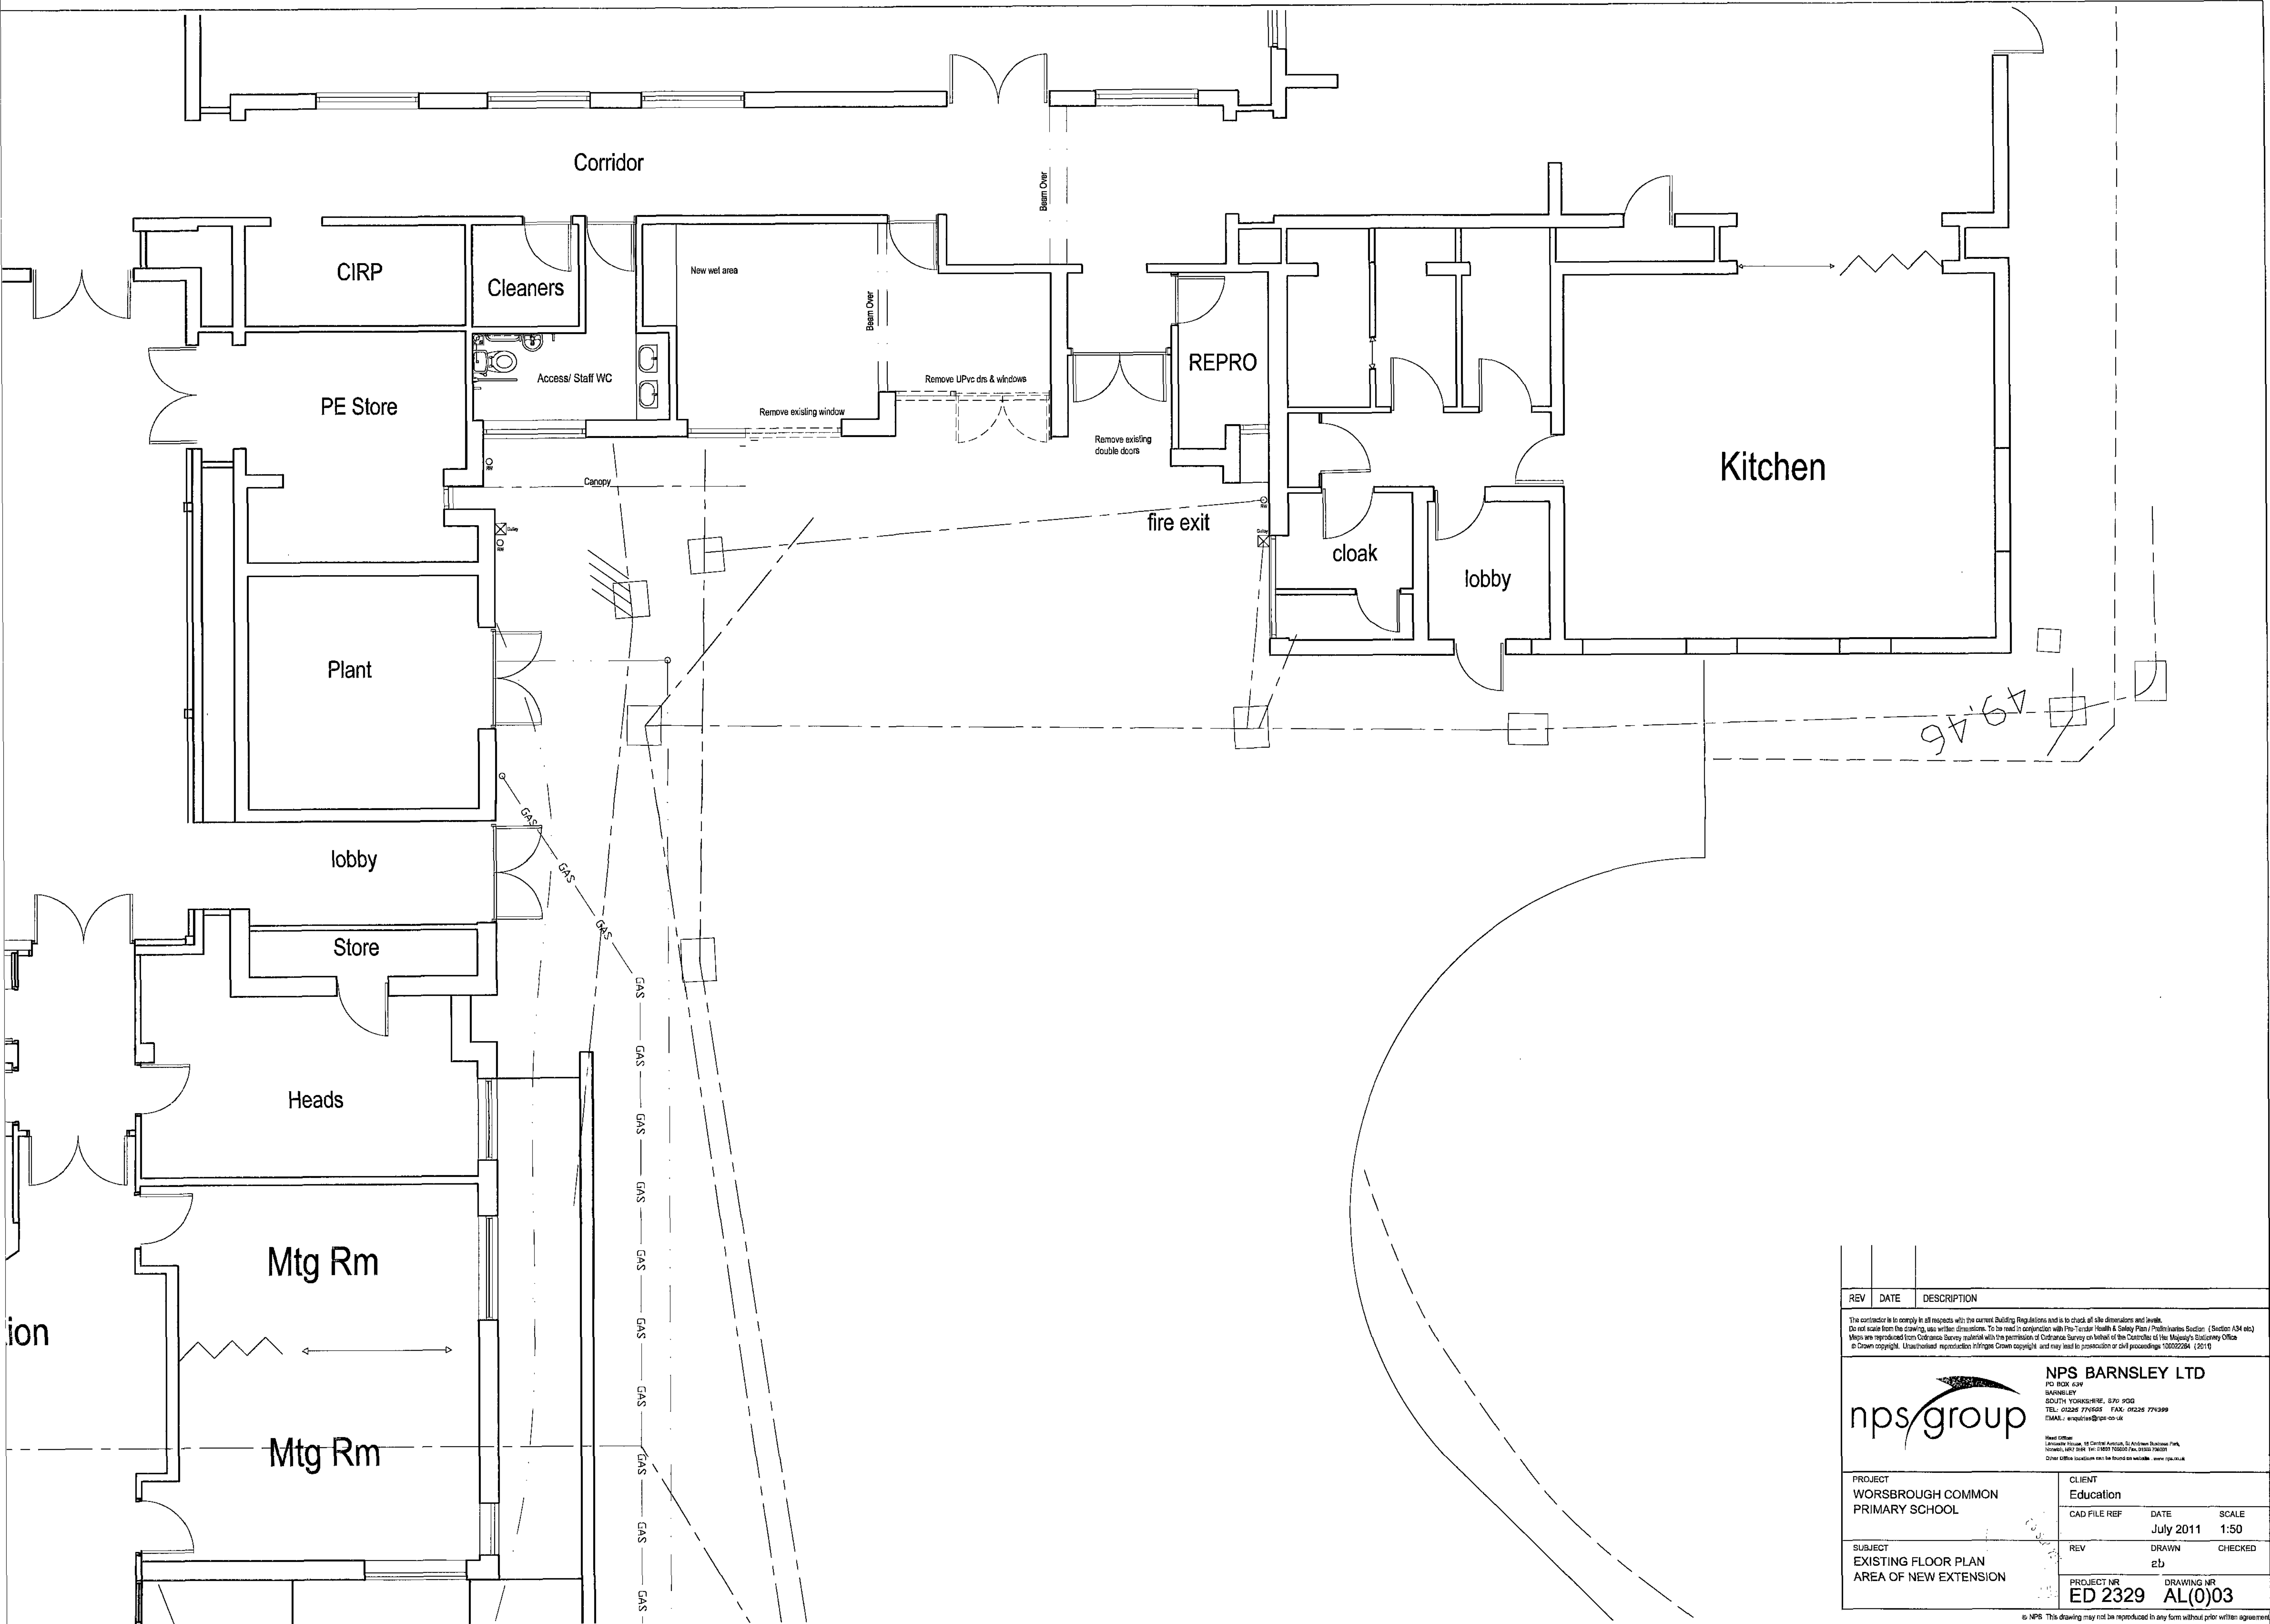


REV	DATE	DESCRIPTION
The contractor is to comply in all respects with the current Building Regulations and is to check all site dimensions and levels. Do not scale from the drawing, use written dimensions. To be read in conjunction with the Tender Health & Safety Plan / Preliminary Section (Section A34 etc). Maps are reproduced from Ordnance Survey material with the permission of Ordnance Survey on behalf of the Controller of the Map. © Crown copyright. Unauthorised reproduction infringes Crown copyright and may lead to prosecution or civil proceedings (2011).		
nps group NPS BARNSELY LTD PO BOX 639 BARNSELY SOUTH YORKSHIRE, S70 9DD TEL: 01226 775555 FAX: 01226 775399 EMAIL: enquiries@nps.co.uk Head Office: Lonsdale House, 14 Central Avenue, St Andrew's Business Park, Horwath, LEY 21H Tel: 01833 762222 Fax: 01833 762223 Other Office locations can be found on website: www.nps.co.uk		
PROJECT WORSBROUGH COMMON PRIMARY SCHOOL		CLIENT Education
SUBJECT EXISTING FLOOR PLAN AREA OF NEW EXTENSION		CAD FILE REF July 2011 DATE 1:50 SCALE
PROJECT NR ED 2329		DRAWN zb CHECKED
DRAWING NR AL(0)03		

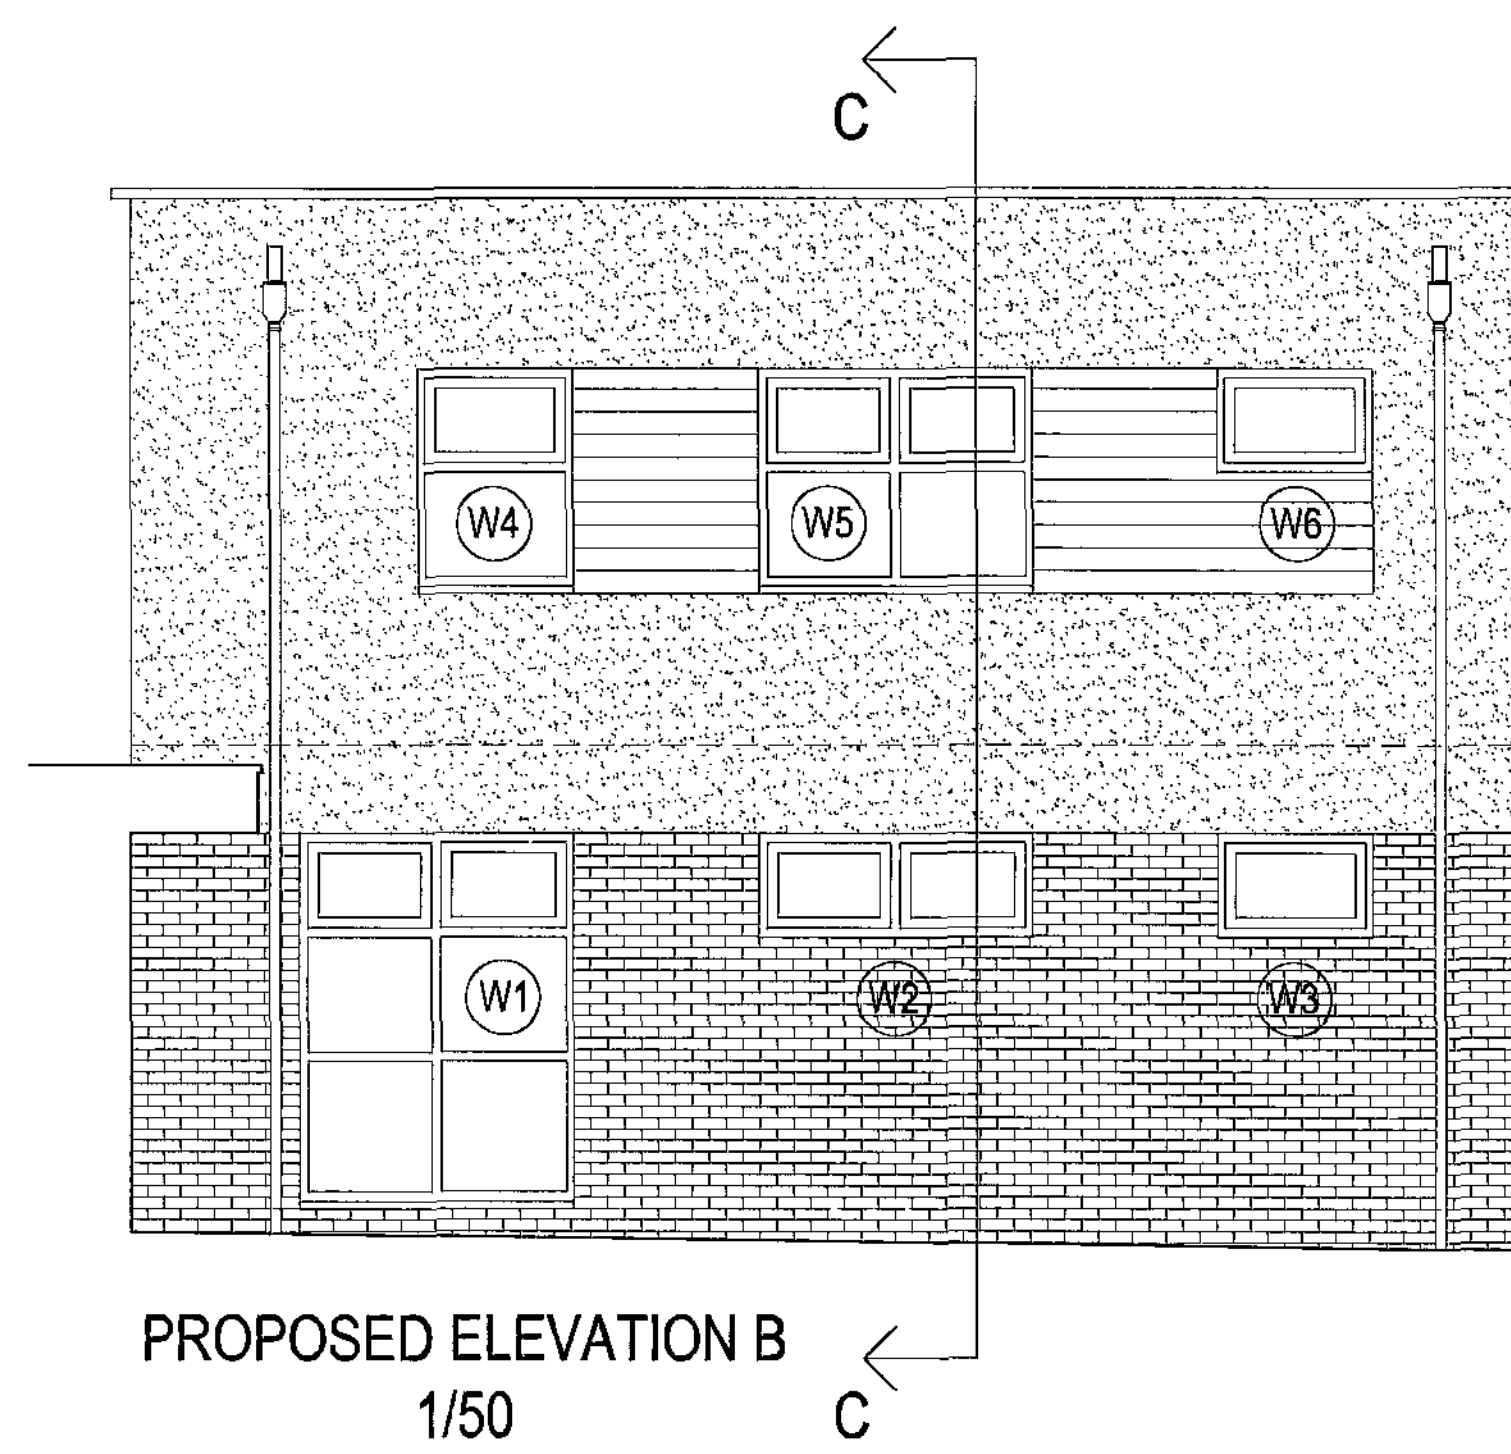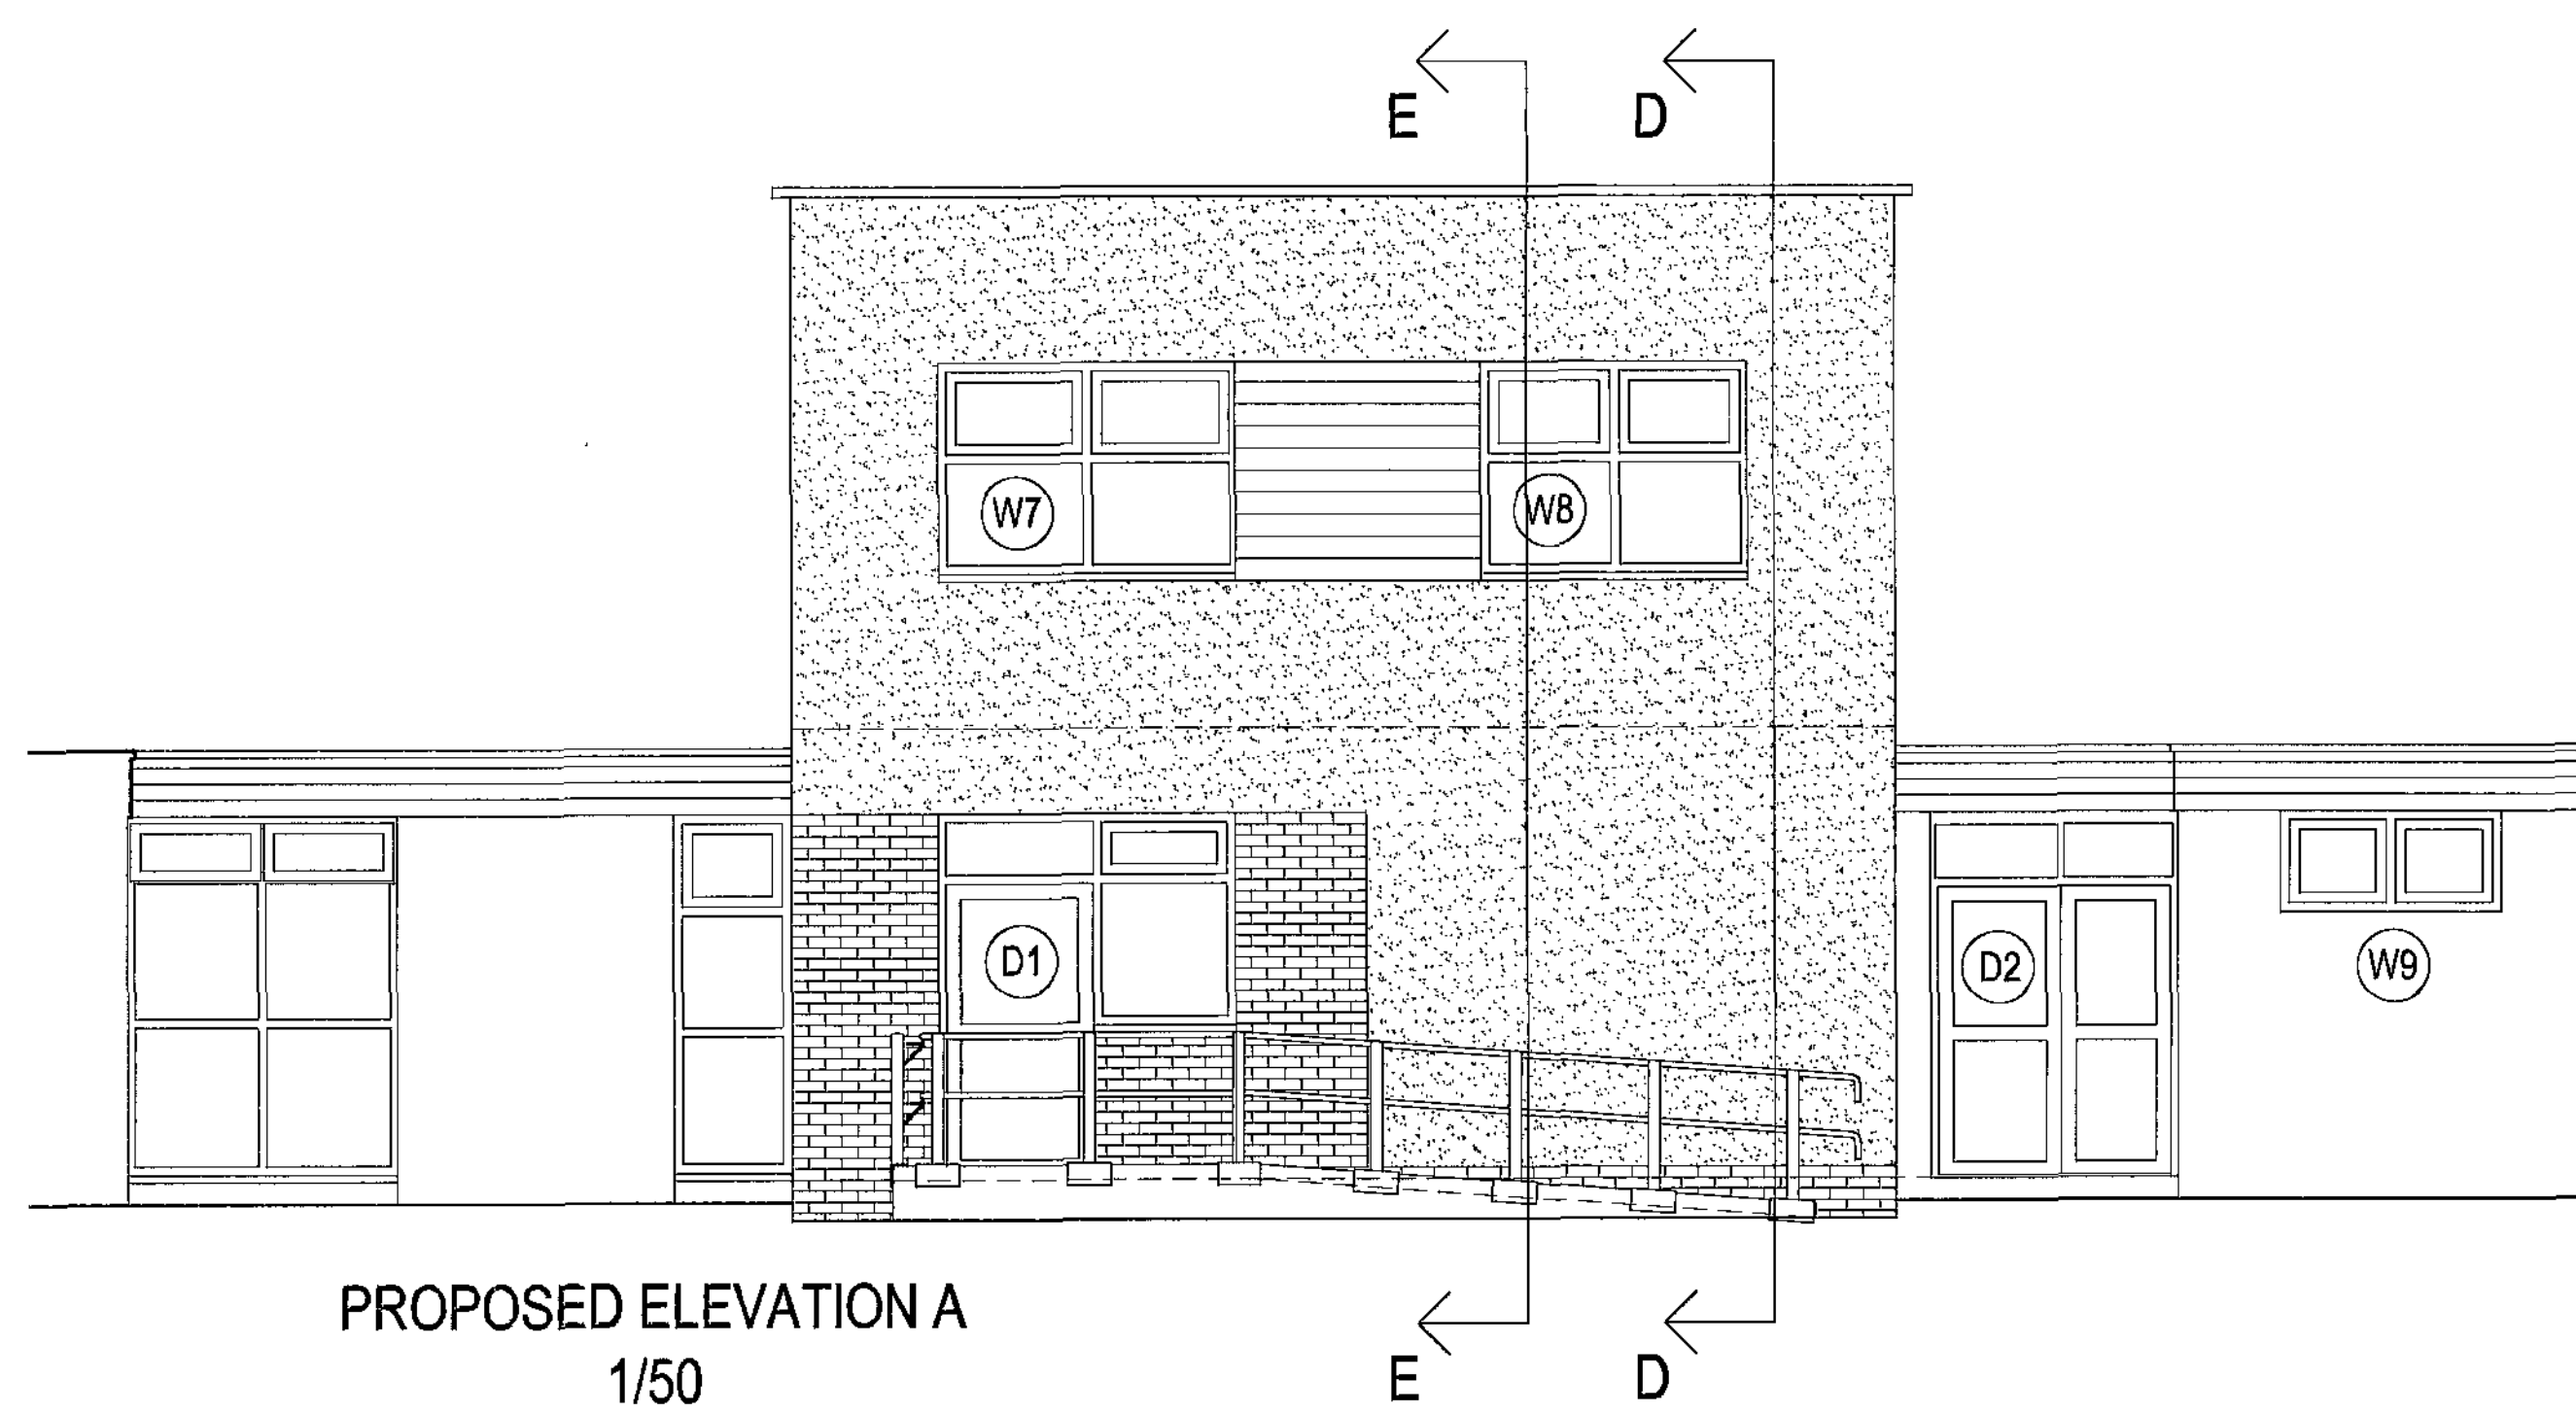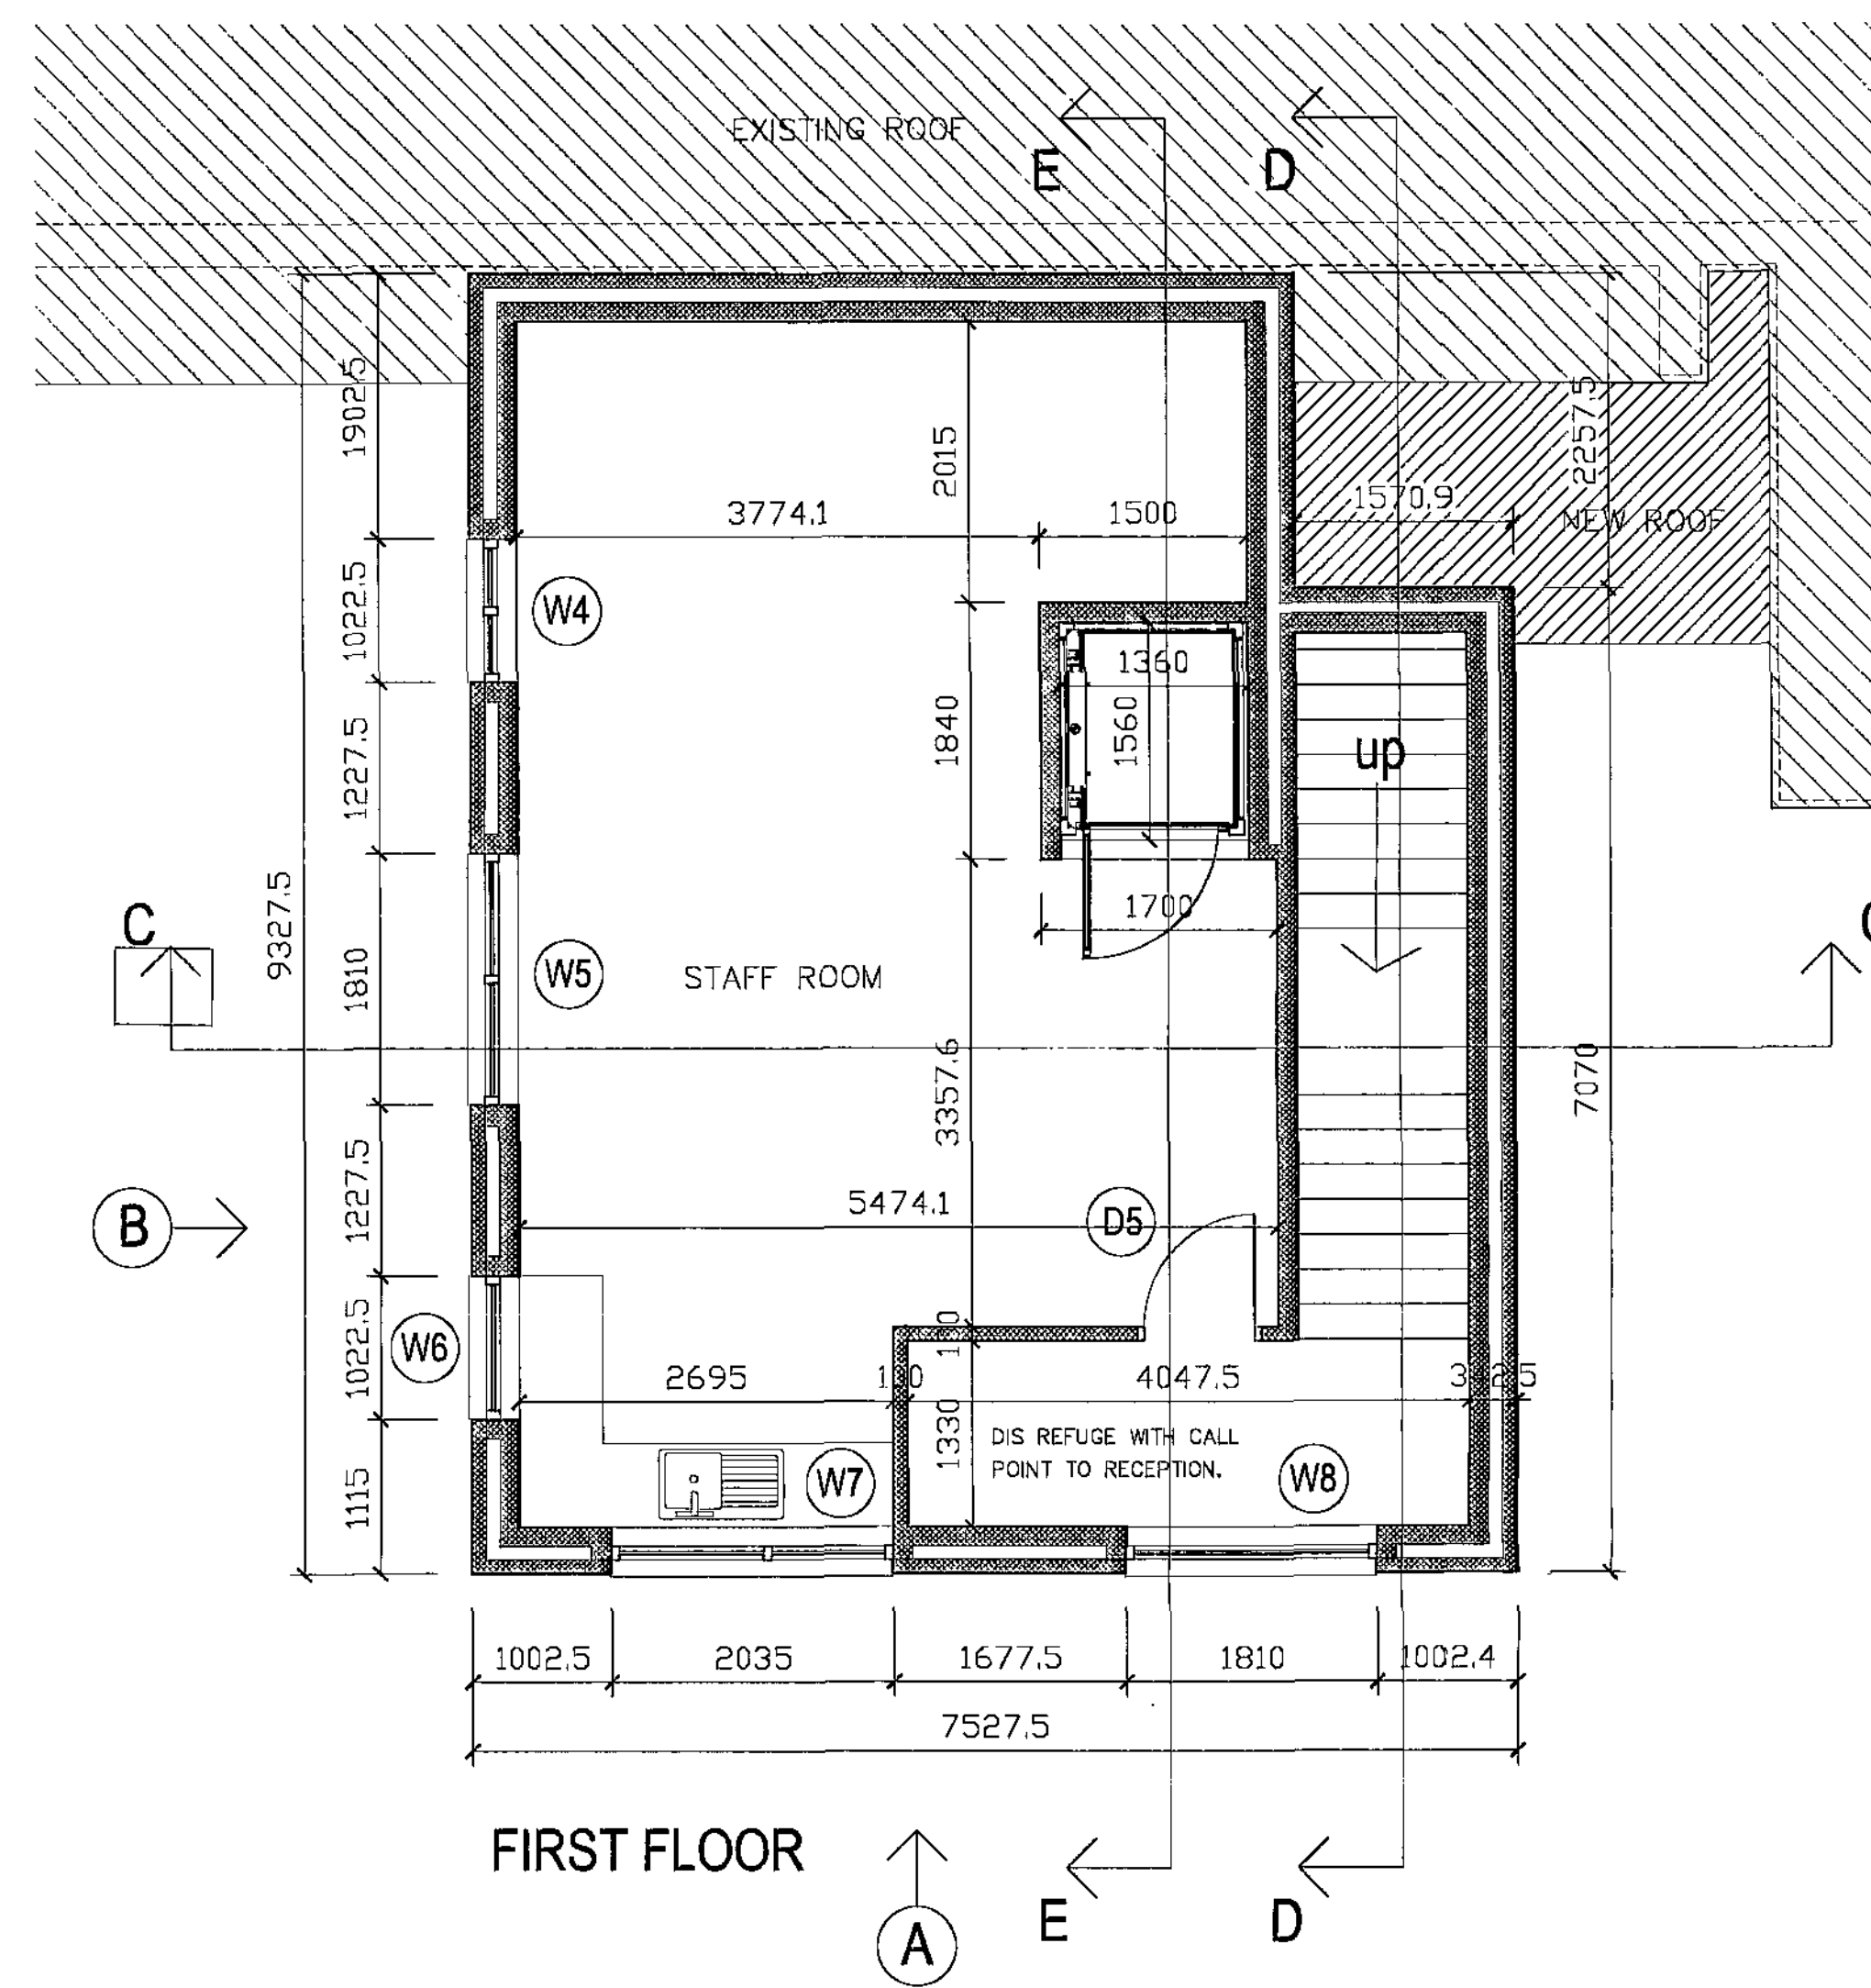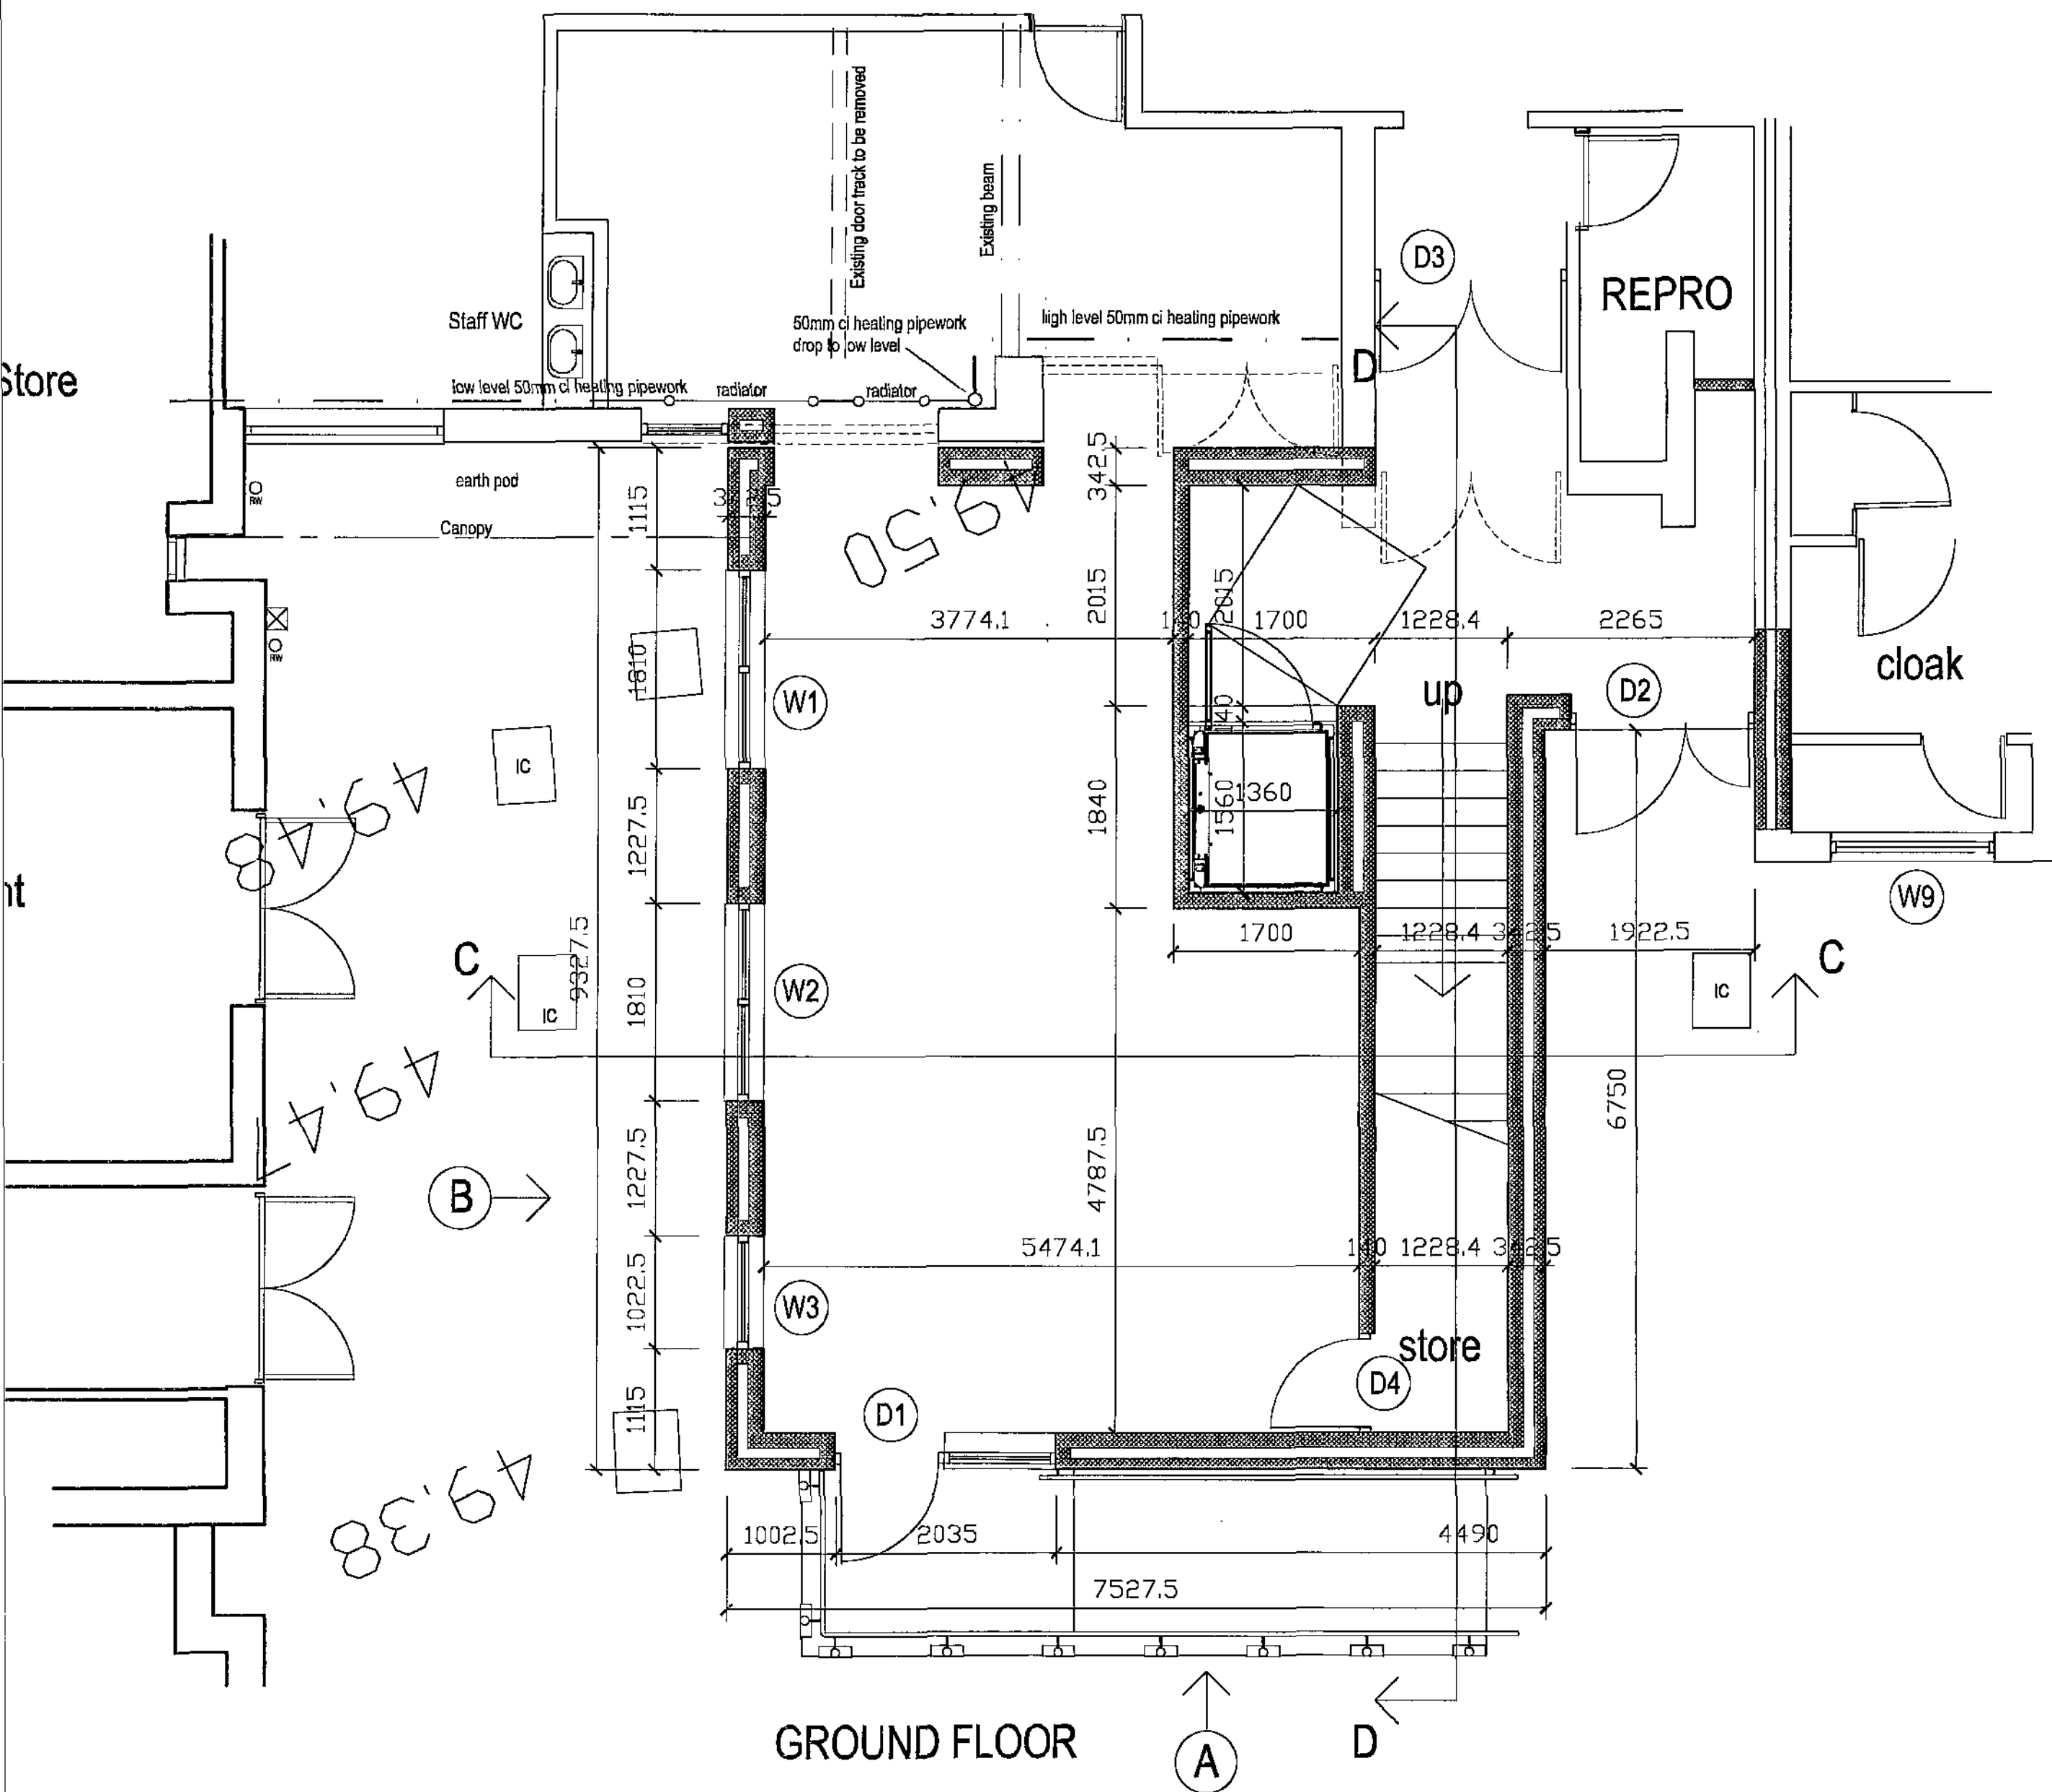


REV	DATE	DESCRIPTION
The contractor is to comply in all respects with the current Building Regulations and is to check all site dimensions and levels. Do not scale from the drawings, use written dimensions. To be read in conjunction with Pre-Tender Health & Safety Plan / Preliminary Section (Section A34 etc). Maps are reproduced from Ordnance Survey material with the permission of Ordnance Survey on behalf of the Controller of Her Majesty's Stationery Office. © Crown copyright. Unauthorised reproduction infringes Crown copyright and may lead to prosecution or civil proceedings. 100022204 (2011)		
NPS BARNESLEY LTD PO BOX 699 BARNESLEY SOUTH YORKSHIRE, S70 9GG TEL: 01226 774606 FAX: 01226 774399 EMAIL: enquiries@nps.co.uk Head Office: Lancaster House, 16 Cavendish Avenue, 25 Ardwick Business Park, Harrogate, WYV 6SR. Tel: 01423 750200 Fax: 01423 718601 Other Office locations can be found on website: www.nps.co.uk		
PROJECT WORSBROUGH COMMON PRIMARY SCHOOL		CLIENT Education
SUBJECT PROPOSED PLANS AND ELEVATIONS		CAD FILE REF DATE July 2011 SCALE 1:50
PROJECT NR ED 2329		DRAWN ab CHECKED DRAWING NR AL(0)04

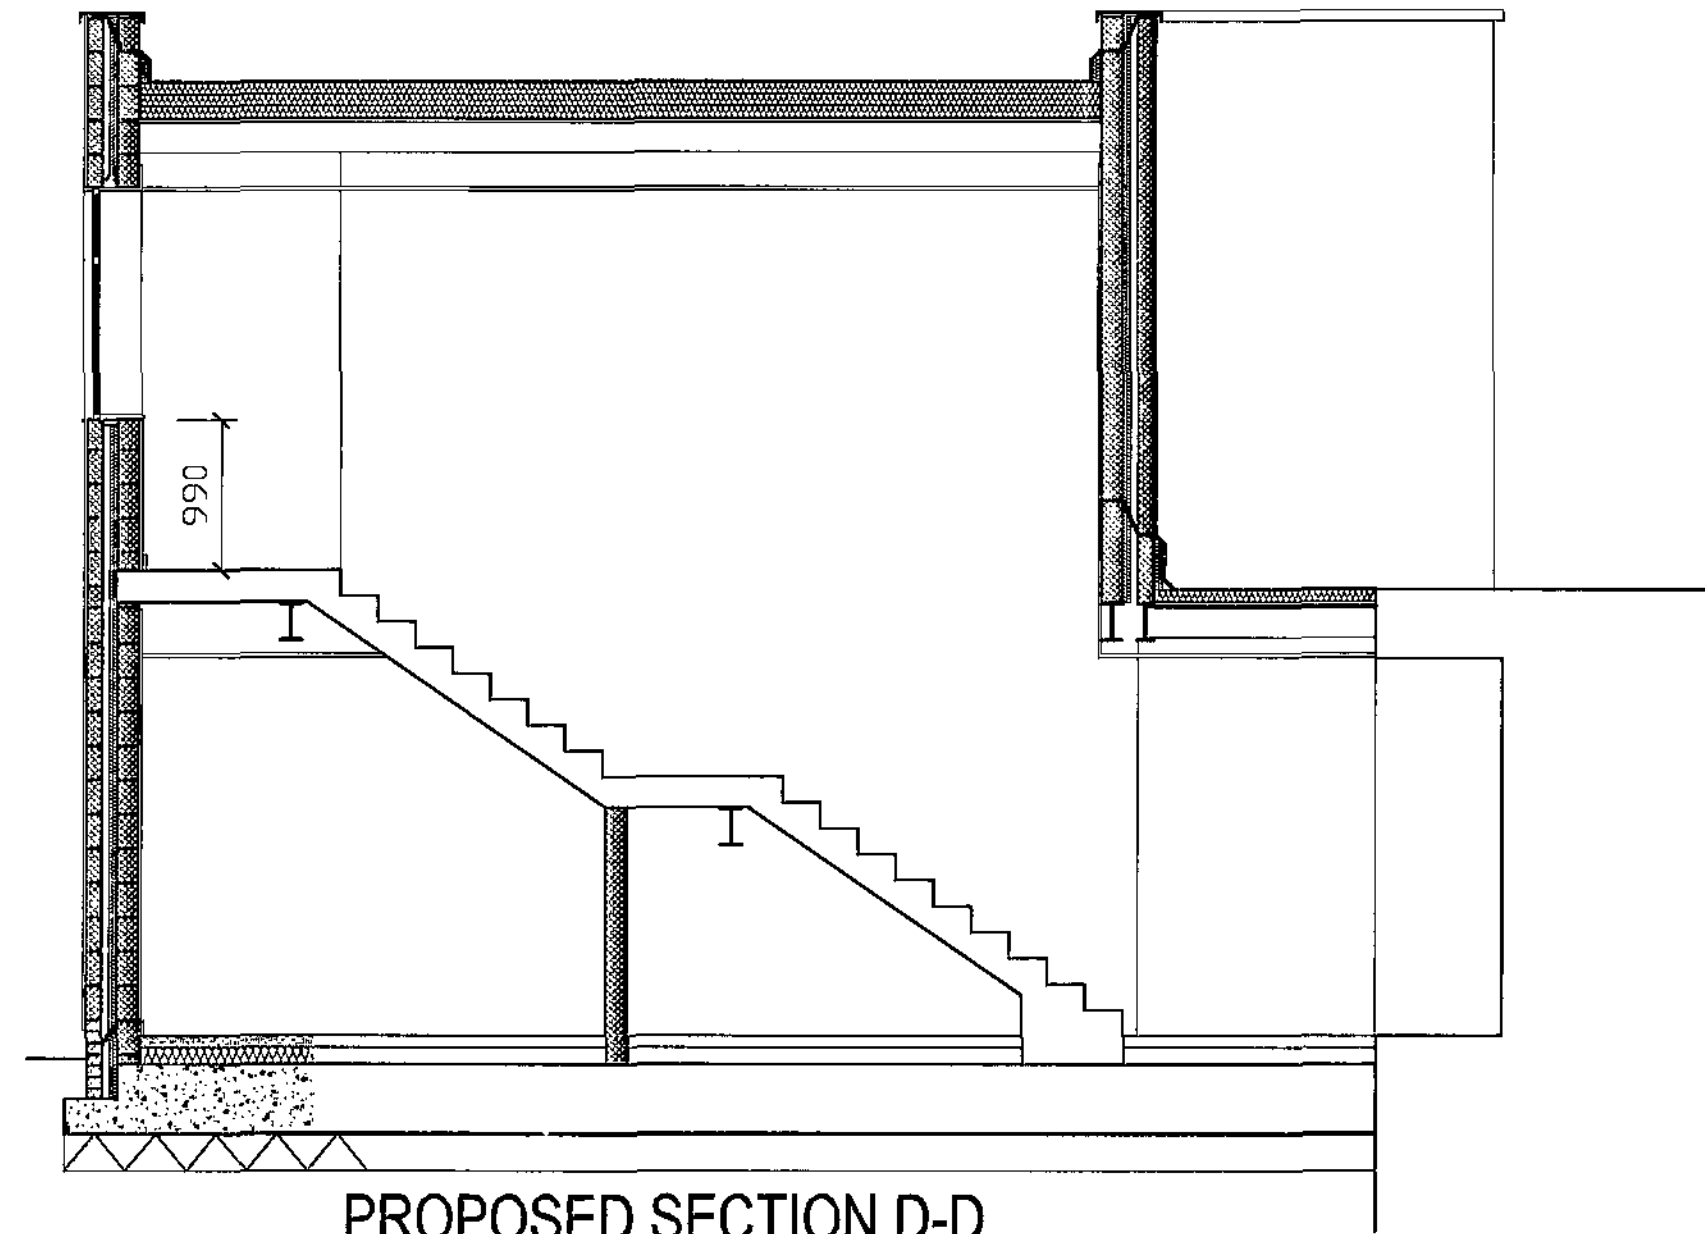

PROPOSED SECTION D-D
1/50

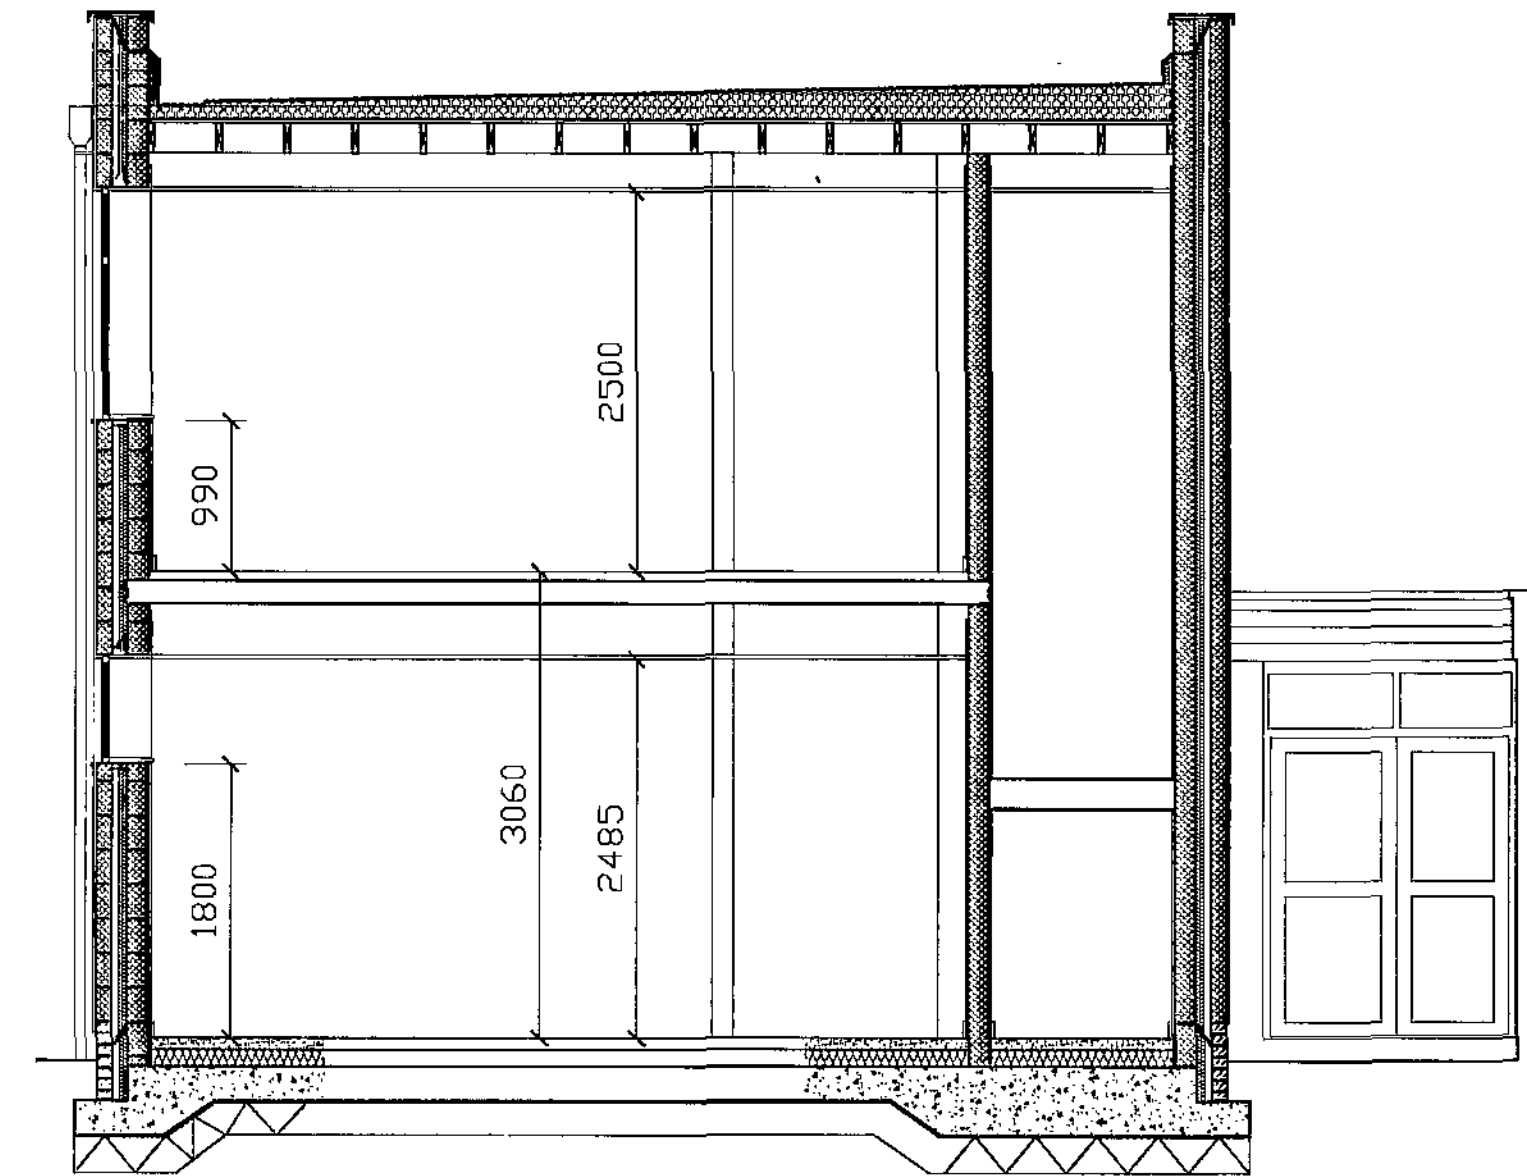


PROPOSED SECTION C-C
1/50

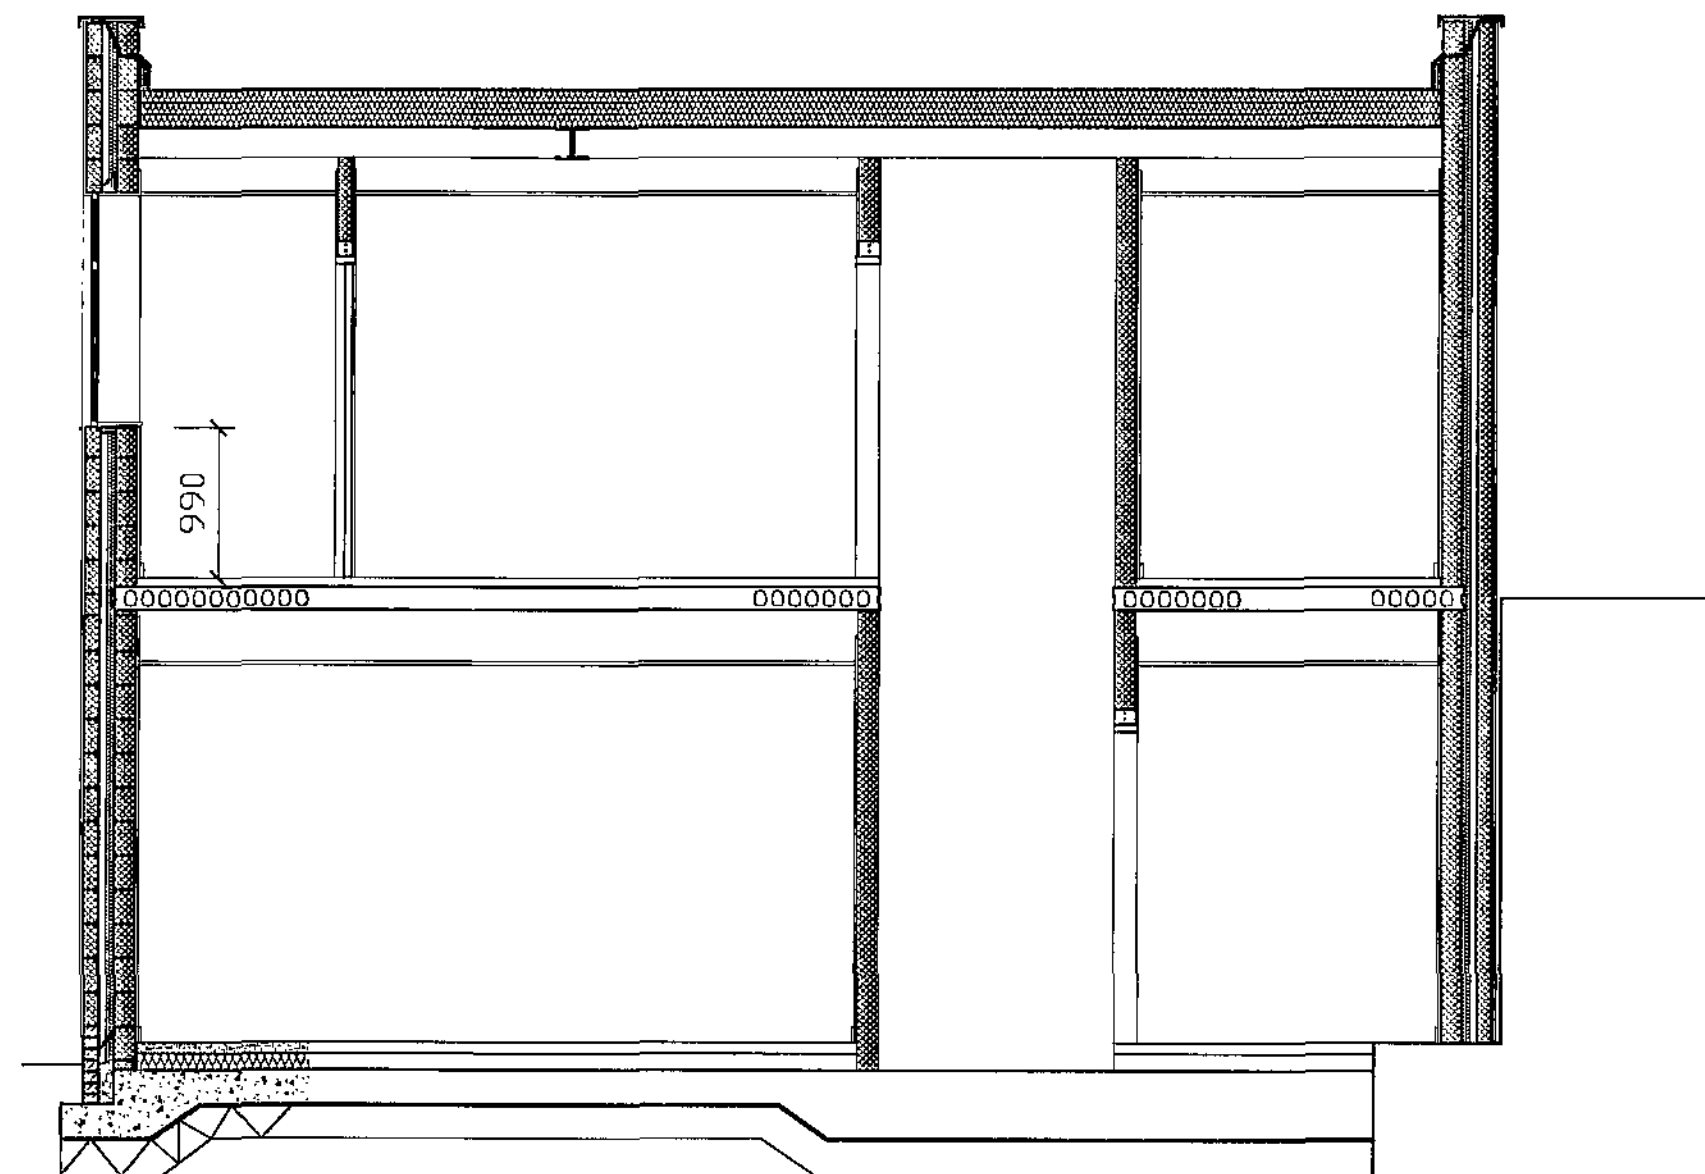

PROPOSED SECTION E-E
1/50

REV	DATE	DESCRIPTION
The contractor is to comply in all respects with the current Building Regulations and is to check all site dimensions and levels. Do not scale from the drawing, use written dimensions. To be read in conjunction with Pre-Tender Health & Safety Plan / Preliminaries Section (Section A34 etc). Maps are reproduced from Ordnance Survey material with the permission of Ordnance Survey on behalf of the Controller of Her Majesty's Stationary Office © Crown copyright. Unauthorised reproduction infringes Crown copyright and may lead to prosecution or civil proceedings 100022264 (2011)		
NPS BARNLEY LTD PO BOX 639 BARNLEY SOUTH YORKSHIRE, S70 9GG TEL: 01226 779605 FAX: 01226 779399 EMAIL: enquiries@nps.co.uk nps group Head Office: Leeds Road, 15 Central Avenue, El Aghiem Business Park, Newcastle, NE11 4JH. Tel: 0191 275 0000 Fax: 0191 275 0001 Other Office locations can be found on website: www.nps.co.uk		
PROJECT WORSBROUGH COMMON PRIMARY SCHOOL		CLIENT Education
CAD FILE REF		DATE Aug 2011
SUBJECT PROPOSED SECTIONS		SCALE 1:50
REV		DRAWN AB
PROJECT NR ED 2329		CHECKED
DRAWING NR AL(0)05		

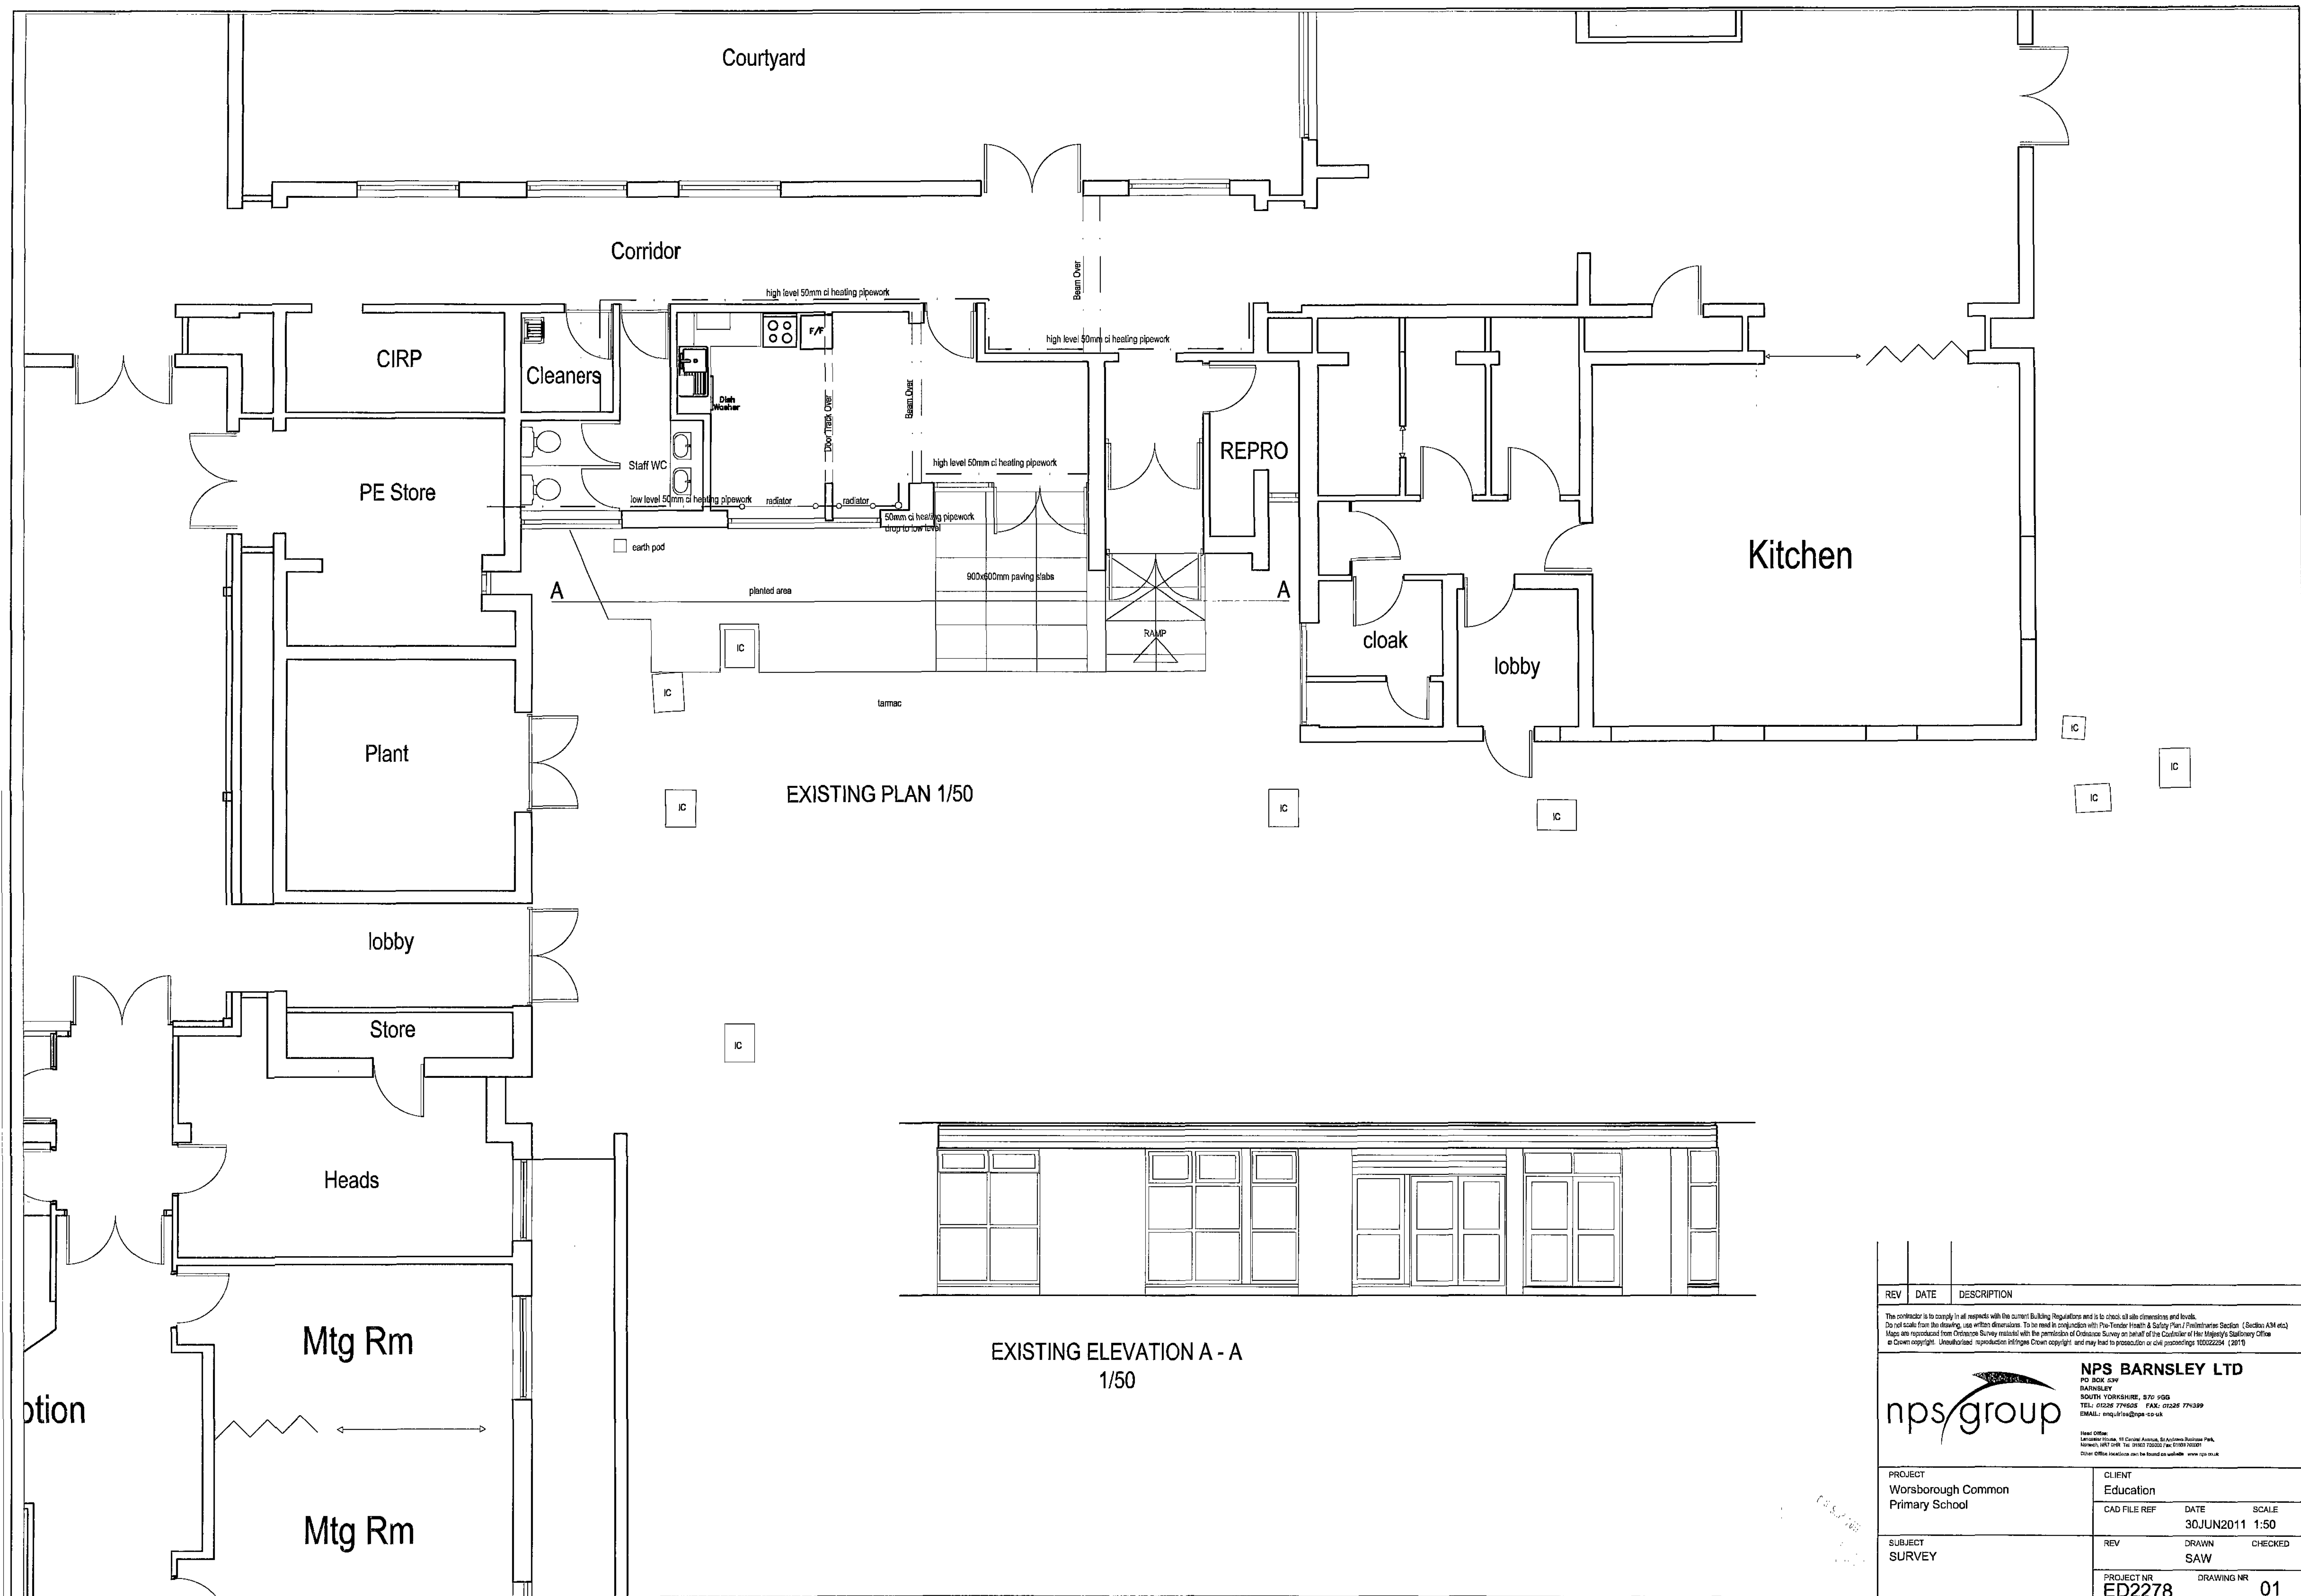

REV	DATE	DESCRIPTION
The contractor is to comply in all respects with the current Building Regulations and is to check all dimensions and levels. Do not scale from the drawing. Use written dimensions. To be used in conjunction with Pre-Tender Health & Safety Plan / Environmental Section (Section A34 etc). Maps are reproduced from Ordnance Survey material with the permission of Ordnance Survey on behalf of the Controller of Her Majesty's Stationery Office. © Crown copyright. Unauthorised reproduction infringes Crown copyright and may lead to prosecution or civil proceedings 100022294 (2011)		
NPS BARNSELY LTD PO BOX 634 BARNSELY SOUTH YORKSHIRE, S70 9GG TEL: 01226 774505 FAX: 01226 774399 EMAIL: enquiries@nps.co.uk Head Office: Lancaster House, 15 Central Avenue, 60 Ardwick Business Park, Newcastle, LE11 2ER. Tel: 01832 720020 / Fax: 01832 700007 Other Office locations can be found on website www.nps.co.uk		
PROJECT Worsborough Common Primary School		CLIENT Education
CAD FILE REF	DATE 30JUN2011	SCALE 1:50
SUBJECT SURVEY	REV	DRAWN SAW
	PROJECT NR ED2278	CHECKED DRAWING NR 01