


All work to be carried out in accordance with the requirements of the Building Regulations, Water Authority and the Construction (Design and Management) Regulations currently in force.

Do not scale from this drawing. Architect to be notified of any discrepancies.

Verify relevant dimensions on site before commencing work or preparing shop drawings. This drawing is copyright.


Rev: _____ Date: _____ amendment: _____

Indis:

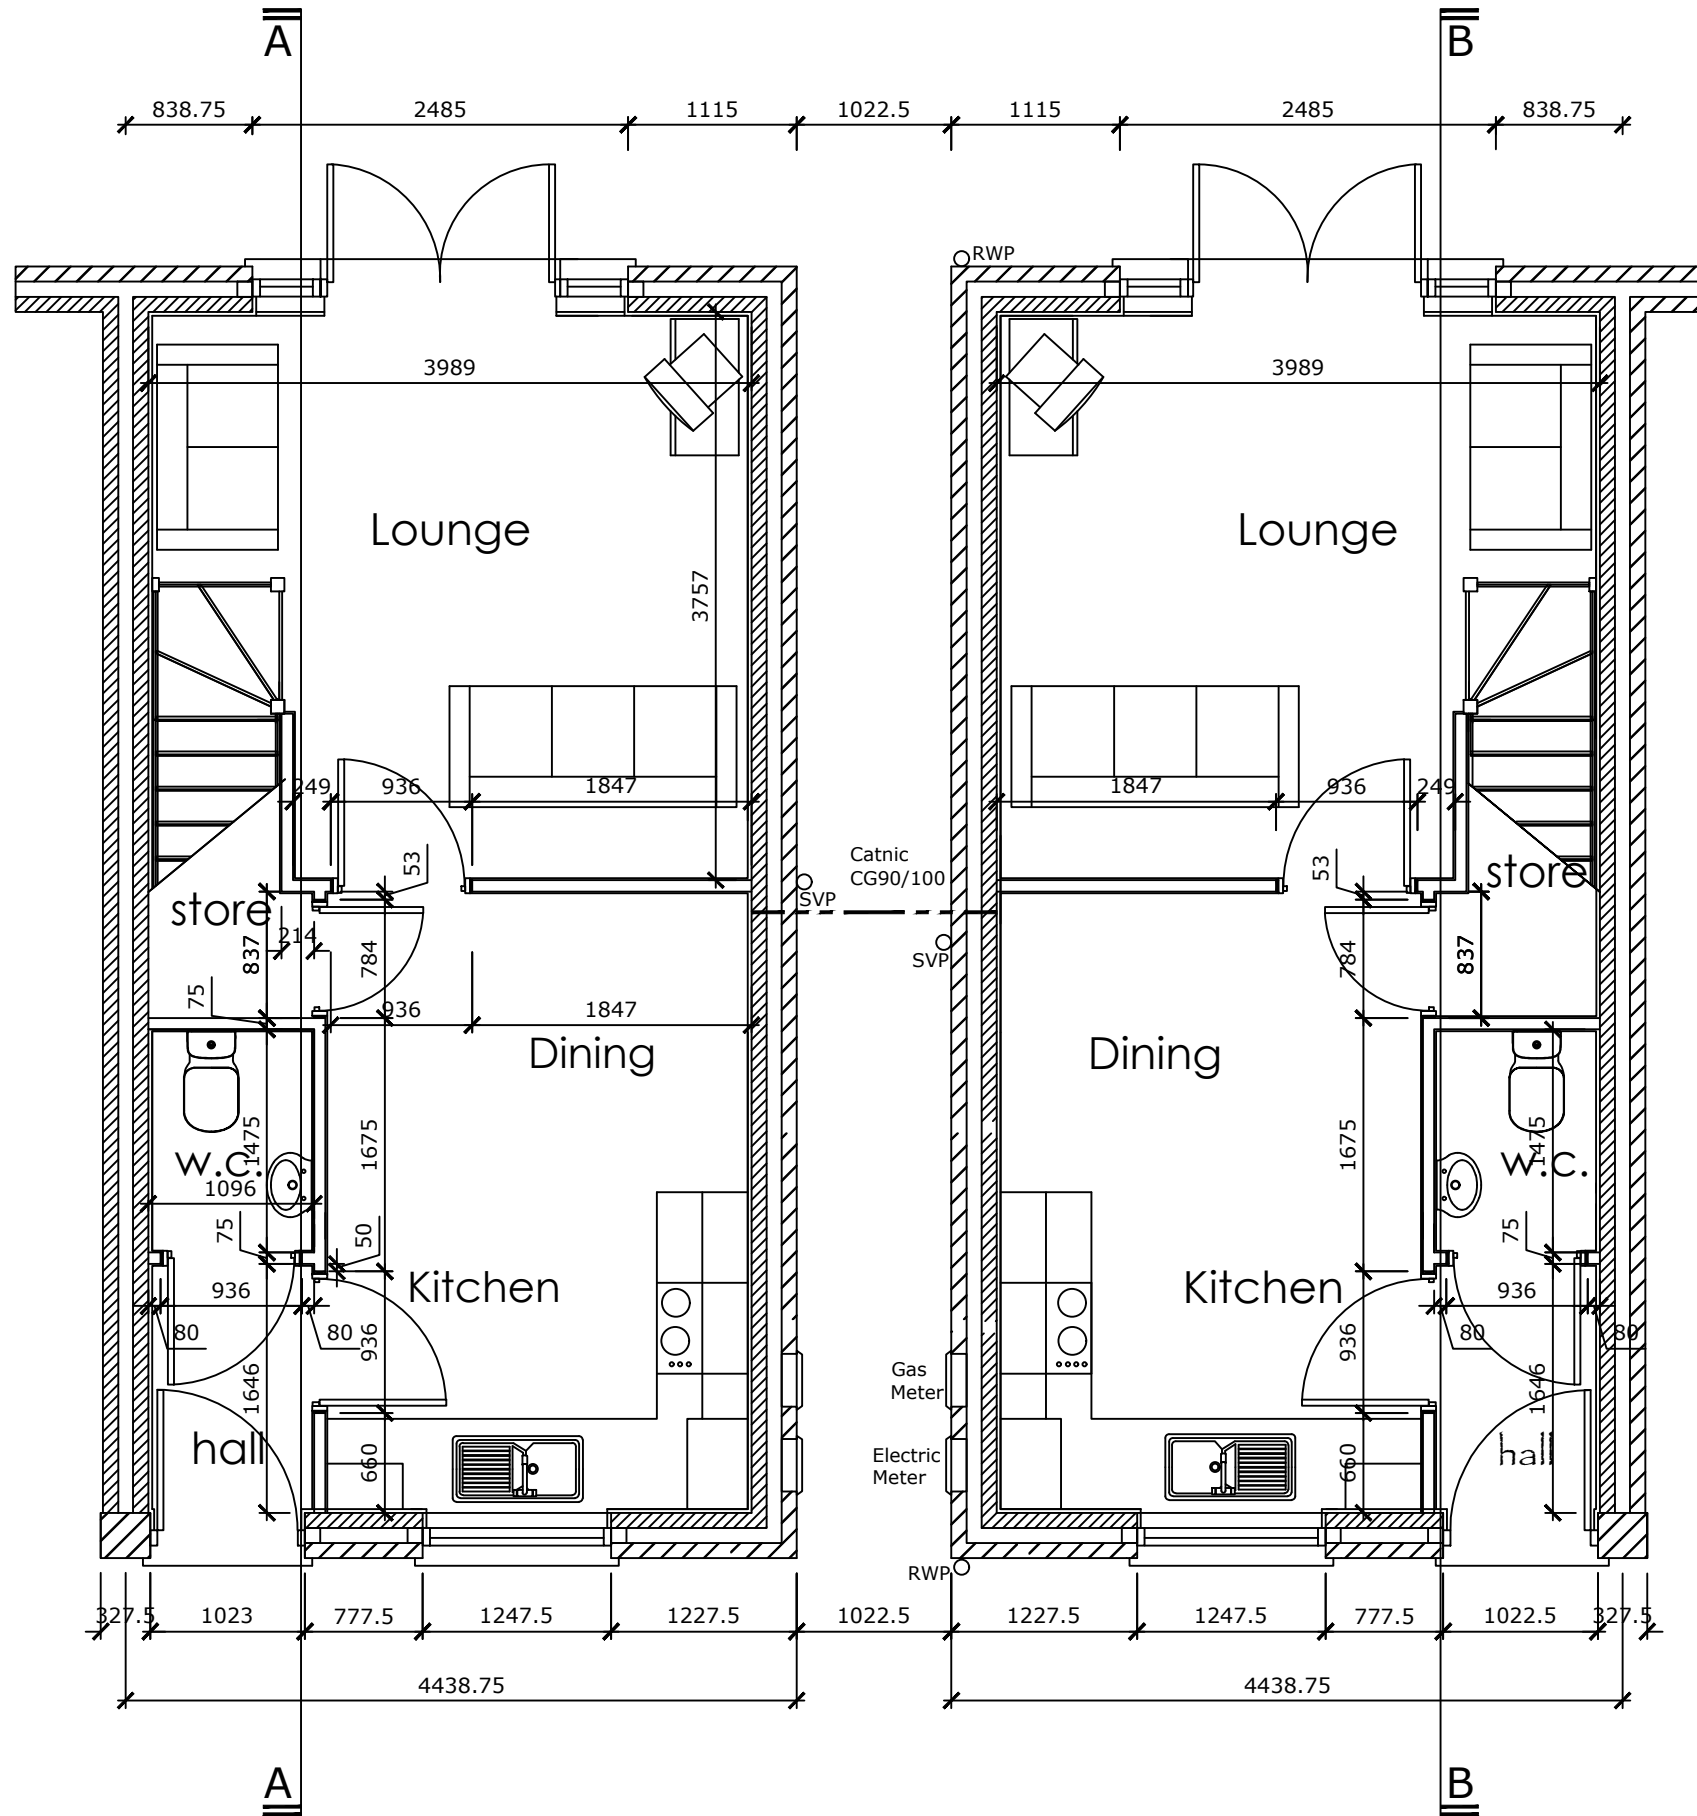

Hathersage type A
ground floor

Hathersage type B

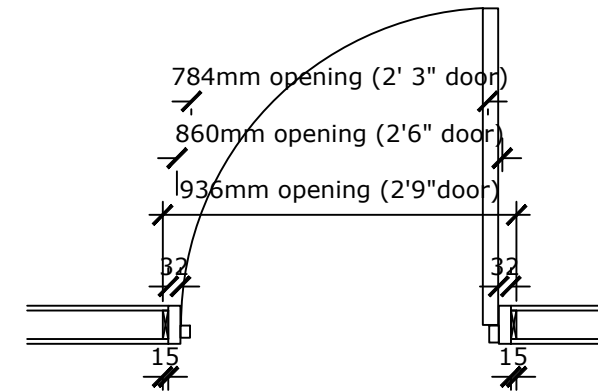

standard door sizes



W Redmile & Sons Ltd, Parkfield House, 118 Alderson Road, Sheffield, S2 4UD.
tel: 0114 2290900 fax 0114 2290909 www.wredmile.co.uk

scale: 1:50 | drawn by: JMB | date: Date

Project:

Drawing: Hathersage (3 bed town house)
ground floor plan

Drawing Number: AS2/HA-01 | Revision