



NOTES:
All dimensions must be checked on site and not scaled from this drawing.

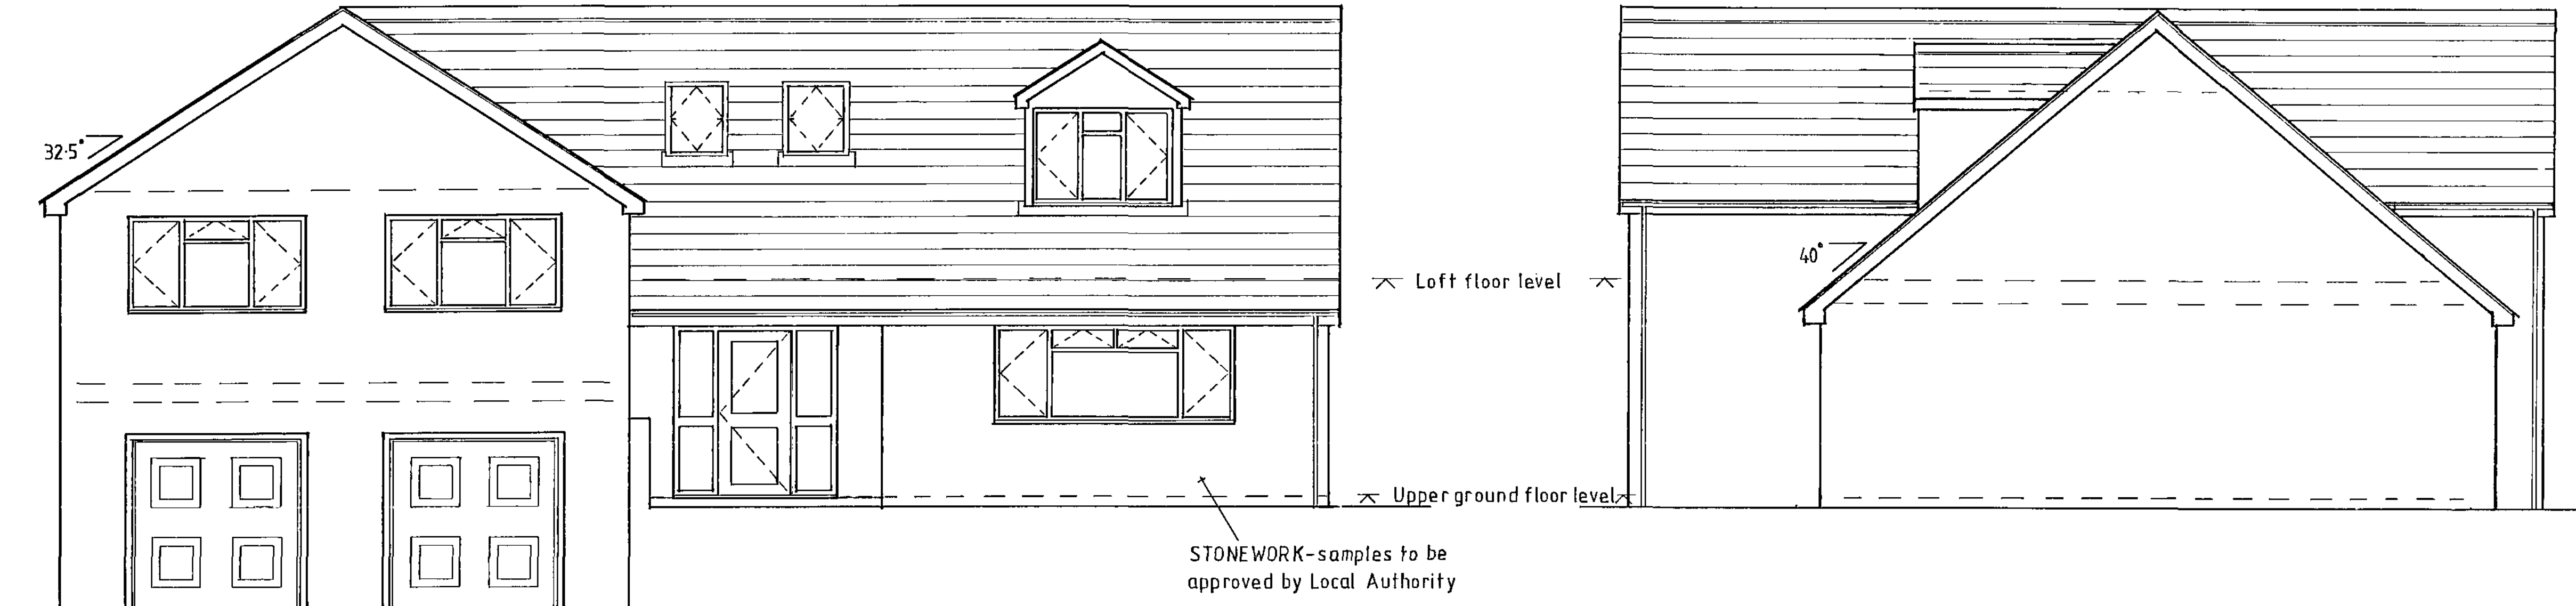


PROPOSED FRONT ELEVATION

PROPOSED SIDE ELEVATION

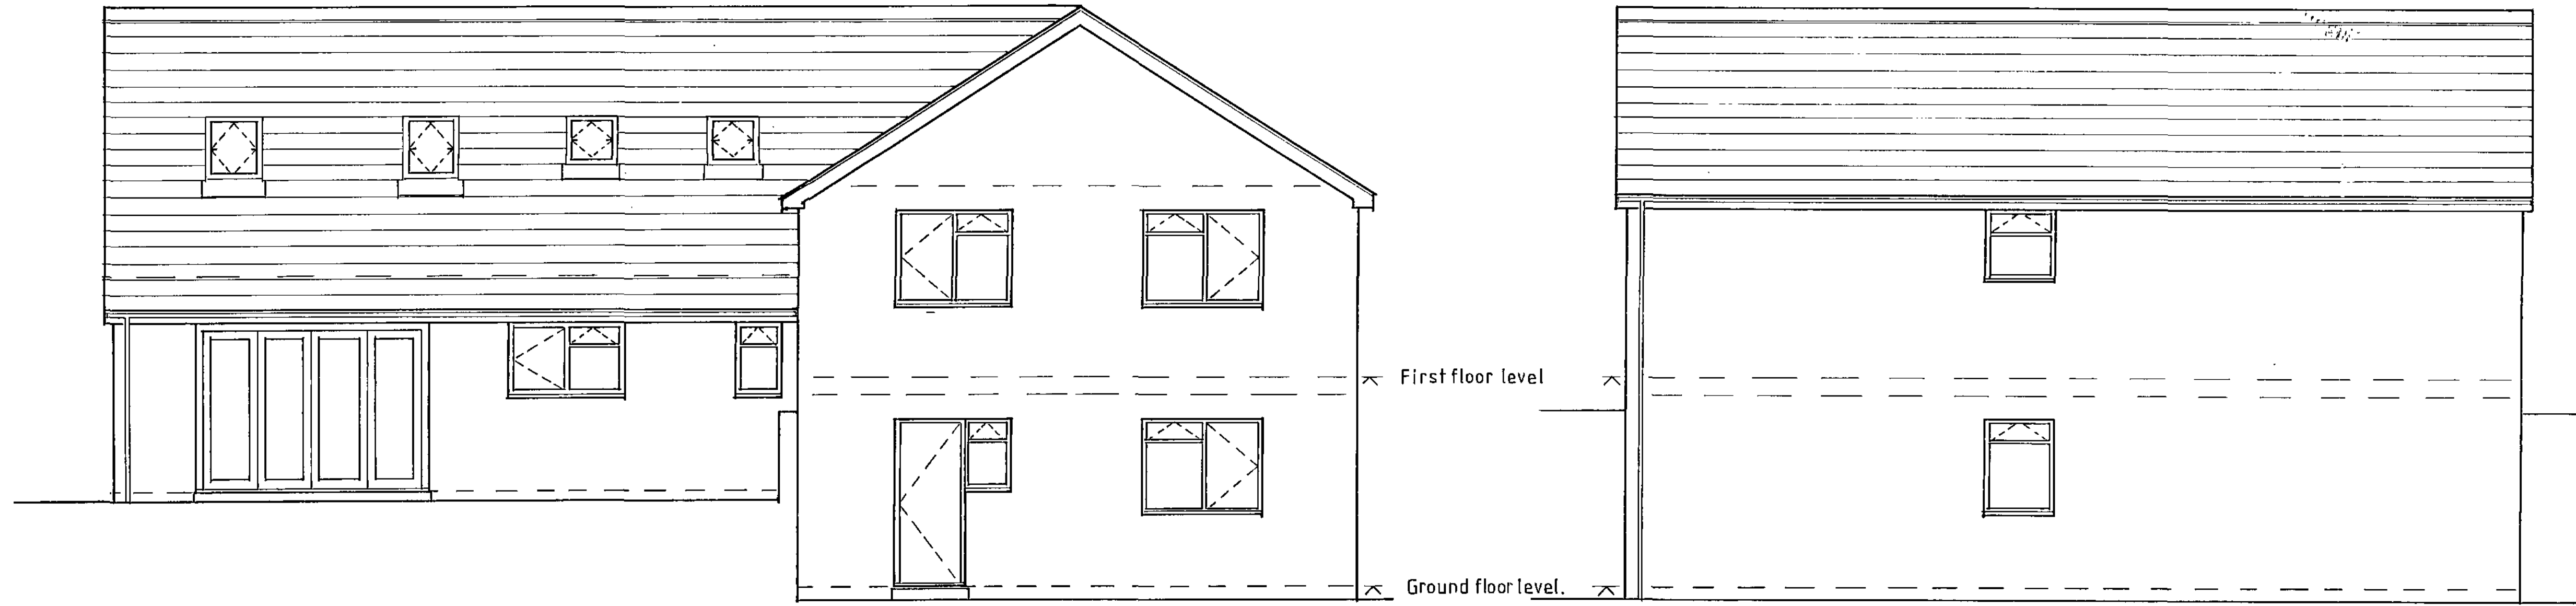


PROPOSED REAR ELEVATION

PROPOSED SIDE ELEVATION

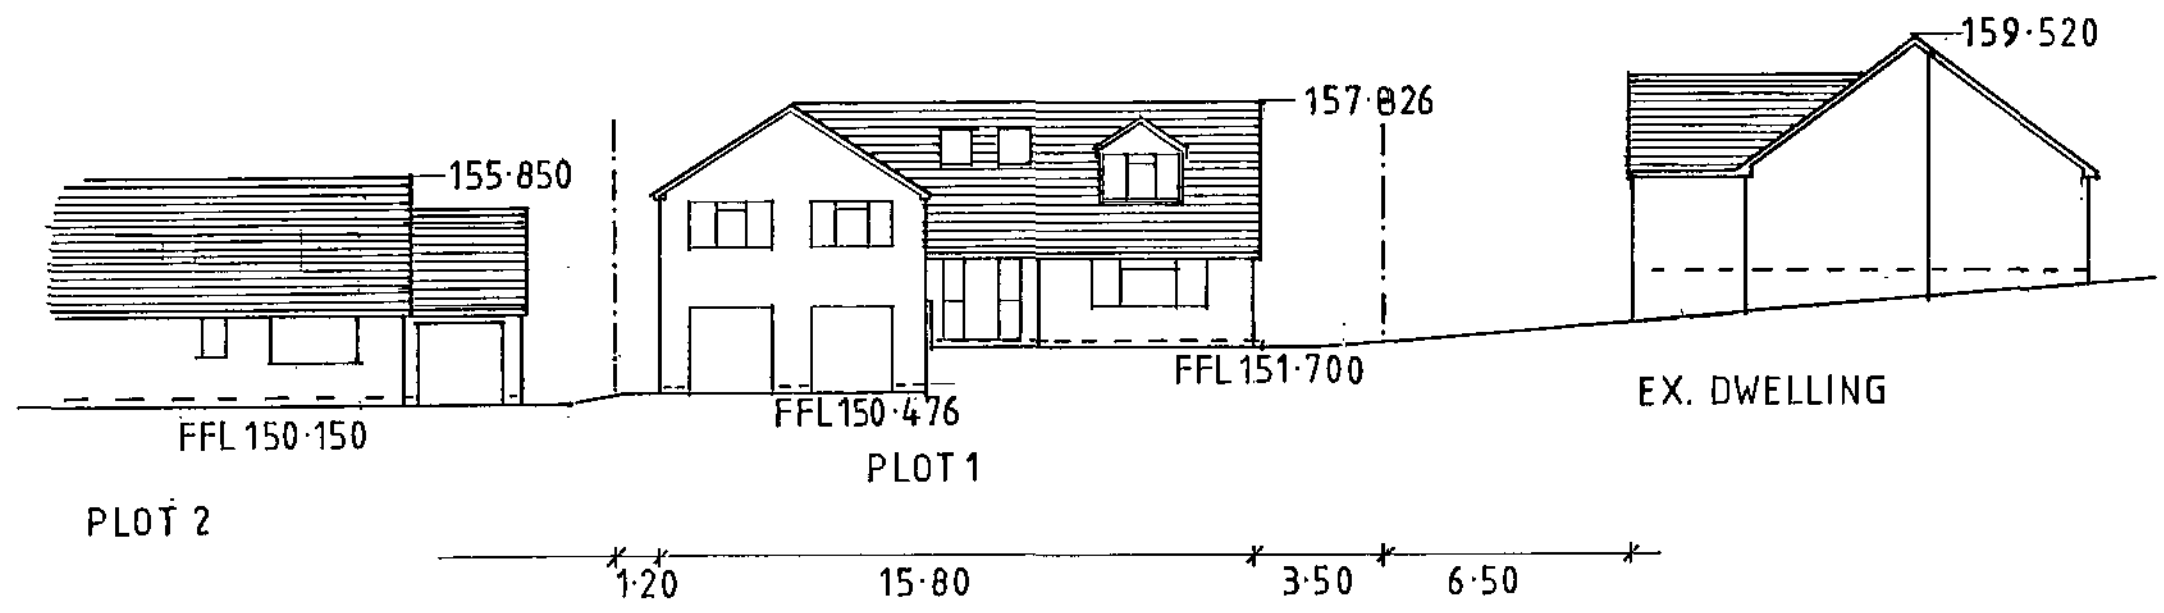

FRONT ELEVATION SHOWING RELATIVE RIDGE HEIGHTS
SCALE 1:200

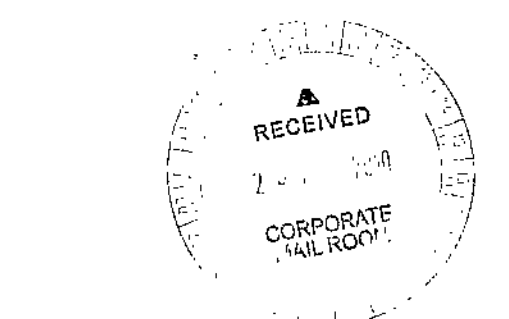

B	16/08/10	Altered street scene
A	01/07/10	Streetscene added.
	Date	Revisions

© copyright

Client
MR.B.SANDERSON

Job Title
PROPOSED DWELLING
PLOT 1 ADJACENT 49,LUND
AVE,BURTON GRANGE,
BARNSELY

Drawing Title
ELEVATIONS

Scale 1:50

Date 14.06.10 Drawn by P. GLOVER

Drg No. PG 104 Rev. B