



SCALE 1:50

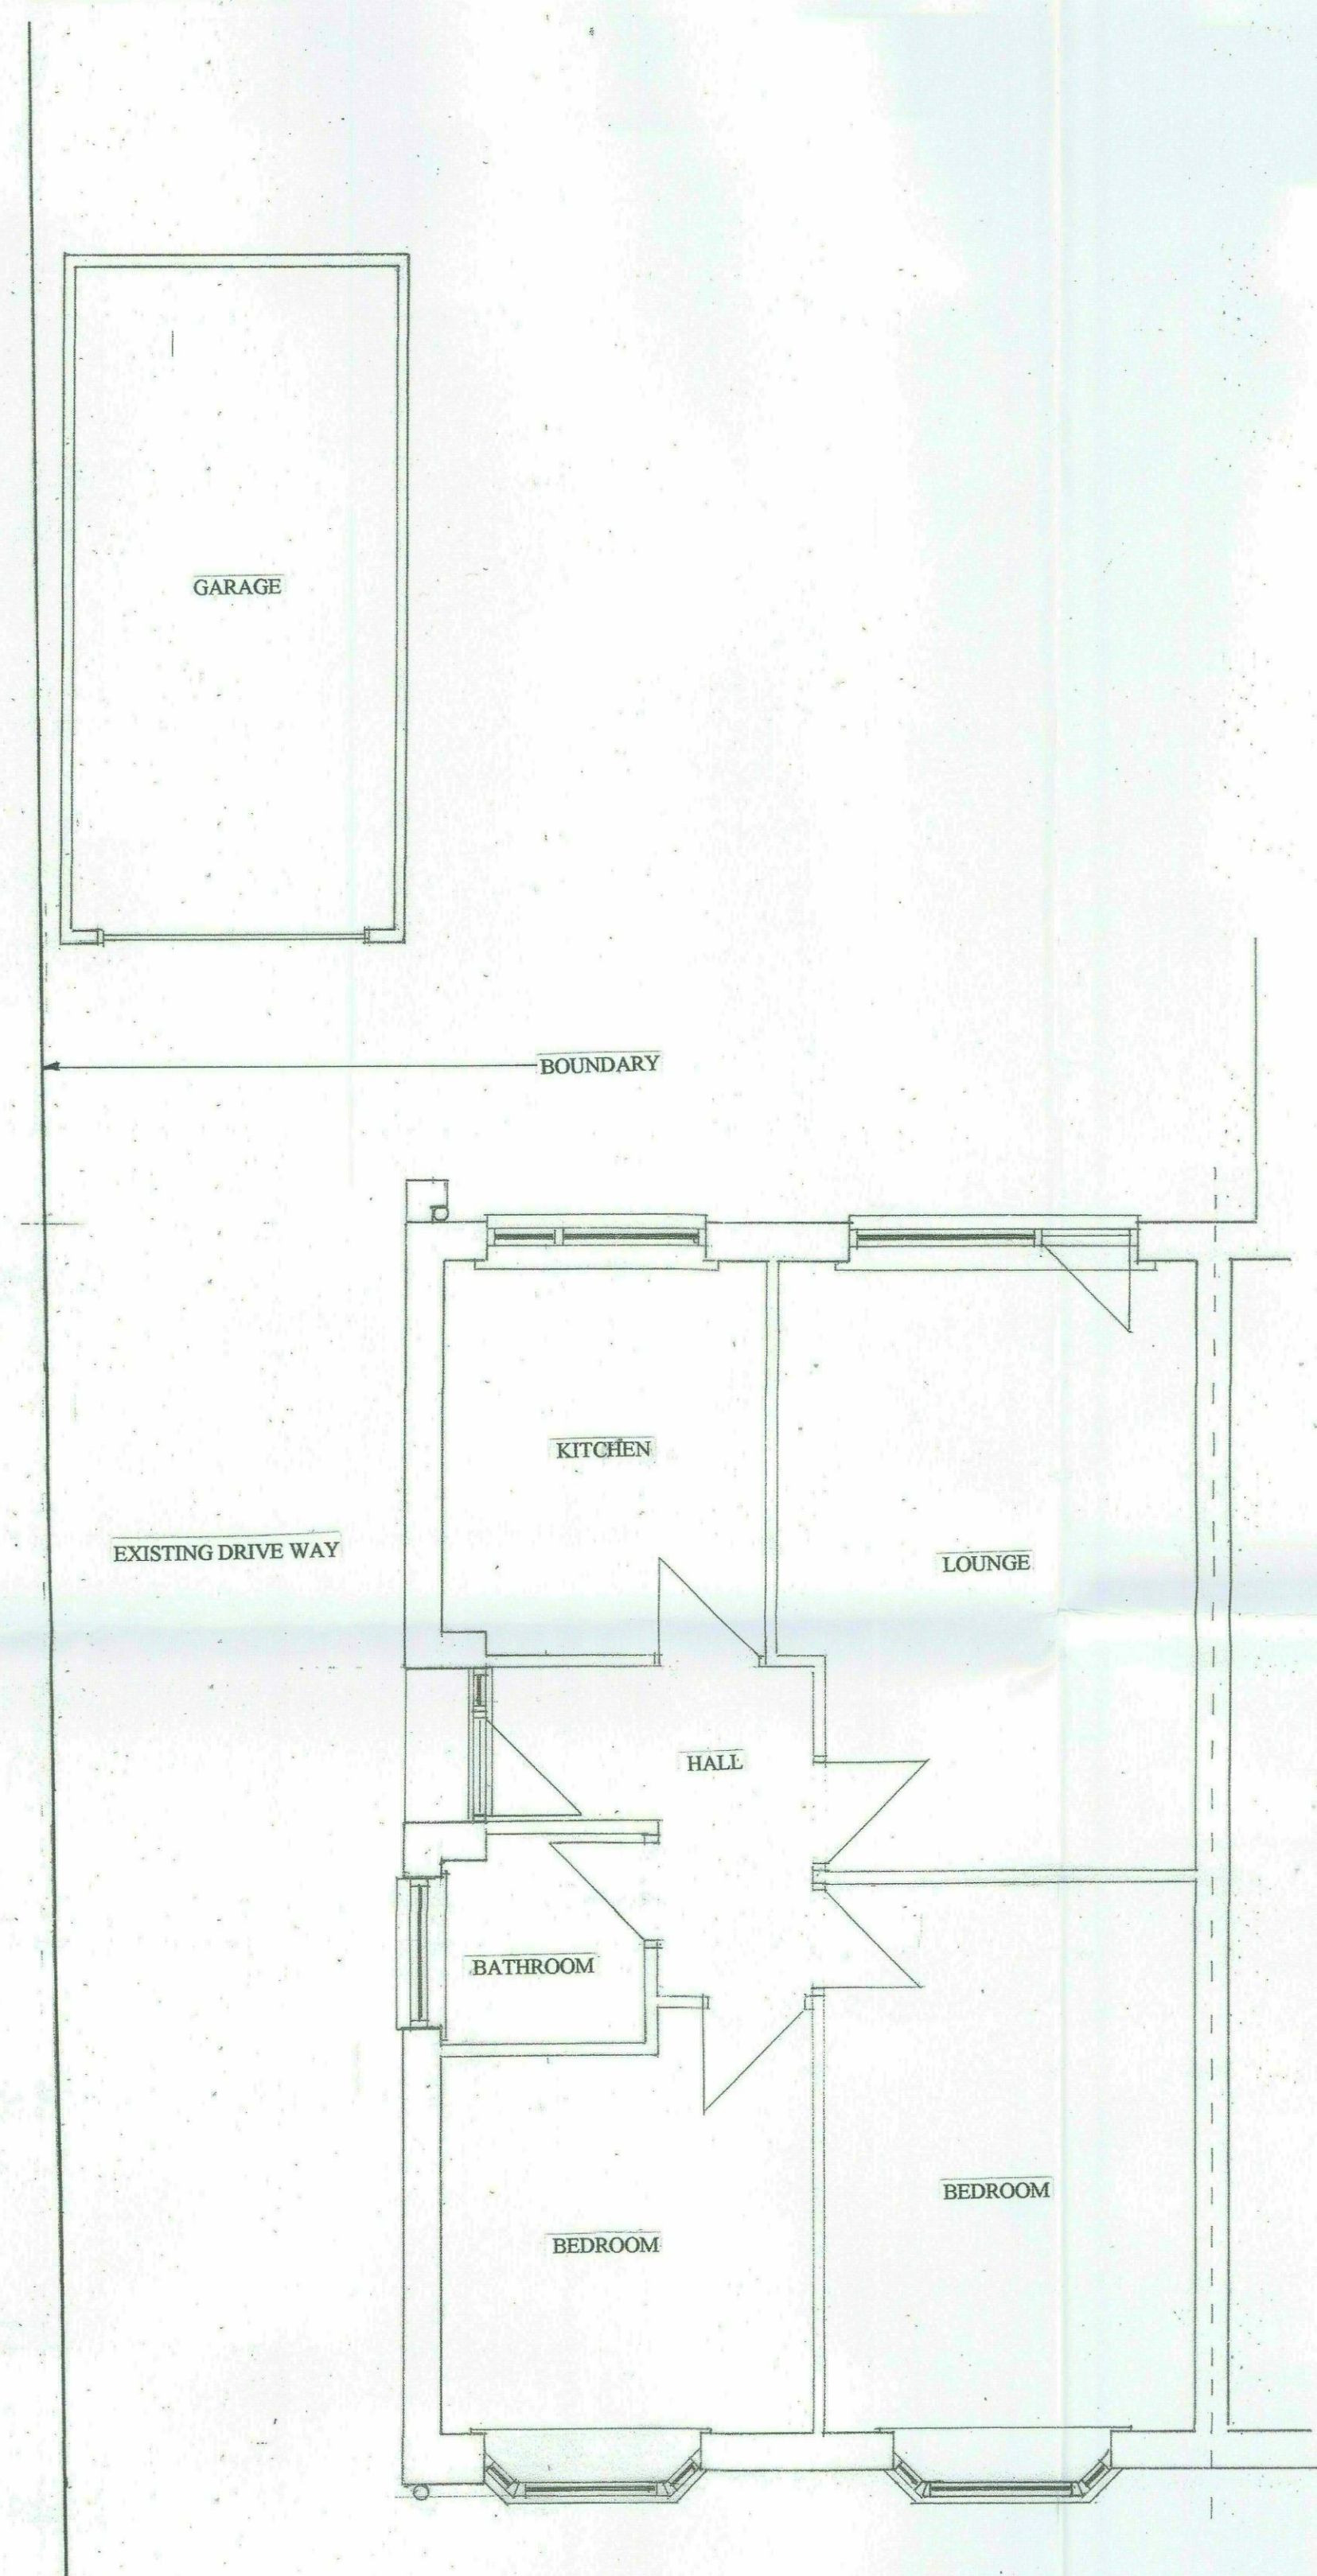


EXISTING GROUND FLOOR LAYOUT

SCALE 1:50

SCALE 1:50

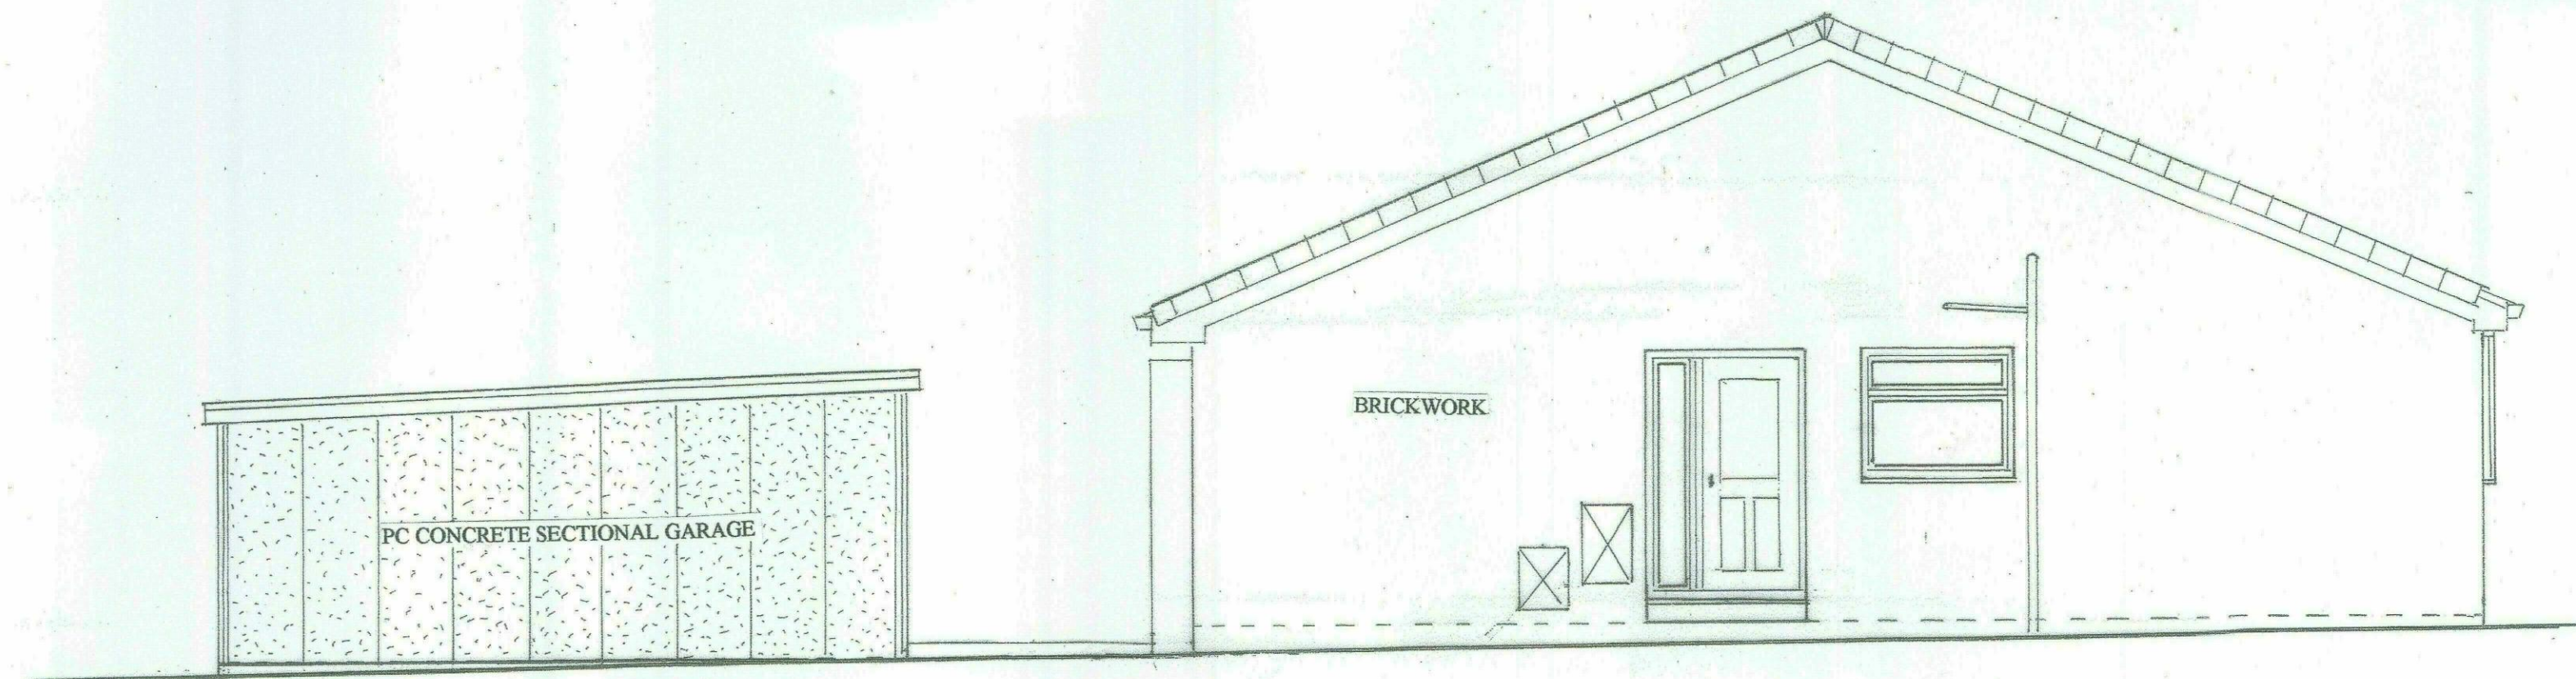


EXISTING SIDE ELVATION A

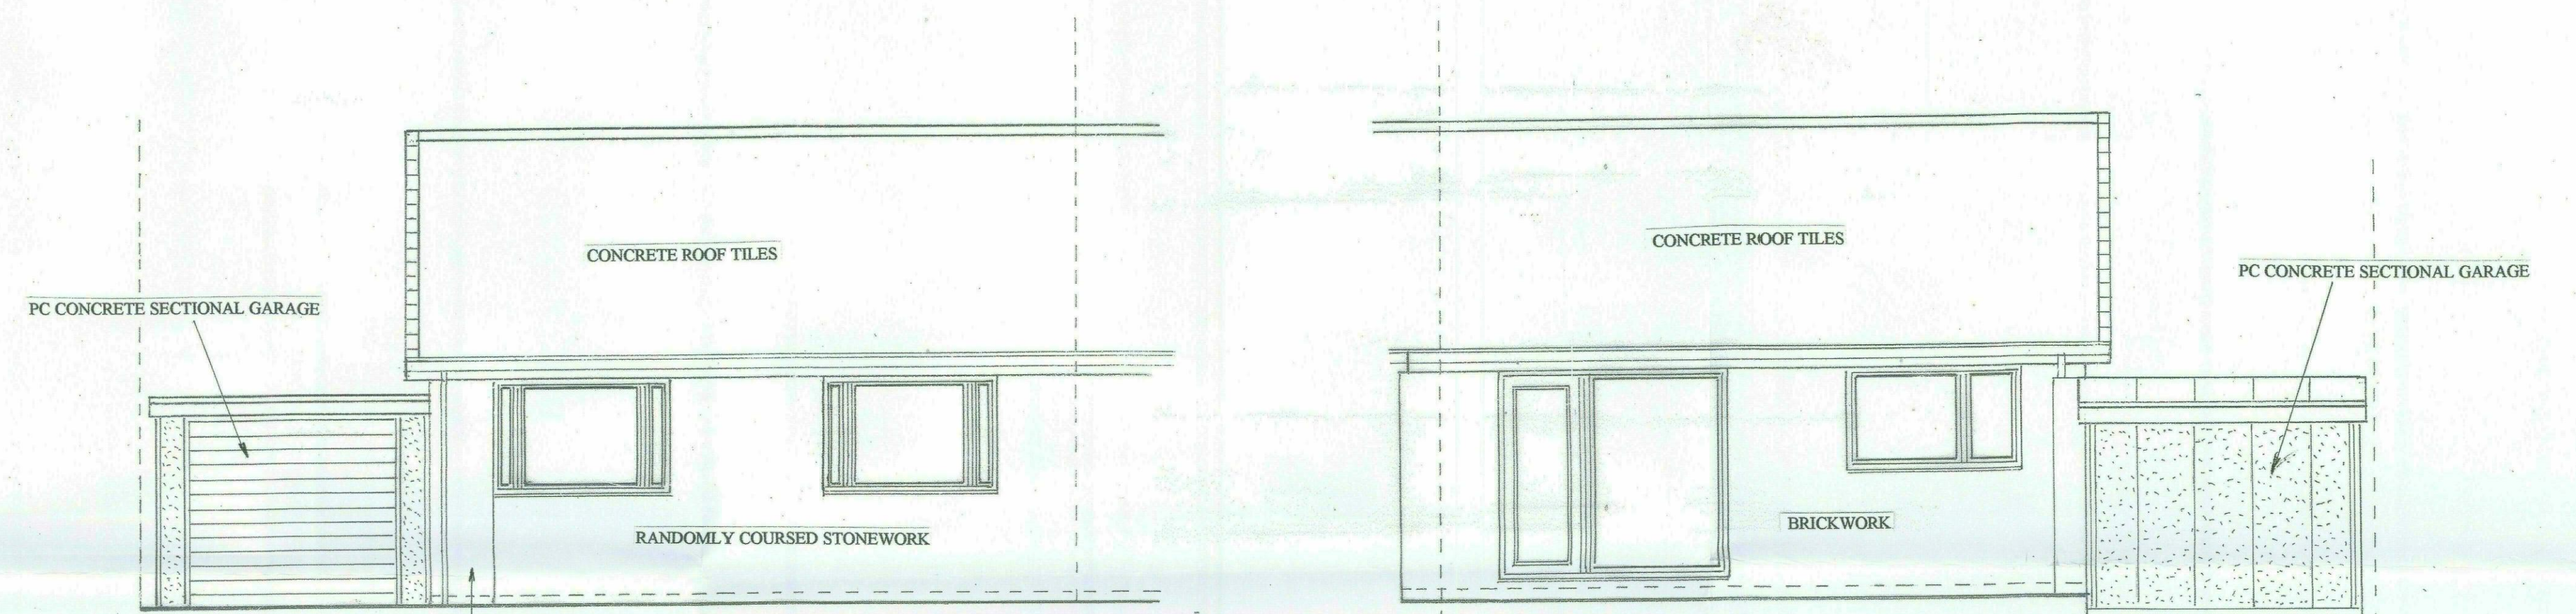


EXISTING FRONT ELEVATION

EXISTING REAR ELEVATION

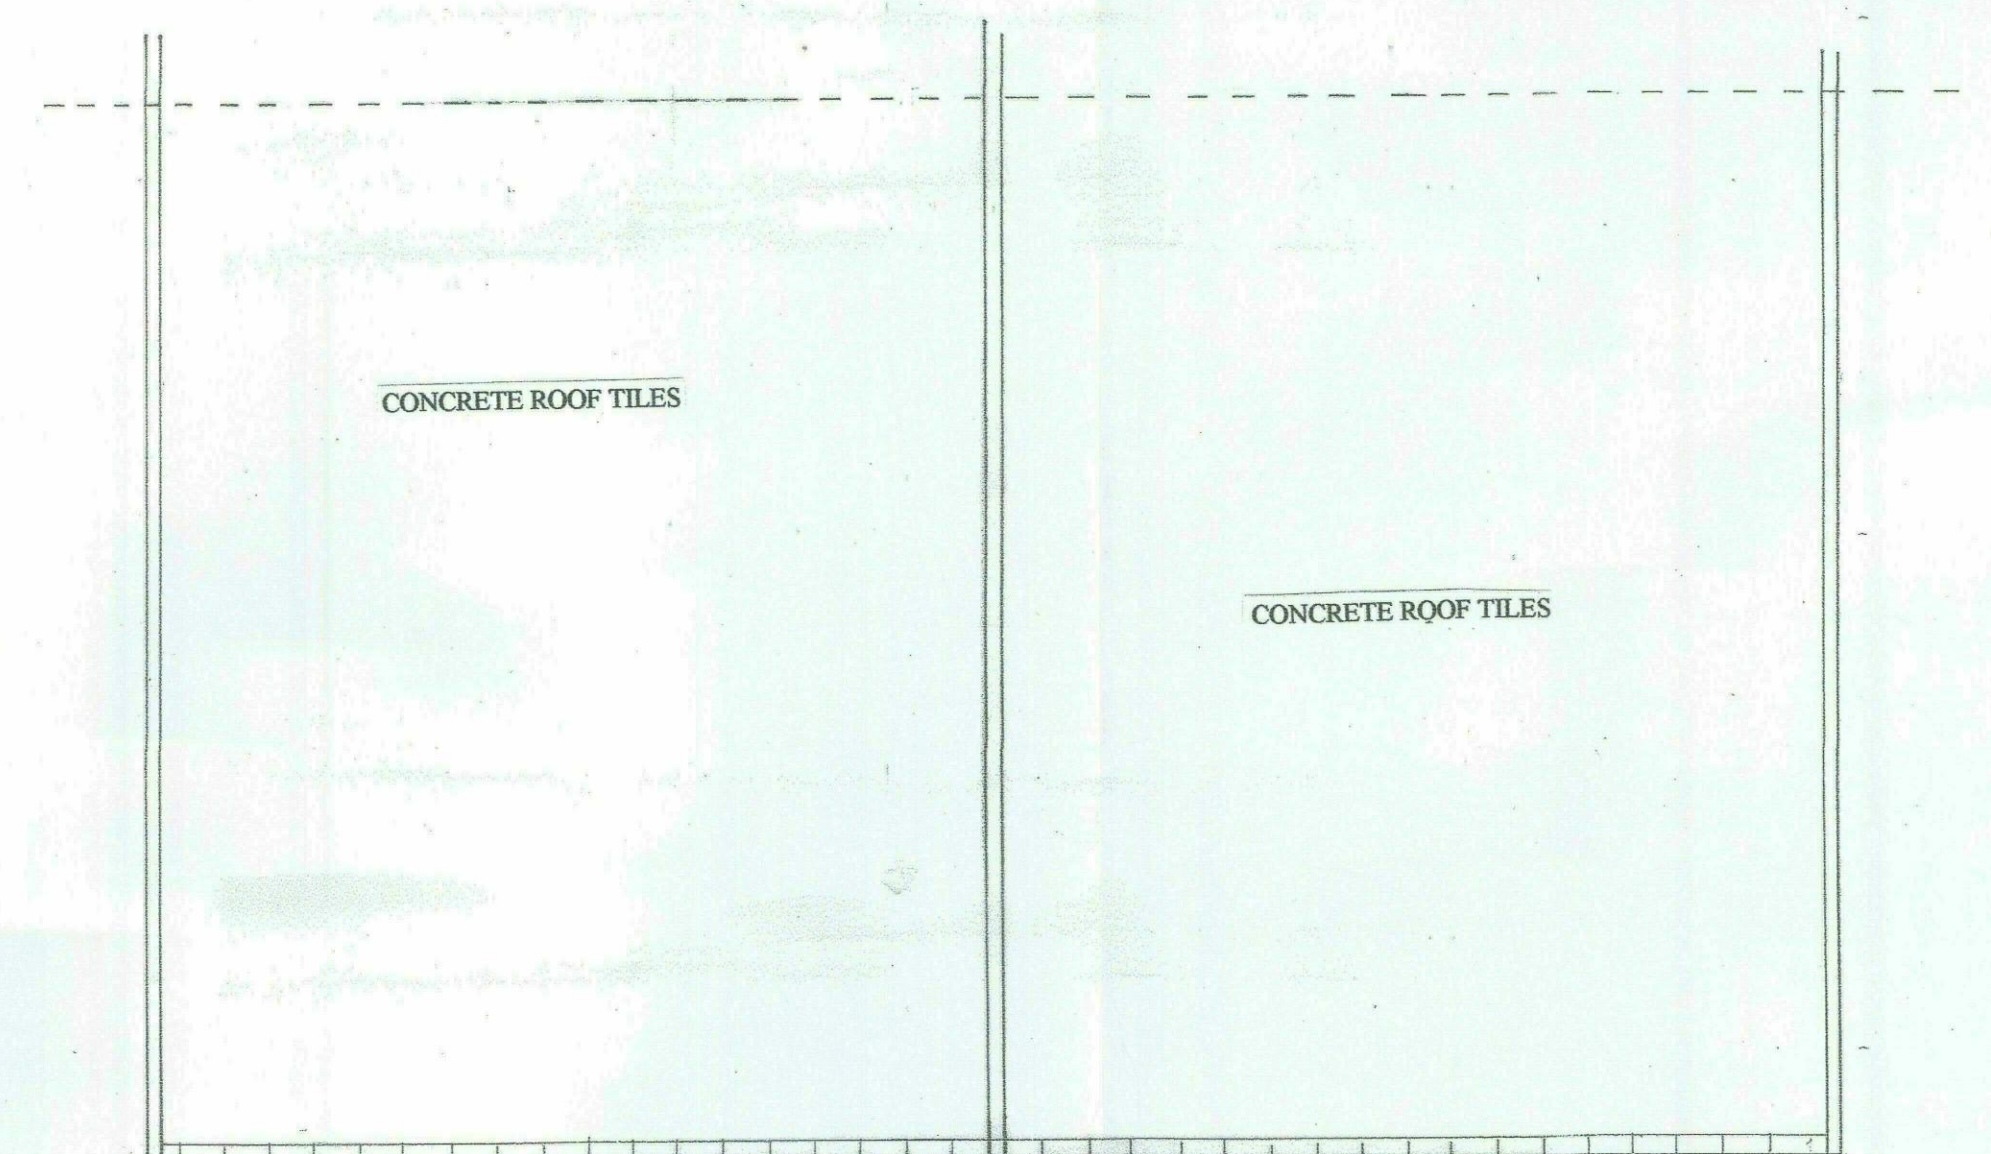

SCALE 1:50

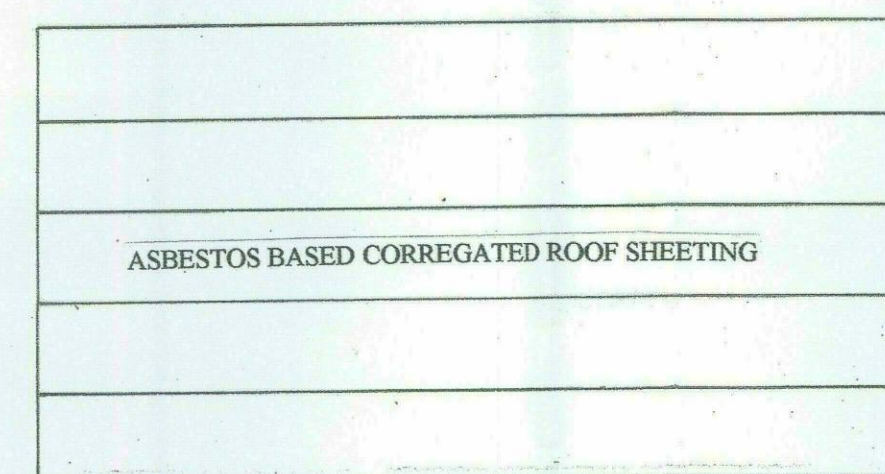

EXISTING ROOF LAYOUT

NO 7 SE OWENS DRIVE
POGMORE BARNLEY
S75-2LD.