



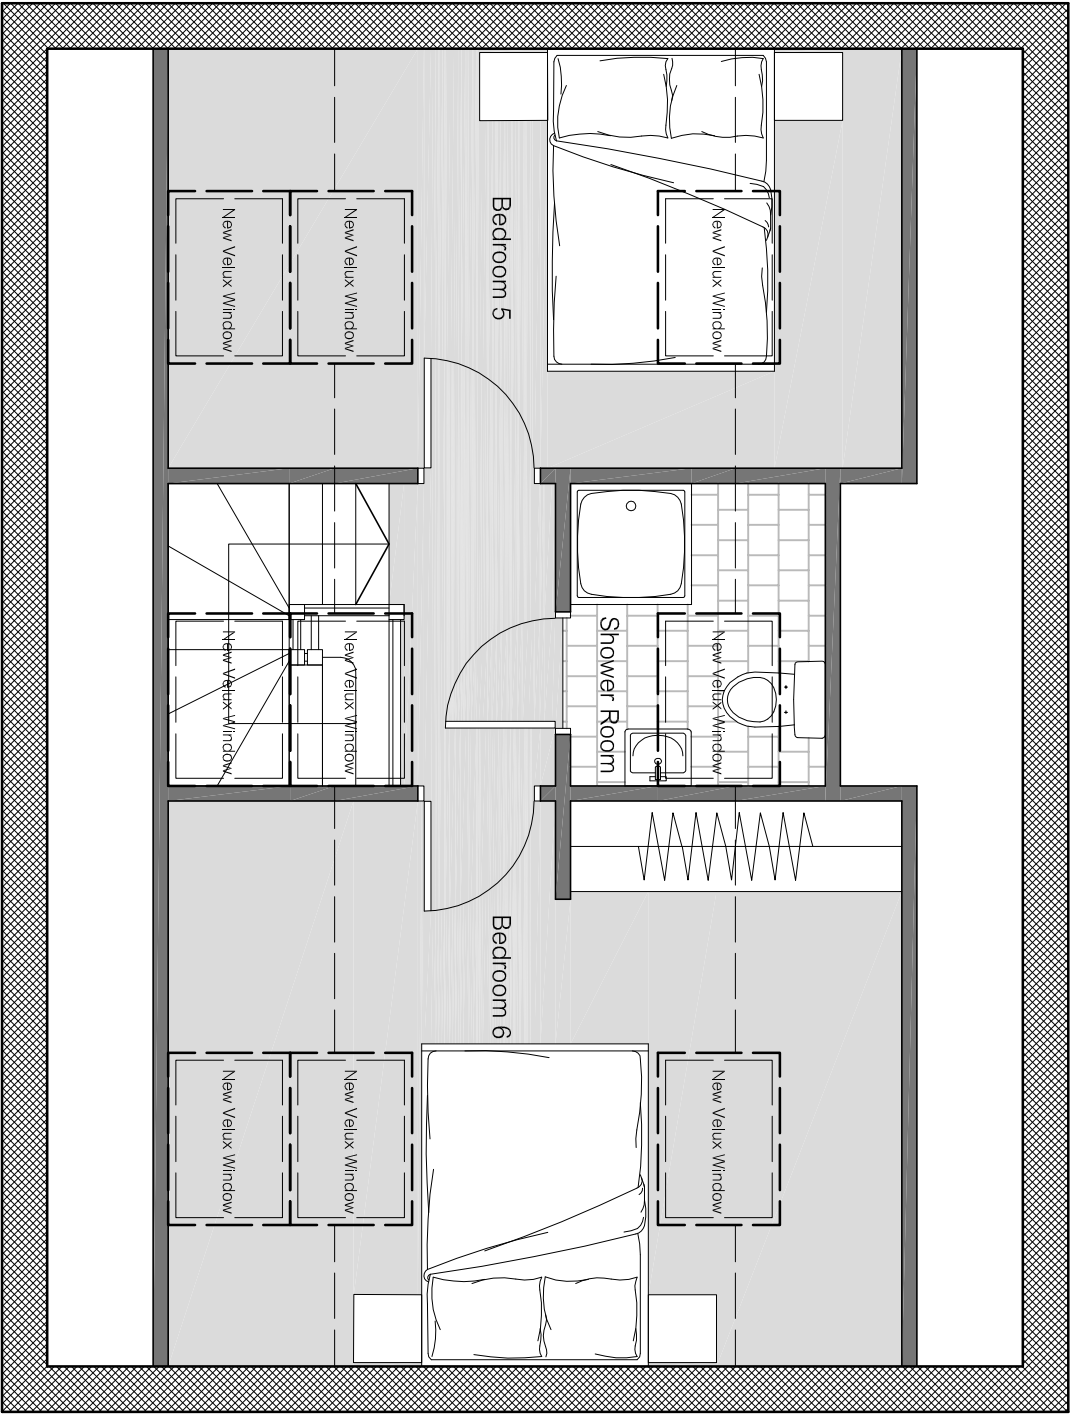


Proposed Second Floor Plan
Scale 1:50

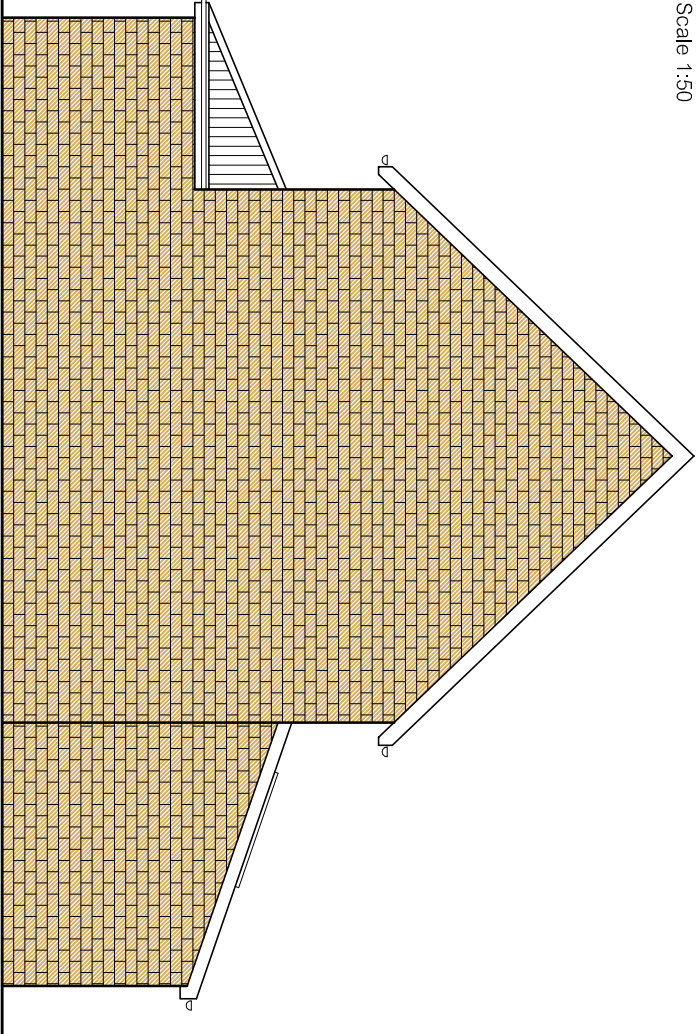


Proposed East Elevation
Scale 1:100



Proposed North Elevation
Scale 1:100

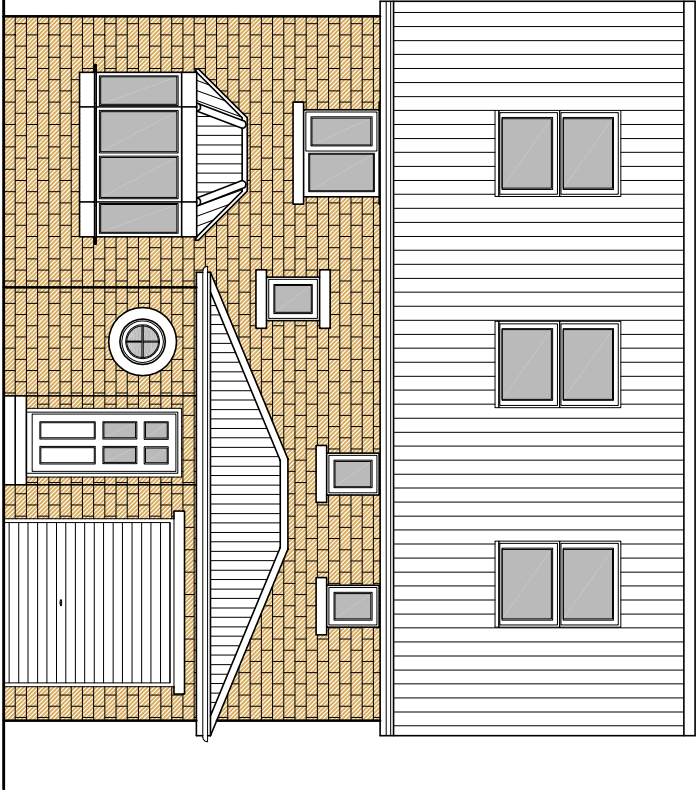

Proposed South Elevation
Scale 1:100

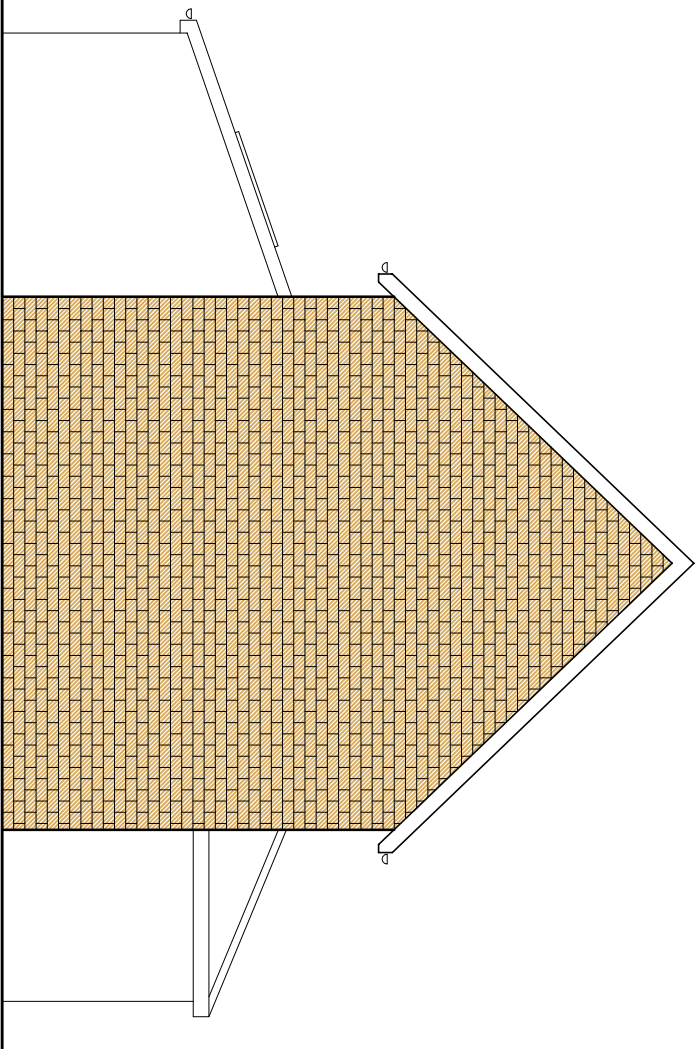

Proposed West Elevation
Scale 1:100

APEX LOFT CONVERSIONS	Project	Mr & Mrs Eaden 104 Towngate Silkstone Barnsley S75 4SY		Date	04/03/2015	© COPYRIGHT EXISTS ON THE DESIGNS AND INFORMATION SHOWN ON THIS DRAWING. The Contractor must verify all dimensions on site before making shop drawings or commencing work of any kind. No dimensions to be scaled from this drawing. Architect to be notified of any discrepancies in dimensions immediately.
				Dwg No.	121-004	
				Scale	As Shown @ A3	
				Stage	Planning	