



CHECK DIMENSION - ACTUAL SIZE (mm)


100

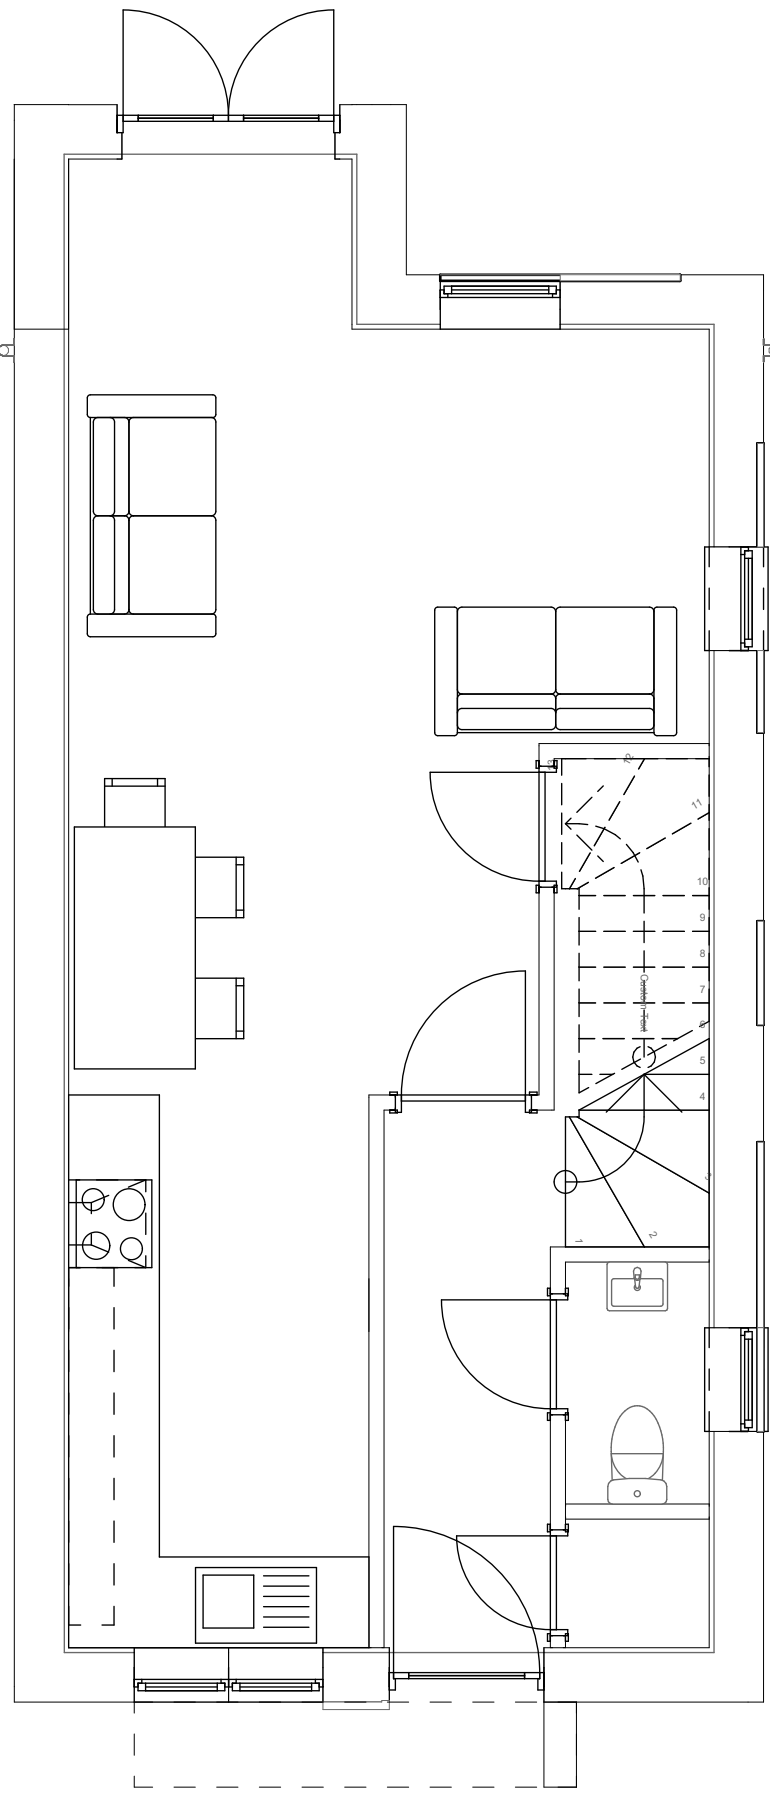

GROUND FLOOR PLAN

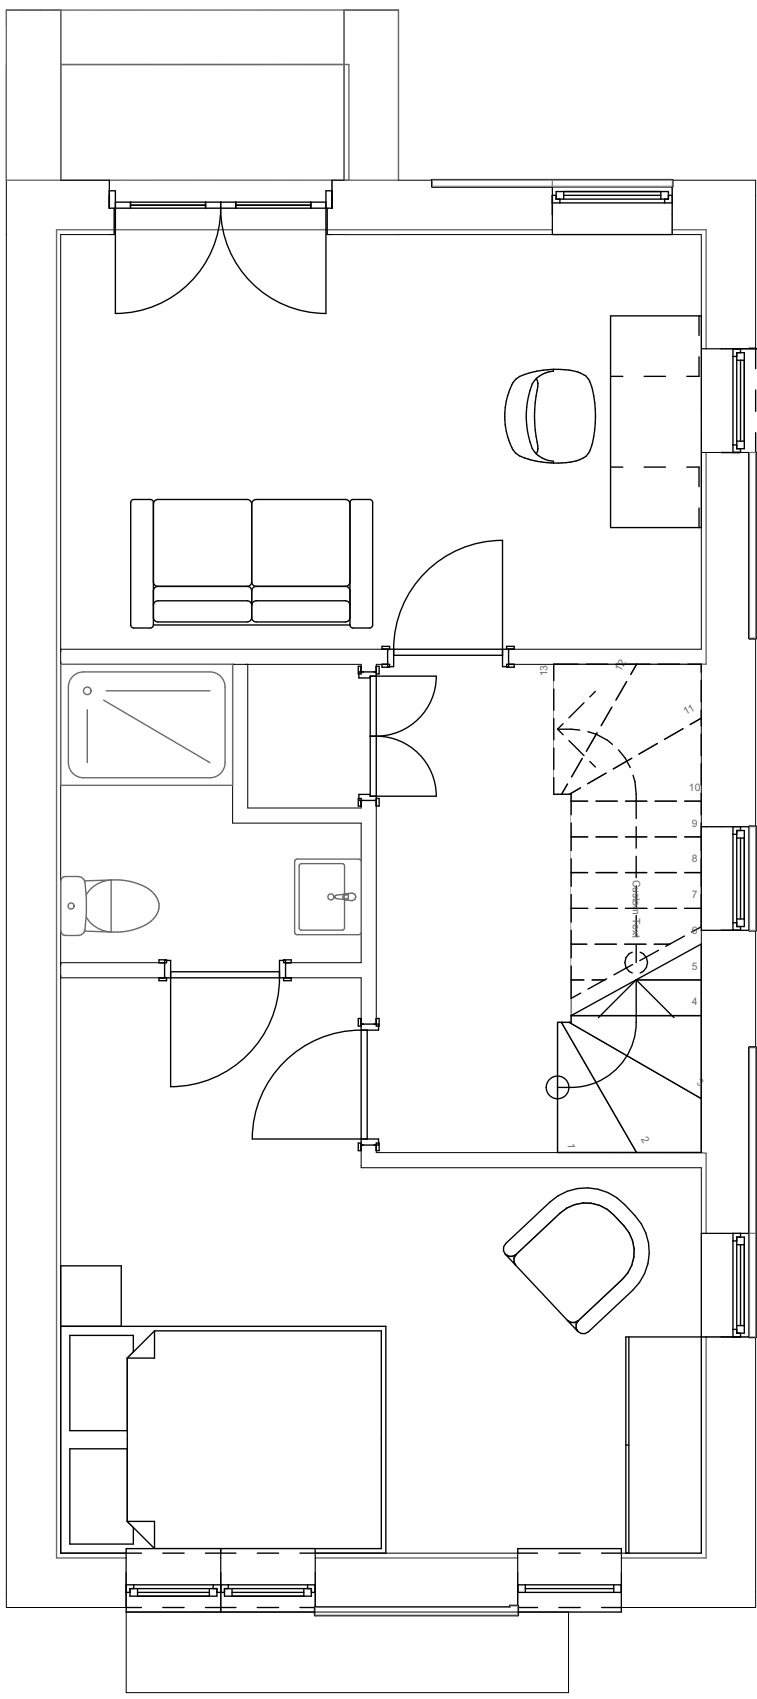

FIRST FLOOR PLAN

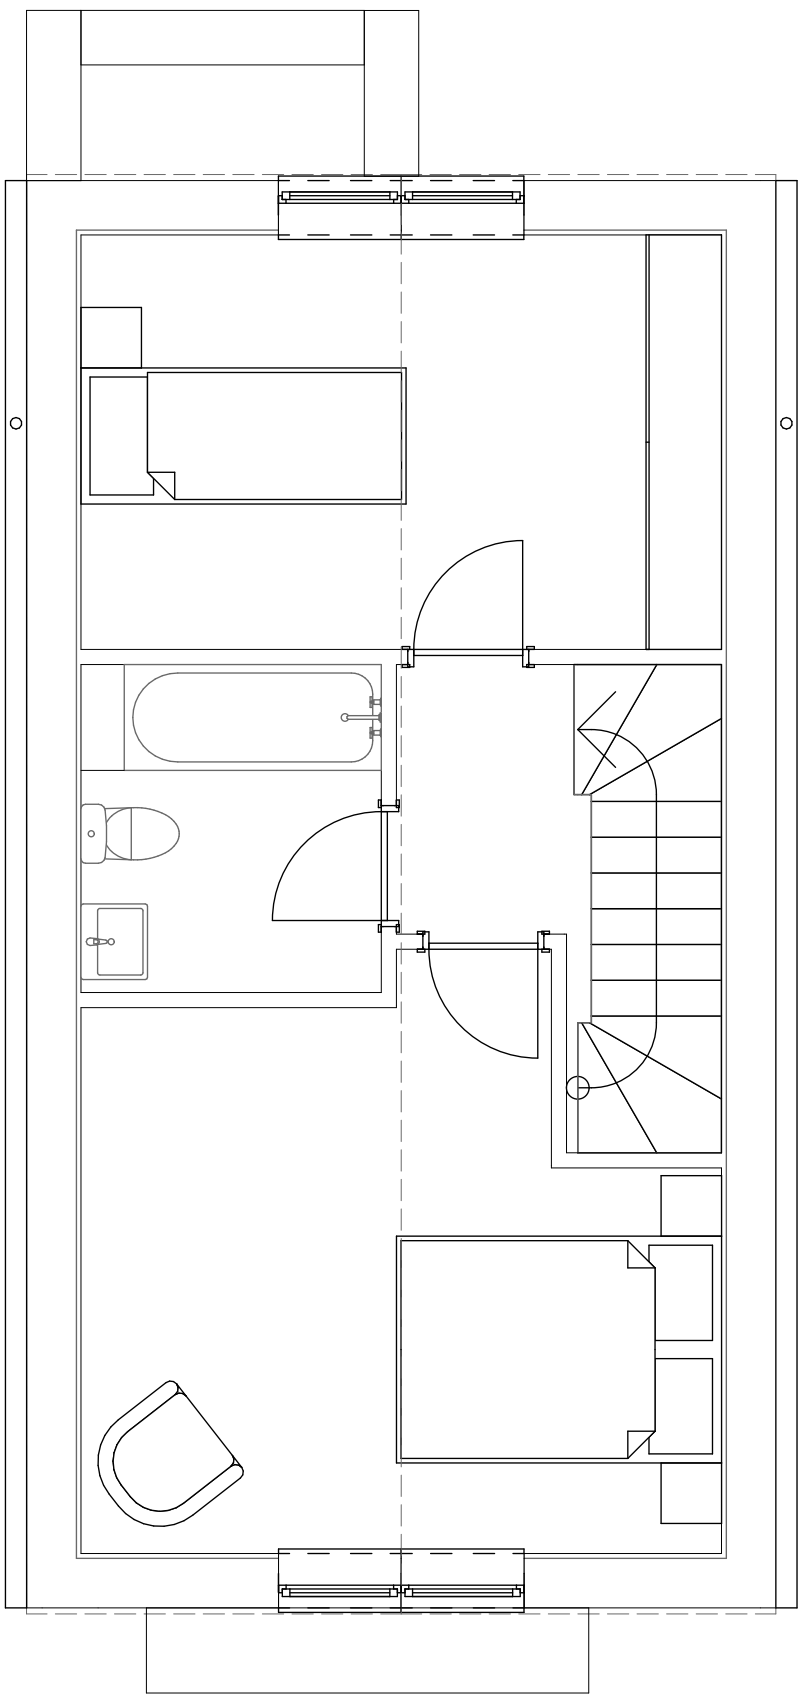

SECOND FLOOR PLAN

NOTES>

All dimensions to be checked on site, do not scale from this drawing.

Contractors, subcontractors and suppliers must verify all dimensions on site before commencing work or making shop drawings.

This drawing is to be read in conjunction with structural, mechanical and electrical drawings and other relevant information, and any discrepancies are to be reported to the architect.

Work and material to be in accordance with the Building Regulations and to comply with relevant British Standards.

REVISIONS

REVISION B 24/10/2023  
ELEVATIONS UPDATED TO BE DETACHED HOUSE TYPE,  
TO REFLECT LATEST CHANGES TO THE SITE PLAN

STATUS>  
PLANNING APPLICATION

>**TATLOWSTANCER ARCHITECTS.**  
architects@tatlowlstancer.co.uk> www.tatlowlstancer.co.uk  
Sheffield Design Studios>40 Ball Street>Sheffield> S3 8DB  
t. 0114 2729679>f. 0114 2729735

PROJECT>  
LAND OFF COBCAR LANE TO  
THE REAR OF ST HELENS STREET  
DRAWING TITLE:  
HOUSE TYPE 04 DETACHED FLOOR PLAN

|                    |                       |                    |
|--------------------|-----------------------|--------------------|
| DATE><br>JULY 2023 | CHECKED BY>           | SCALE><br>1:50 @A1 |
| JOB No><br>22077   | DRAWING No><br>A1_101 | REVISION><br>B     |

copyright exists on all the designs and information shown on this drawin