




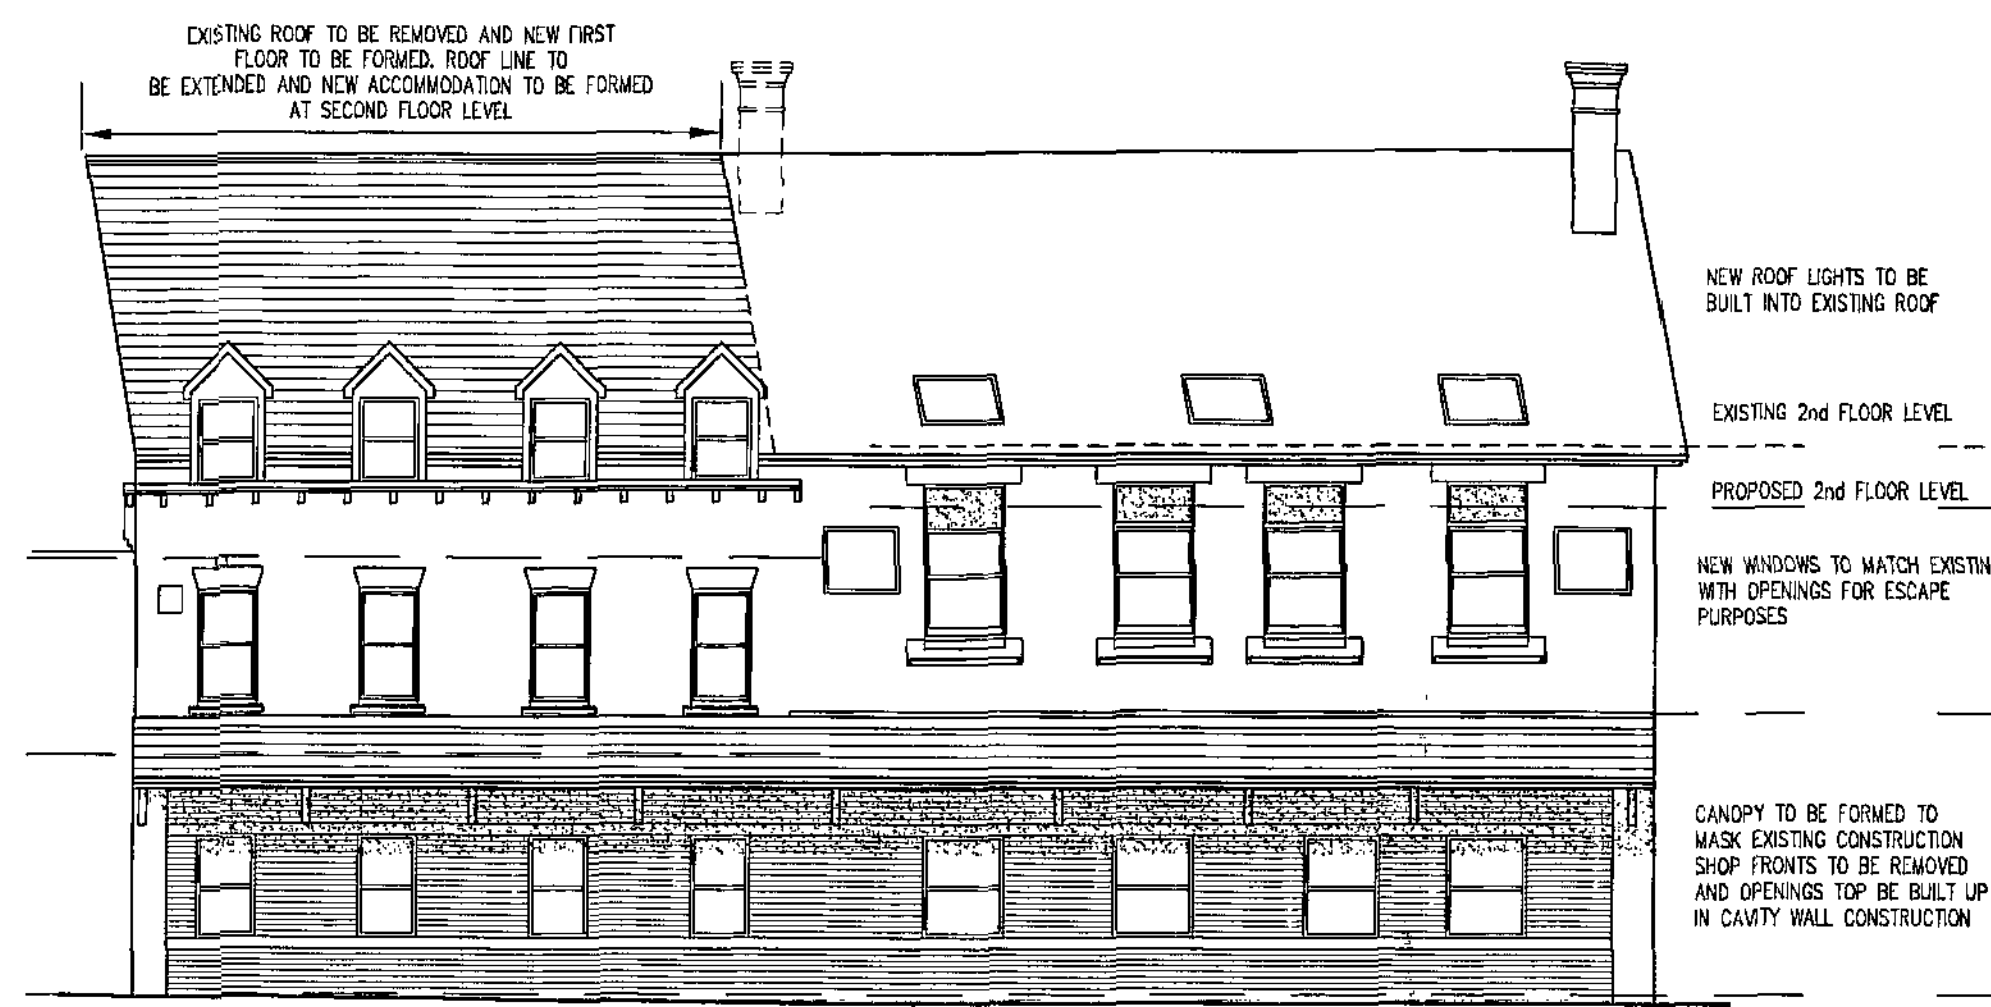


Doncaster Rd Elevation

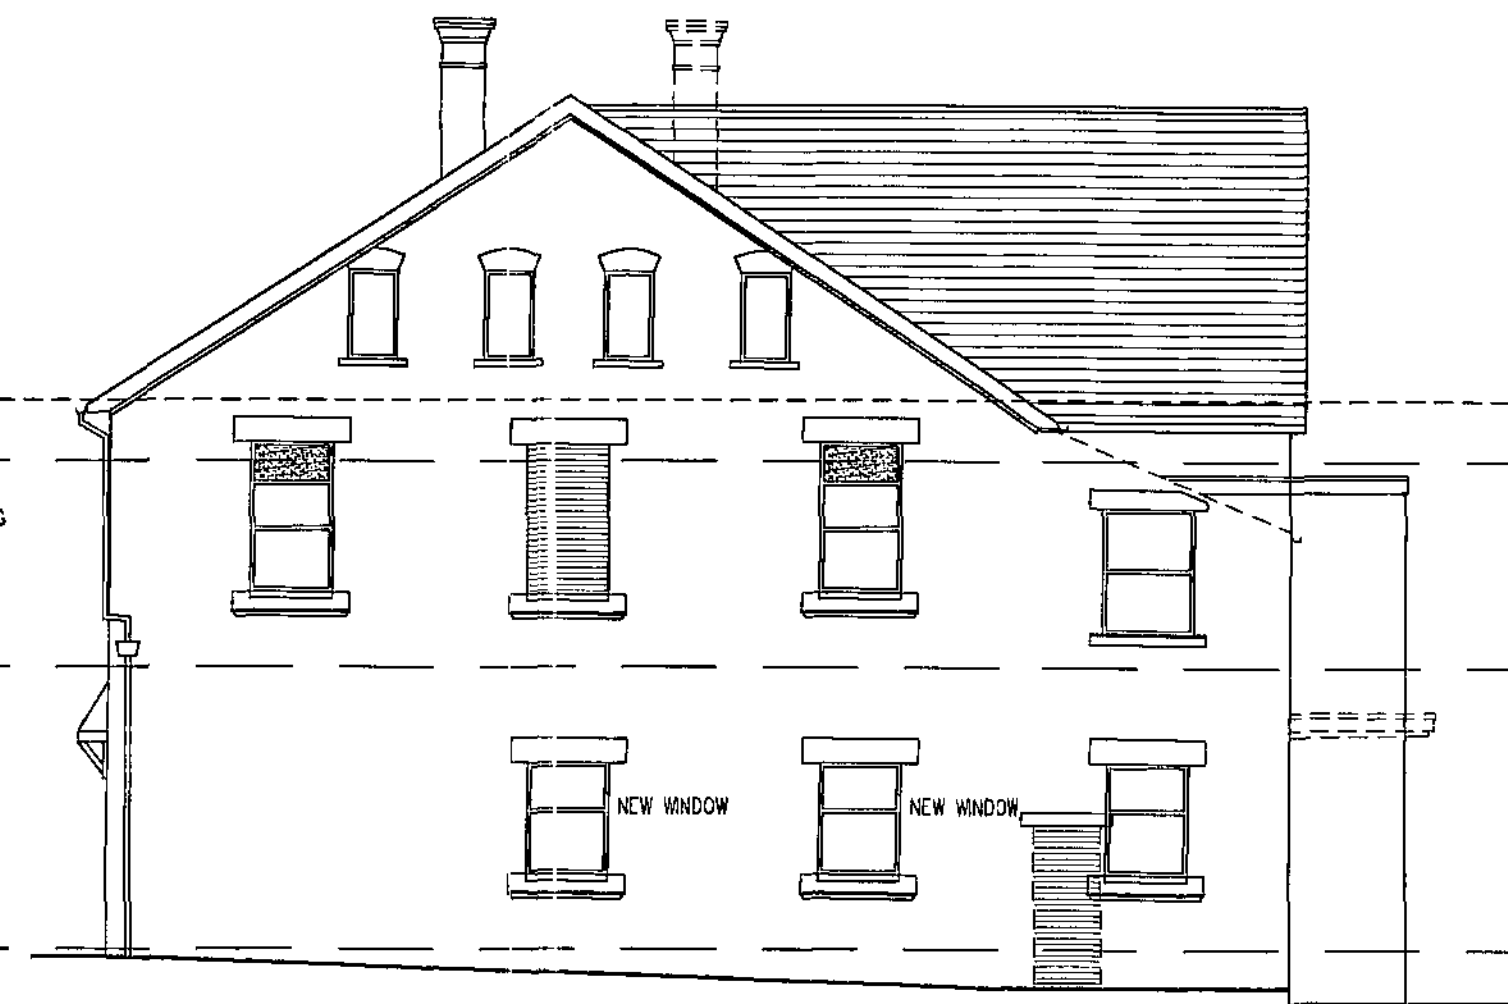


Co-operative St Elevation

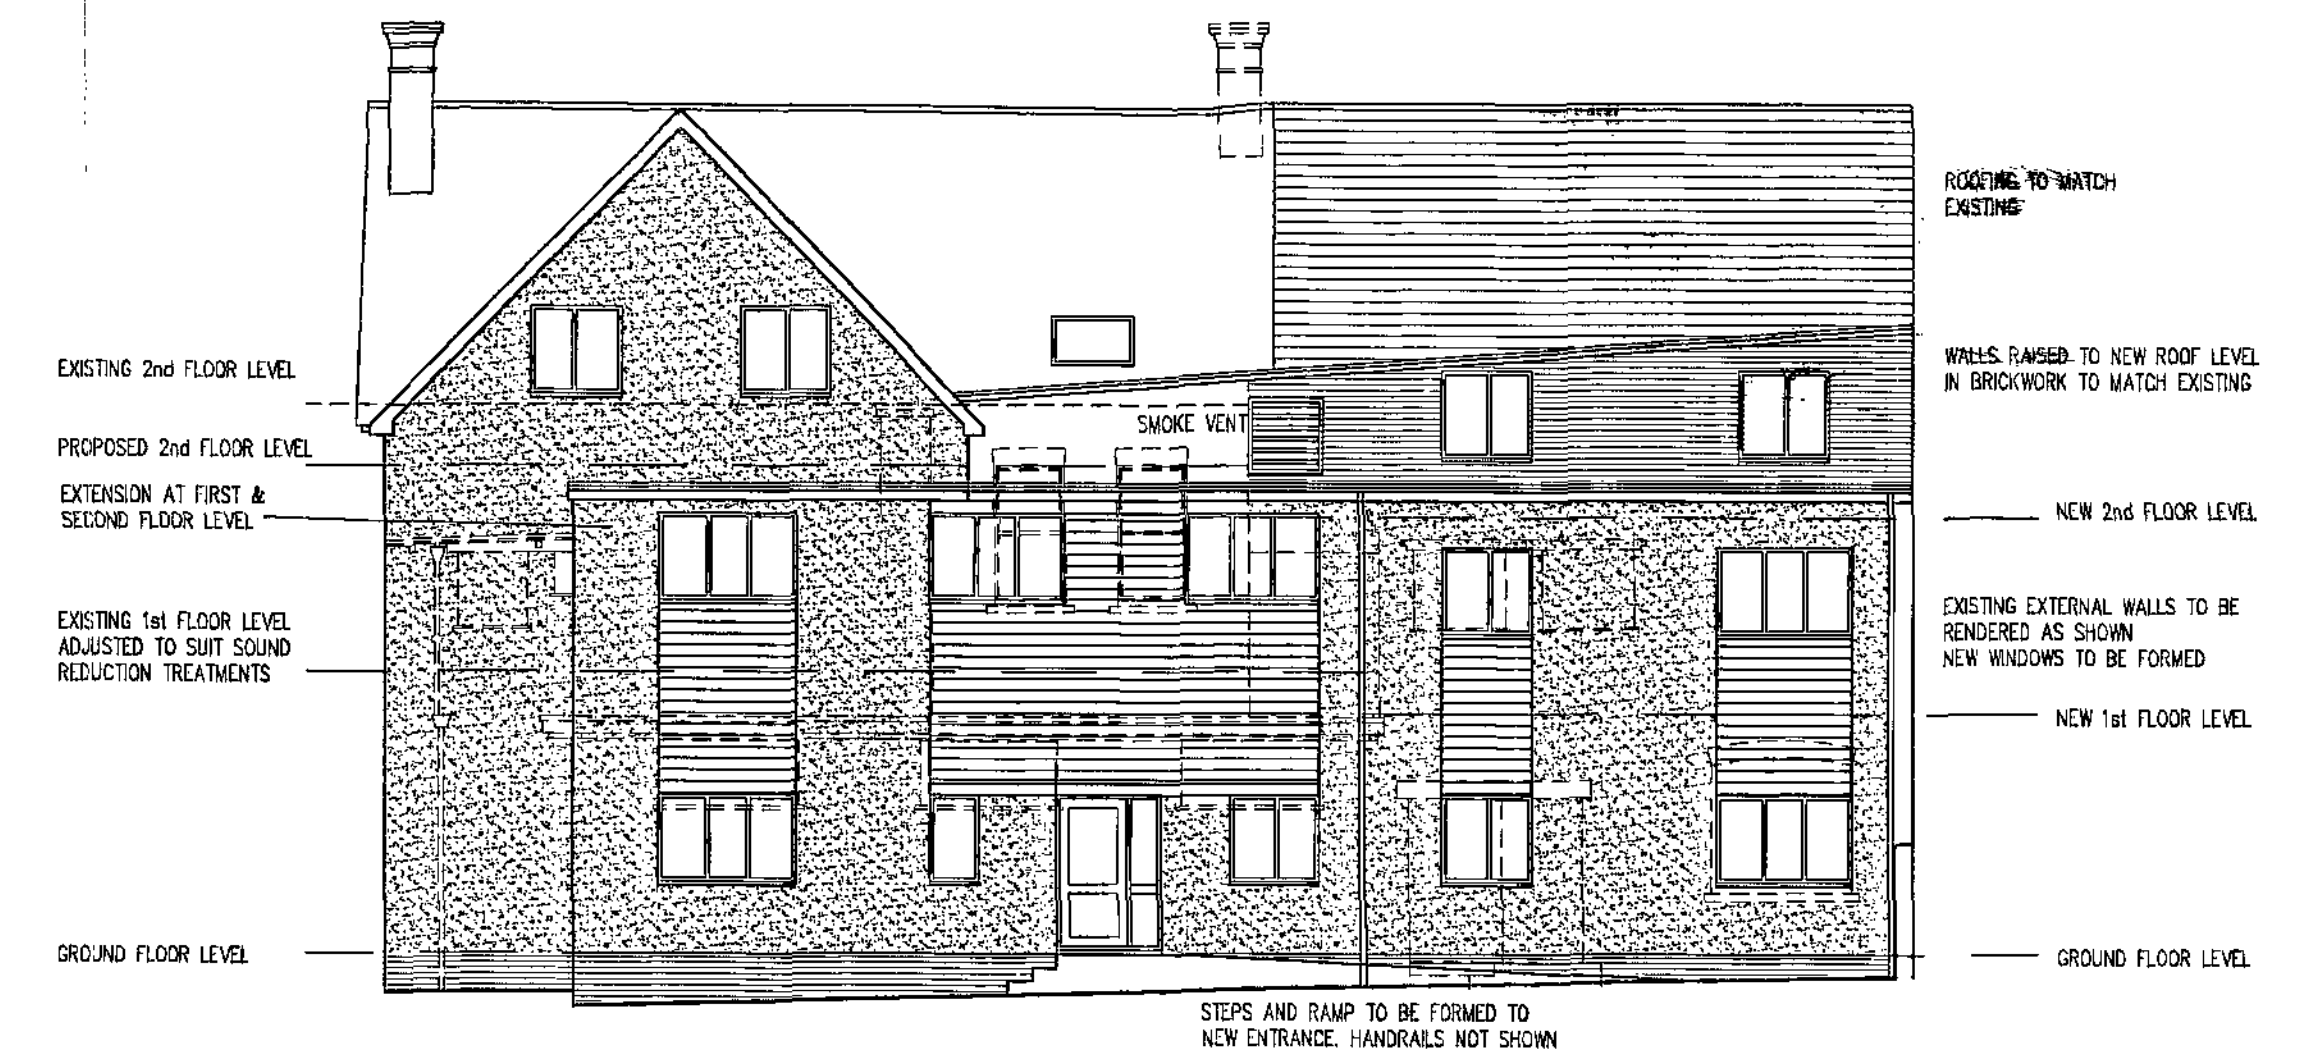

Rear Elevation

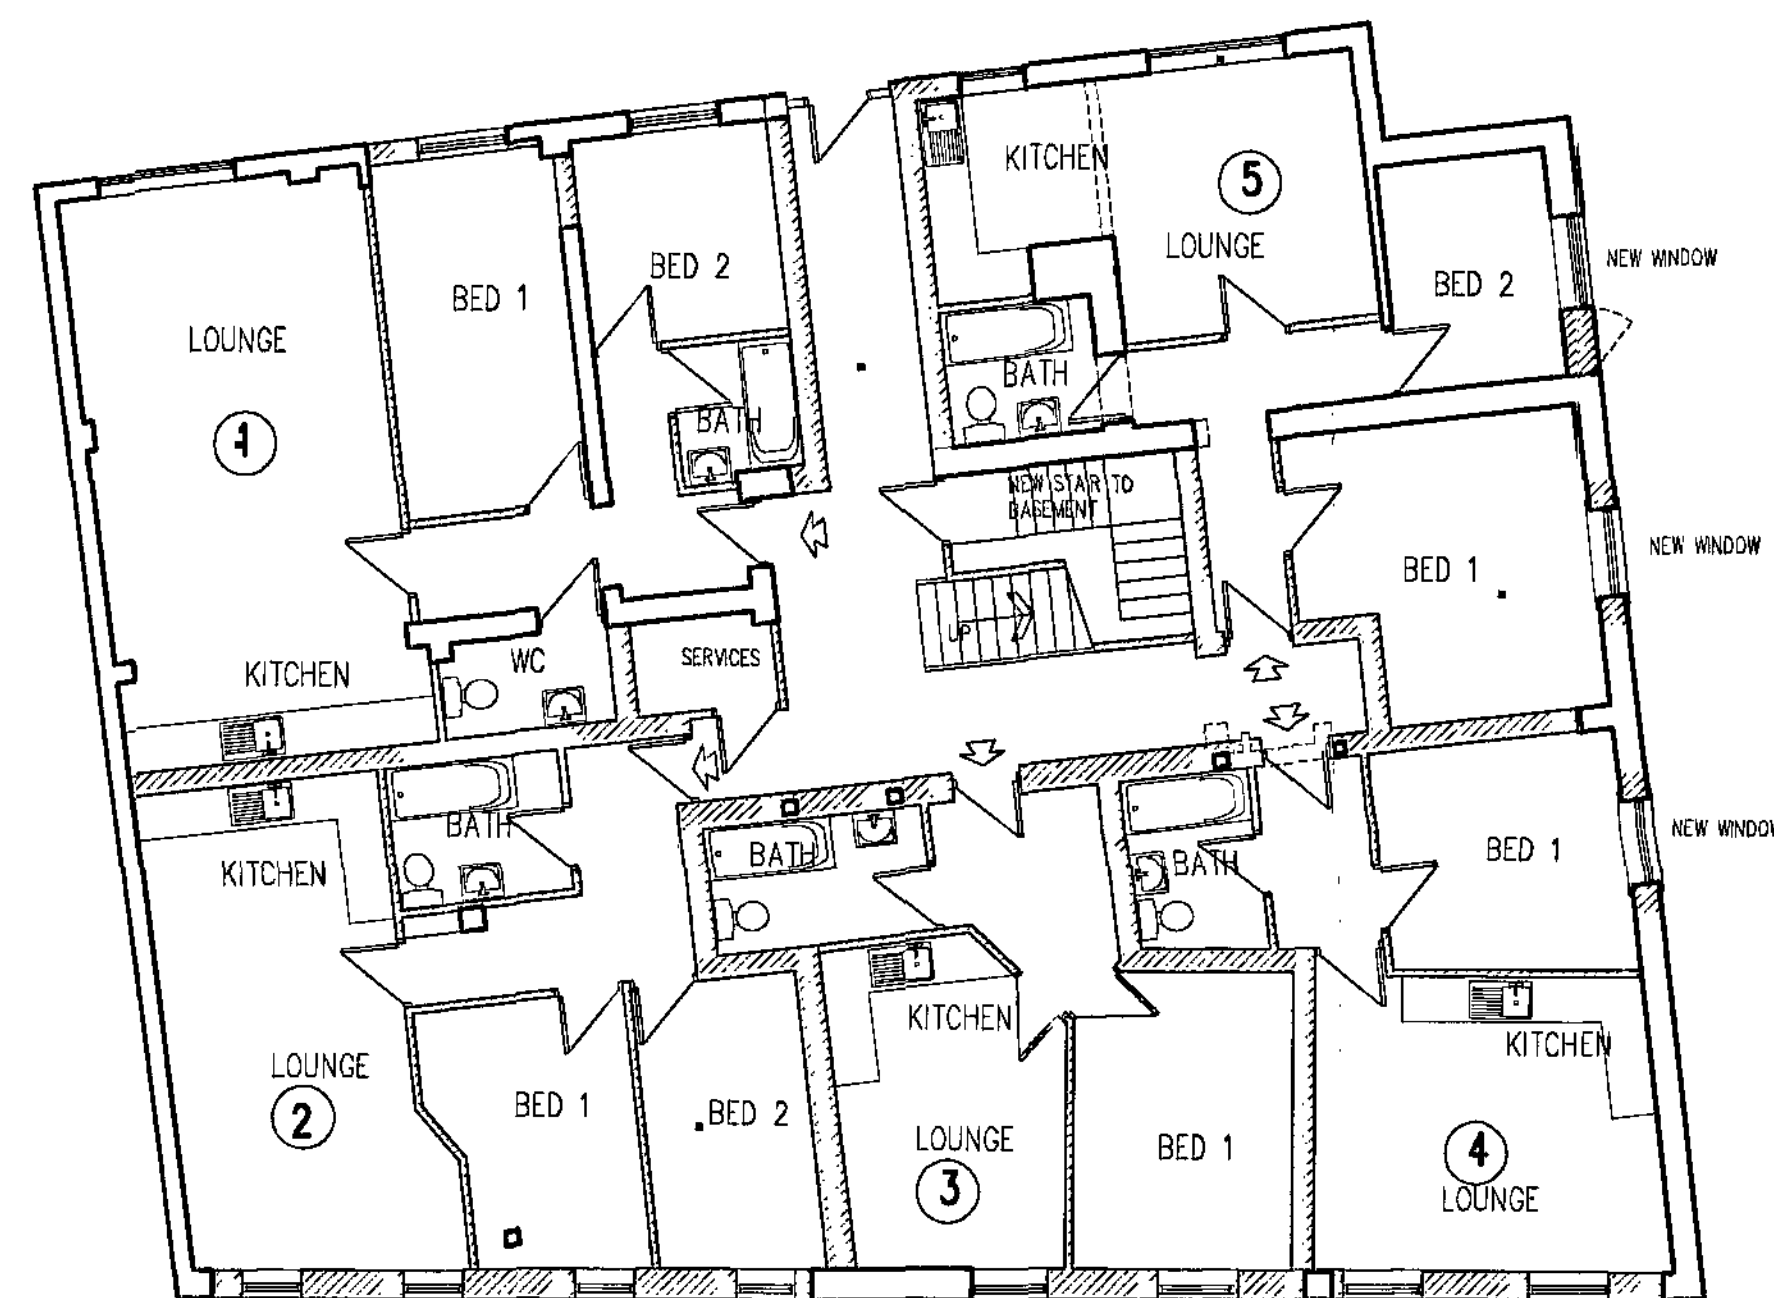


Ground Floor Plan

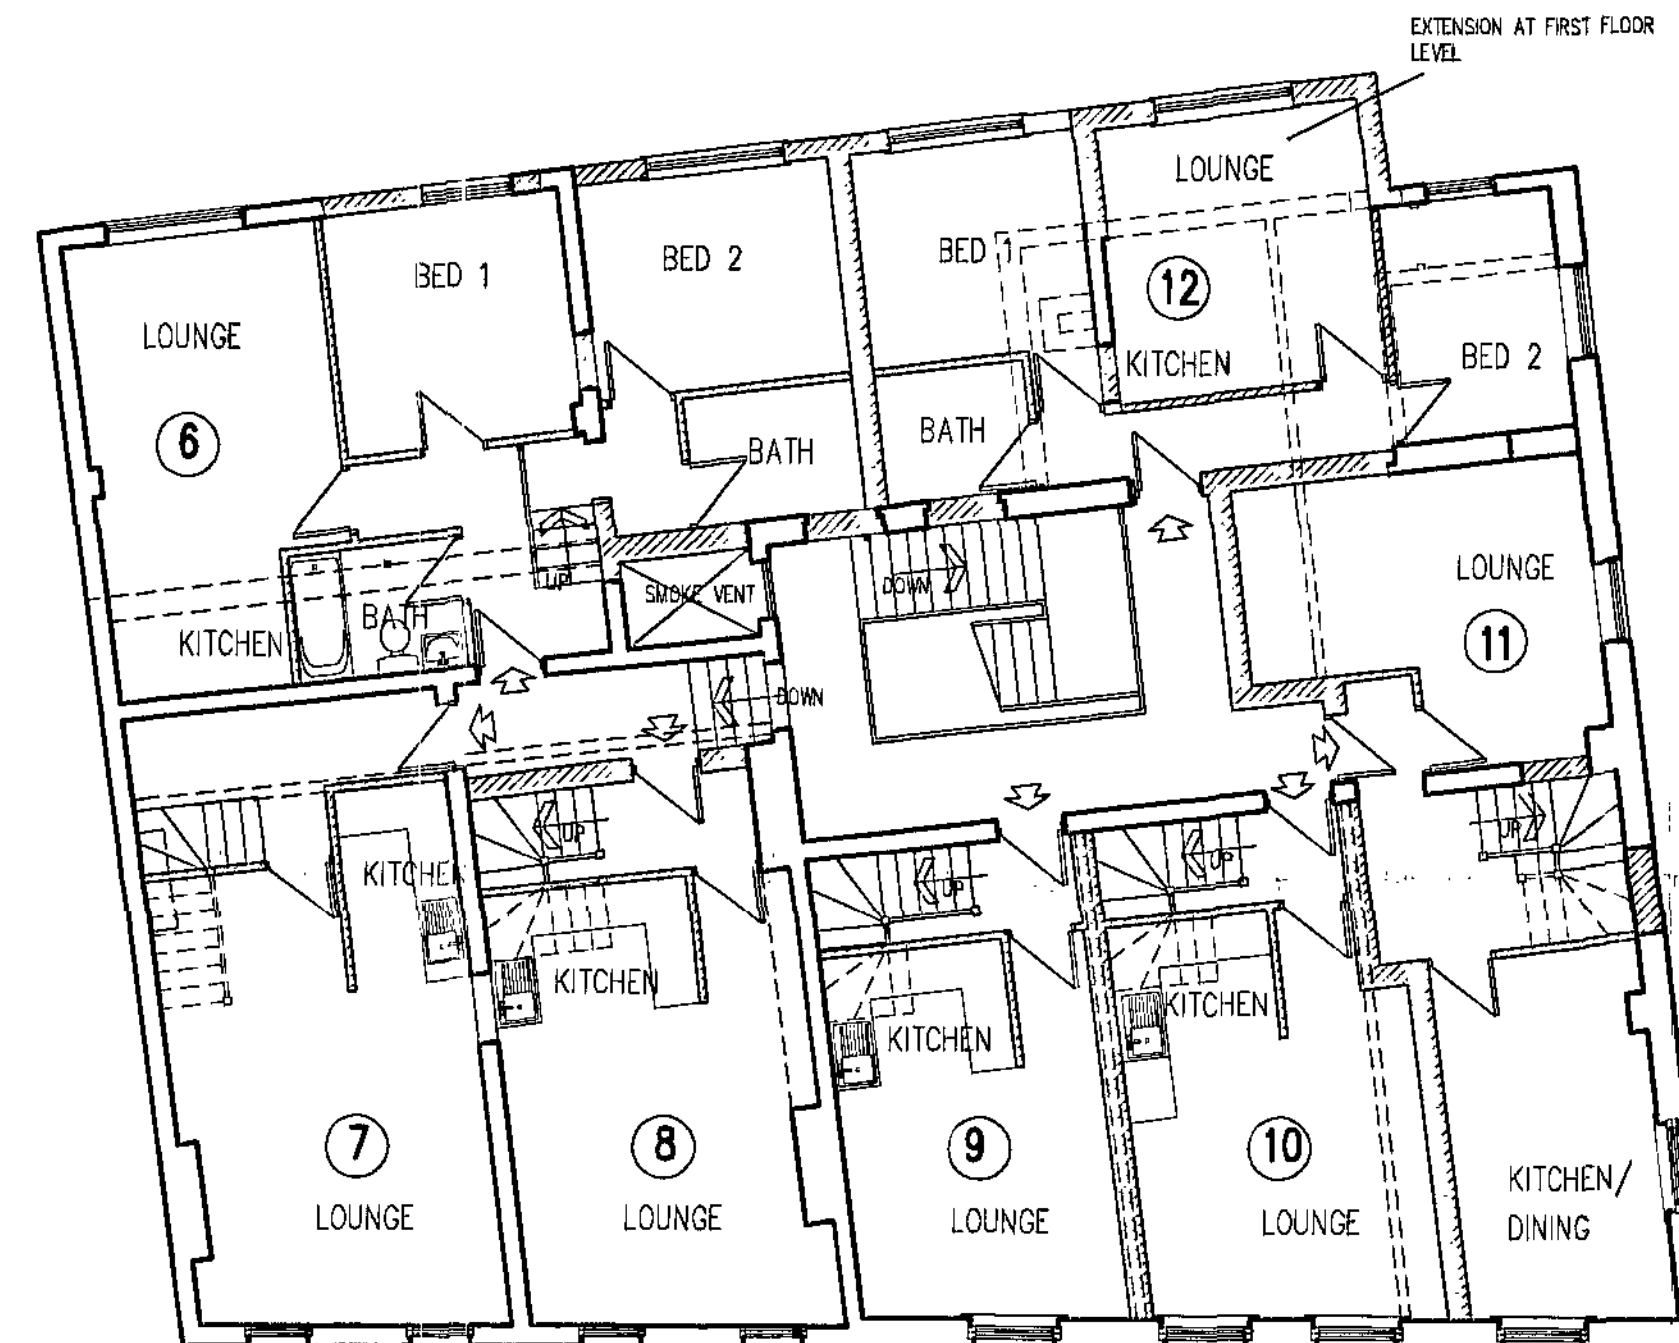

First Floor Plan



Second Floor Plan

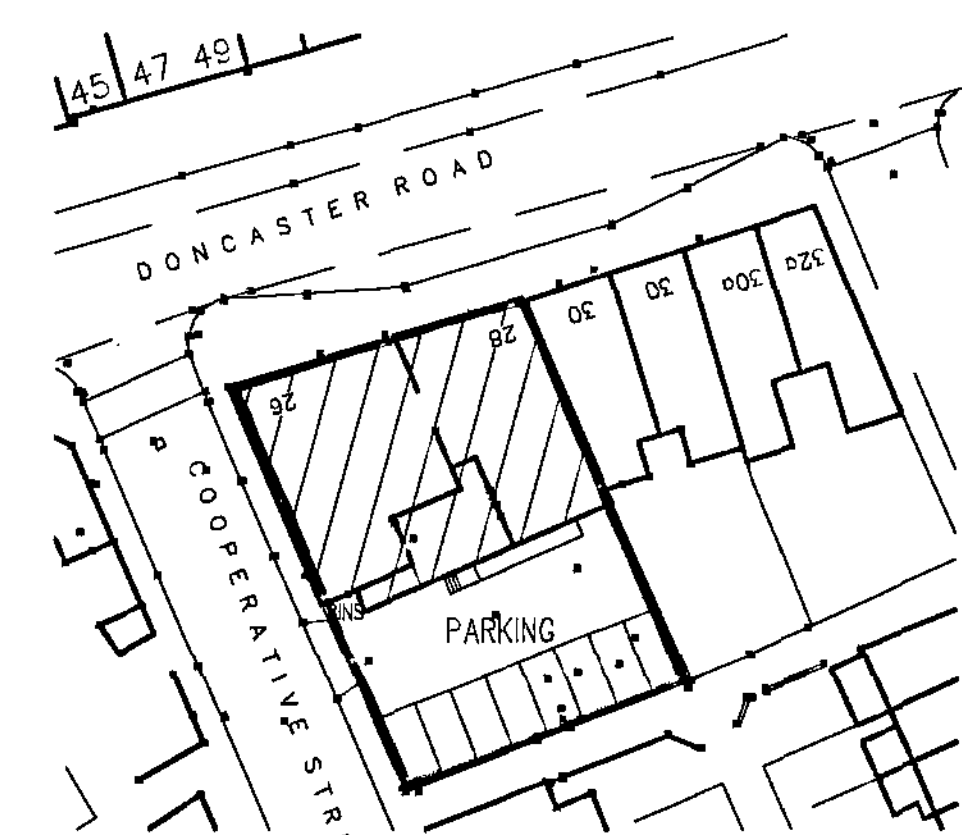

SITE PLAN

SCALE 1:500

SCHEDULE OF ACCOMMODATION		
FLAT No	TOTAL FLOOR AREA	BEDROOMS
1	66sqm	2 BED
2	52.5sqm	2 BED
3	34.8sqm	1 BED
4	36.4sqm	1 BED
5	52.8sqm	2 BED
6	56.5sqm	2 BED
7	72sqm	2 BED
8	68sqm	2 BED
9	54sqm	2 BED
10	71sqm	2 BED + ensuite
11	69sqm	2 BED + ensuite
12	39sqm	2 BED

Barnsley Metropolitan Borough Council
14 NOV 2007
Corporate Mail Room


White Agus Partnership

128B, NEW ROAD, STAINCROSS, BARNESLEY, S76 6PP

PHONE/FAX: 01226 208482
E mail: agus@btinternet.com

CHARTERED SURVEYORS AND BUILDING DESIGN CONSULTANTS

Project. PROPOSED FLATS 26-28 DONCASTER ROAD GOLDTHORPE			Client. M&R HOMES		
Drawing Title. PLANS & ELEVATIONS AS PROPOSED			Date. AUGUST 2007	Scale. 1:100 @A1	
			Ref. 07-044	Dwg. No. 01	Rev. A
Date	Suffix	Description	Date	Suffix	Description
11-10-07	A	LAYOUT REVISED			

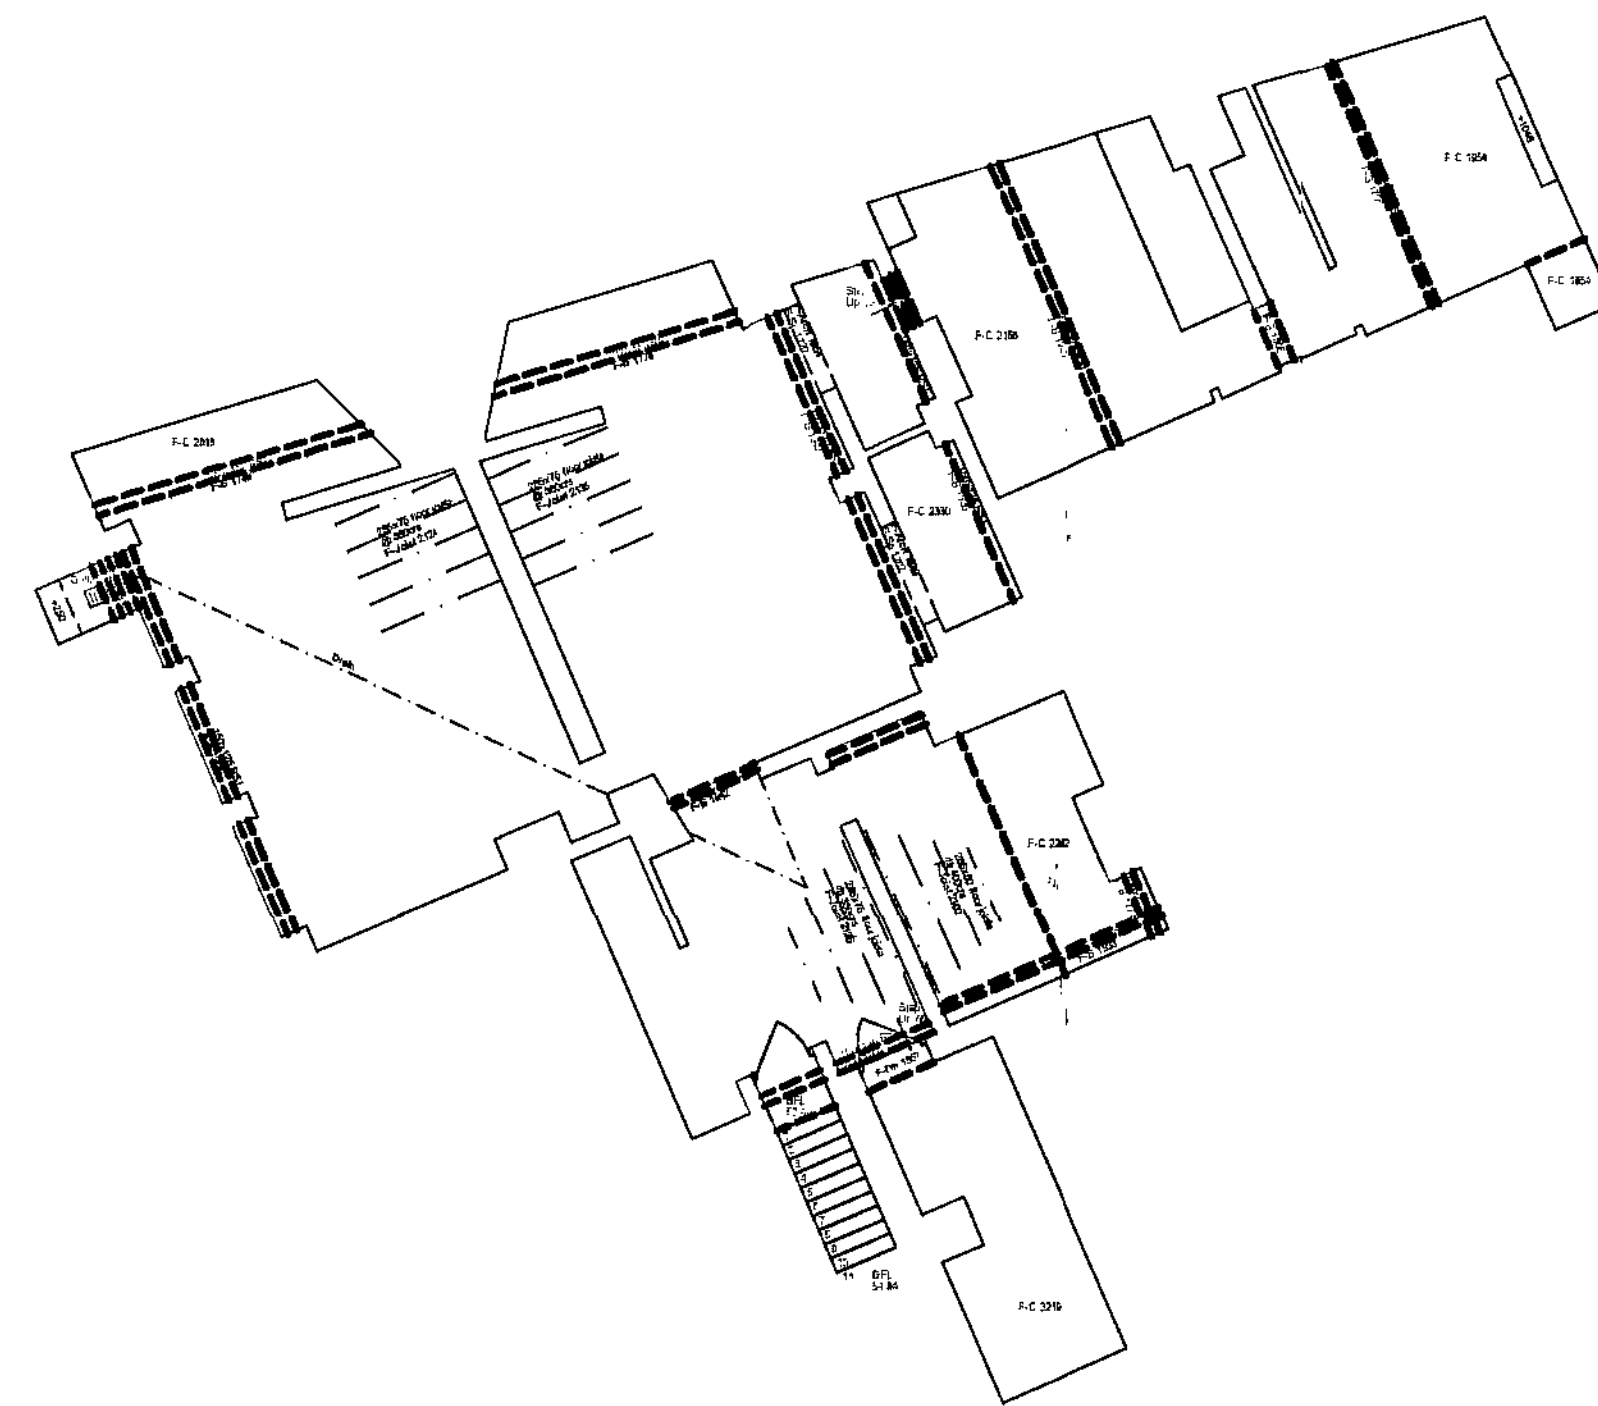[illegible]

Control & Datum Information

Grid Orientation: OS Graphical Fit

Level Datum: OSBM - Value 56.00
Doncaster Road, Goldthorpe

Rev	Description	By	Date

Surv.	Drawn	Date	Chkd	Date		
RT	RT	24.07.07	NH	24.07.07		

This drawing may not be reproduced, made use of or issued to a third party without permission of:

White Agus

Client. White Agus
128B New Road
Staincross
Barnsley

**H Holden
Surveys Ltd**
Topographical Building & Site Surveys - CAD Services

T/F: 01226 755365 E: holdensurveys@msn.com

Title.	Floor Plans
--------	-------------

Site.	26 and 28 Doncaster Road Goldthorpe Barnsley	Barnsley Metropolitan Borough Council
-------	--	--

14 NOV 2

Corporate Ma


COMPUTER GENERATED DRAWING - DO NOT ALTER

Dwg No. WA_10_Goldthorpe
Sheet No. 2


SCALE	1/100	REV.	
-------	-------	------	--



Doncaster Rd Elevation

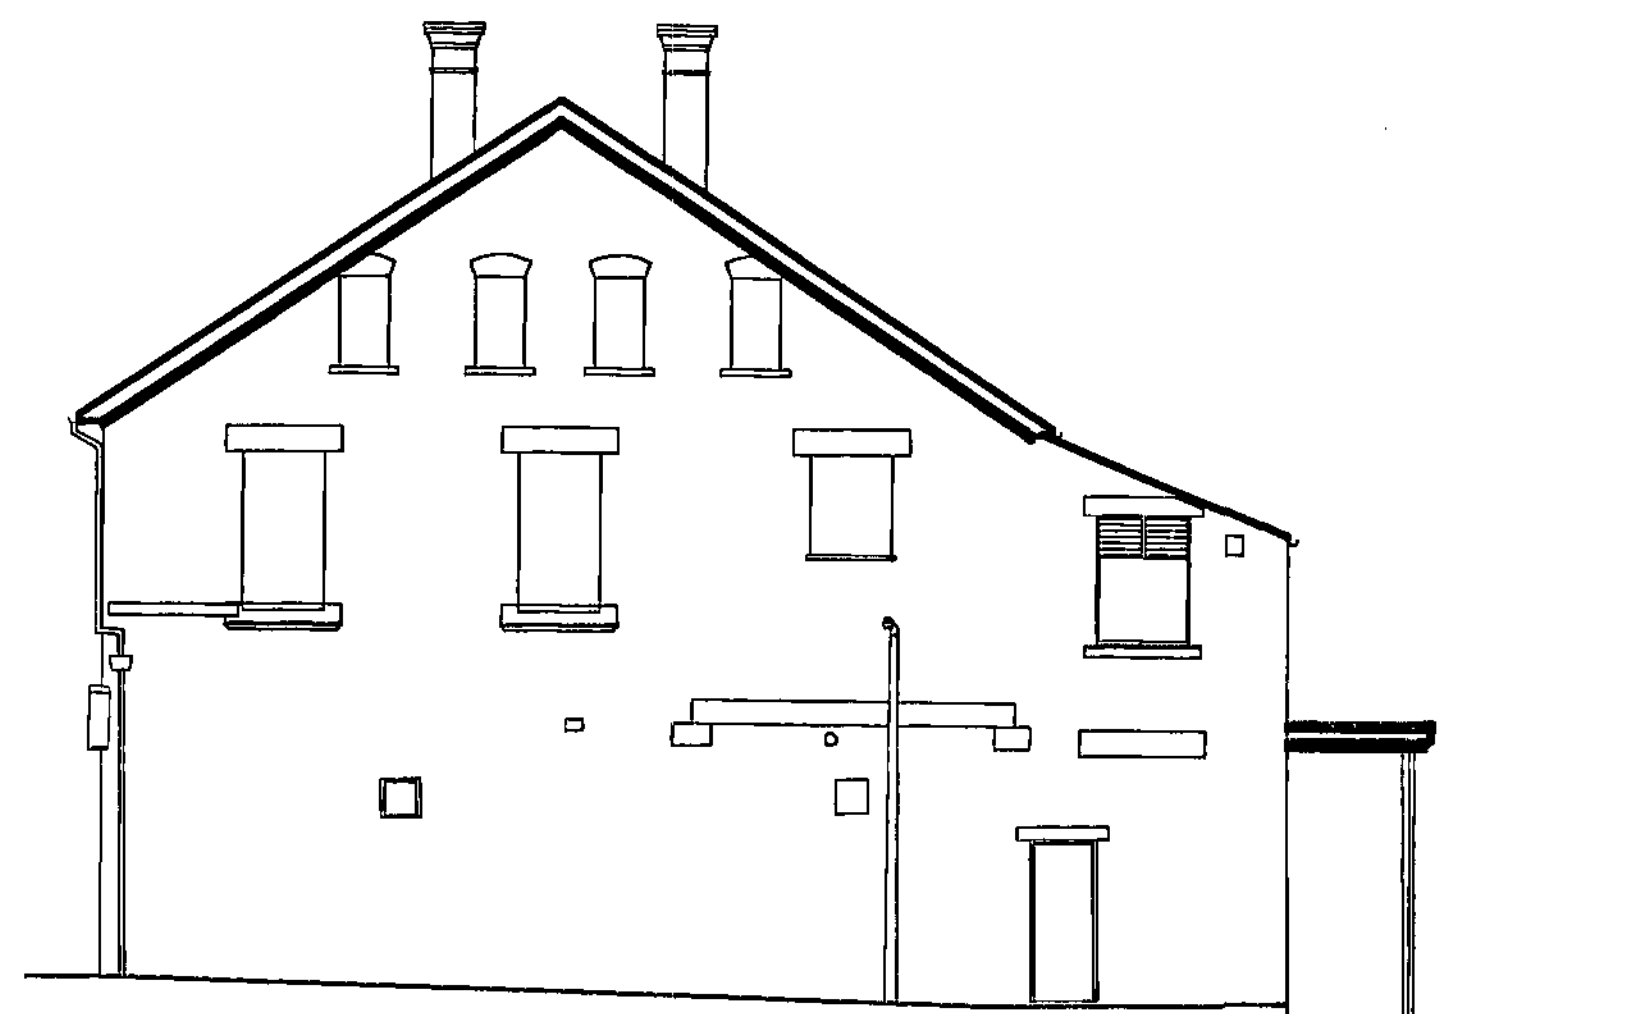

Co-operative St Elevation

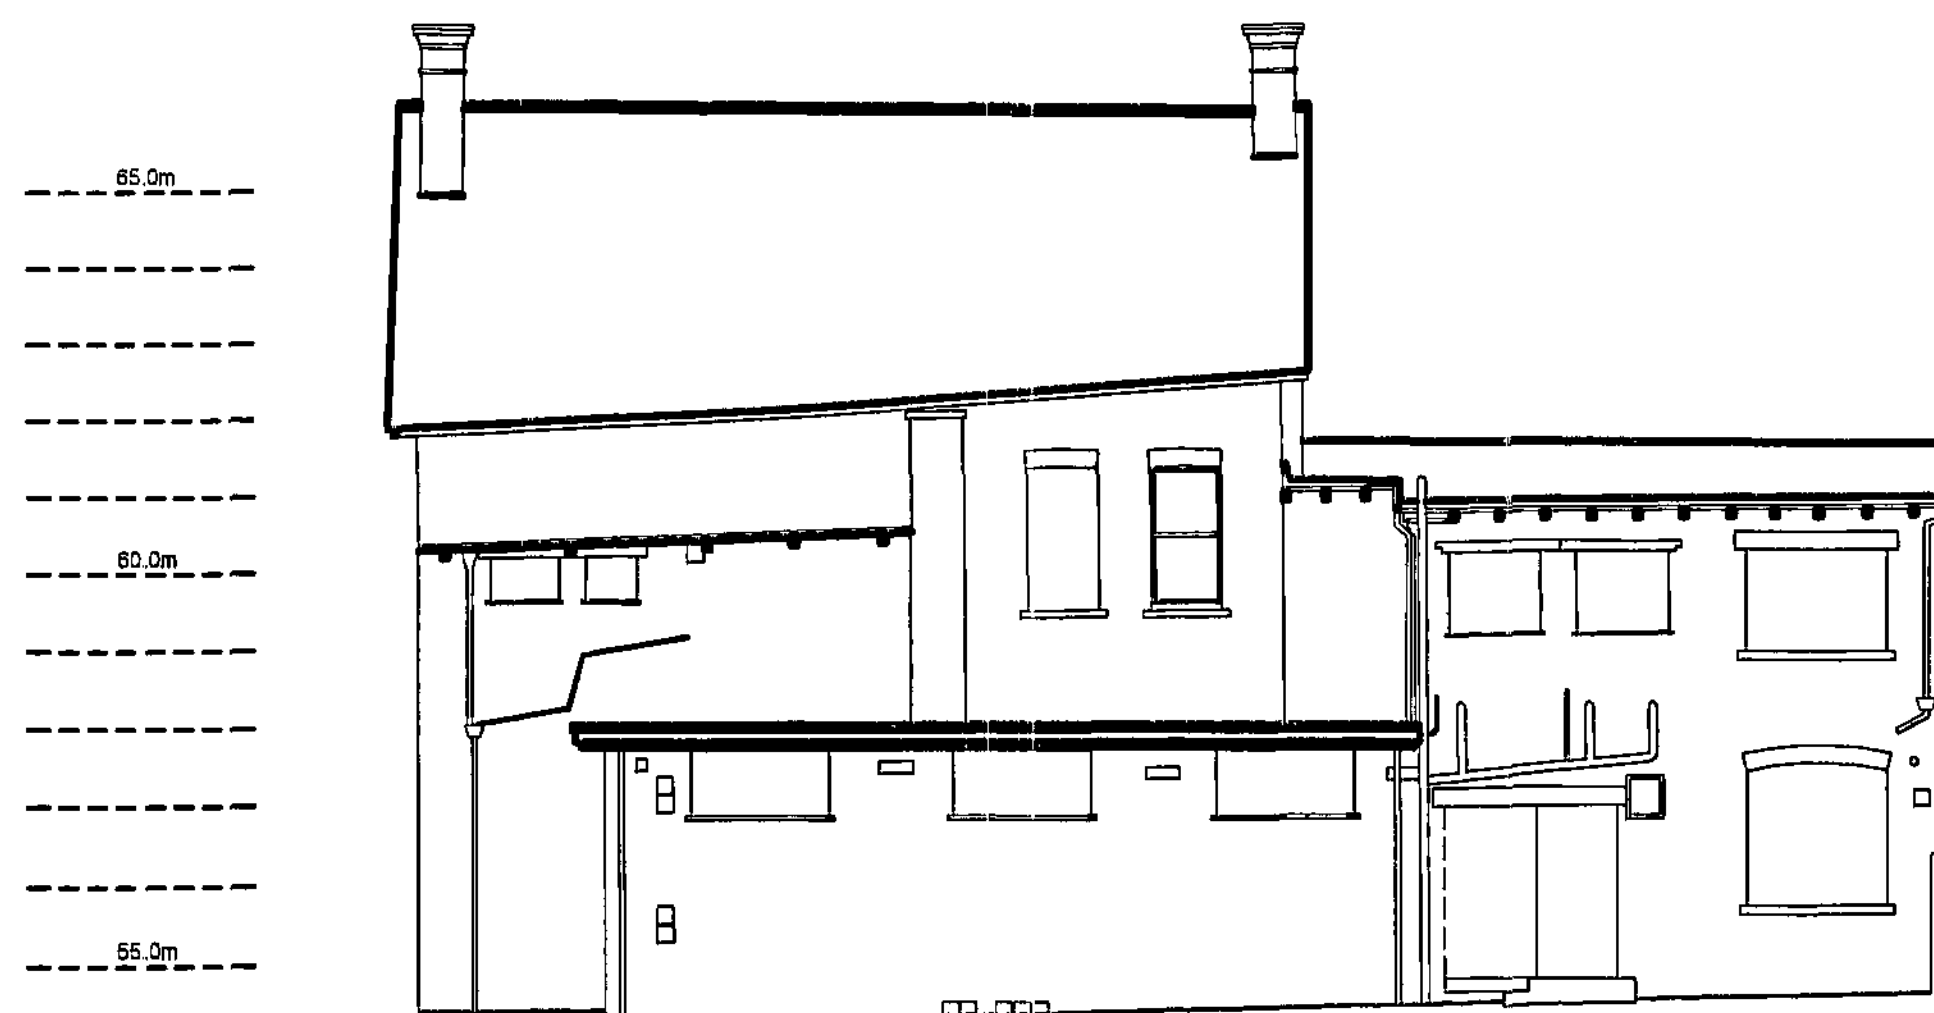

Rear Elevation

Abbreviation & Symbol Key:	
B	Bulldozed
BB	British Beacon
BT	British Telecom Cover
BM	Bench Mark
CL	Cover Level
DK	Drain Kerb
EL	Electricity Cover
EP	Electricity Pole
FH	Fire Hydrant
FFP	Flagged Footpath
G	Gully
GM	Gas Meter
GV	Gas Valve
IC	Inspection Cover
IL	Invert Level
LB	Letter Box
LP	Lamp Post
MB	Manhole
MH	Manhole
MR	Marker Post
MS	Manhole
MT	Mercury Telecommunications
NB	Nature Board
NFI	No Further Information
OSBM	Ordnance Survey BM
P	Post
PB	Post Box
RE	Roofing Eye
R	Roofline
RS	Road Sign
SS	Street Name Sign
RSC	Roller Steel Column
RSJ	Roller Steel Joist
RWP	Rein Water Pipe
SC	Slope Code
SP	Sign Post
STP	Stand Pipe
SV	Stop Valve
SVP	Soft Valve Pipe
SWG	Storm Water Gully
SW	Storm water
TTP	Tarmac Footpath
TL	Traffic Light
TP	Telegraph Pole
UTL	Unable To Lift
VP	Vent Pipe
WM	Water Meter
WP	Water Pipe

Control & Datum Information
Grid Orientation: OS Graphical Fit
Level Datum: OSBM - Value 56.00
Doncaster Road, Goldthorpe

Rev	Description	By	Date

Surv.	Drawn	Date	Chkd	Date
RT	RT	24.07.07	NH	24.07.07

This drawing may not be reproduced, made use of or issued to a third party without permission of:

White Agus

Client. White Agus
128B New Road
Staincross
Barnsley

Holden Surveys Ltd
Topographical Building & Site Surveys - CAD Services
T/F: 01226 755365 E: holdensurveys@msn.com

Title. Elevations
Site. 26 and 28 Doncaster Road
Goldthorpe
Barnsley
14 NOV 2007
Corporate Mail Room

COMPUTER GENERATED DRAWING - DO NOT ALTER

Dwg No. WA_10_Goldthorpe

Sheet No. 3

SCALE	1/100	REV.
-------	-------	------