



Drawing No.	Rev/No.
MDC001 -006	

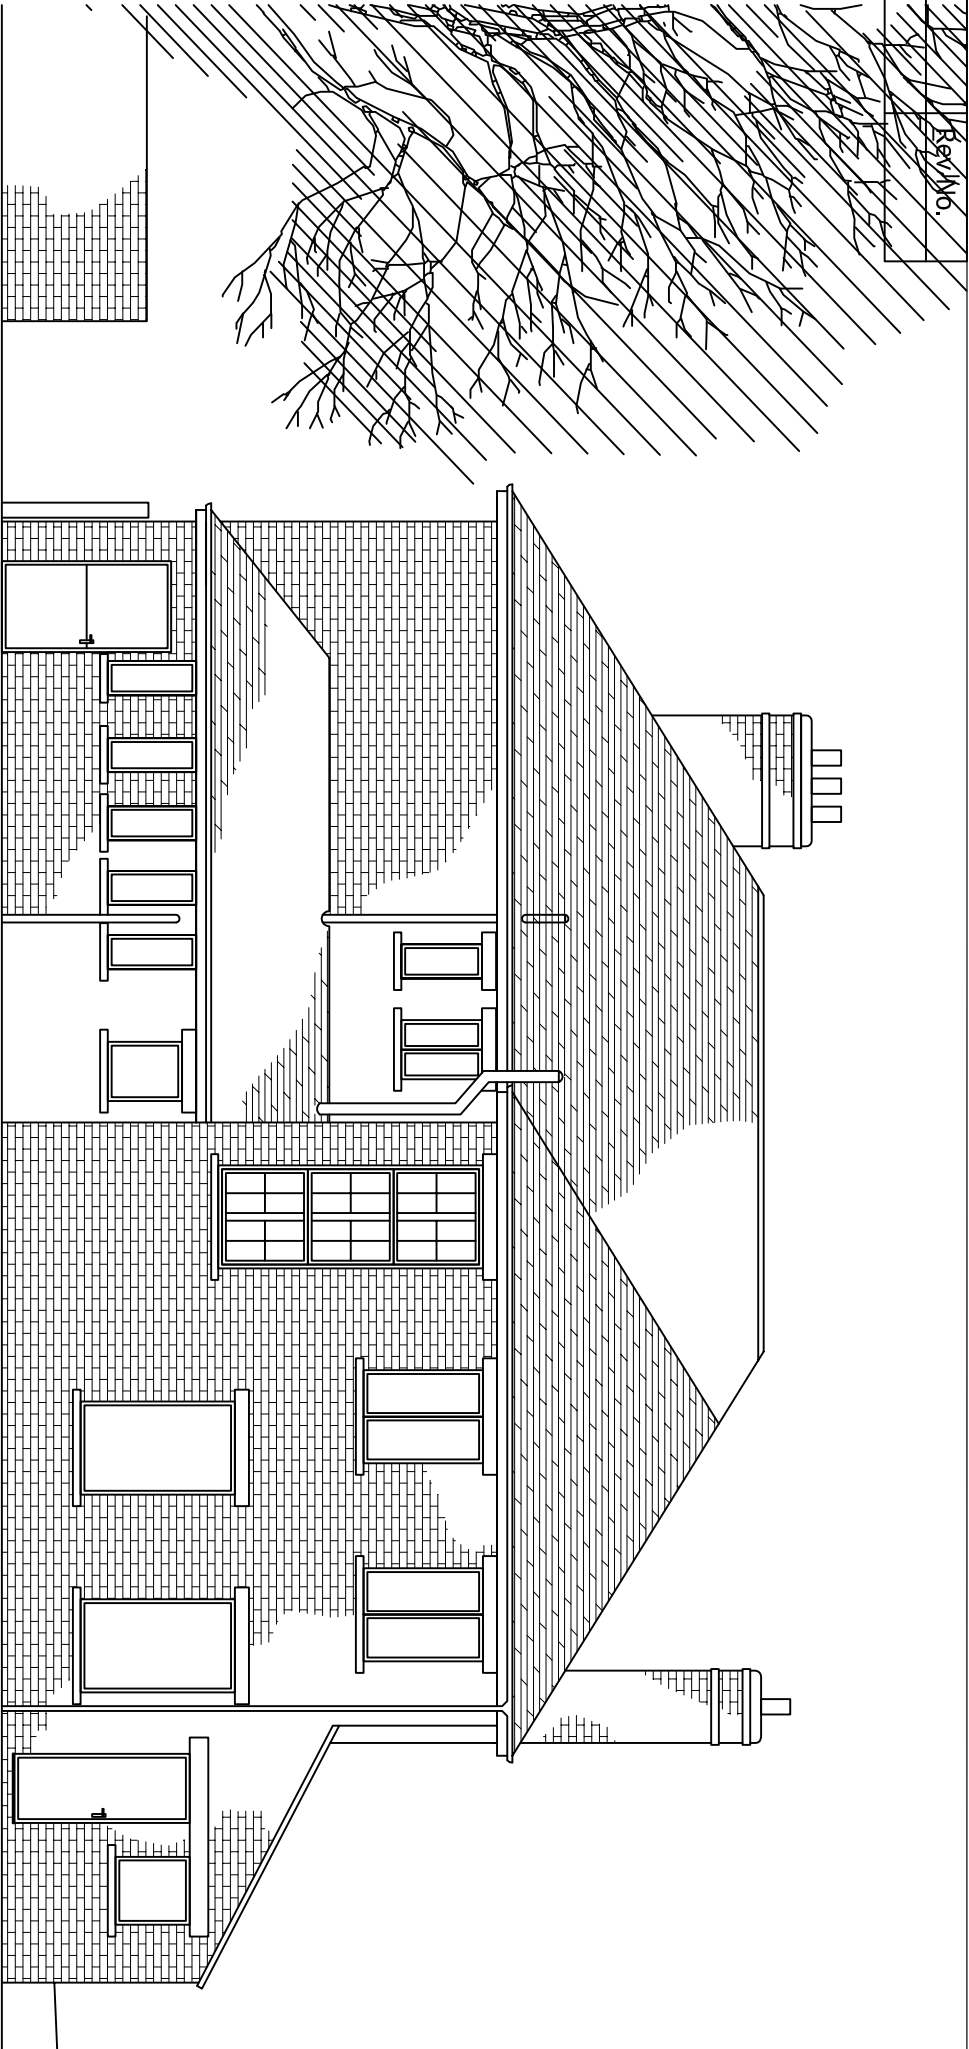

EXISTING REAR ELEVATION
SCALE 1:100 AT A3

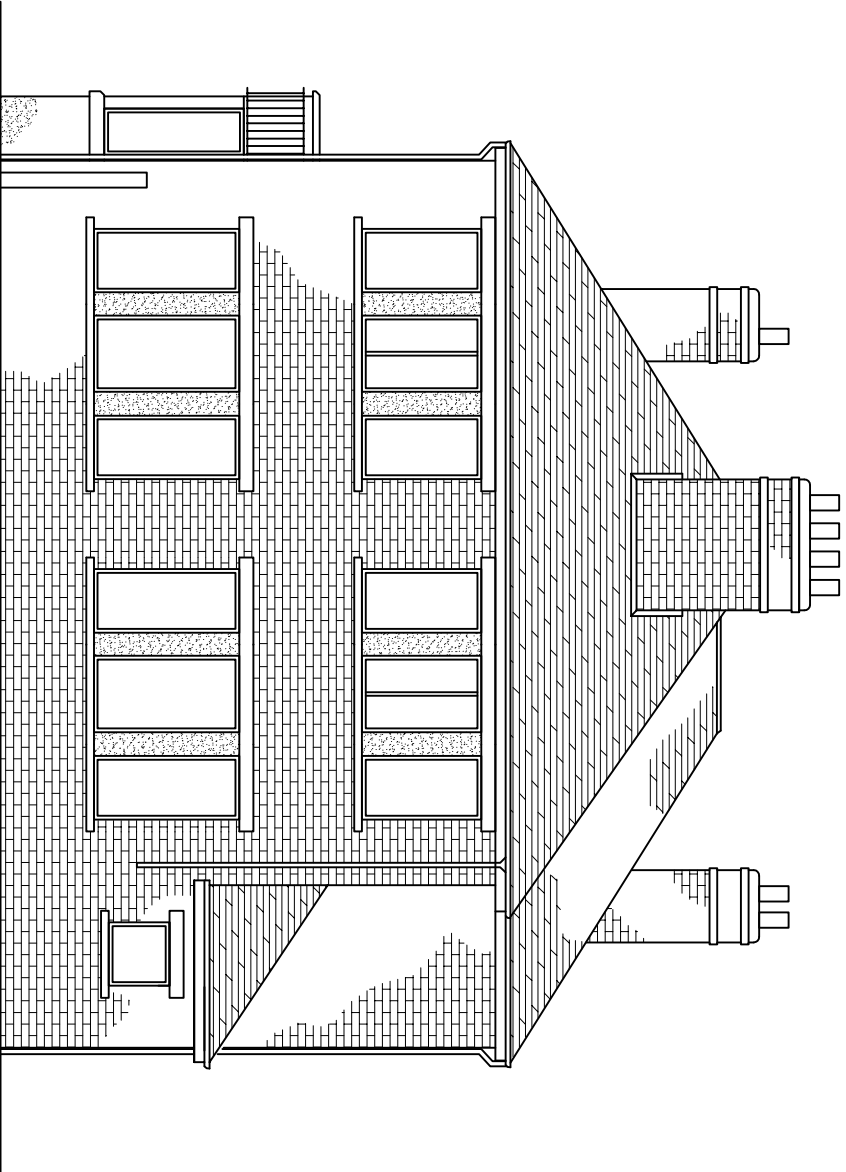

EXISTING END ELEVATION
SCALE 1:100 AT A3

DO NOT SCALE: Contractor to check all dimensions and report any omissions or errors

NOTES

Rev	Description	By	CHK	App	Date
-----	-------------	----	-----	-----	------

JRB DESIGNS LTD
1 Saville Road
Cudworth
Barnsley
S72 8LT
Tel: 01226 383542
Fax: 01226 380078
Mob: 07970 541192
Email: join@jrbdesigns.co.uk
This drawing is copyright. © Jrbdesigns Ltd.

Client
ASPIRE IN THE COMMUNITY
15 STATION ROAD
LUNDWOOD
BARNSLEY

Drawing Title
EXISTING ELEVATIONS 2

Address
THE GATE INN
BARNSLEY ROAD
DODWORTH
BARNSLEY

Project Title:
CHANGE OF USE TO A
DAYCARE & RESPITE CENTRE

Purpose of Issue:
PLANNING

Drawing Status
FIRST ISSUE

Scale at A3	Drawn By	Date
AS SHOWN	JRB	24/05/2012
Checked By	Date	Approved By
24/05/2012	24/05/2012	24/05/2012
Project No.	Drawing No.	Revision
MDC001	006	-

APPROVAL ☒ INFORMATION ☐ TENDER ☐ CONTRACT ☐ CONSTRUCTION ☐