



B

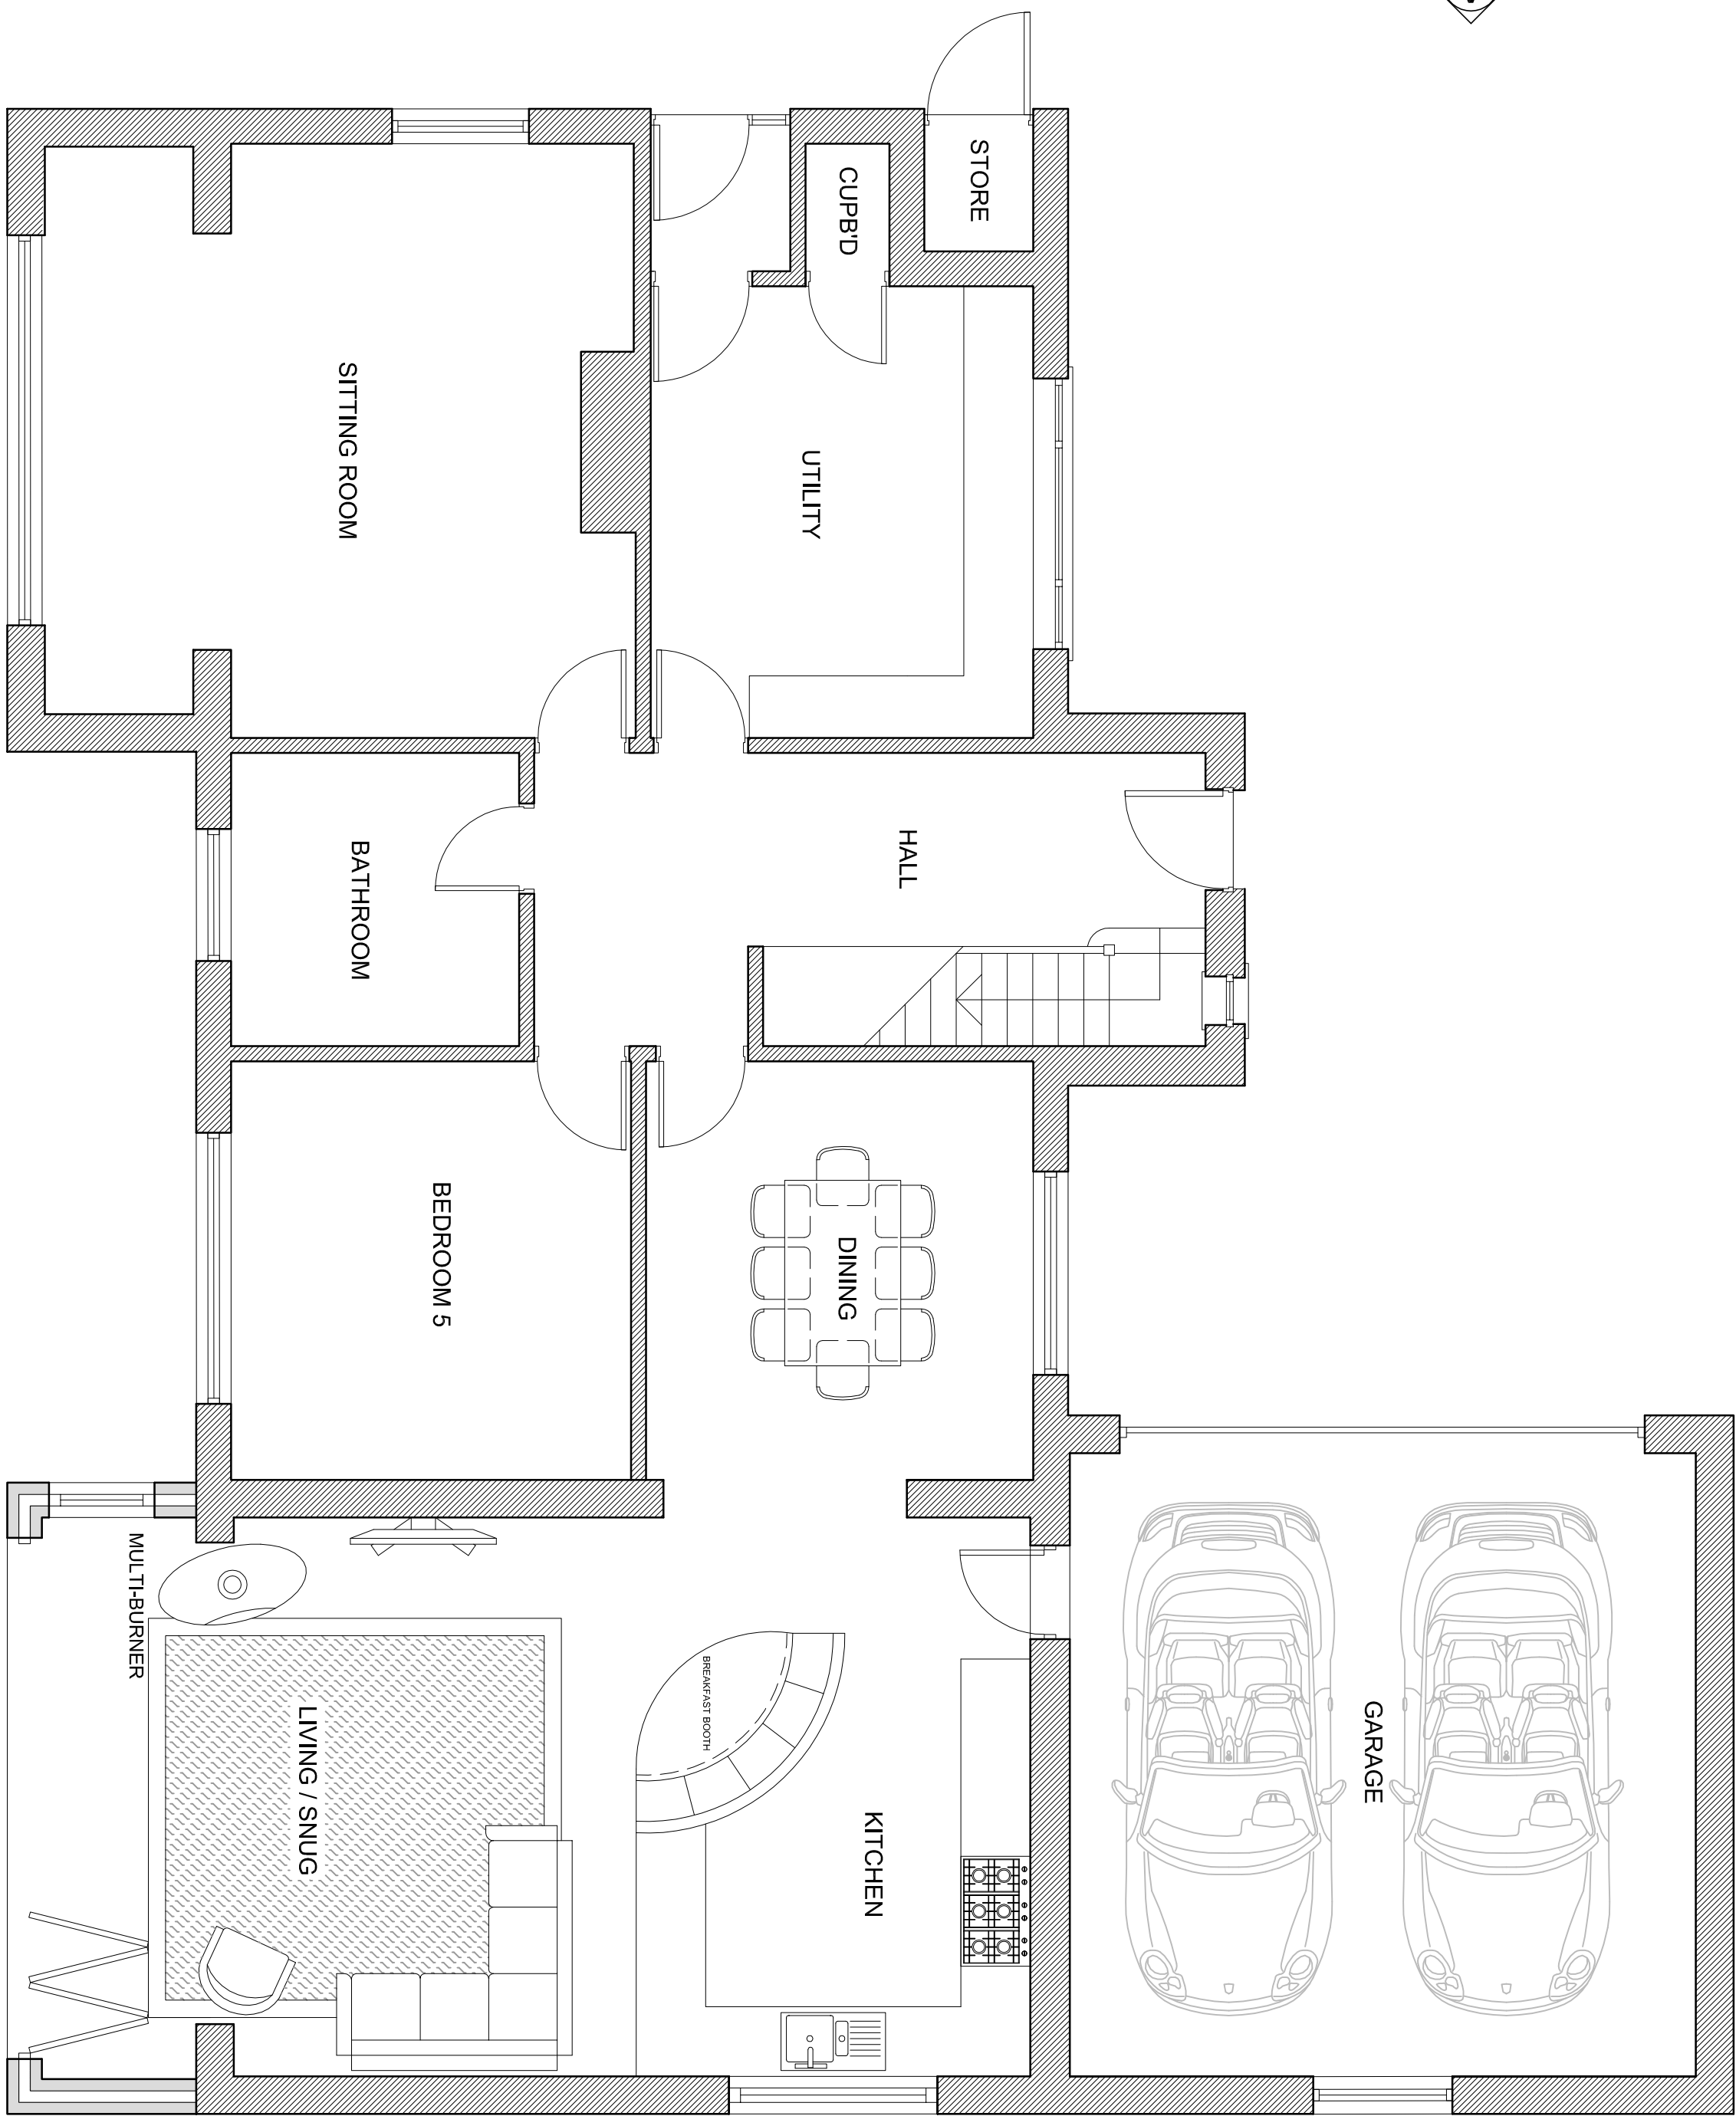


GROUND FLOOR PLAN
SCALE 1:50


C

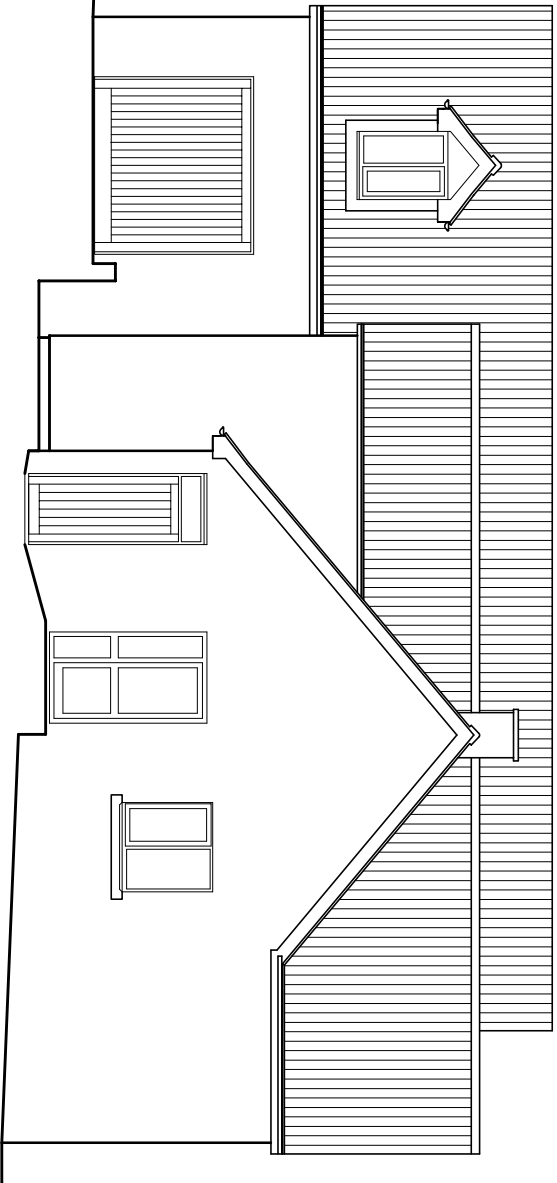


ELEVATION A
SCALE 1:100

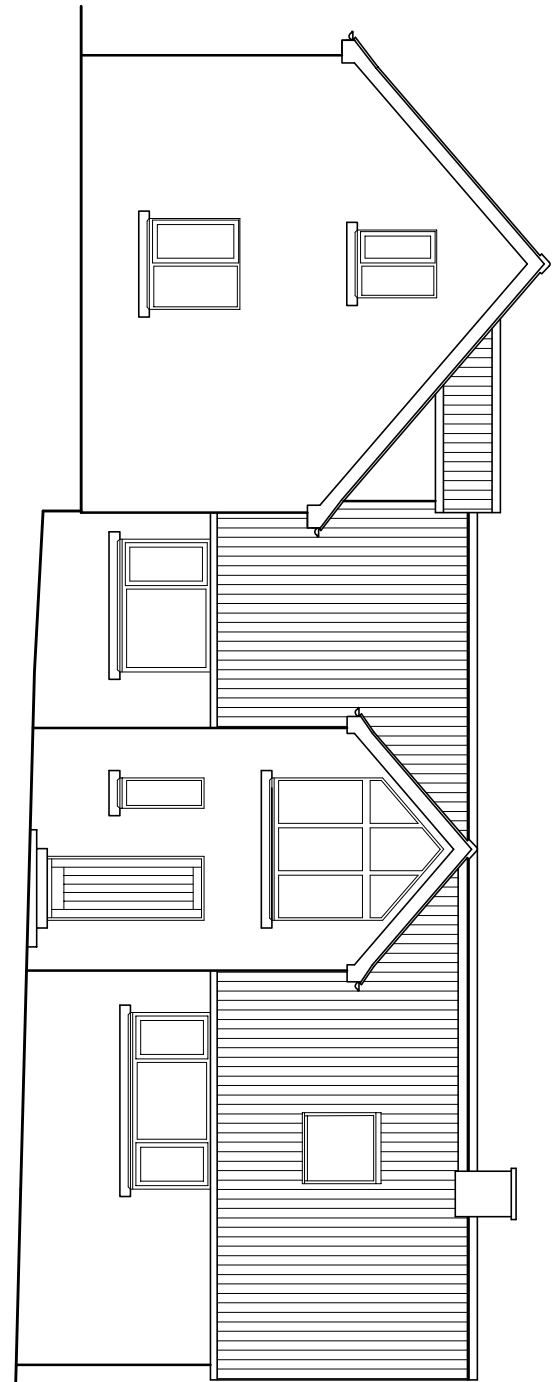

ELEVATION B
SCALE 1:100

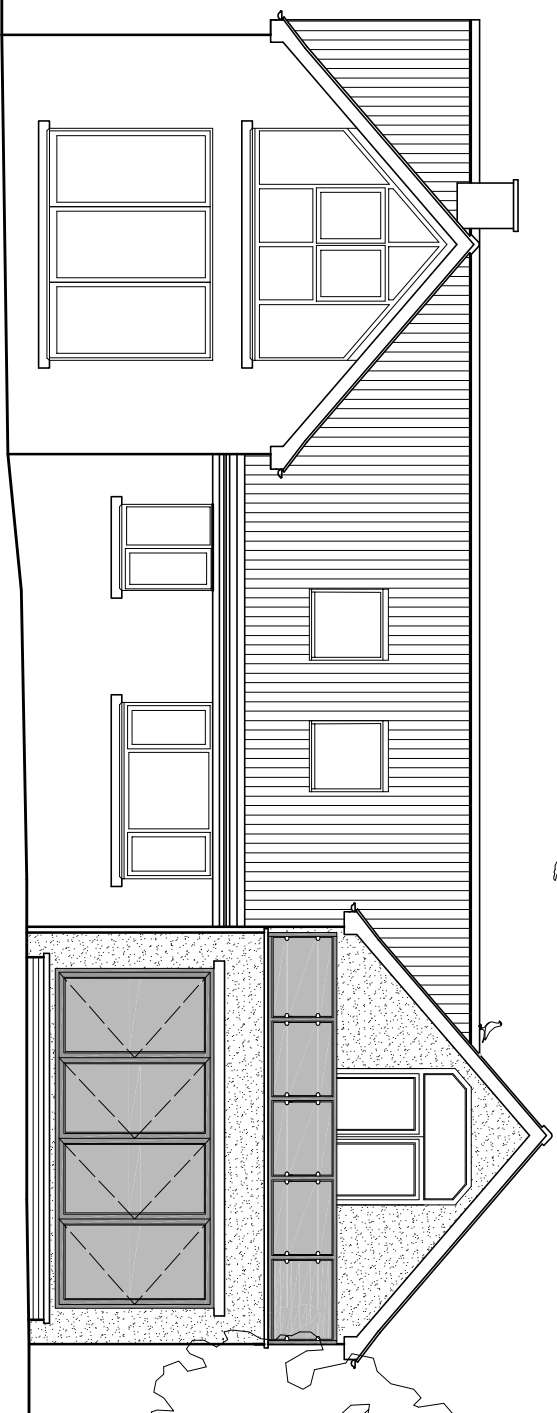


ELEVATION C
SCALE 1:100

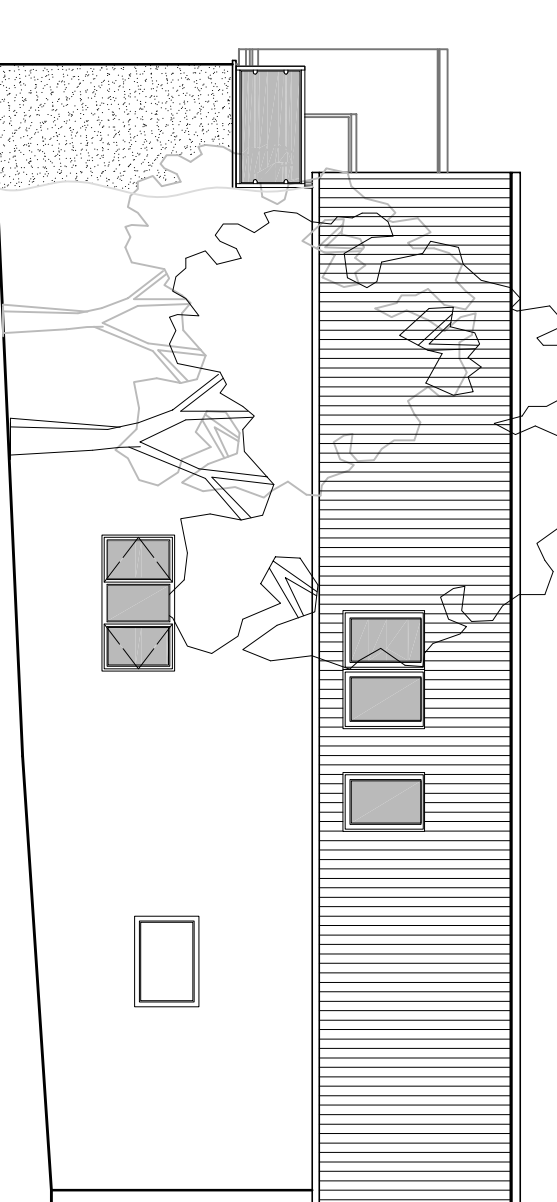

ELEVATION D
SCALE 1:100

D

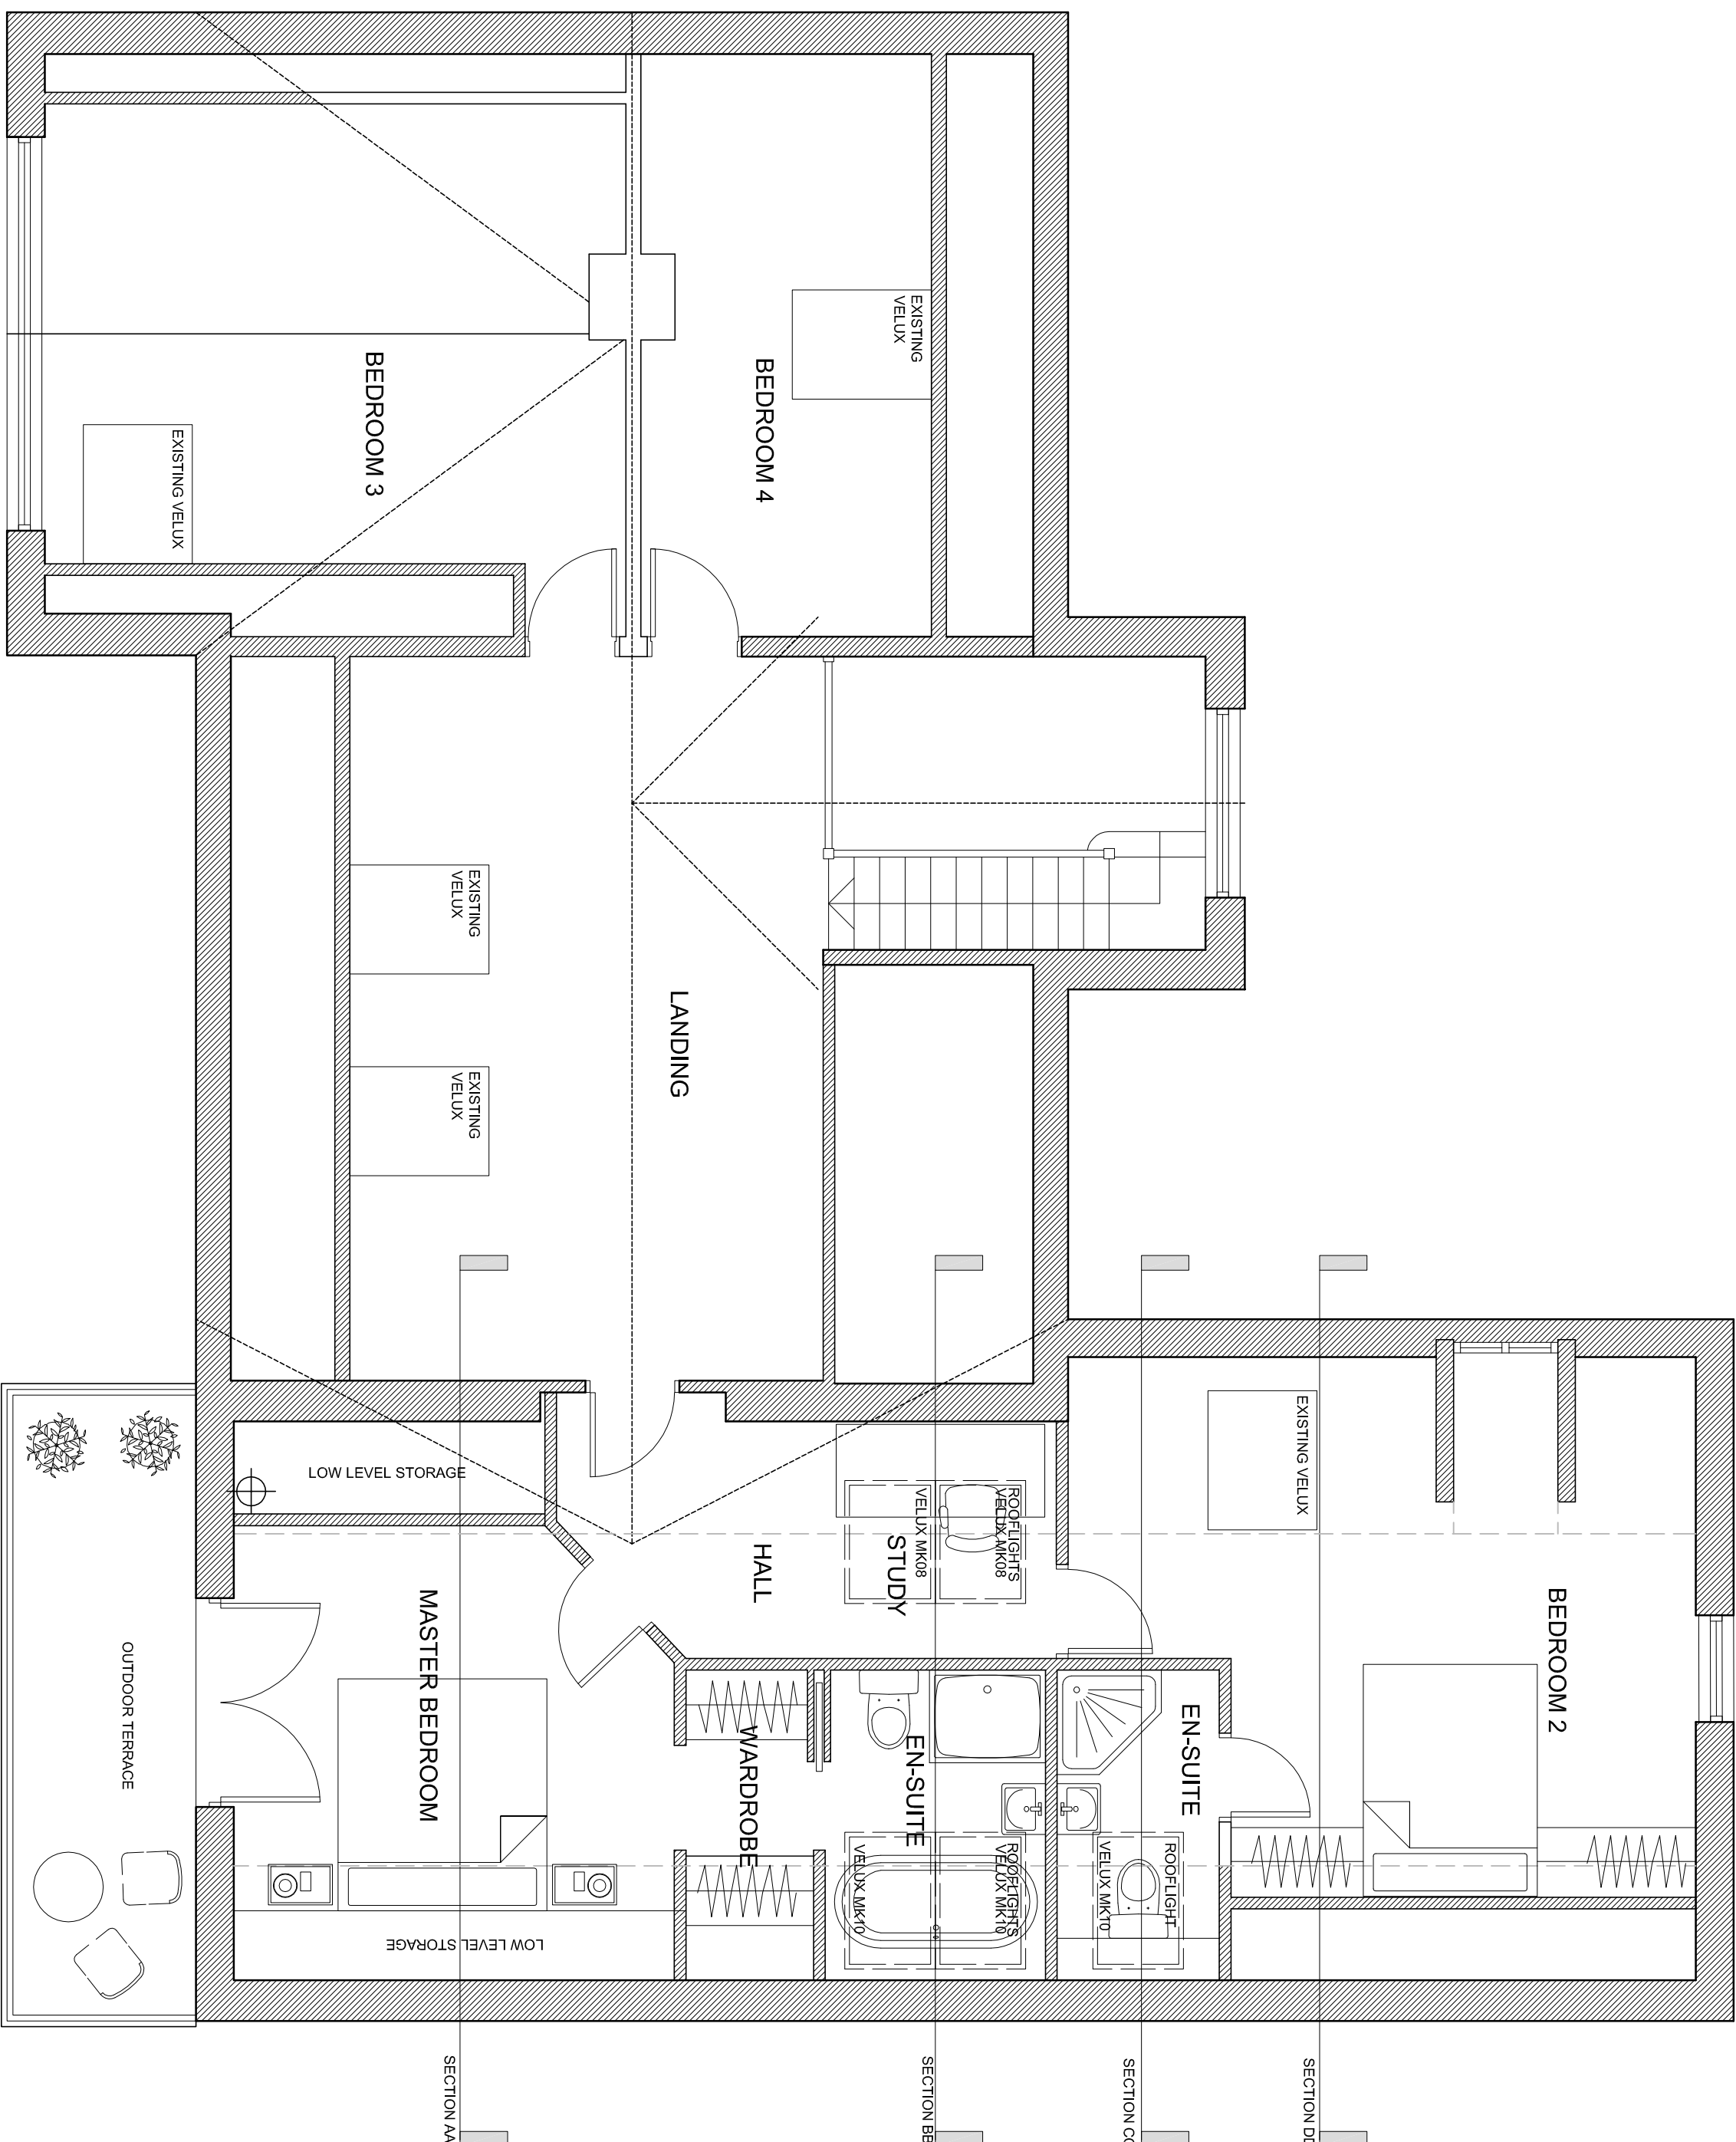

FIRST FLOOR PLAN
SCALE 1:50



COCA

Coca Studios Ltd
70-71 Cornish Place Cornish Street
Sheffield, S6 3AF
tel: 0114 2796003
e:information@cocastudios.co.uk

Andy Kaye
Manchester Road
Client
Job

Proposed Plans & Elevations
Title

DRAWN	CHECKED	DATE	SCALE	AS ISSUE	AS ISSUE
OK	ASH	06/2014	-	AS SHOWN	
REVISION	DRAWING STATUS	DRAWING NUMBER			
-	PLANNING	2274-003			

© COPYRIGHT EDITS ON THE DESIGN AND INFORMATION SHOWN ON THIS DRAWING
The Contractor must verify all dimensions on site before making any drawings
Architect to be notified of any discrepancies in dimensions immediately.