



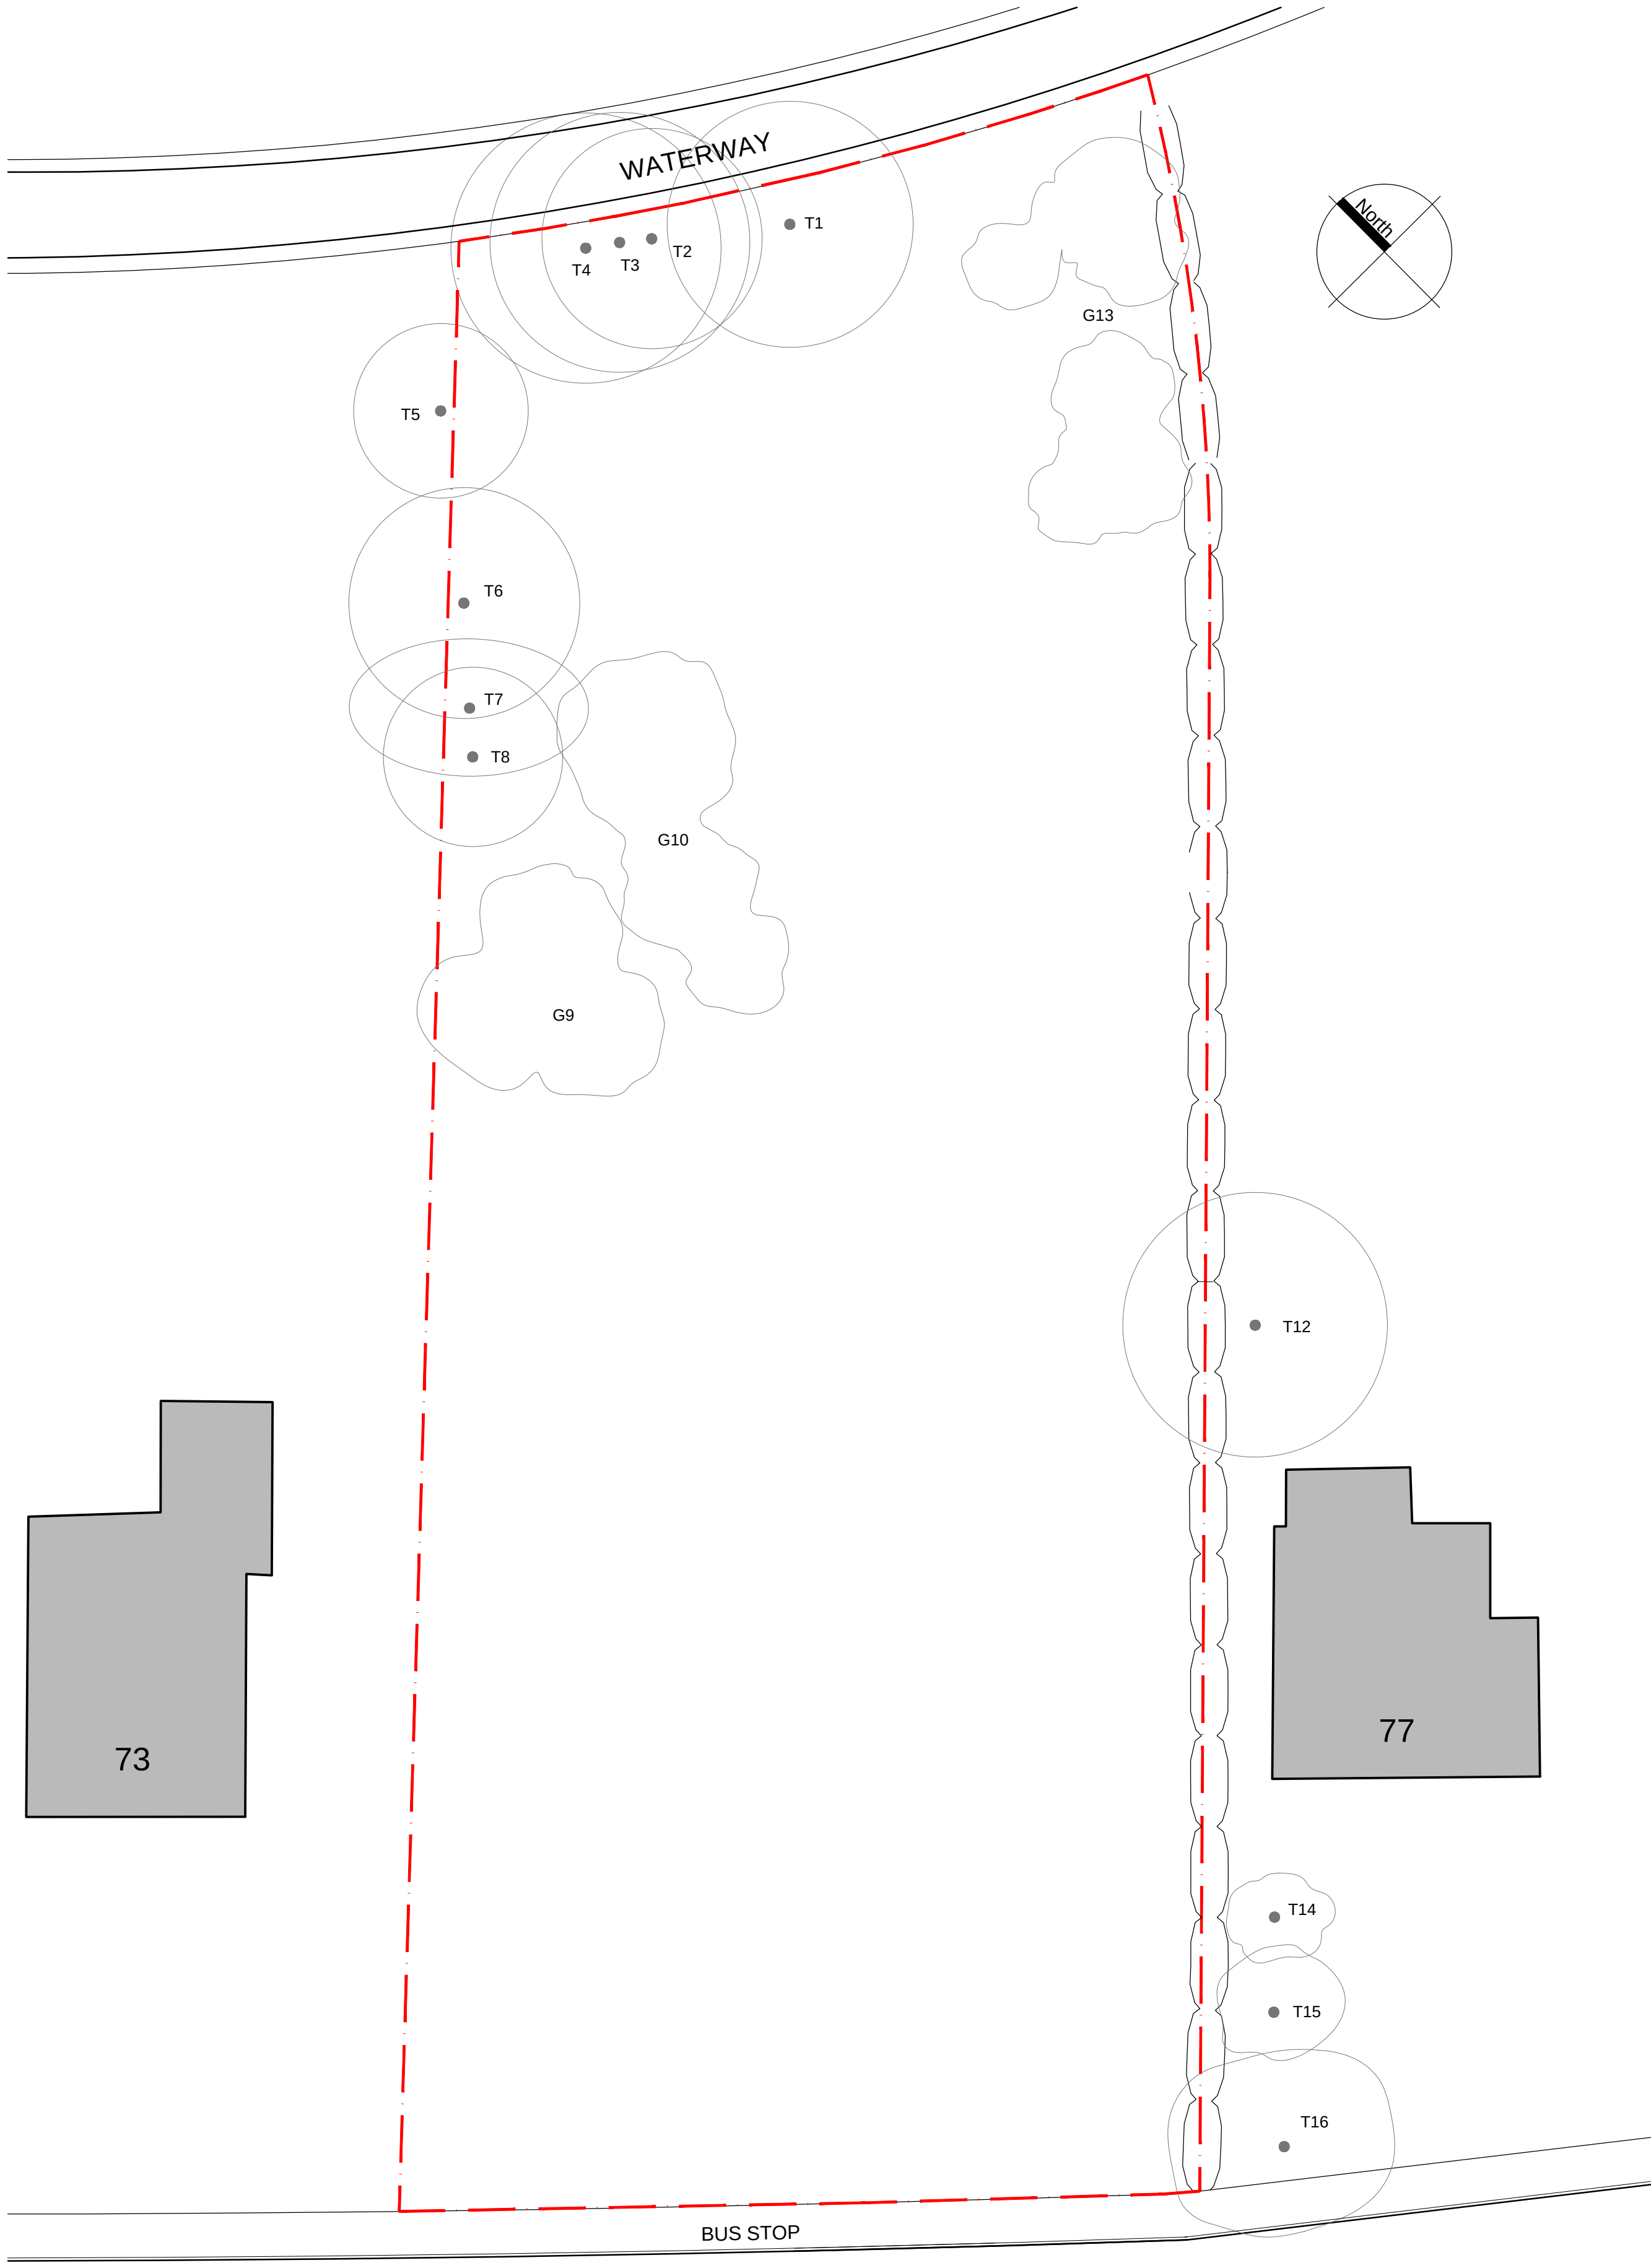


Existing Site Plan

Scale - 1:200 @ A1

 


EXISTING PUBLIC HIGHWAY

PARK STREET

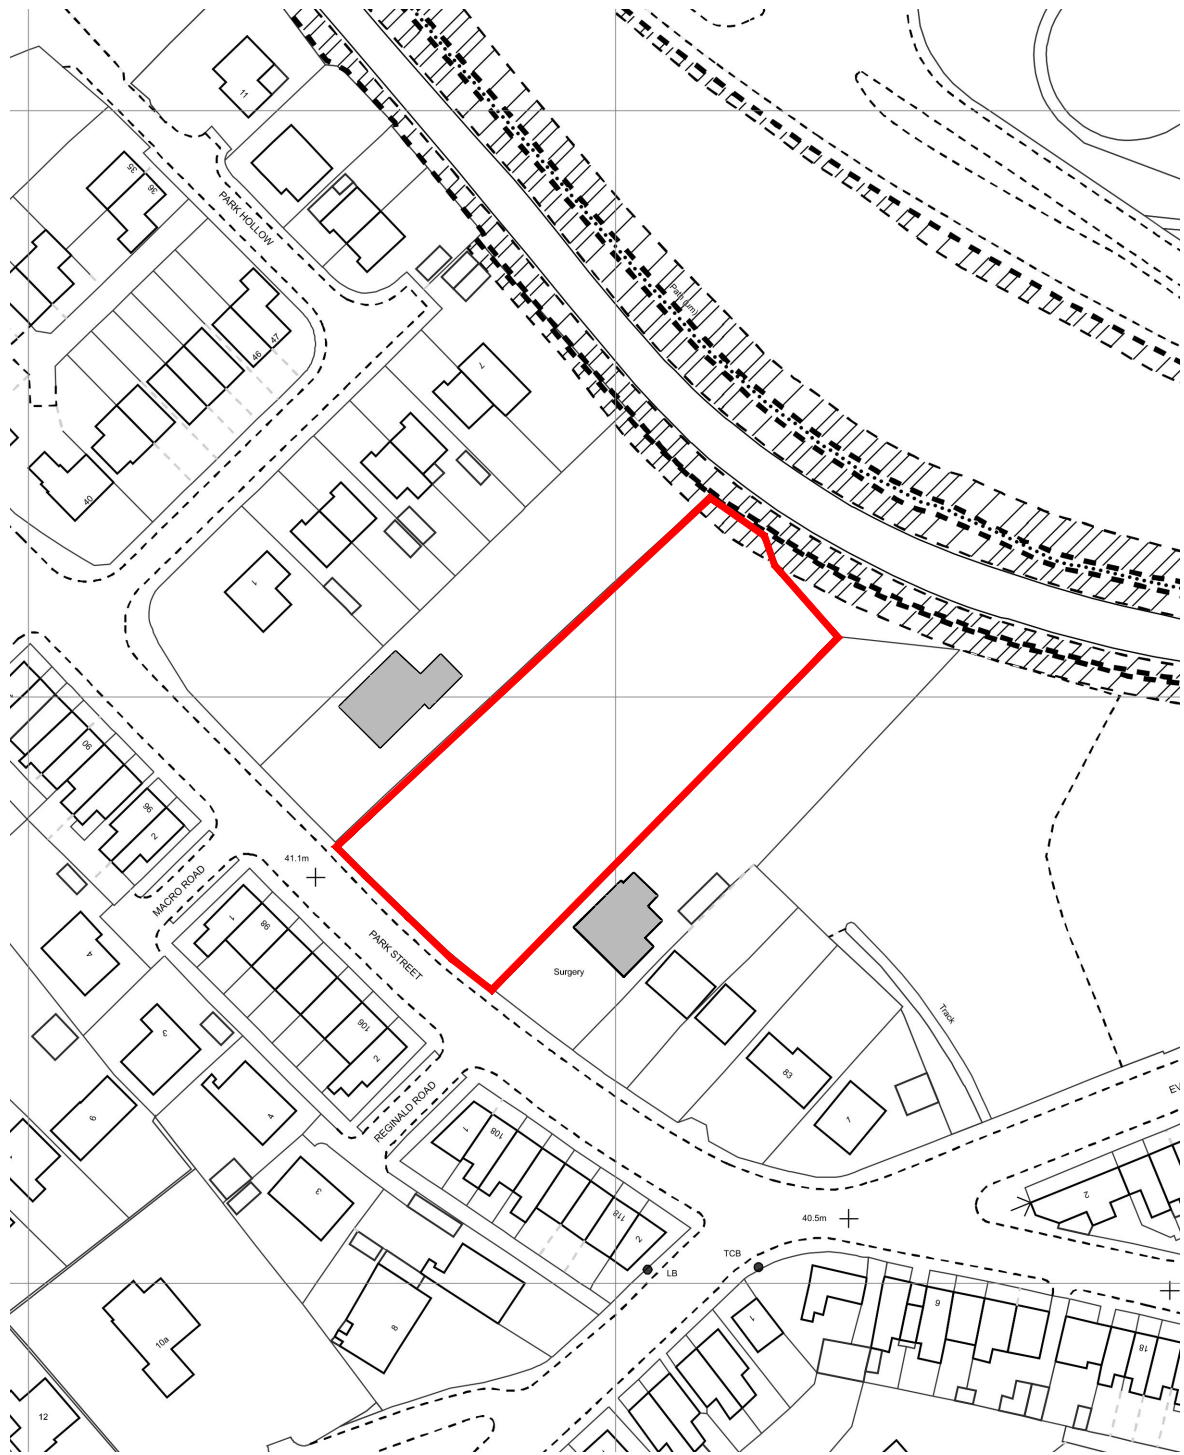


SITE LOCATION PLAN

Scale - 1:1250 @ A1 - Licence ref: 100025026

 

Existing Site Block Plan

Scale - 1:500 @ A1

 

Notes:
This drawing & any design thereon is the copyright of ar² architects limited and must not be reproduced without their written consent.

ar² architects limited is registered in England and Wales with the Registration number 05825486. The Registered Office is Unit 9, Brough Business Centre, Skilloge Lane, Brough, East Yorkshire HU15 1EN.

Drawings
Contractors must verify all dimensions on site before commencing any work or stop drawings. This drawing is not to be scaled. Use figured dimensions only.

Subject to statutory approvals and survey.

Areas
Building areas are liable to adjustment over the course of the design process due to the ongoing construction detailing developments.

Risk Assessment
In accordance with CDM Regulation 7, 11 & 15, significant hazards have been identified and are annotated thus:

Refer to the current Designers Risk Information Schedule for further details.

REVISIONS

SURVEY

ar² architects ltd

Unit 17, Brough Business Centre, Brough, East Yorkshire HU15 1EN
T: 01482 66.90.80 F: 01482 66.91.31

Project MULBERRY LODGE, 10 BEDROOM CARE FACILITY
LAND BETWEEN 73 & 77, PARK STREET,
WOMBWELL.

Job Number AR229-17

Client
CAS BEHAVIOURAL HEALTH

Drawing Title AS EXISTING
SITE PLAN, SITE LOCATION PLAN & EXISTING BLOCK PLAN

Drawing Size A1

Drawn GH	Date 10.08.2017	Scale 1:200/1250	Cadfile -
Reviewed by RRB	Drawing No. (00)-01	Rev. S1	