





Location Plan
1 : 1250



Block Plan
1 : 500

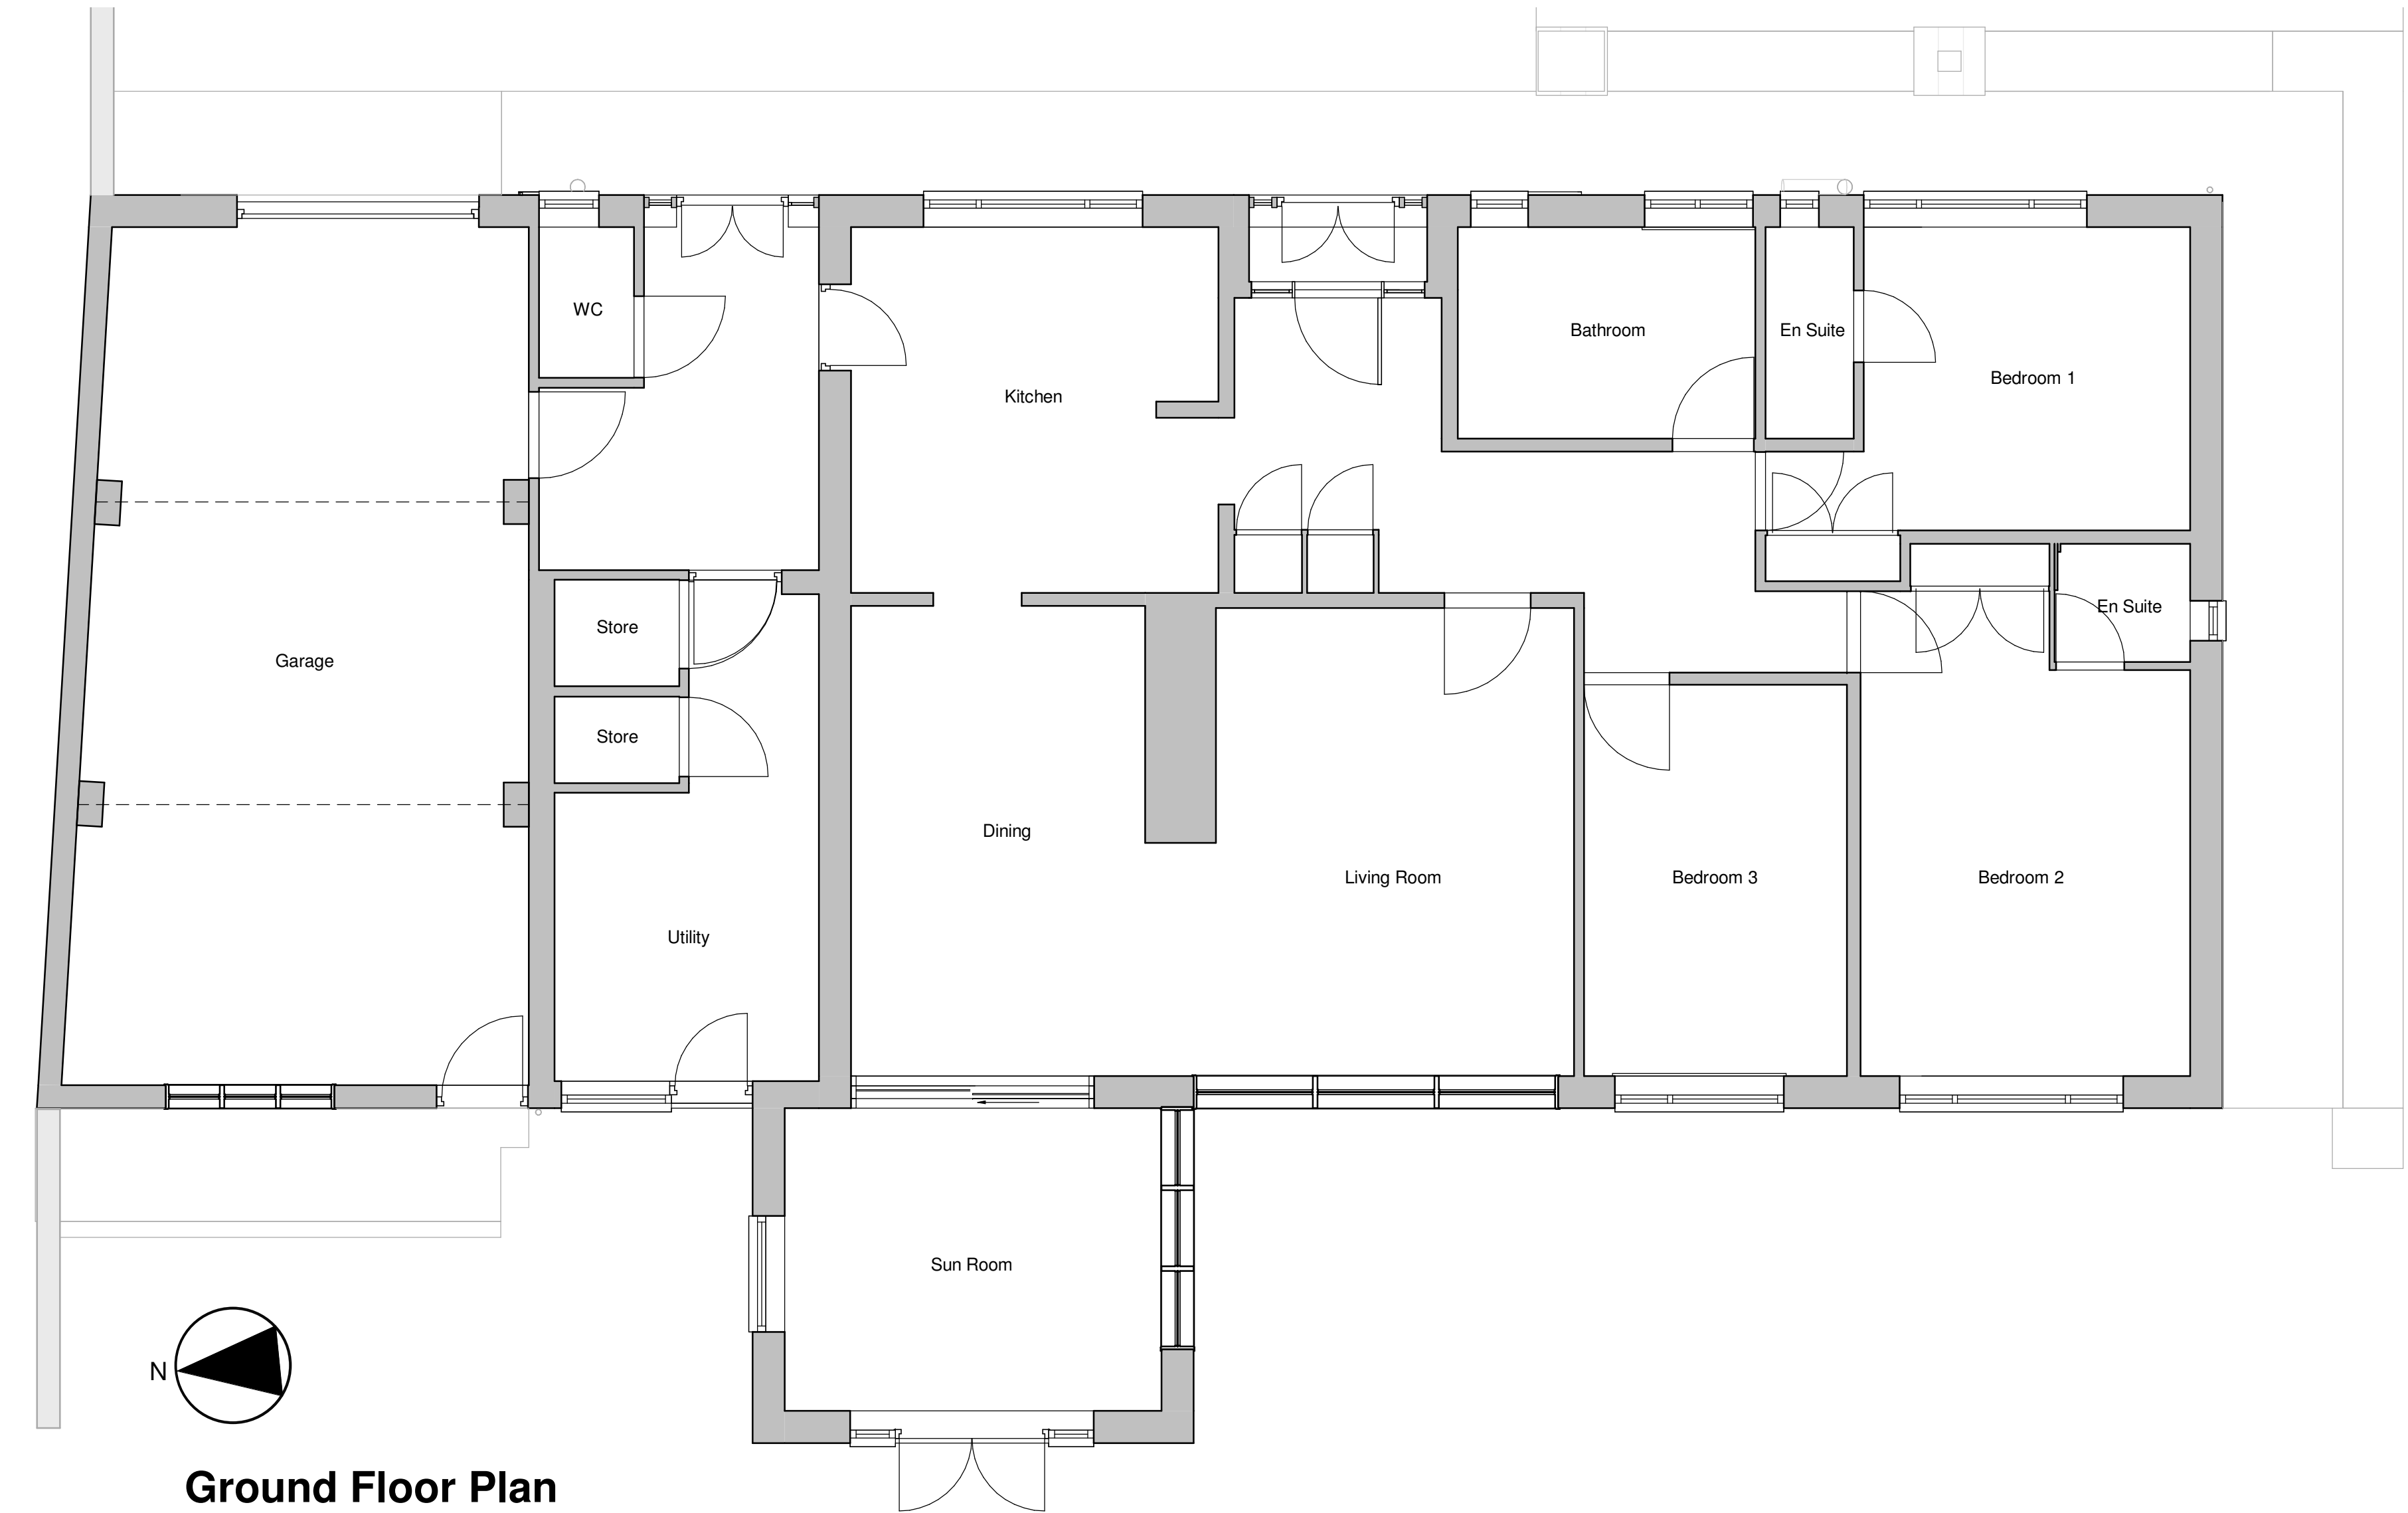

Ground Floor Plan
1 : 50

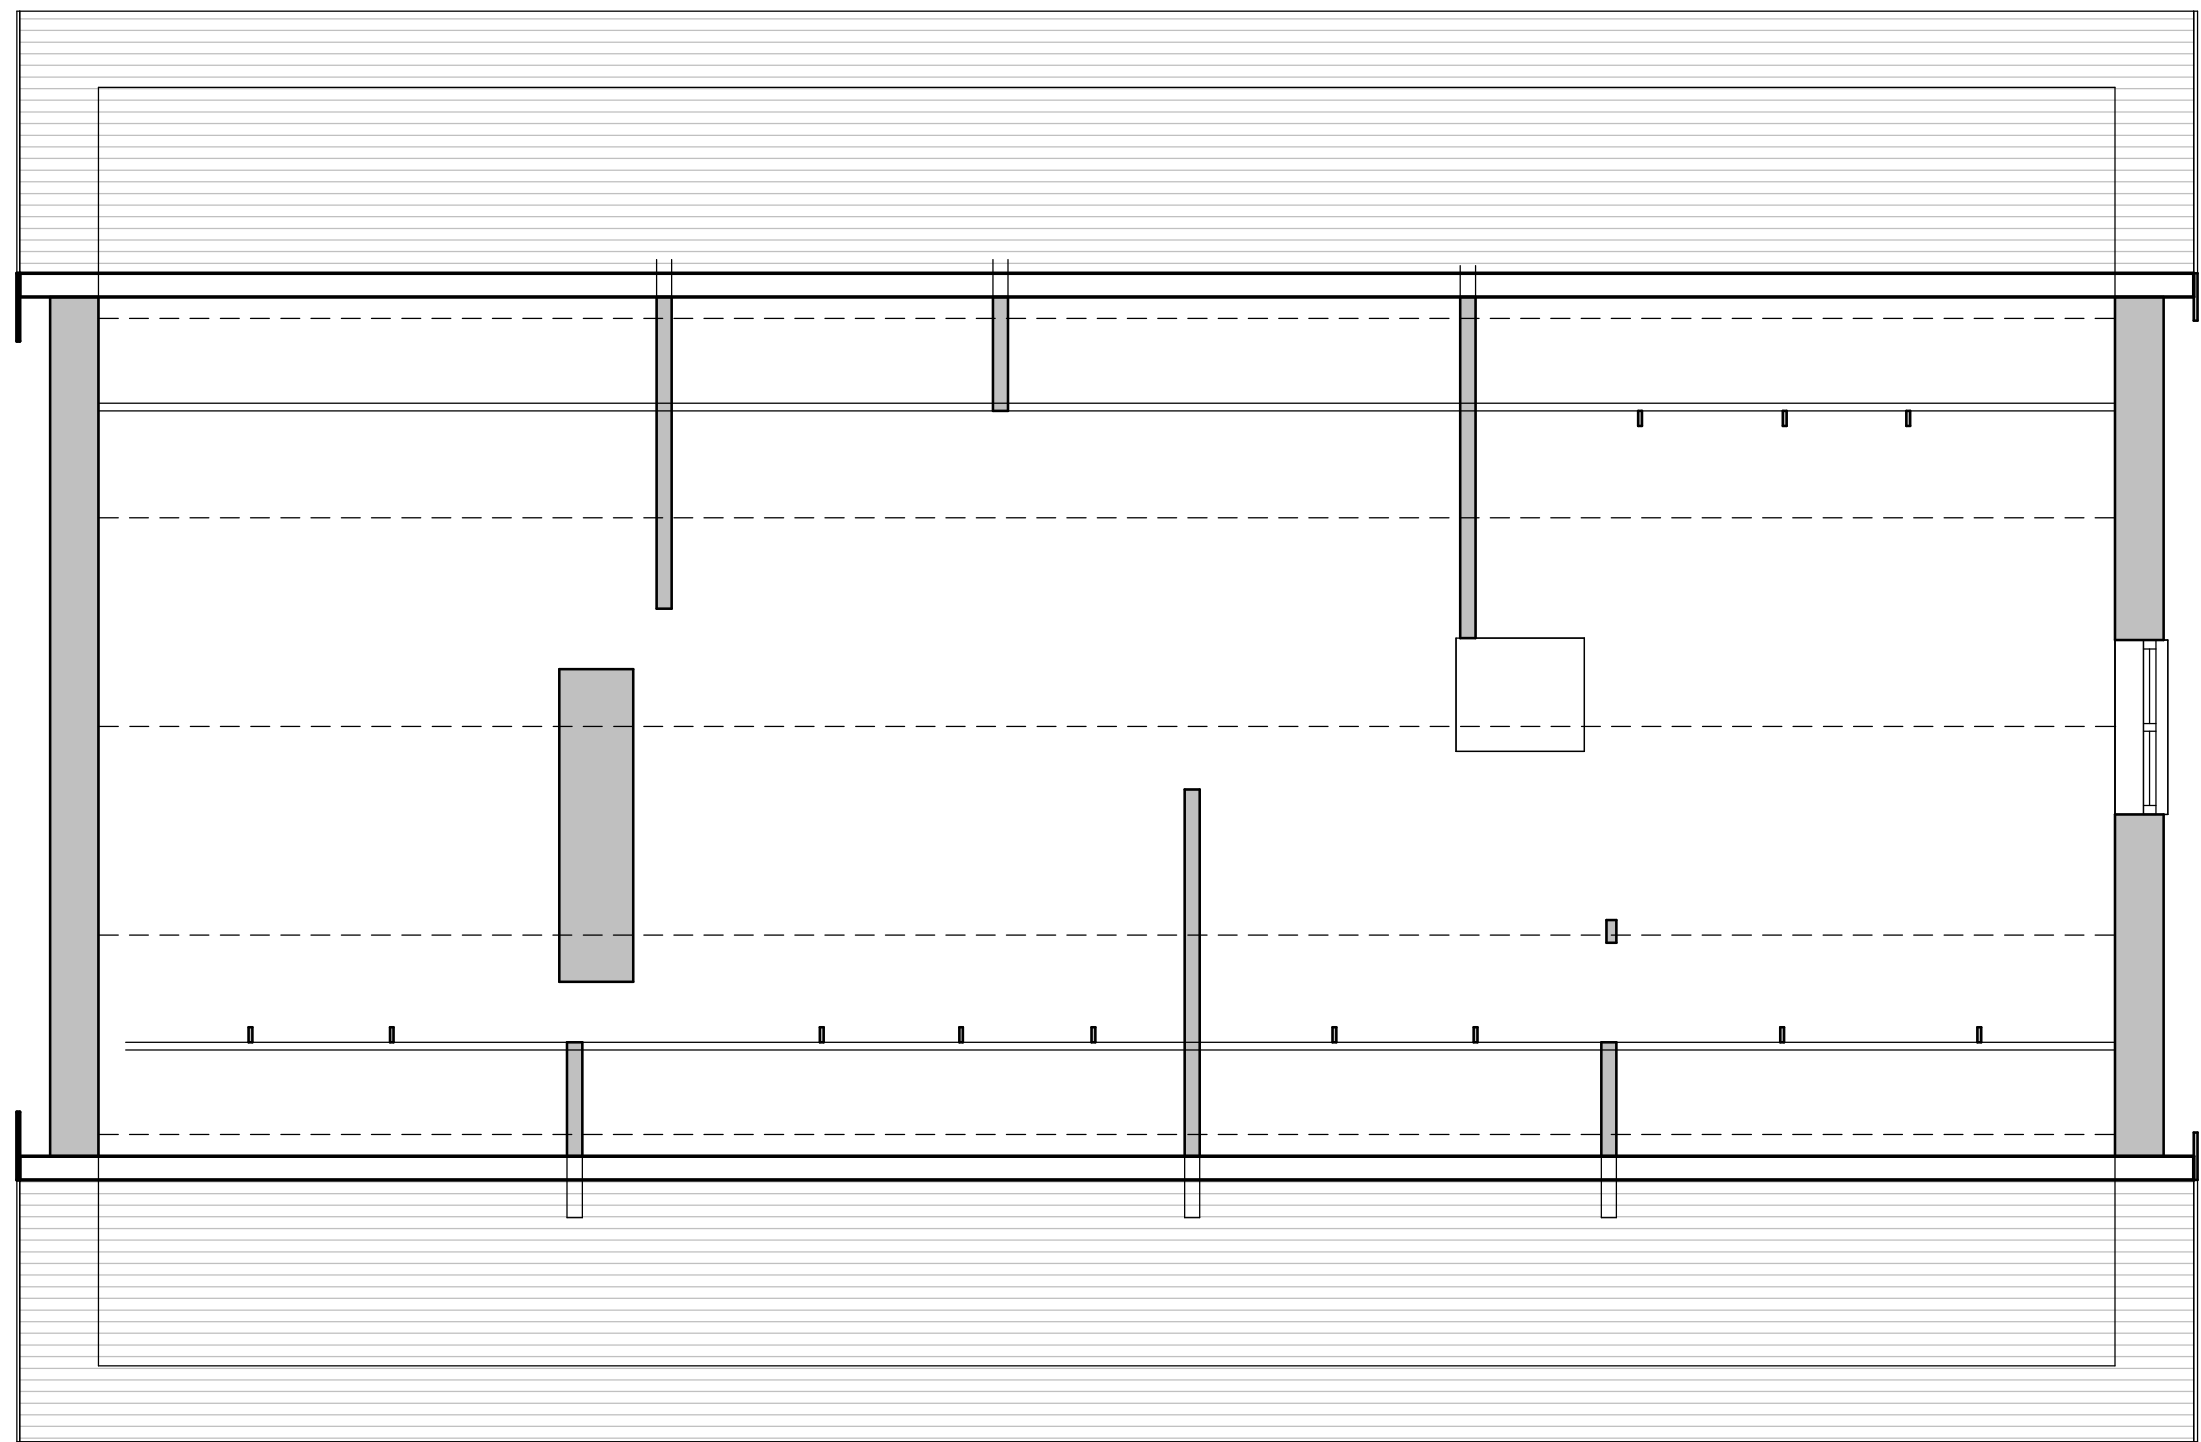

Loft floor
1 : 50



www.birchgrovearchitecture.com

amy.hirst@birchgrovearchitecture.com

	Drawn	Date	Scale	Revision
	ACH	18/09/2021	As indicated	@ A1
Client	Mr & Mrs Keane			
Project	63 Deane Hall Road, Baurgh Green, S75 1LX			
Title	Existing Plans			
Dwg No.	21_22 - 01			

© COPYRIGHT EXISTS ON THE DESIGNS AND INFORMATION SHOWN ON THIS DRAWING.

The Contractor must verify all dimensions on site before making shop drawings or commencing work of any kind. No dimensions to be scaled from this drawing. Architect to be notified of any discrepancies in dimensions immediately.




South Elevation
1 : 50




East Elevation
1 : 50




	Drawn	Date	Scale	Revision
	ACH	18/09/2021	1 : 50 @ A1	
Client	Mr & Mrs Keane			
Project	63 Dearnle Hall Road, Baurgh Green, S75 1LX			
Title	Existing Elevations 1			
Dwg No.	21_22 - 02			
© COPYRIGHT EXISTS ON THE DESIGNS AND INFORMATION SHOWN ON THIS DRAWING.				
The Contractor must verify all dimensions on site before making shop drawings or commencing work of any kind. No dimensions to be scaled from this drawing. Architect to be notified of any discrepancies in dimensions immediately.				

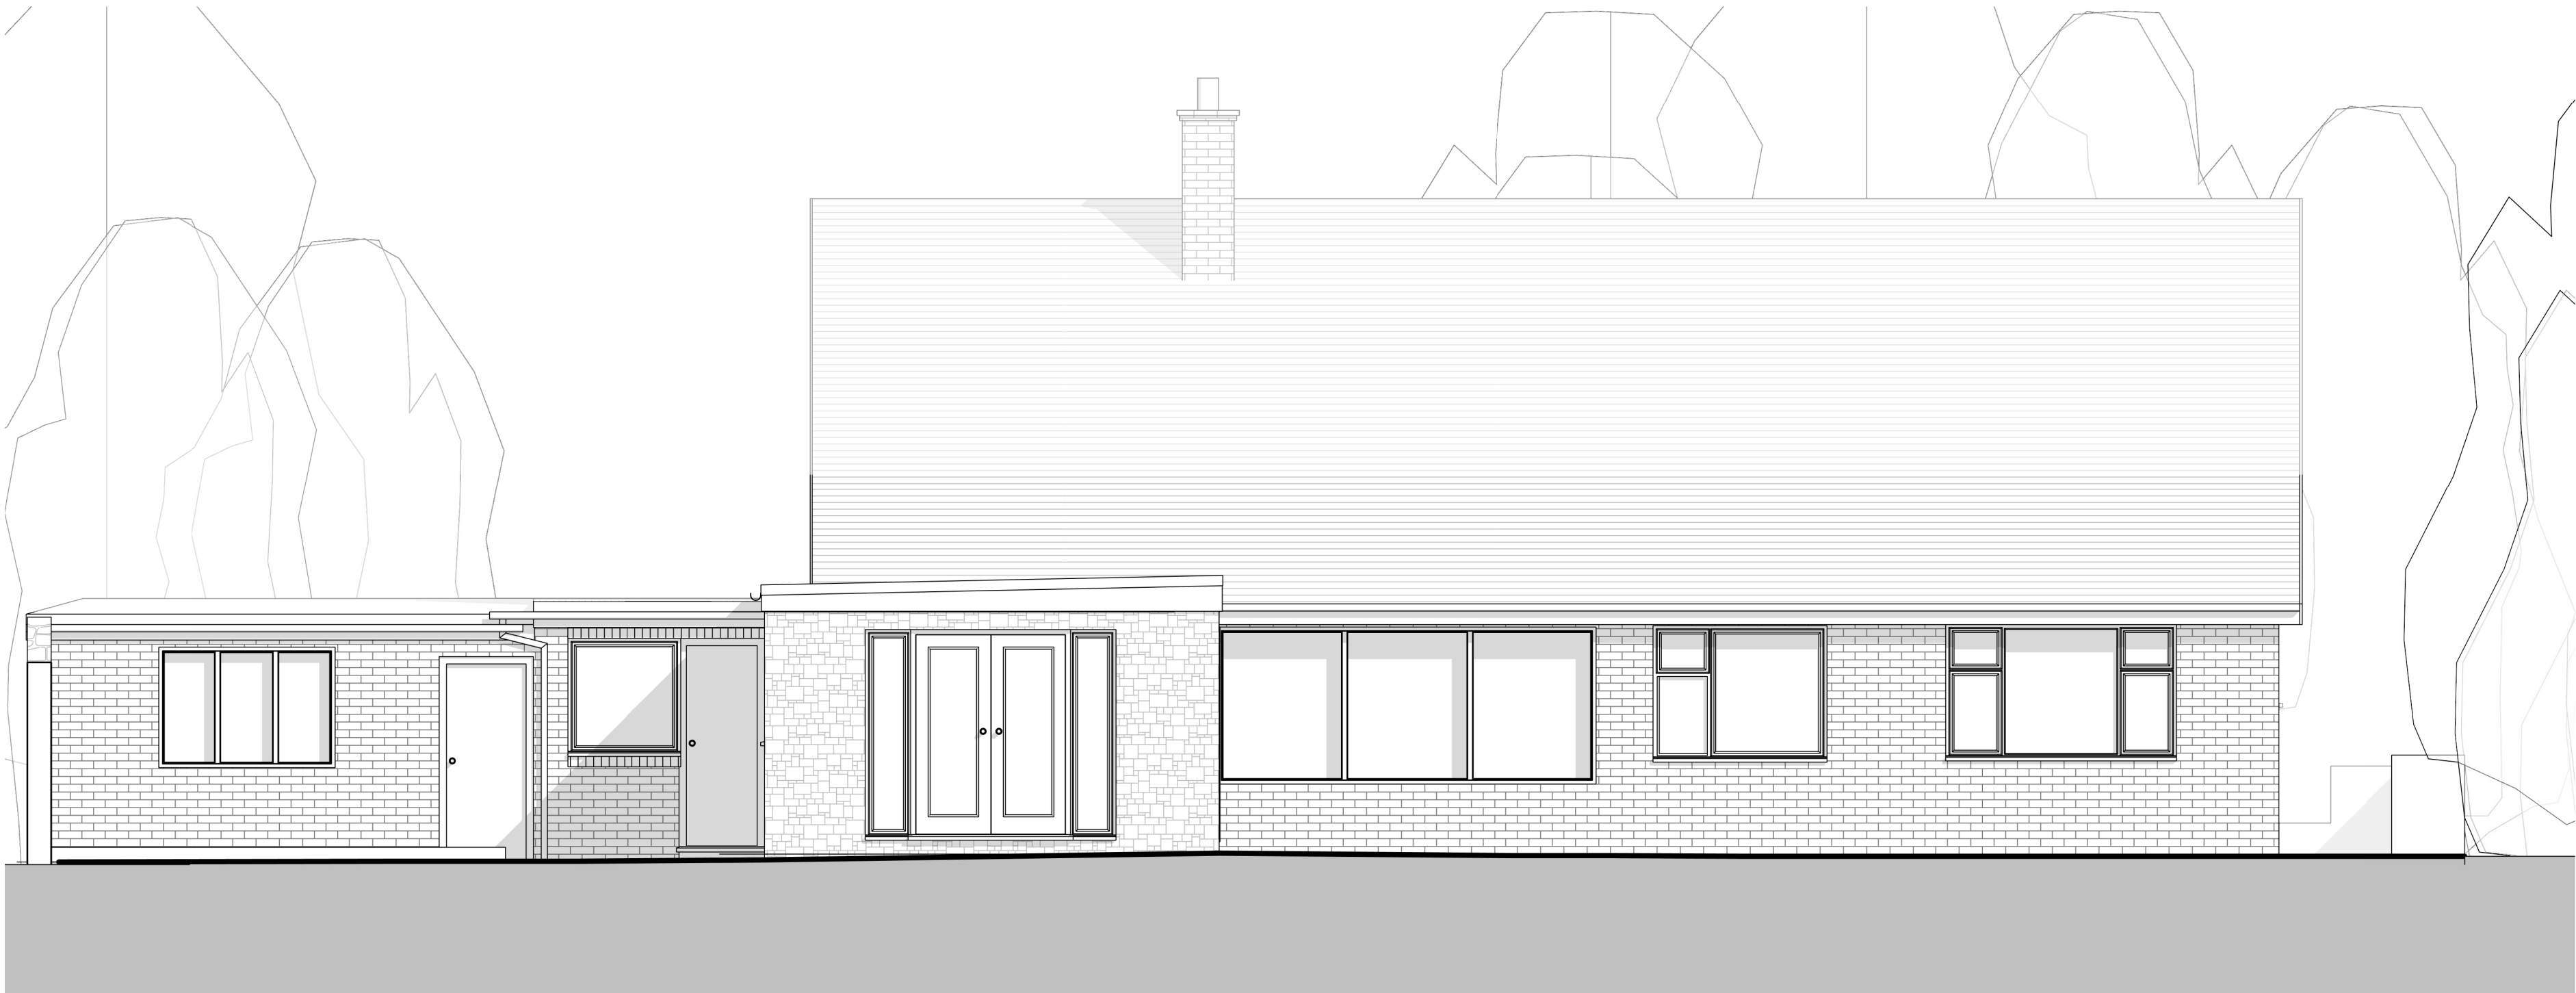

North Elevation
1 : 50

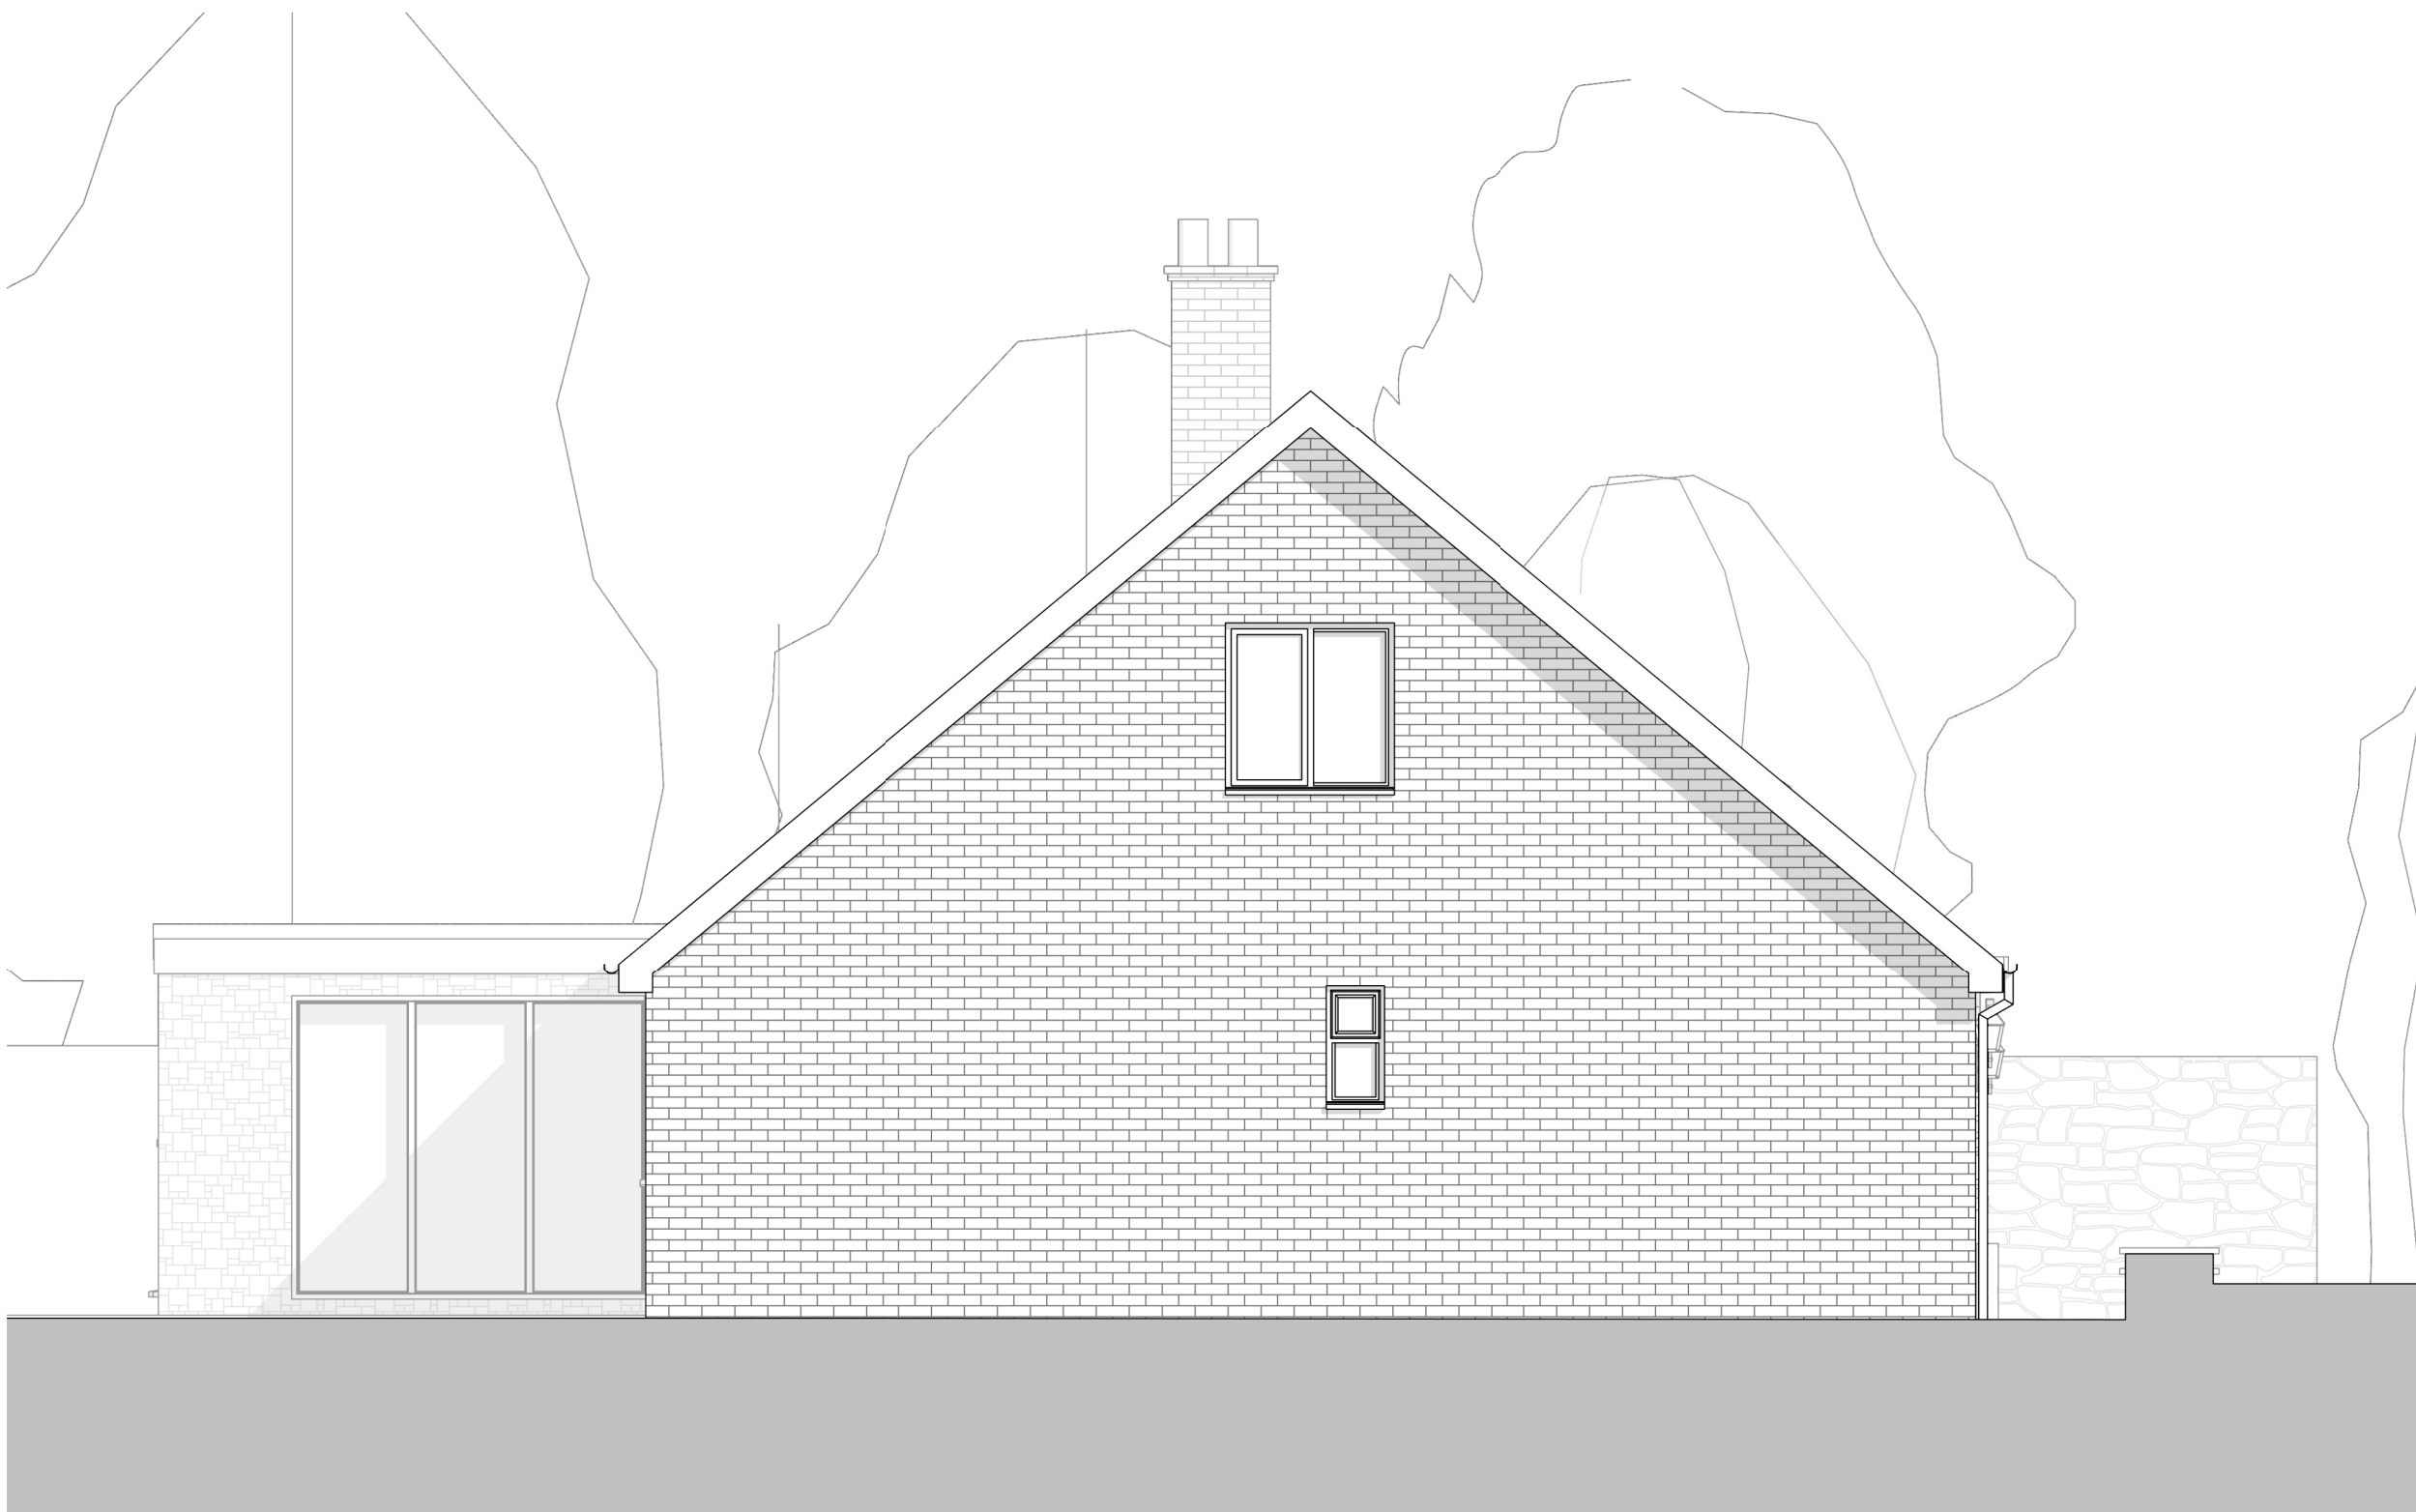

West Elevation
1 : 50

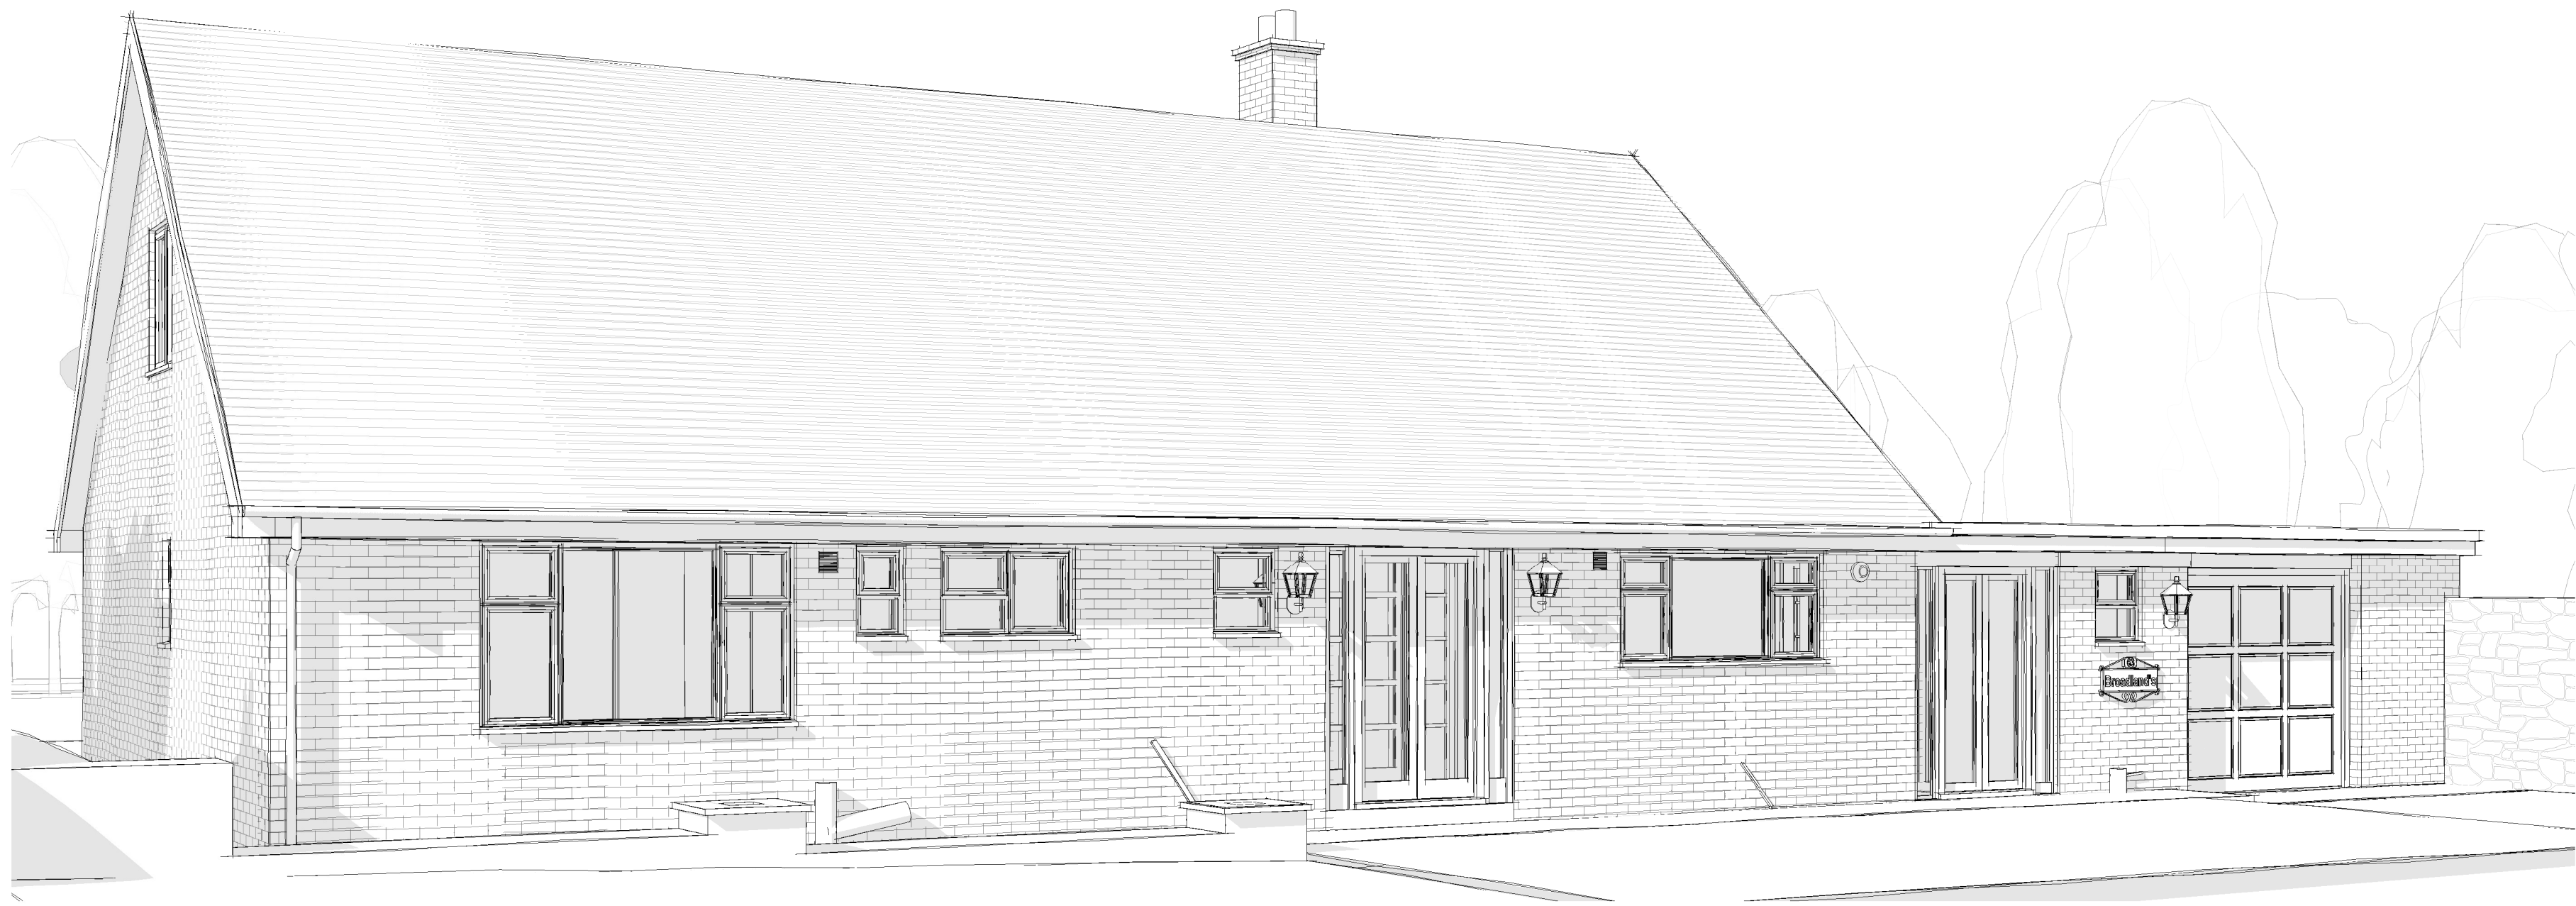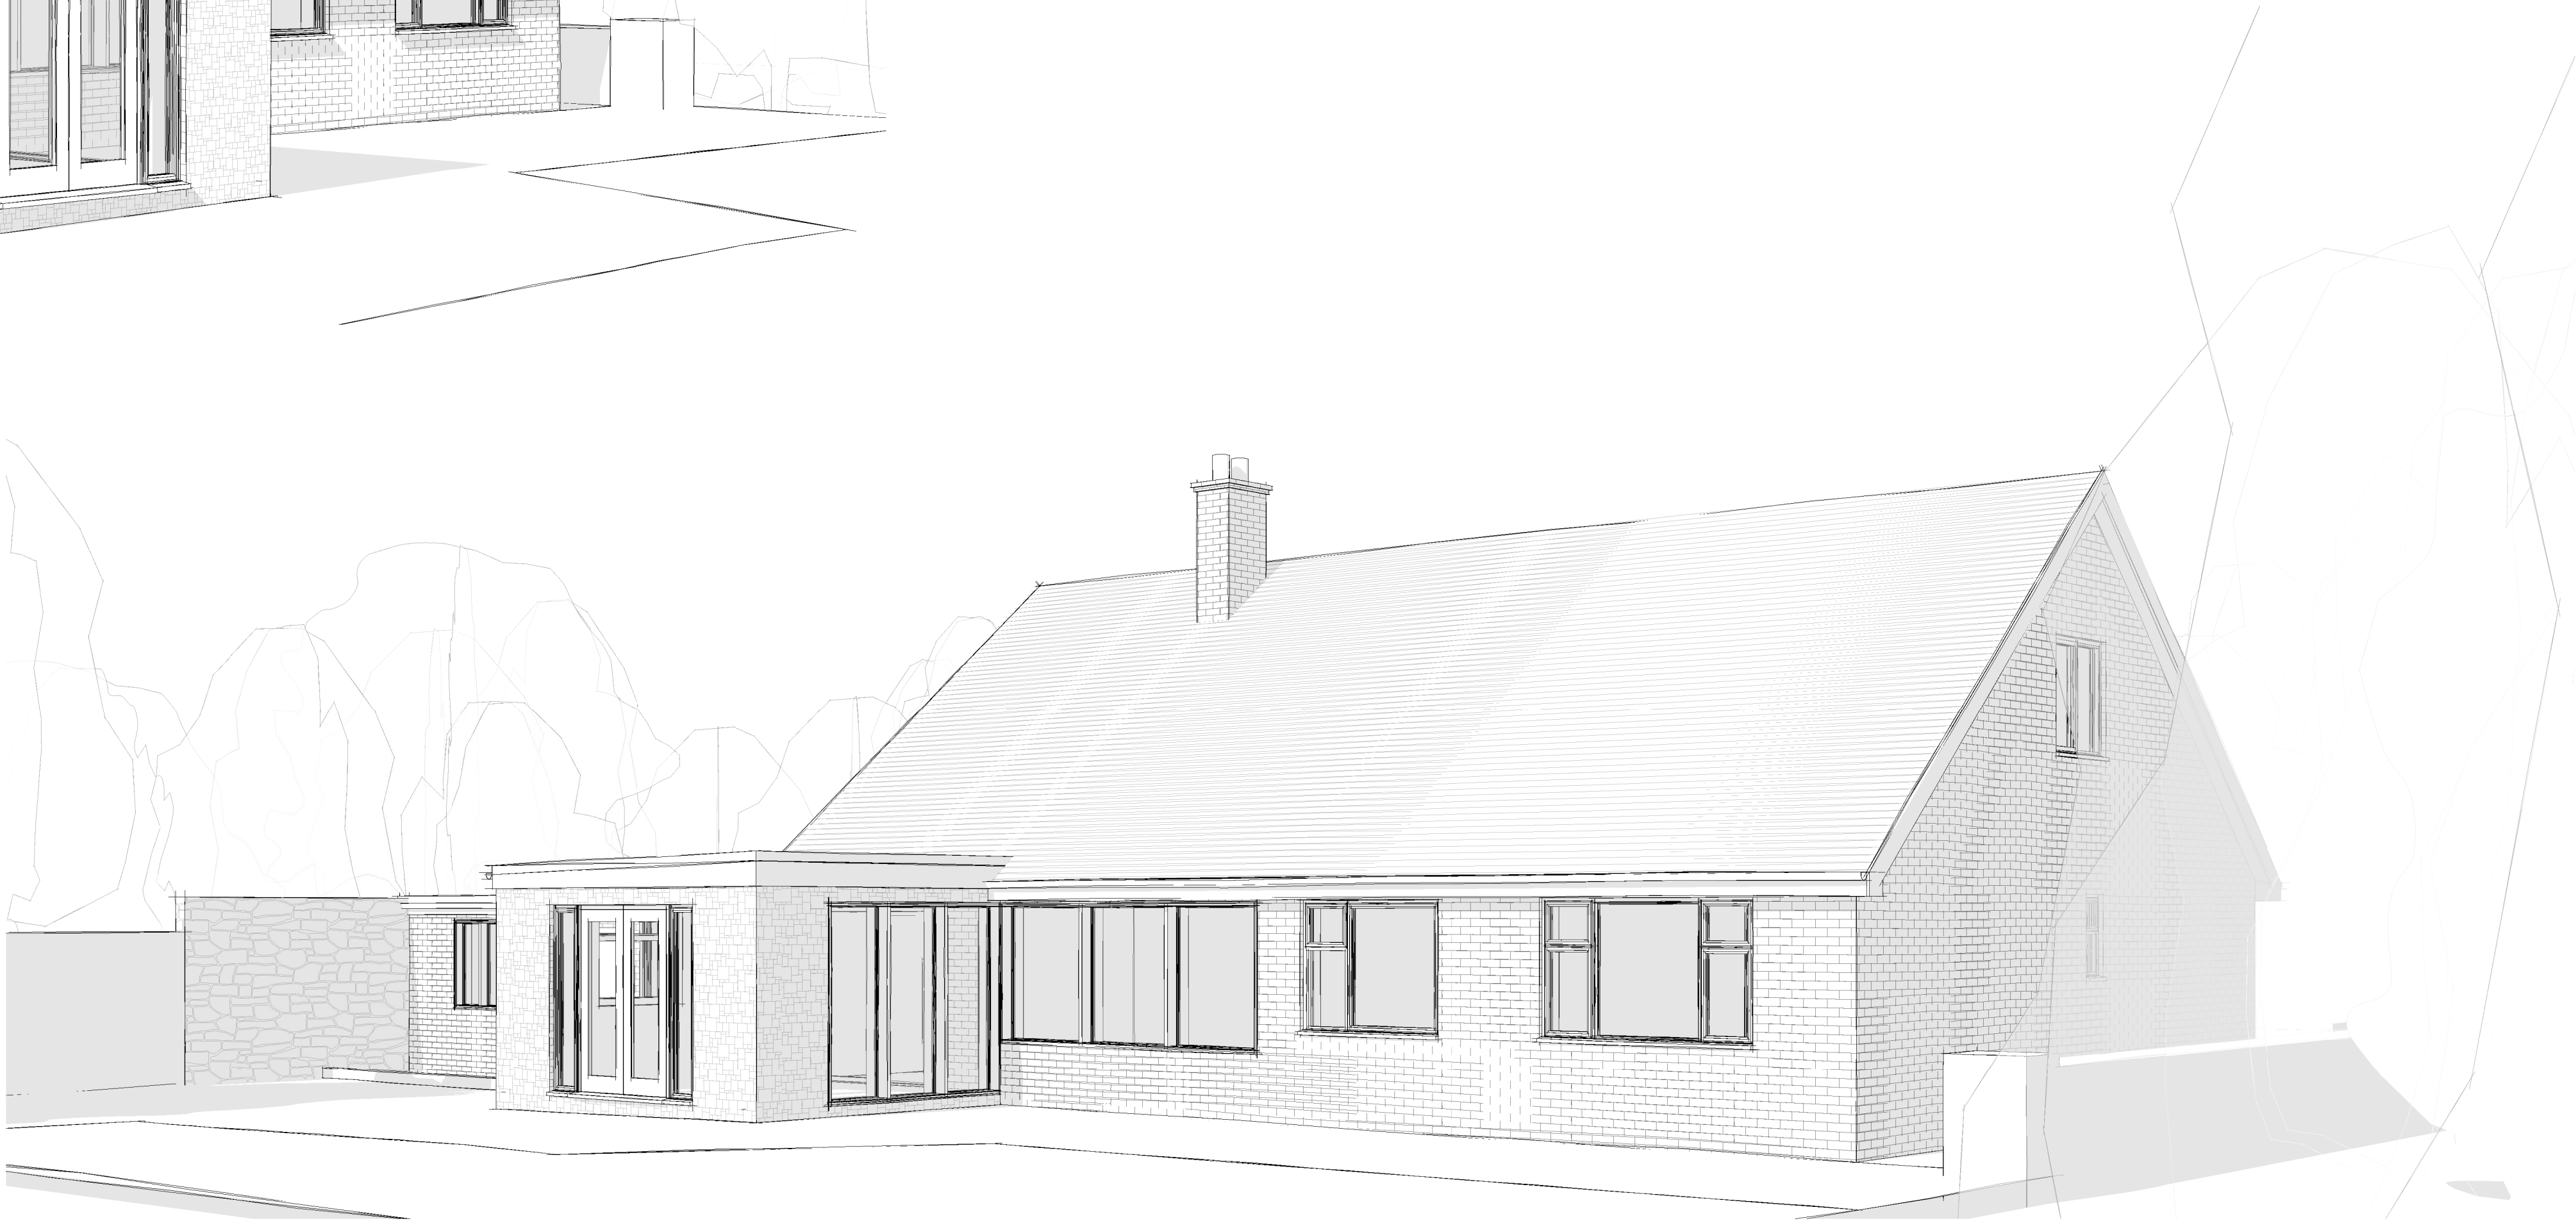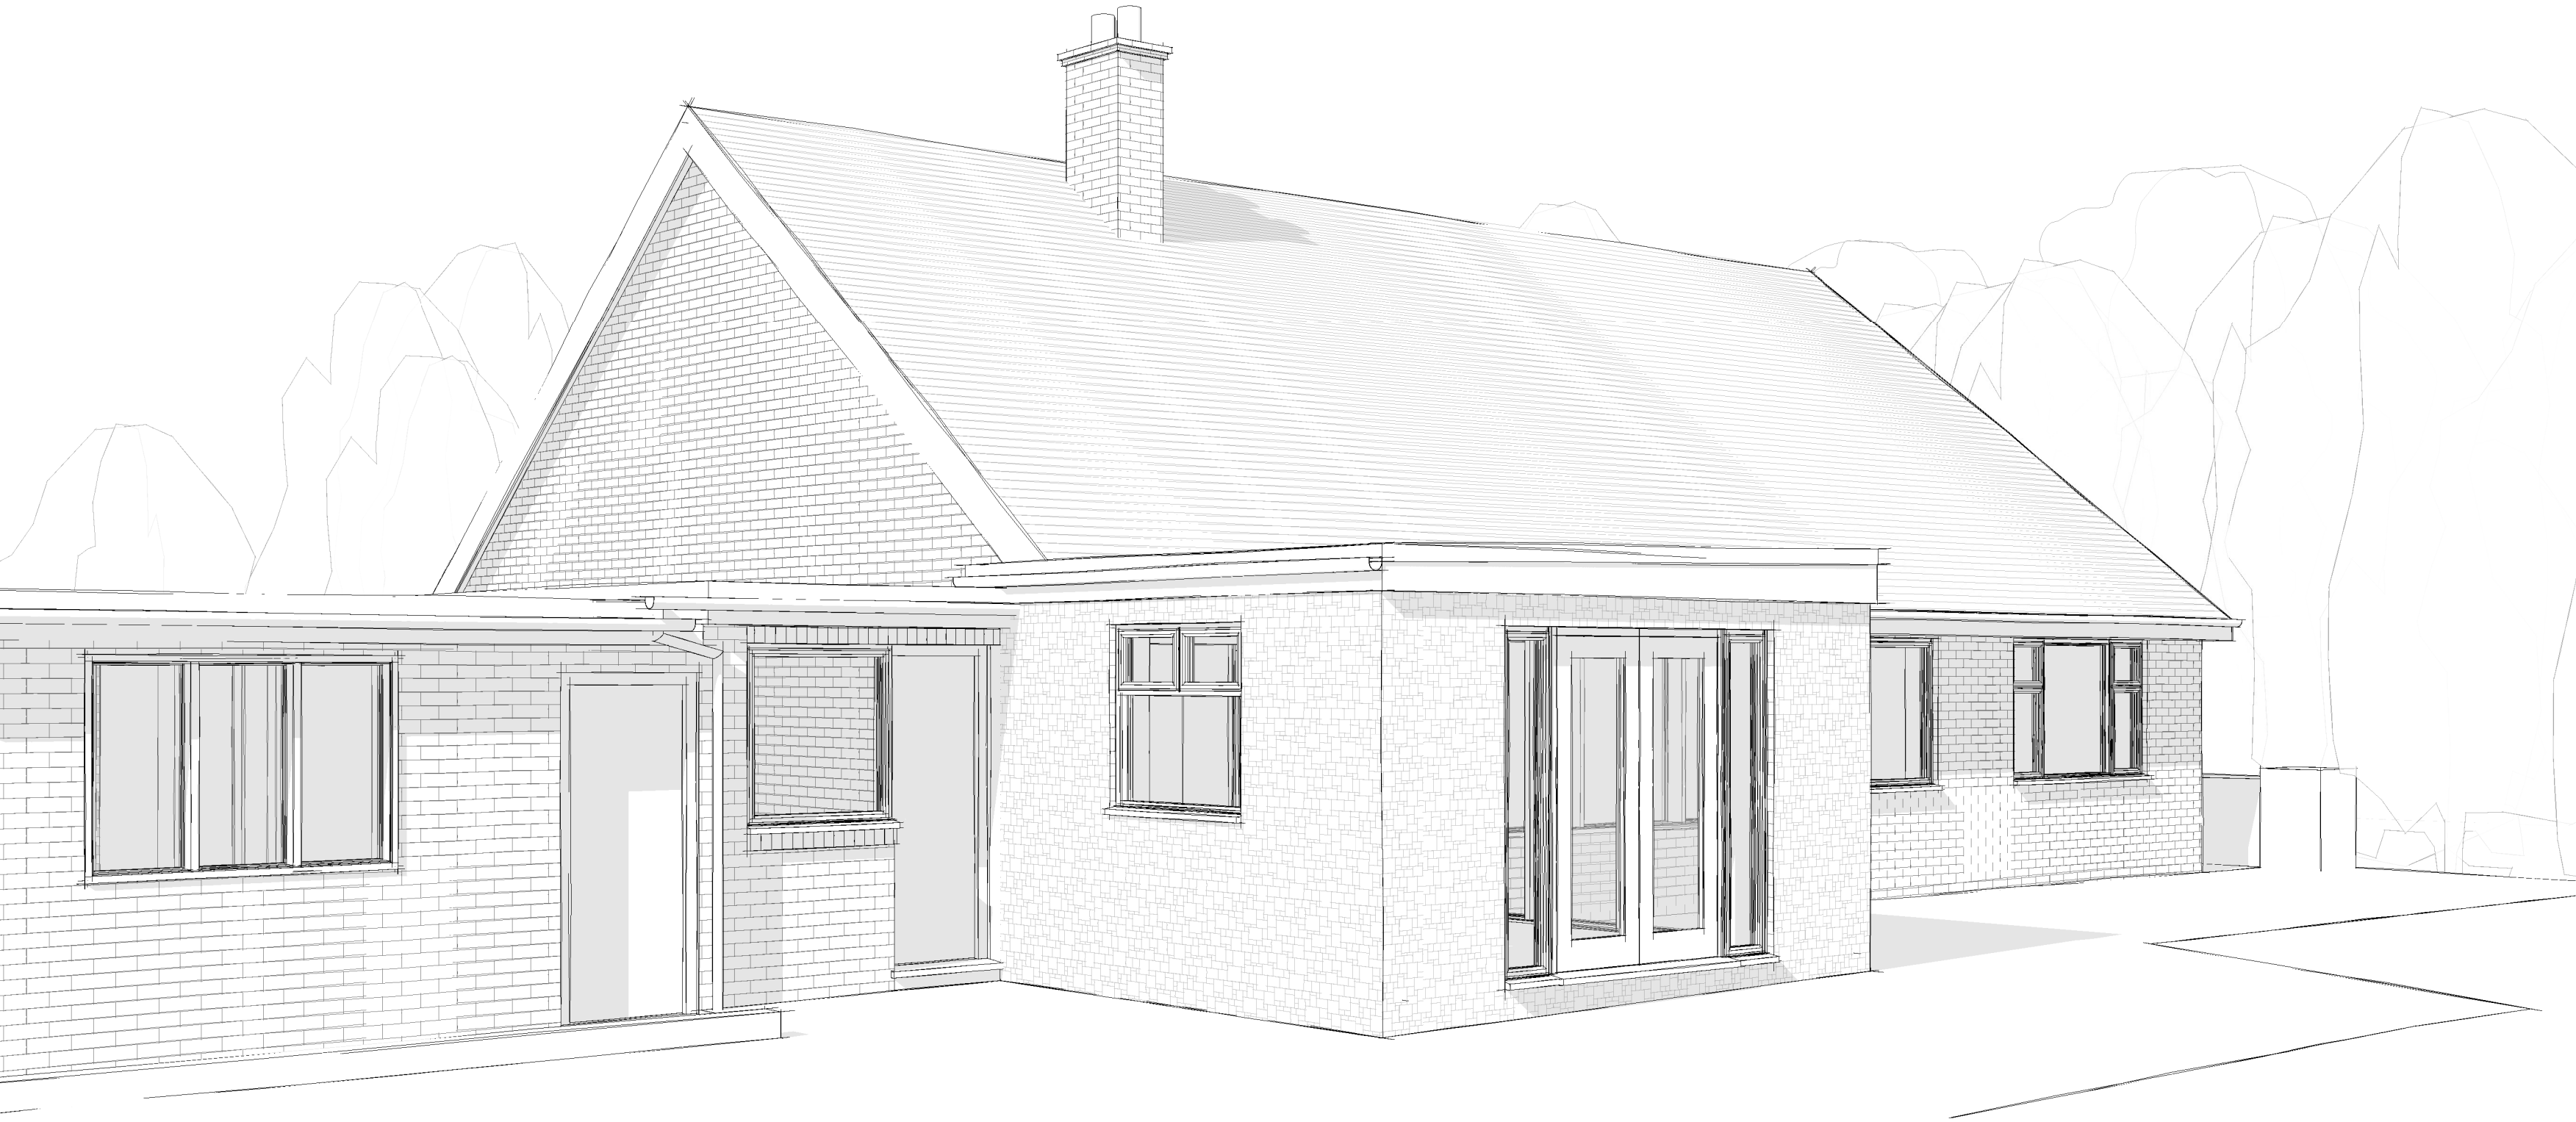

	Drawn	Date	Scale	Revision
	ACH	18/09/2021	@ A1	
Client	Mr & Mrs Keane			
Project	63 Deame Hall Road, Baurgh Green, S75 1LX			
Title	Existing Perspectives			
Dwg No.	21_22 - 04			